


PROPOSED FRONT ELEVATION (EAST)



Land North West of Orchard Cottage, Honey Hill, Wokingham, Berkshire, RG40

 

	OBJECT:			ARCHITECT GB:		ARCHITECT PL:		SCALE:
	SINGLE-FAMILY HOUSE			-		-		1:100
	NUMBER OF CONTRACT/INVESTOR:			VERSION:	DATE:	VERSION:	DATE:	DRAWING NO.:
	-			1	-	4	-	06
				2	-	5	-	
DRAWING:			TYPE OF HOUSE:	VALID FROM:	3		6	
ELEVATIONS				10.07.2023	BRANCH:		ARCHITECTURE	

PROPOSED SIDE ELEVATION (NORTH)



Land North West of Orchard Cottage, Honey Hill, Wokingham, Berkshire, RG40

 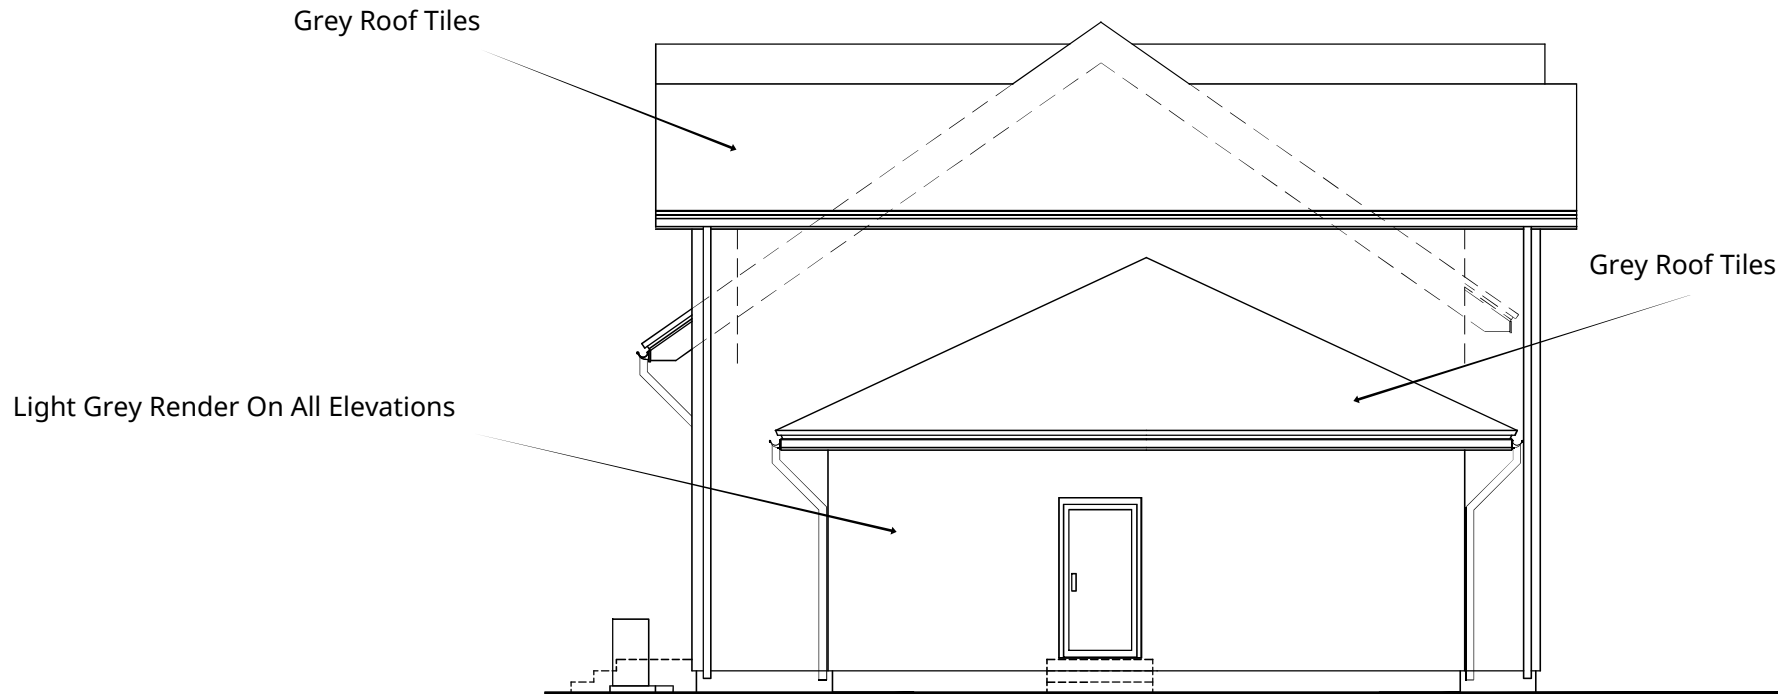

	OBJECT: SINGLE-FAMILY HOUSE			ARCHITECT GB: -		ARCHITECT PL: -		SCALE: 1:100	
	NUMBER OF CONTRACT/INVESTOR: -			VERSION: 1		DATE: -		DRAWING NO.: 07	
				2		-			
				3		-			
DRAWING: ELEVATIONS		TYPE OF HOUSE:		VALID FROM: 10.07.2023		BRANCH: ARCHITECTURE			

PROPOSED REAR ELEVATION (WEST)



Land North West of Orchard Cottage, Honey Hill, Wokingham, Berkshire, RG40

 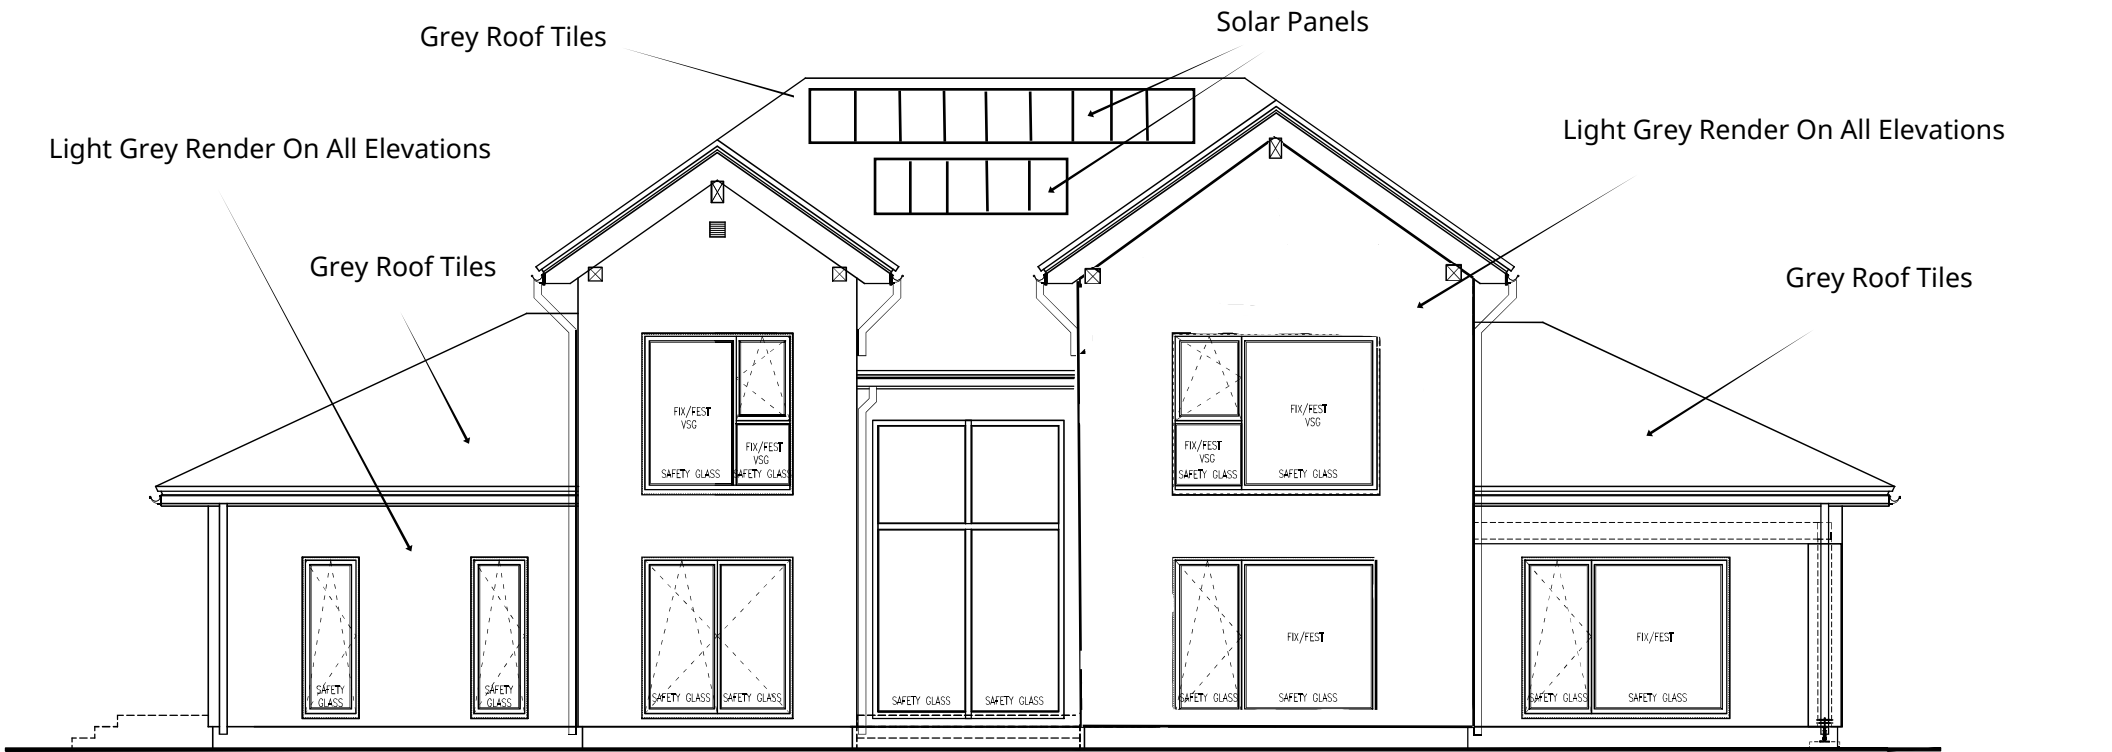

	OBJECT: SINGLE-FAMILY HOUSE			ARCHITECT GB: —		ARCHITECT PL: —		SCALE: 1:100
	NUMBER OF CONTRACT/INVESTOR: —			VERSION: 1		DATE: —		DRAWING NO.: 08
				2		—		
				3		—		
	DRAWING: ELEVATIONS		TYPE OF HOUSE:	VALID FROM: 10.07.2023	BRANCH: ARCHITECTURE			

PROPOSED SIDE ELEVATION (SOUTH)

Land North West of Orchard Cottage, Honey Hill, Wokingham, Berkshire, RG40

 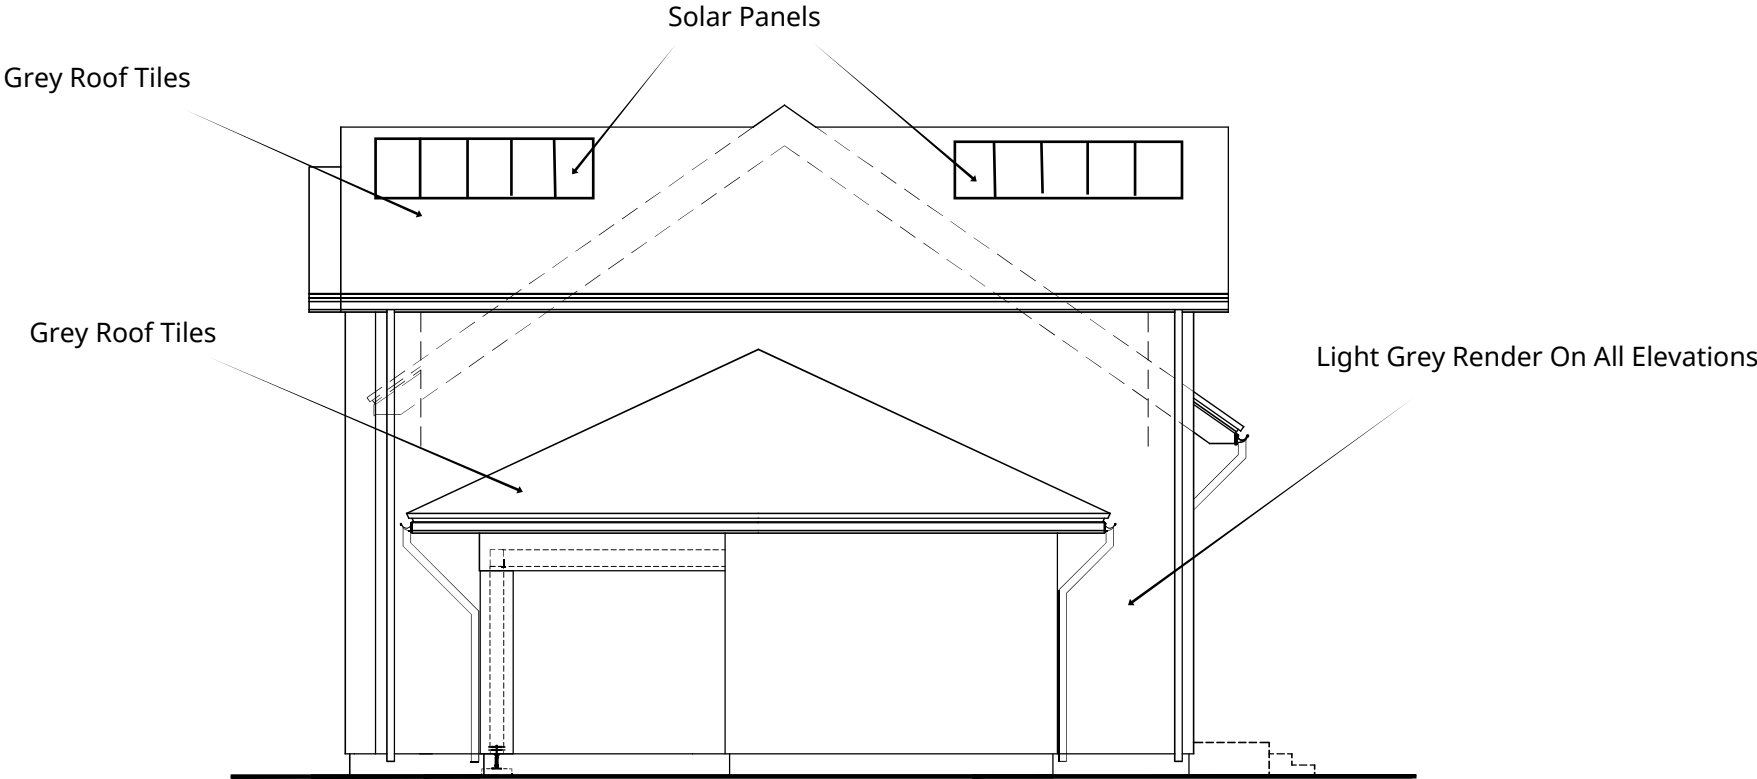

	OBJECT:			ARCHITECT GB:		ARCHITECT PL:		SCALE:
	SINGLE-FAMILY HOUSE			-		-		1:100
	NUMBER OF CONTRACT/INVESTOR:			VERSION:	DATE:	VERSION:	DATE:	DRAWING NO.:
	-			1	-	4	-	09
				2	-	5	-	
DRAWING:			TYPE OF HOUSE:	VALID FROM:	3	-	6	-
ELEVATIONS				10.07.2023	BRANCH: ARCHITECTURE			