


DRG. REMAINS COPYRIGHT OF THE ARCHITECT.
DIMENSIONAL DISCREPANCIES TO BE REFERRED
TO THE ARCHITECT
DO NOT SCALE



DRAWING STATUS ☒ PRELIMINARY ☐ FOR APPROVAL ☐ CONSTRUCTION

DATE

REVISION 3 Drawing

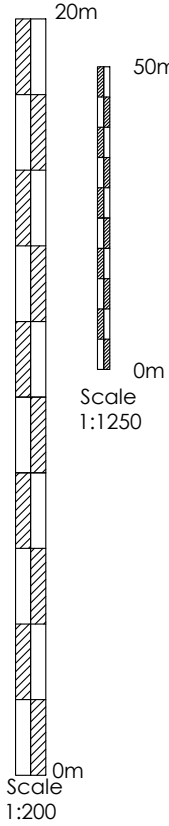

SITE PLAN
1:200

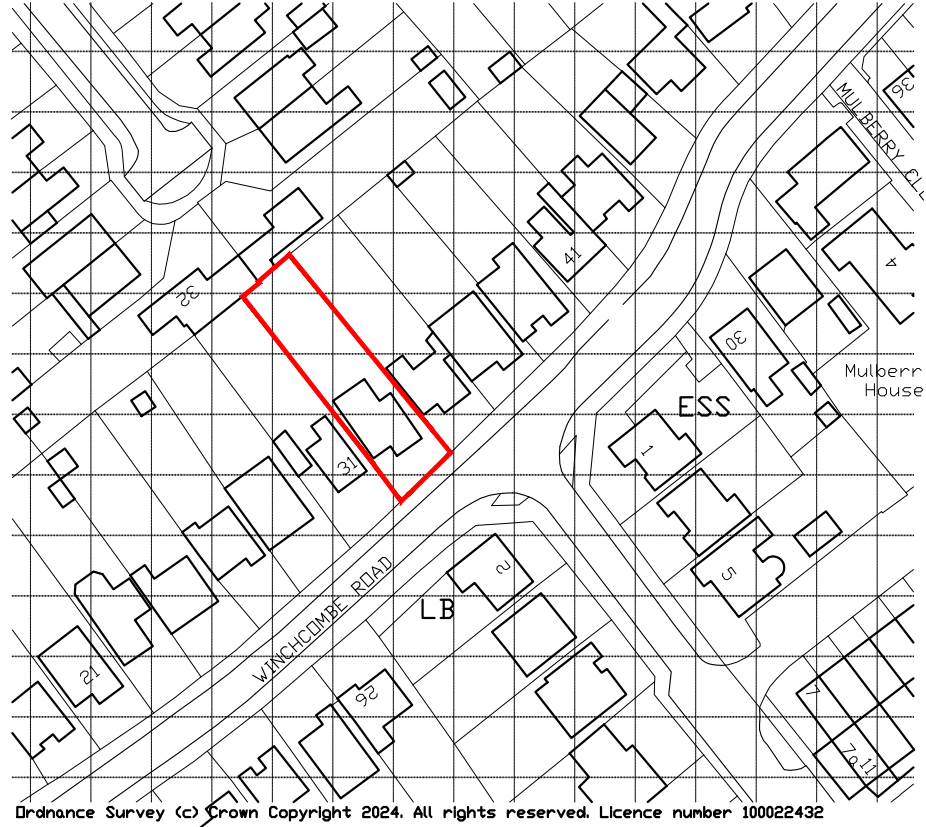 

LOCATION PLAN
1:1250



CLIENT	JOB TITLE	DATE	DRG TITLE
Tristan Moakes Emily Fieldhouse	Proposed Extension 33 Winchcombe Road Twyford	Oct 24	Location & Site Plan
		SCALE 1:200 & 1:1250	
		REV.	
		DWG No.	
		2427	01

anne owen
architects

Ordnance Survey (c) Crown Copyright 2024. All rights reserved. Licence number 100022432

Anne Owen Architects Ltd
24 Springfield Park, Twyford, Reading RG10 9JH
+44(0)118 932 0846 / 07788 262602
anne@annehenrichsarchitect.co.uk
www.annehenrichsarchitect.co.uk
Director: Anne Owen BA(Hons) BA(Ch RIBA)
Company Registered in England & Wales No. 8861202