

DRG. REMAINS COPYRIGHT OF THE ARCHITECT.
DIMENSIONAL DISCREPANCIES TO BE REFERRED
TO THE ARCHITECT
DO NOT SCALE

DRAWING STATUS ☒ PRELIMINARY ☐ FOR APPROVAL ☐ CONSTRUCTION

DATE



Dec 2024

Roof amends removed

REVISION

3

Drawing

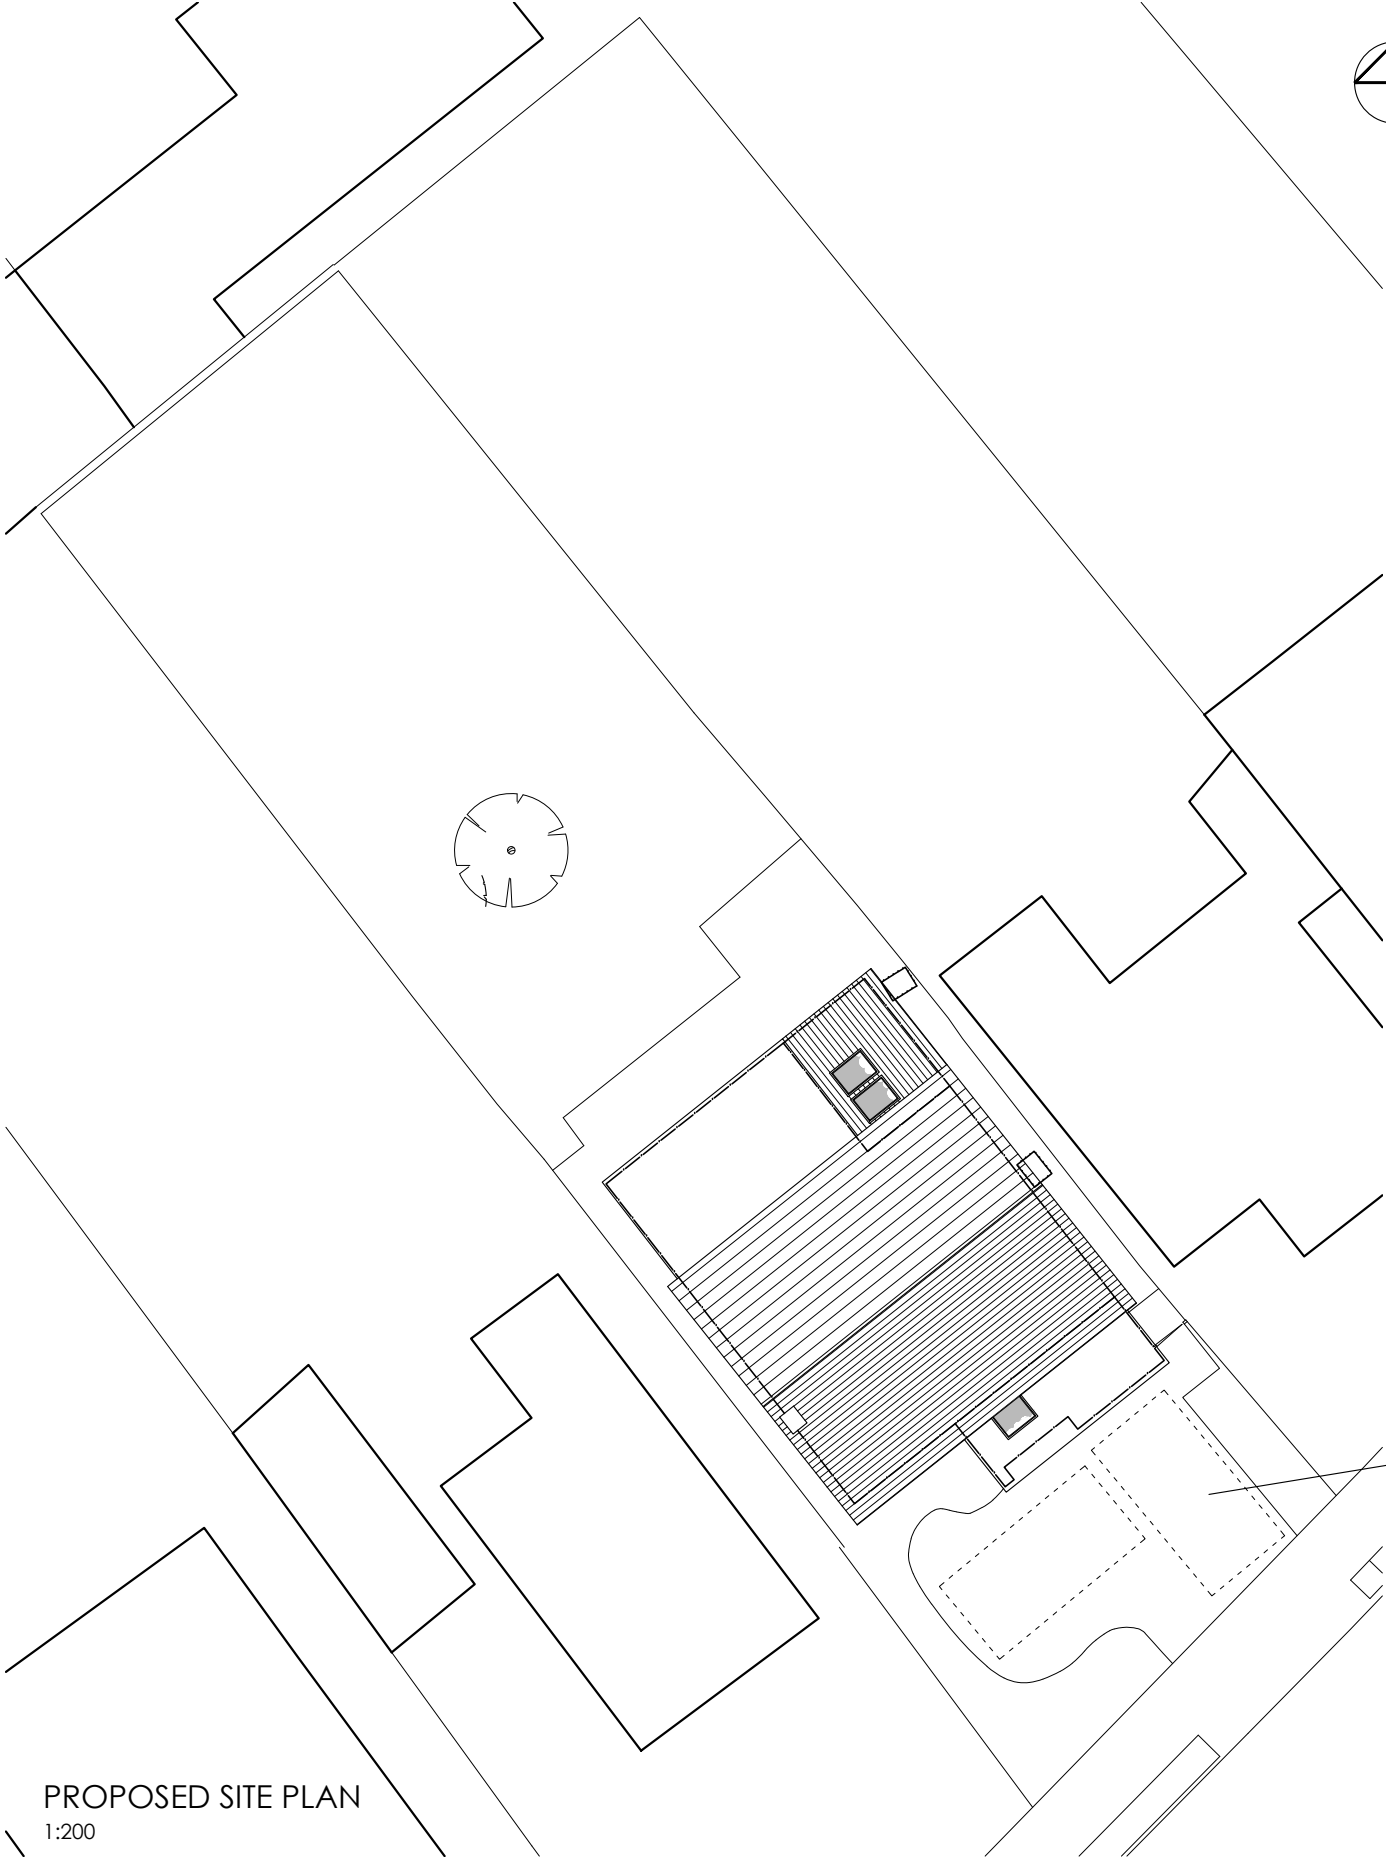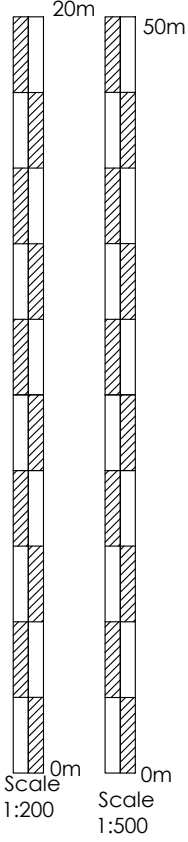

Existing 2no. parking spaces retained



Proposed single storey extension

Existing porch replaced with new single storey extension



CLIENT

Tristan Moakes
Emily Fieldhouse

JOB TITLE

Proposed Extension
33 Winchcombe Road
Twyford

DATE

Oct 24

SCALE
1:200 & 1:500

DRG TITLE

Block Plan & Site Plan

JOB No.

2427

DWG No.

04

REV.

A



Anne Owen Architects Ltd
24 Springfield Park, Twyford, Reading RG10 9JH
+44(0)118 932 0846 / 07788 262602
anne@annehenrichs.co.uk
www.annehenrichs.co.uk
Director: Anne Owen BA (Hons) BA Arch RIBA
Company Registered in England & Wales No. 8861202