


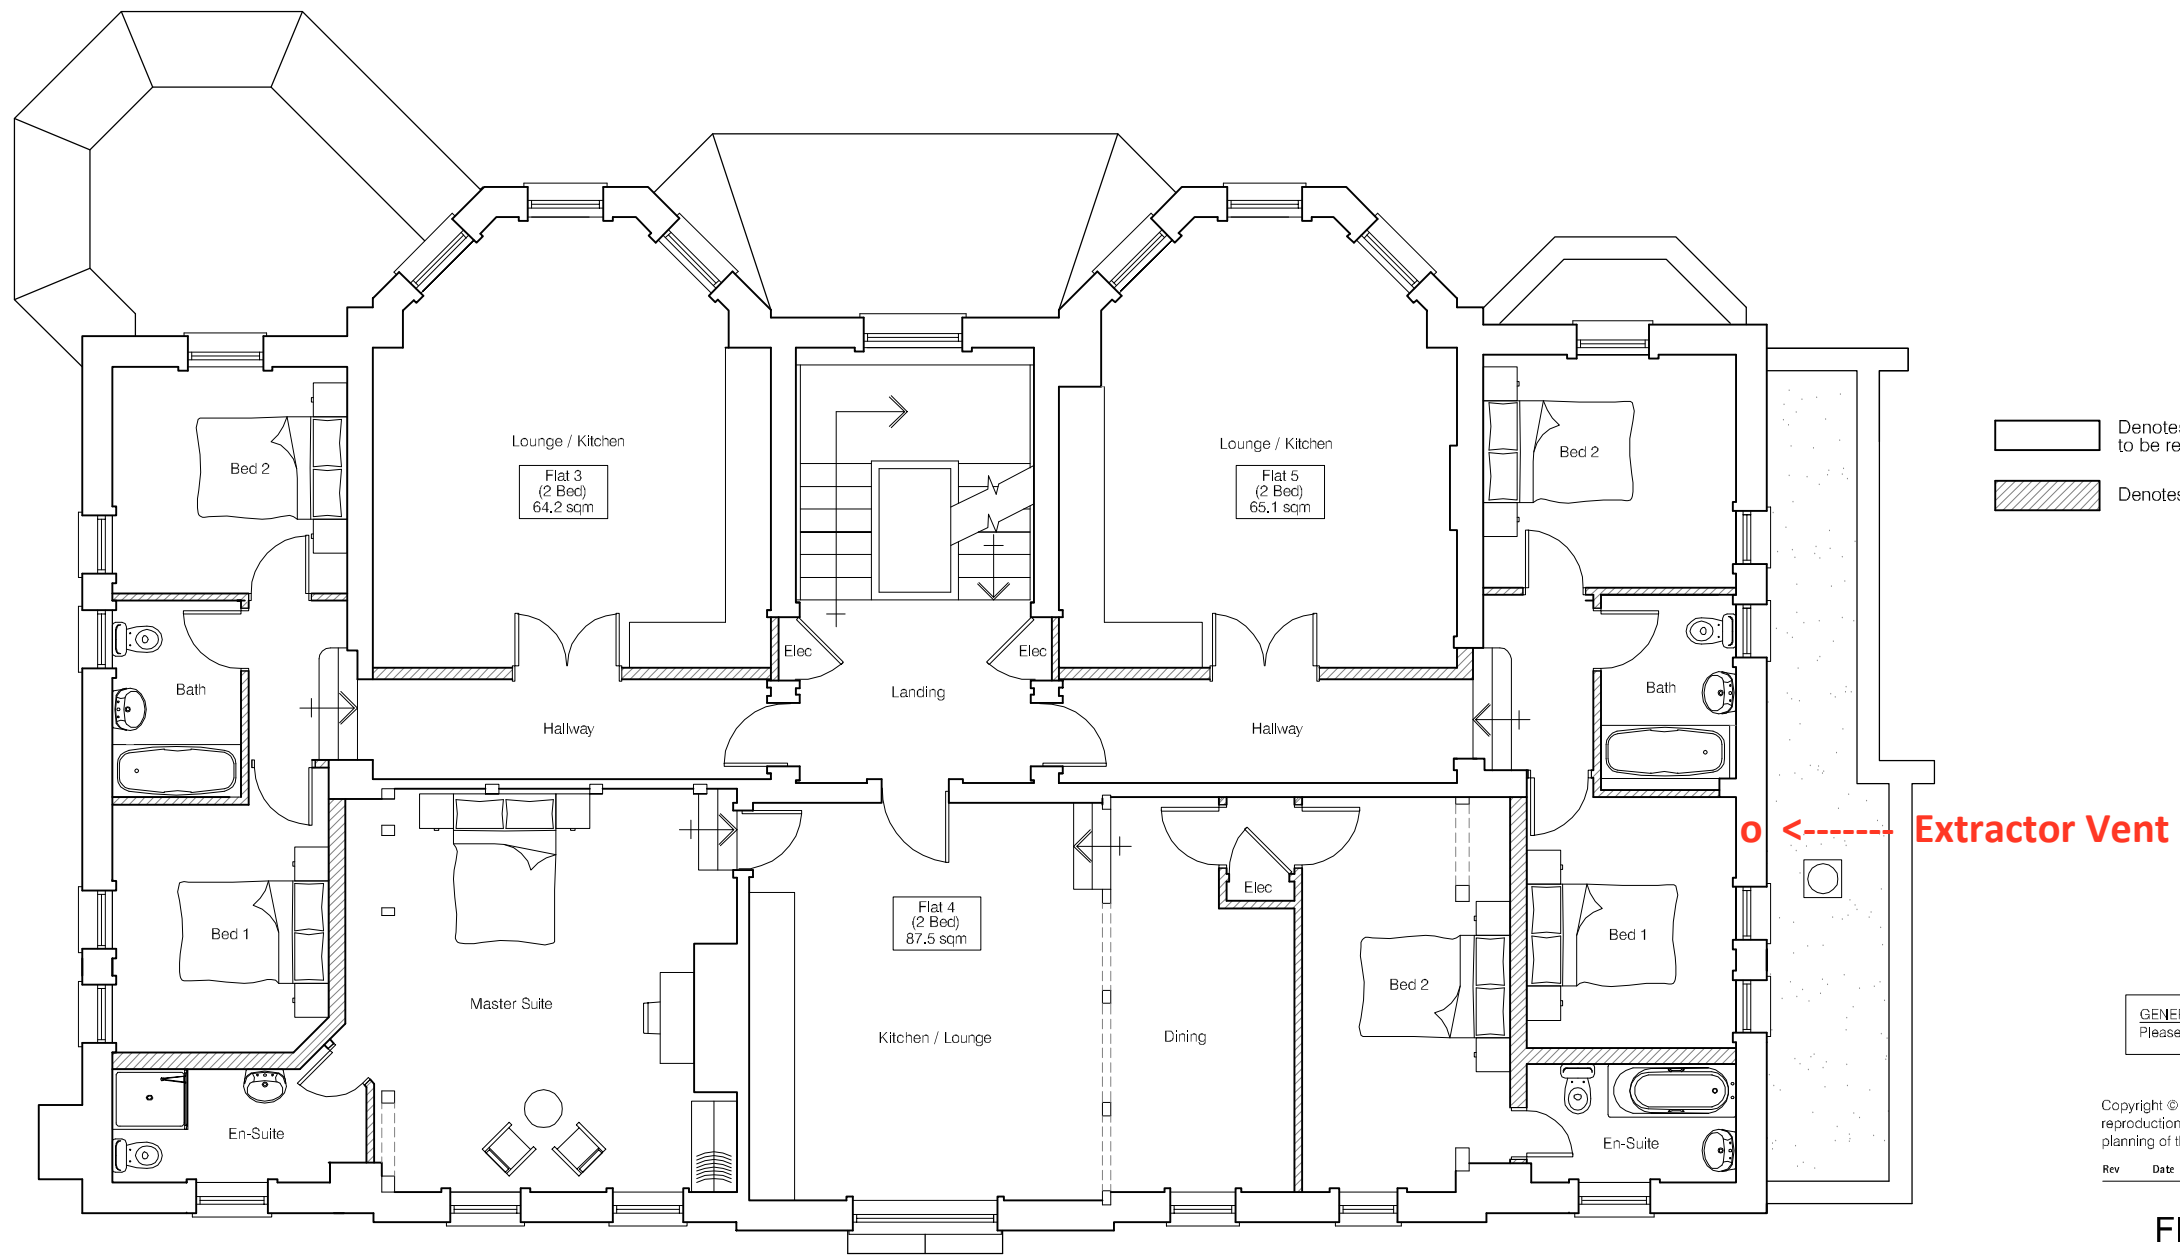

Proposed First Floor Plan 1:100 Scale



GENERAL NOTES:
Please refer to schedule of works for in depth detail of works.

Copyright © 2008 JS Designs Ltd. All rights reserved. Limited reproduction and distribution permitted for the sole purpose of the planning of this named development only.

Rev	Date	Details

Flaherty Properties Ltd

Client.

The Elms, 26 Broad Street
Wokingham, Berkshire
RG40 1AB

Address.

Date June 2011

Proposed First Floor Plan Scale 1:100 @A3

Checked by --- Drawn by JPS

Drawing No. JSD-11-67/19 Rev. A

Status. PLANNING

js designs
Architectural Consultants

Berkshire Office:
JS Designs Ltd
11 Pound Place
Binfield
Berkshire
RG42 5HY

Tel: 01344 300684
Mob: 0777 172 4004
www.js-designs.co.uk
Email: info@js-designs.co.uk