


Figured dimensions only are to be taken from this drawing. All dimensions are to be checked on site before any work is put in hand.

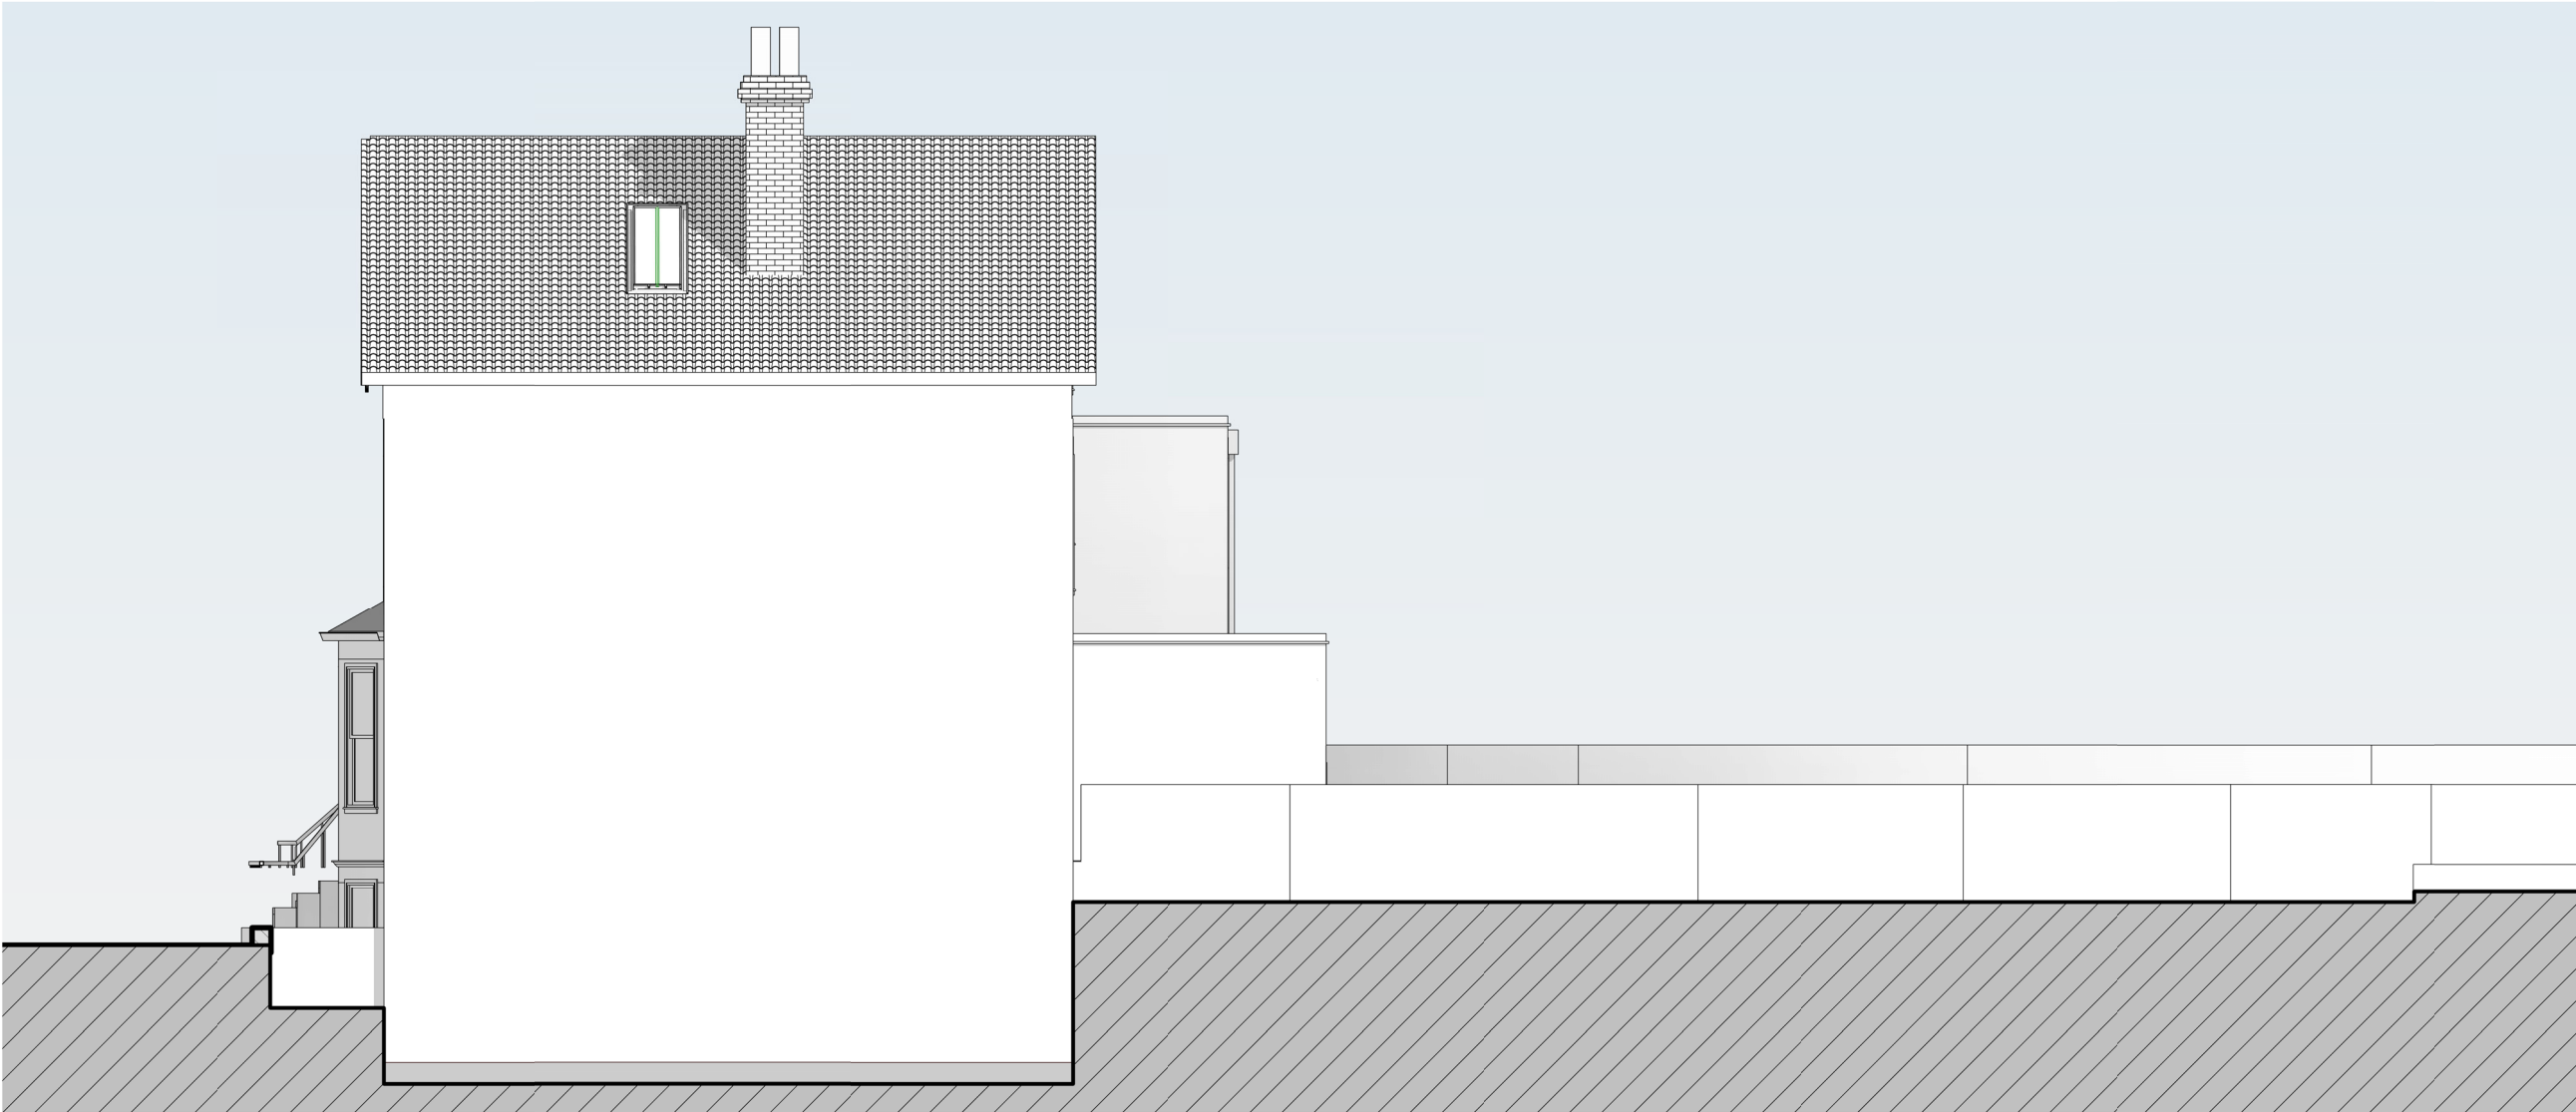

South East Proposed
1 : 100

P1	Remove rear dormer	MW	13/11/2025	
Revision	Description	Drawn	Date	Checked

Client's Name

Mr and Mrs Thapar

Job Title

37 Broad Street, Wokingham,
RG40 1AU

Drawing Title

Proposed Southeast Elevation

Scale

1 : 100 @A3

Job No

2174

Drawing No


P34

Status

Rev

P1

SCALE : 1 to 100

 

Note: This maybe a reduced sized print, check scales below

