



1 GRANGE COTTAGES


- GENERAL NOTES
1. FOLLOWING COMMENCEMENT OF WORK ON SITE, ISSUED DRAWINGS AND DETAILS MAY BE SUBJECT TO CHANGE DUE TO SITE CONDITIONS OR CONTRACTOR DESIGN MODIFICATIONS.
 2. ALL WORKS **MUST BE** CARRIED OUT TO THE SATISFACTION OF LOCAL AND STATUTORY AUTHORITIES, IN ACCORDANCE WITH CURRENT BUILDING REGULATIONS AND CODES OF PRACTICE.
 3. ALL DIMENSIONS ARE TO BE VERIFIED WITH THE CONTRACTOR ON SITE PRIOR TO MANUFACTURE OR INSTALLATION.
 4. QUADRANT DESIGN MUST BE INFORMED OF ANY AMENDMENTS TO THE DESIGN ON SITE.

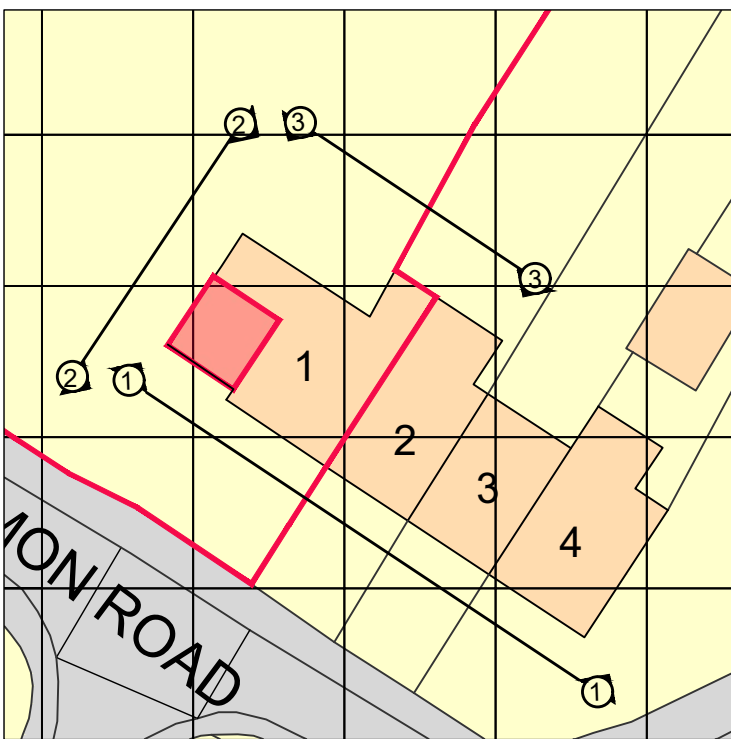

ELEVATION LINES

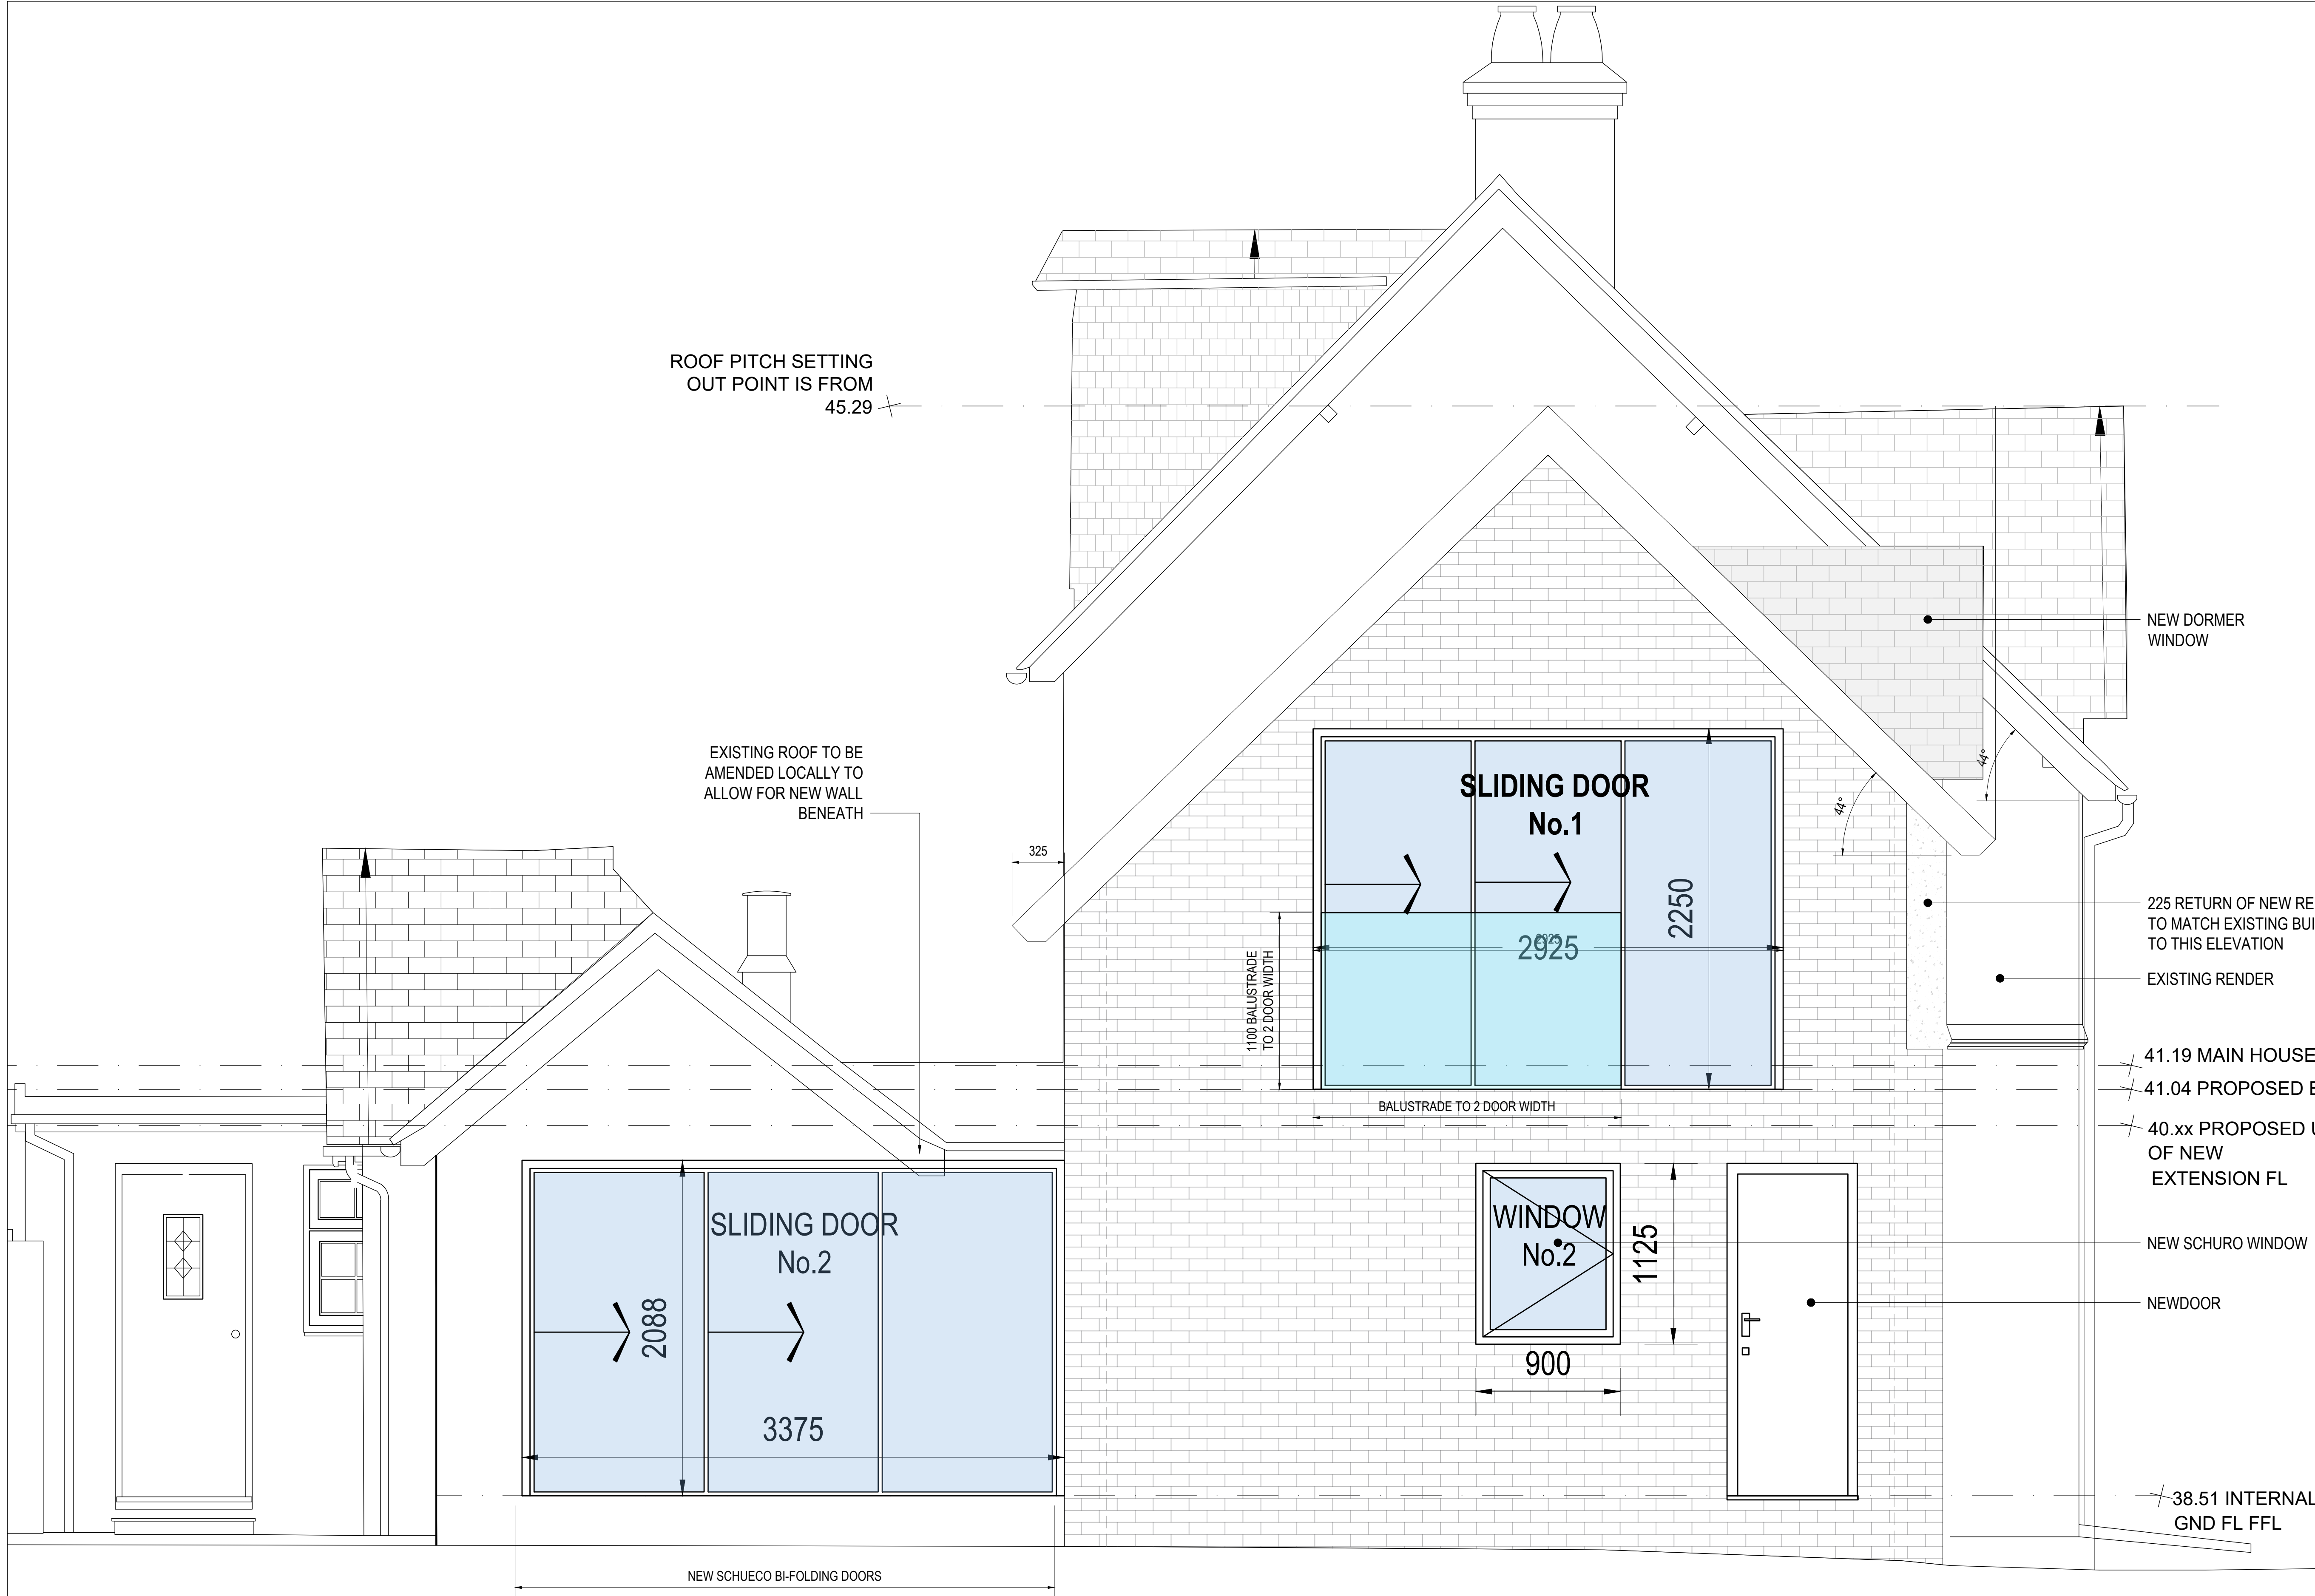

PROPOSED FRONT ELEVATION 02

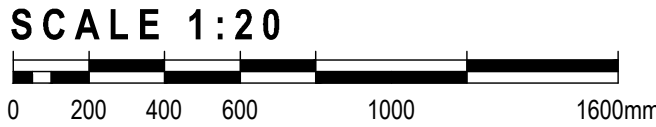

WORK STAGE
CONSTRUCTION
ISSUE

CLIENT
MR & MRS HINDMARSH

PROJECT
1 GRANGE COTTAGES,
BROADCOMMON ROAD
HURST
RG10 0RD

SHEET TITLE
PROPOSED SIDE
ELEVATION 2

SCALE
AS SHOWN AT A1

SHEET NO:
J001956 A2_07

QUADRANT DESIGN
23 KINGS ROAD,
READING,
RG1 3AR
(+44)0118 9591 581
hello@quadrantdesign.co.uk
www.quadrantdesign.co.uk

INTERIOR ARCHITECTURE
& DESIGN