




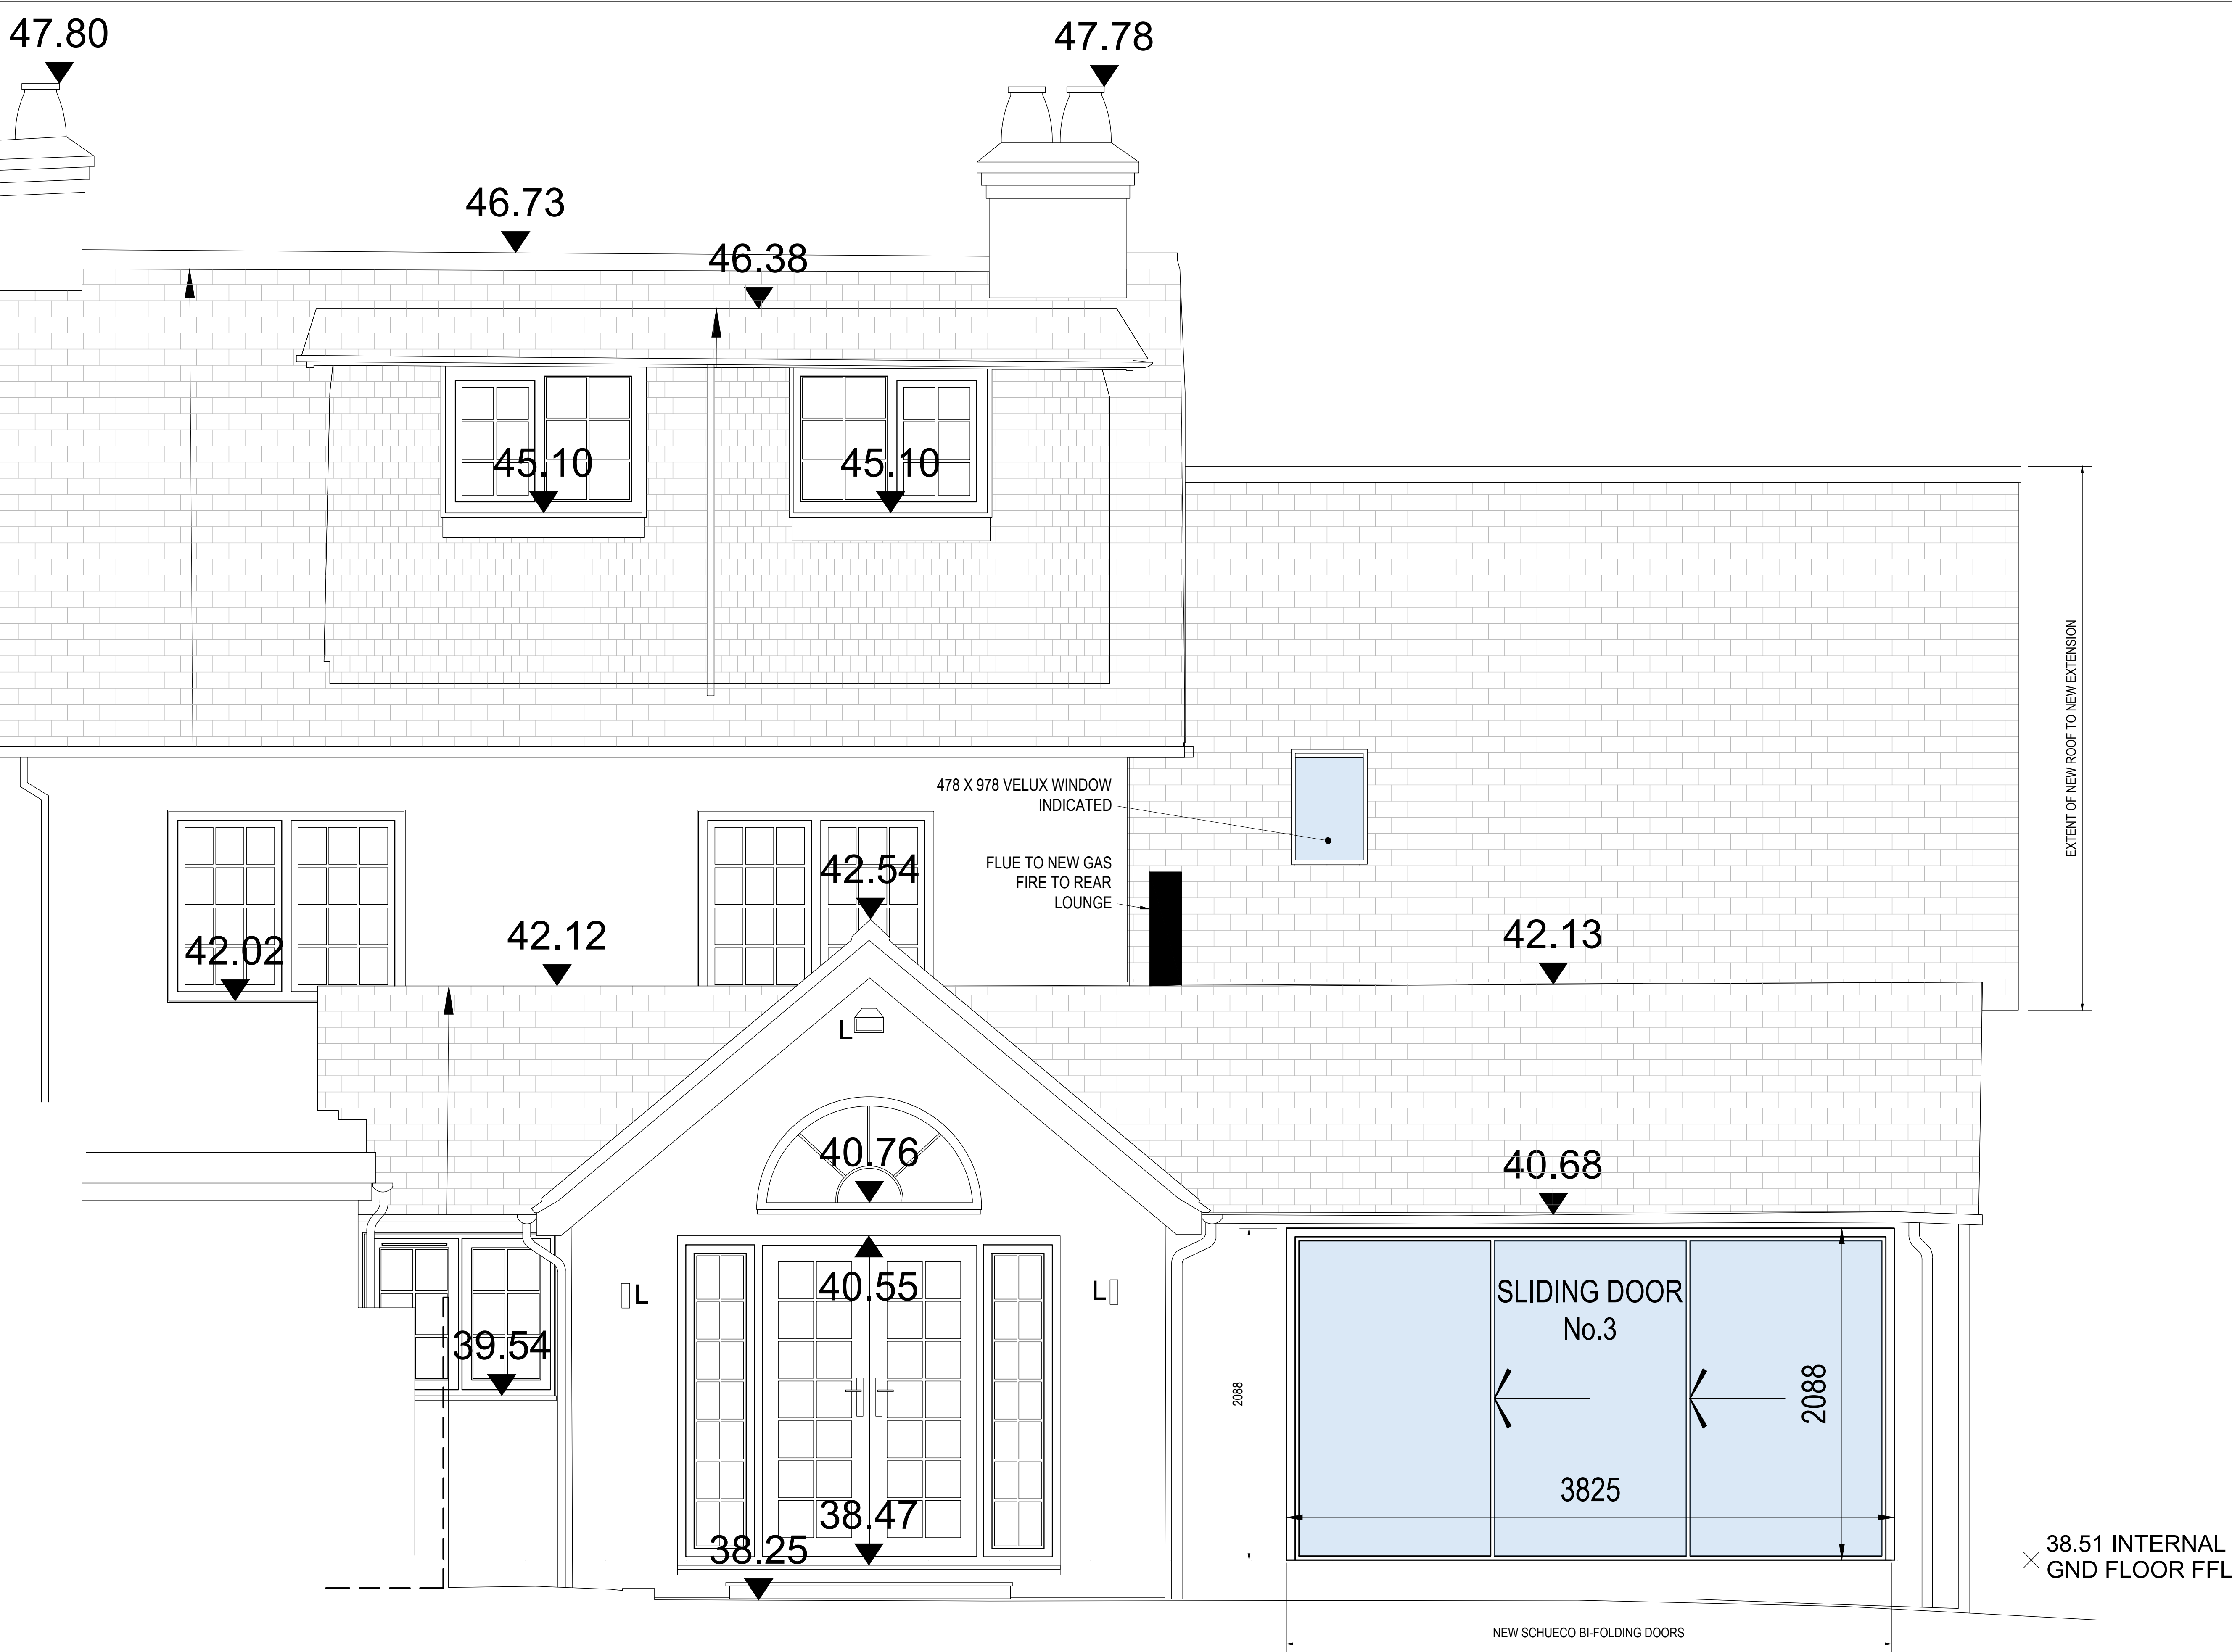

PROPOSED REAR ELEVATION 03

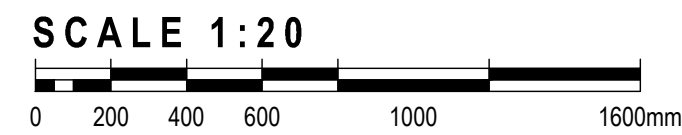

1 GRANGE COTTAGES	
GENERAL NOTES	1. FOLLOWING COMMENCEMENT OF WORK ON SITE, ISSUED DRAWINGS AND DETAILS MAY BE SUBJECT TO CHANGE DUE TO SITE CONDITIONS OR CONTRACTOR DESIGN MODIFICATIONS.
	2. ALL WORKS MUST BE CARRIED OUT TO THE SATISFACTION OF LOCAL AND STATUTORY AUTHORITIES, IN ACCORDANCE WITH CURRENT BUILDING REGULATIONS AND CODES OF PRACTICE.
	3. ALL DIMENSIONS ARE TO BE VERIFIED WITH THE CONTRACTOR ON SITE PRIOR TO MANUFACTURE OR INSTALLATION.
	4. QUADRANT DESIGN MUST BE INFORMED OF ANY AMENDMENTS TO THE DESIGN ON SITE.

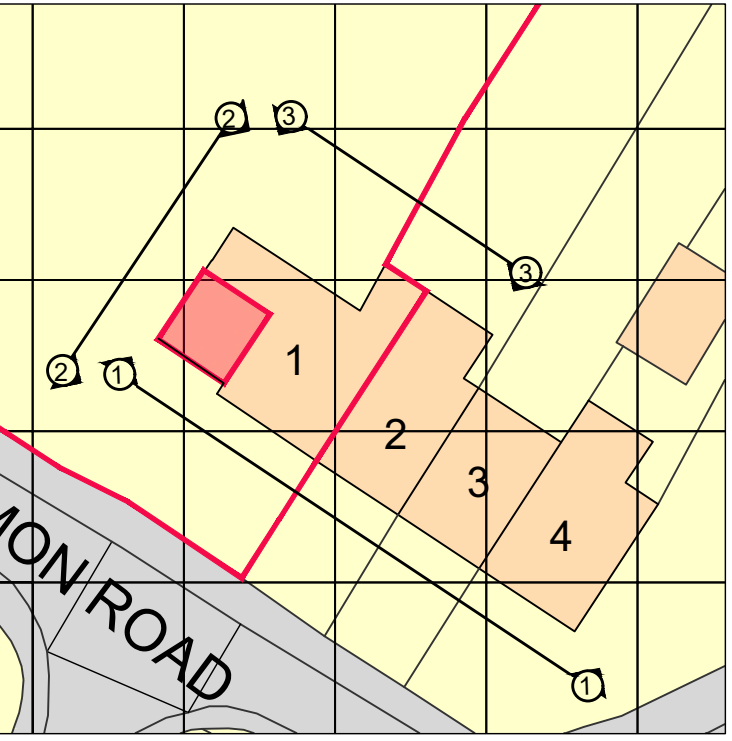

ELEVATION LINES

WORK STAGE	CONSTRUCTION ISSUE	
CLIENT	MR & MRS HINDMARSH	
PROJECT	1 GRANGE COTTAGES, BROADCOMMON ROAD, HURST, RG10 0RD	
SHEET TITLE	PROPOSED REAR ELEVATION 3	
SCALE	AS SHOWN AT A1	DRAWN BY RM
SHEET NO:	J001956 A2_09	REVISION: -

INTERIOR ARCHITECTURE & DESIGN

QUADRANT DESIGN
23 KINGS ROAD,
READING,
RG1 3AR

(+44)0118 9591 581
hello@quadrantdesign.co.uk
www.quadrantdesign.co.uk