


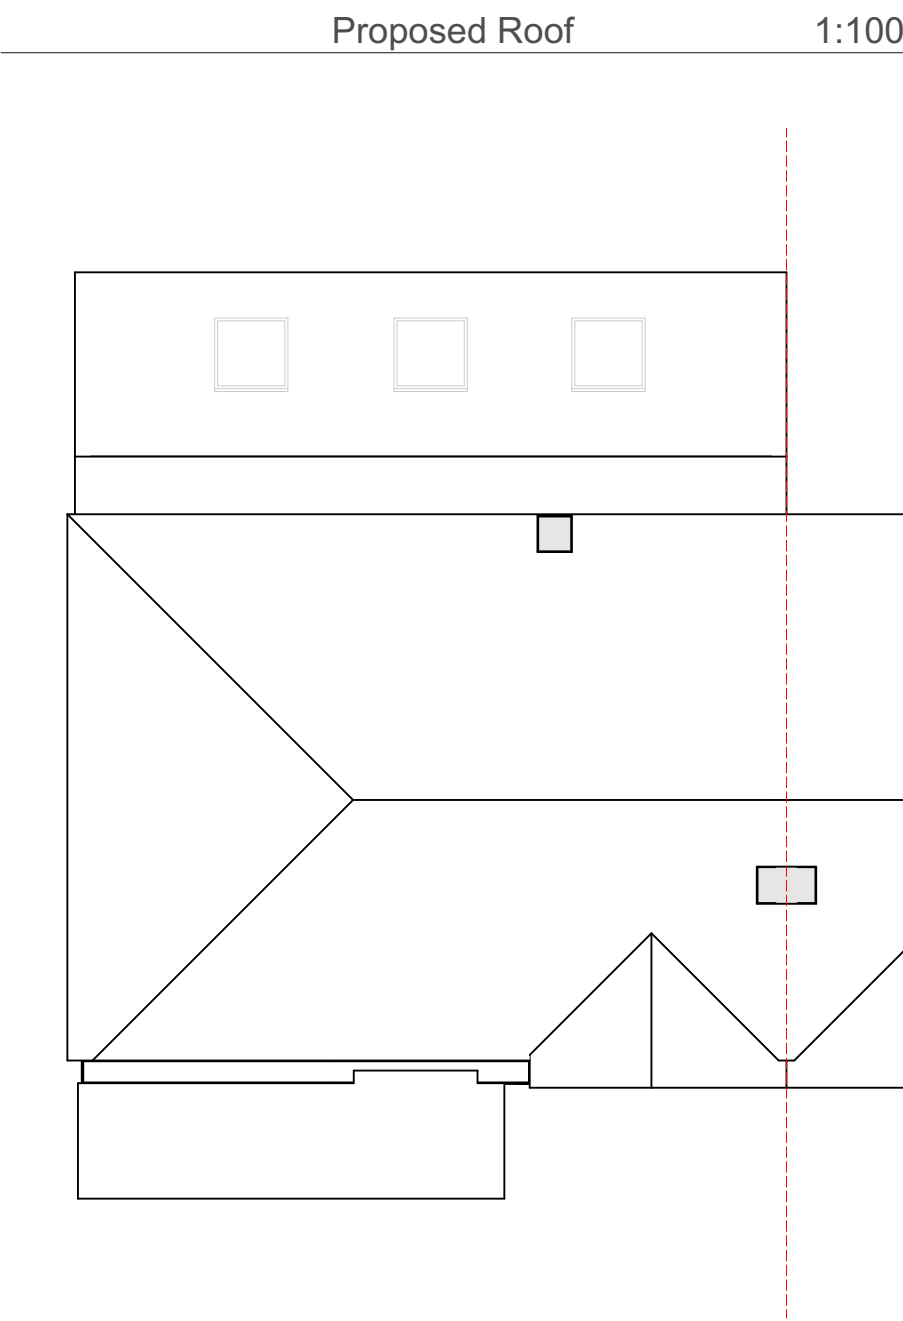
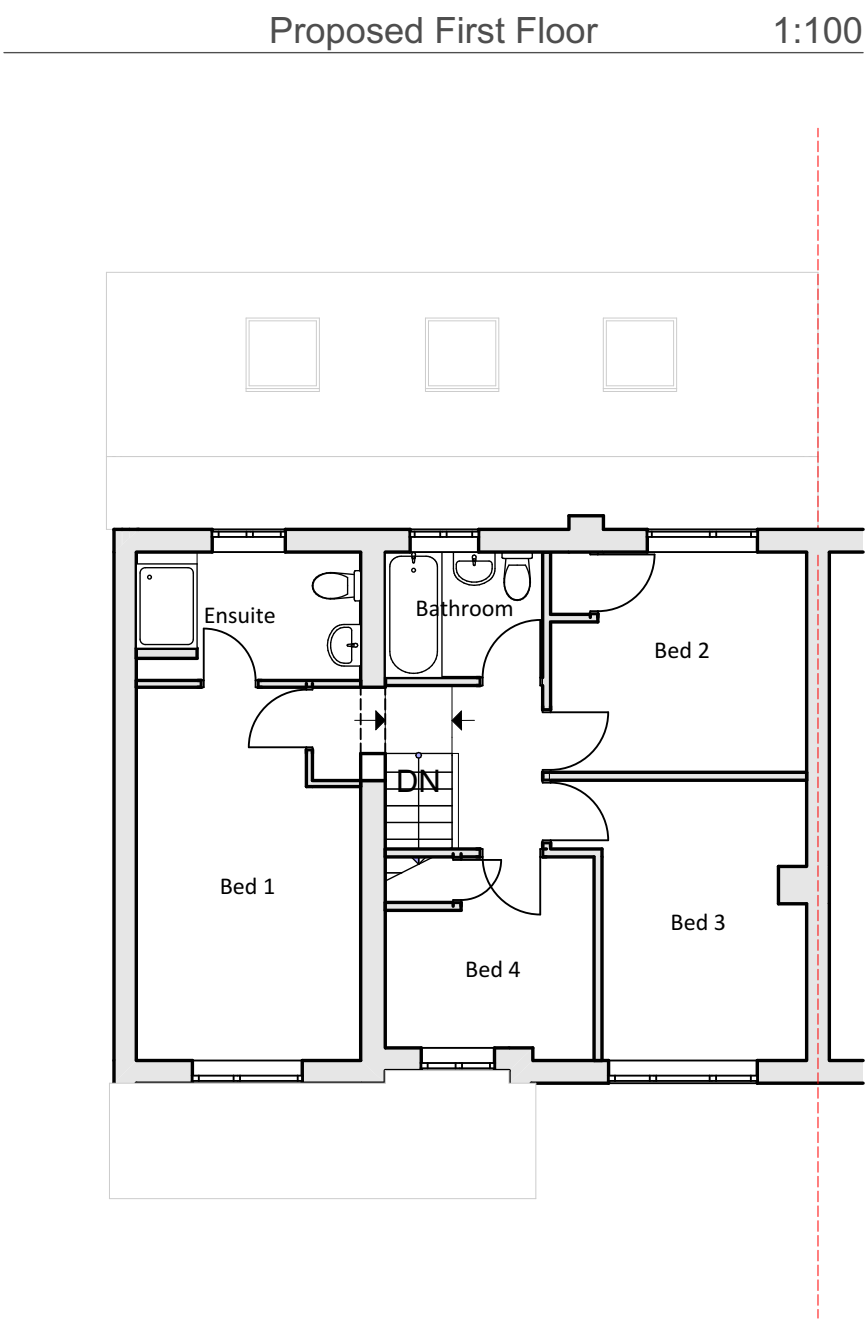
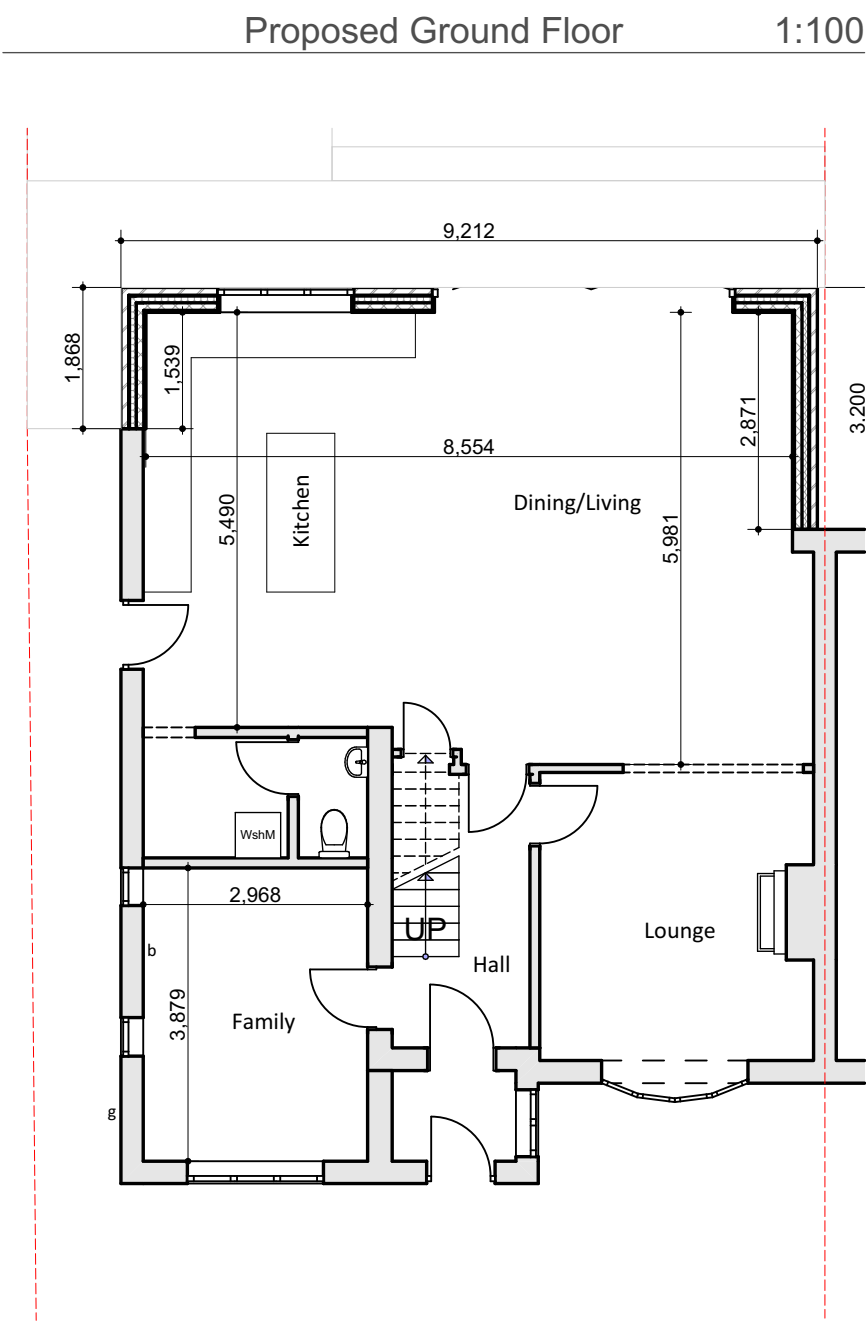


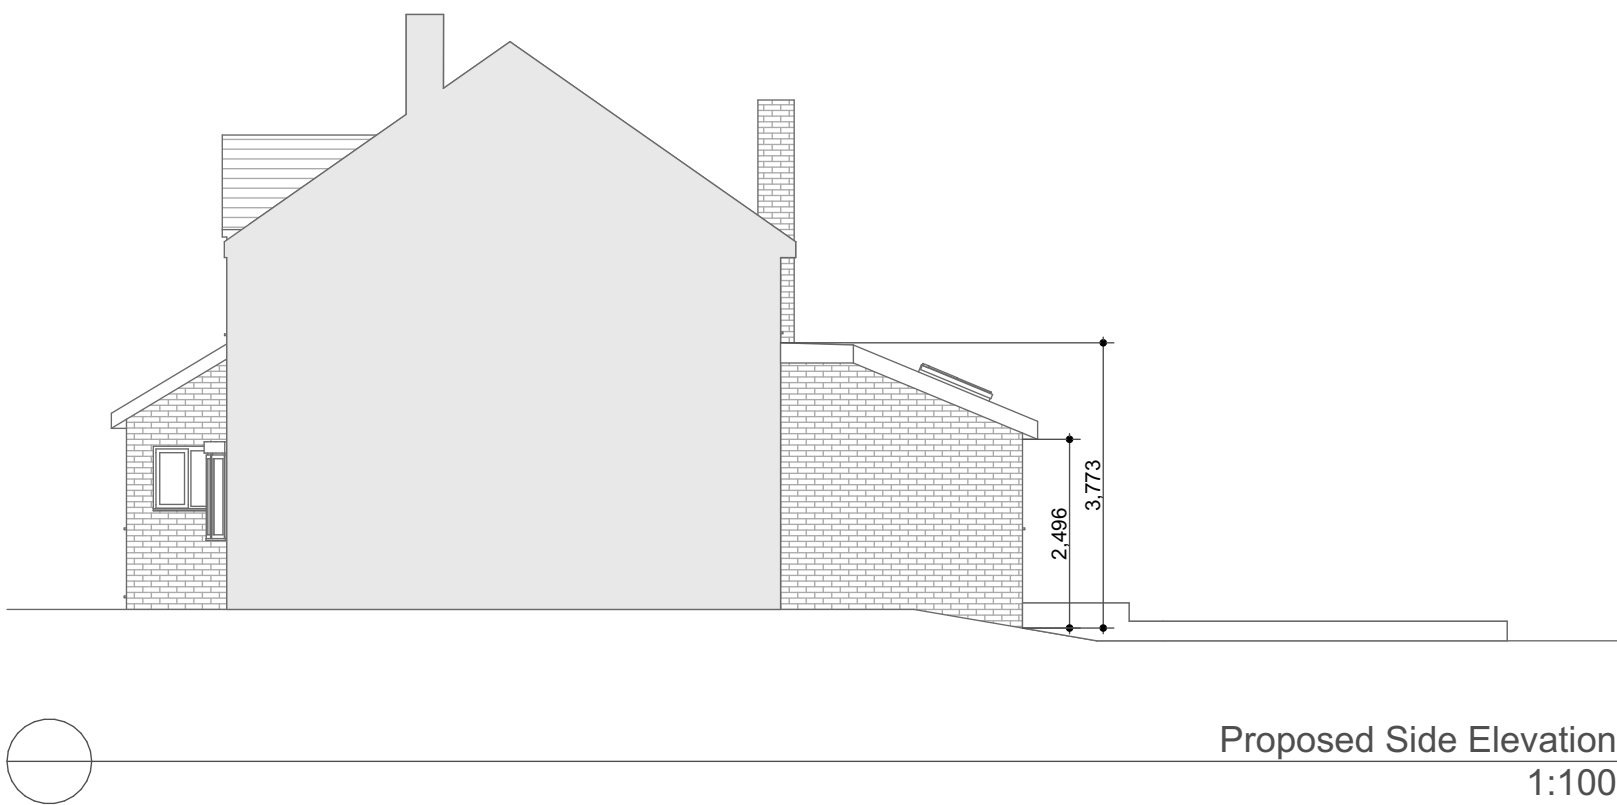

Proposed Front Elevation
1:100

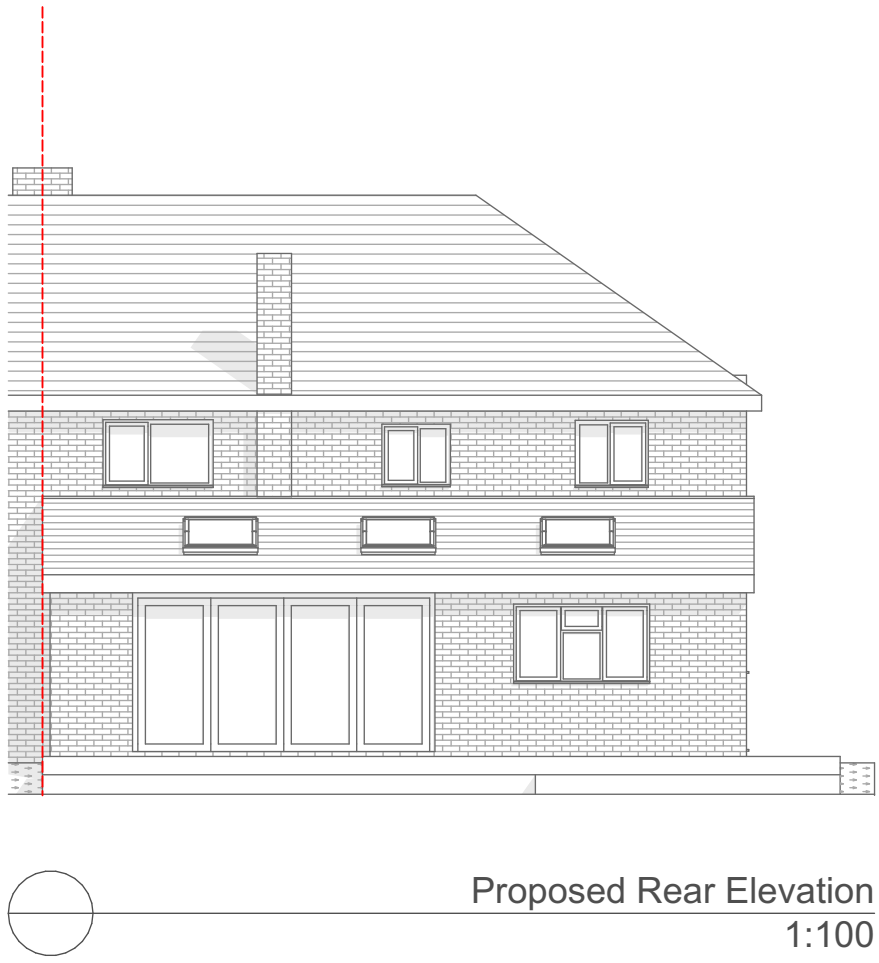

Proposed Side Elevation
1:100

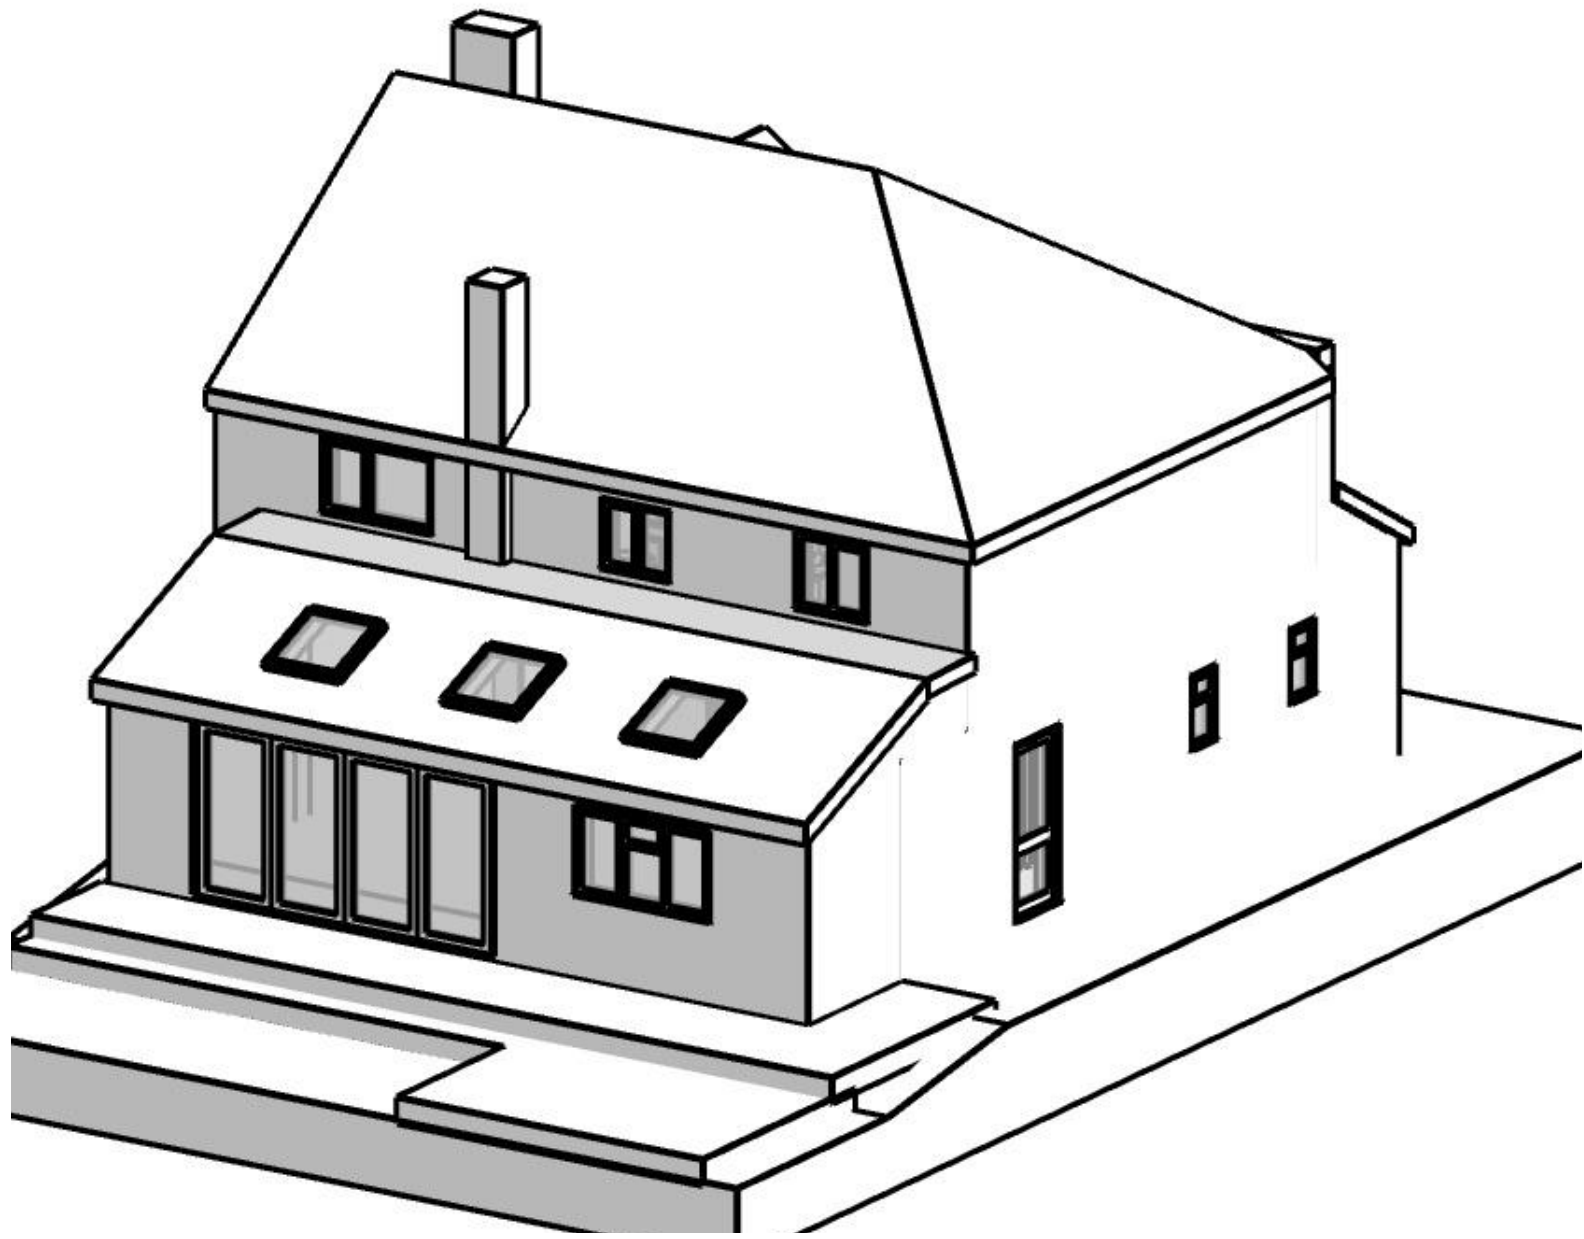

Proposed Rear Elevation
1:100



Proposed Side Elevation
1:100



GENERAL NOTES

1. All materials to match existing unless otherwise stated
2. Do not scale from this drawing (other than for Planning purposes).
3. The Contractor is to verify all dimensions & levels before setting out, commencing work or placing orders.
4. Any discrepancies to be reported to M3 Architectural Design Ltd.
5. Drawings & design are the intellectual property of M3 Architectural Design Ltd, must not be used or reproduced without consent.
6. Issued drawings must be read in conjunction with entire contract set.
7. Ensure all work is undertaken using the most recent issue of documentation (refer to revision issue & date)
8. Comply with all applicable building code/ regulations.

RevID	Revision	Date
01	Transmittal Set	18-07-2025
02	Transmittal Set	13-10-2025



Project
Proposed single storey rear extension,
garage conversion and alterations

27 Commons Road Wokingham
RG41 1JJ

Client

Drawing Title
Proposed Plans And Elevations

Project Ref	Layout Id	Rev.
4076	A.02	02
Date	13-10-2025	Scales @ A1 1:100

M3 Architectural Design Ltd
Basepoint Centres Limited
377-399 London Road
Camberley GU15 3HL
t: 01276 300024
e: info@m3architecturaldesign.co.uk
w: www.m3architecturaldesign.co.uk

©2025 M3 Architectural Design Ltd