


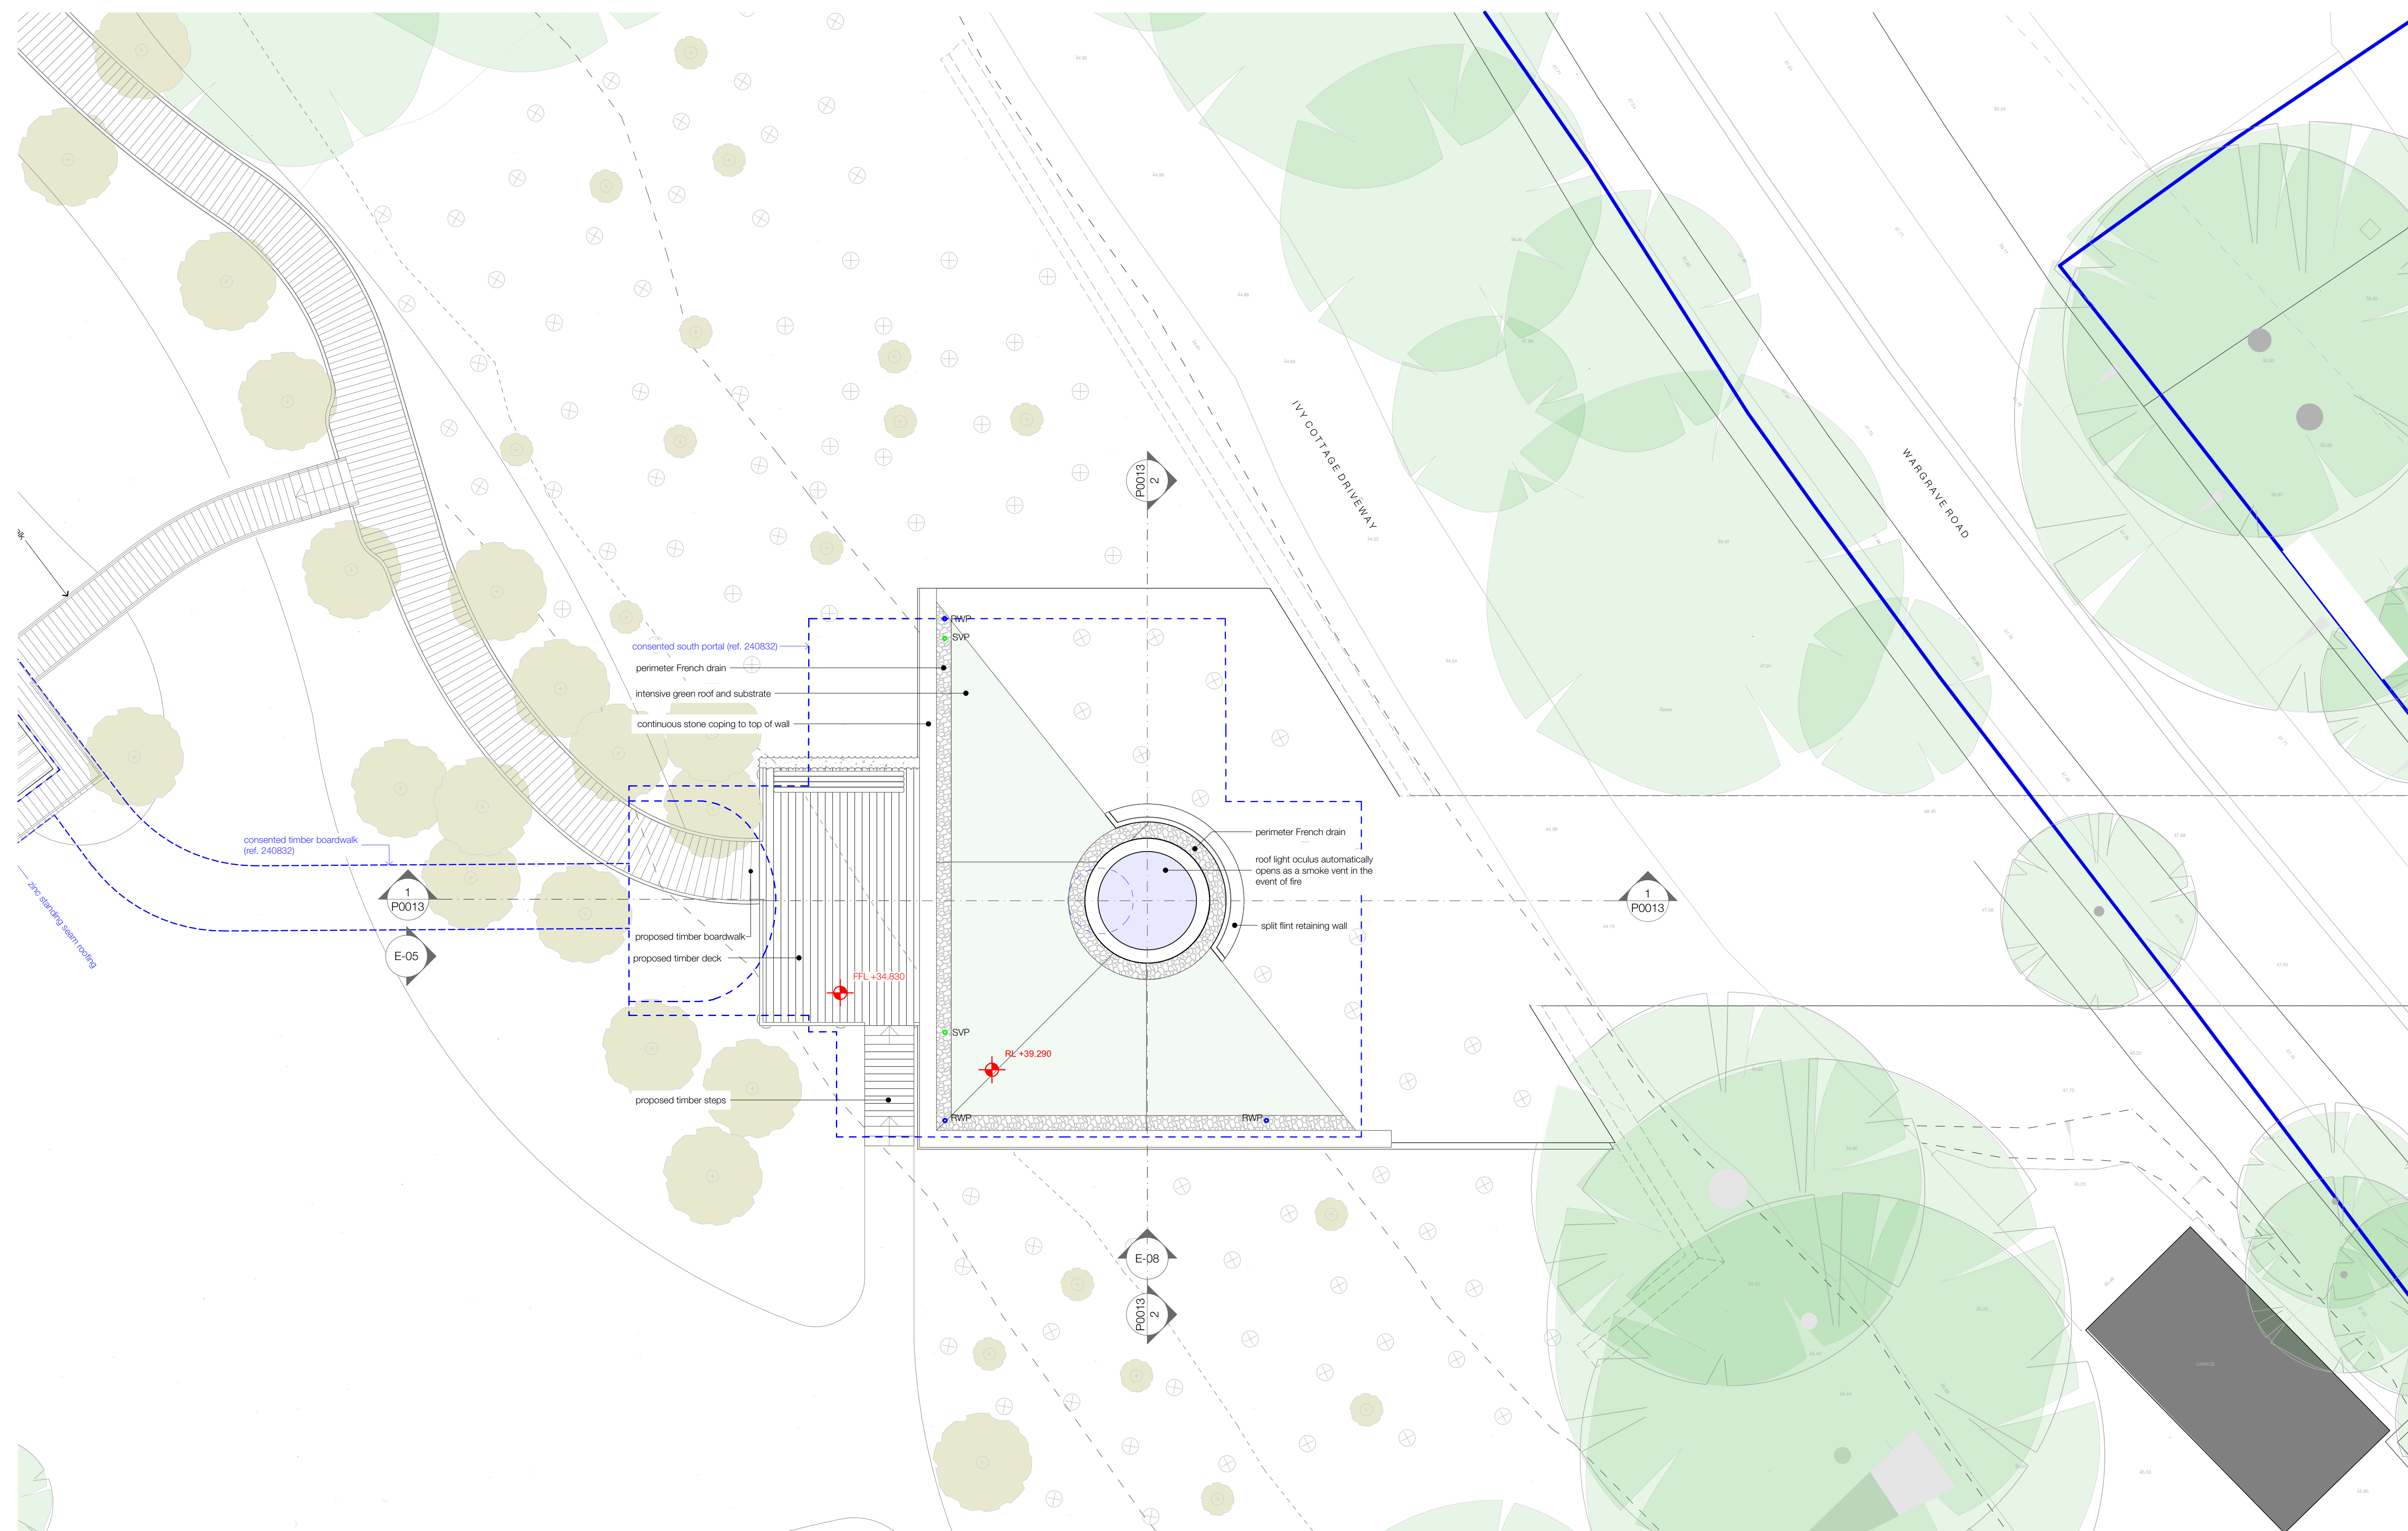

SCALE 1:100



A - approved

B - approved with comments

C - do not use

PROJECT	ORIGINATOR	ZONE	LEVEL	TYPE	ROLE	NUMBER
PCY	- LAL	- RT	- RF	- DR	- A	- P0012

© LA London Architects LLP. Do not reproduce the drawing without written permission. Do not scale from this drawing. Use dimensions only. **IF IN DOUBT ASK.**

Verbs all dimensions are given in metric units. Verbs all drawings are drawn at full scale unless otherwise stated. This drawing exceeds the quantities in any way.

This drawing to be read in conjunction with all relevant drawings / specifications / schedules etc., which relate to this project.

Any aspects of these drawings/specifications that include elements that relate to, or could be interpreted as relating to, health and safety matters shall be subject to the Health and Safety Regulations 1974 and shall be taken directly from relevant client-appointed specialist design information requirements and/or (2) state the minimum performance standards required for the contractor to comply with and take responsibility for as a Contractor's Design Performance element under the building contract.

Any aspects of these drawings/specifications that include elements that relate to, or could be interpreted as relating to, fire safety matters shall be subject to the Fire Precautions Act 1971 and shall be taken directly from relevant client-appointed specialist design information requirements and/or (2) state the minimum regulatory performance standards required for the contractor to comply with and take responsibility for as a Contractor's Design Performance element under the building contract.

P03	10/07/2026	For Planning
P02	13/05/2026	For Planning
P01	06/11/2025	For Planning
REV	DATE	DESCRIPTION

SH	AJP
SH	AJP
SH	MS
ISSUED	APPROVED



LA LONDON | ARCHITECTS

Lancaster House
38 Southwark Street
London SE1 1UN

+44 (0)20 7403 1000
info@la.london
www.la.london

PROJECT
Project Conway - Riverside Pavilion
New Build
Confidential

CLIENT
Confidential

SCALE
1:100

ORIGINAL PAPER SIZE
A1

LA PROJECT
1177

DRAWING
Roof Plan - South Portal

PURPOSE
For Planning

REVISION DESCRIPTION
PRELIMINARY

DRAWN BY
SH

STATUS
S2
REVISION
P03