



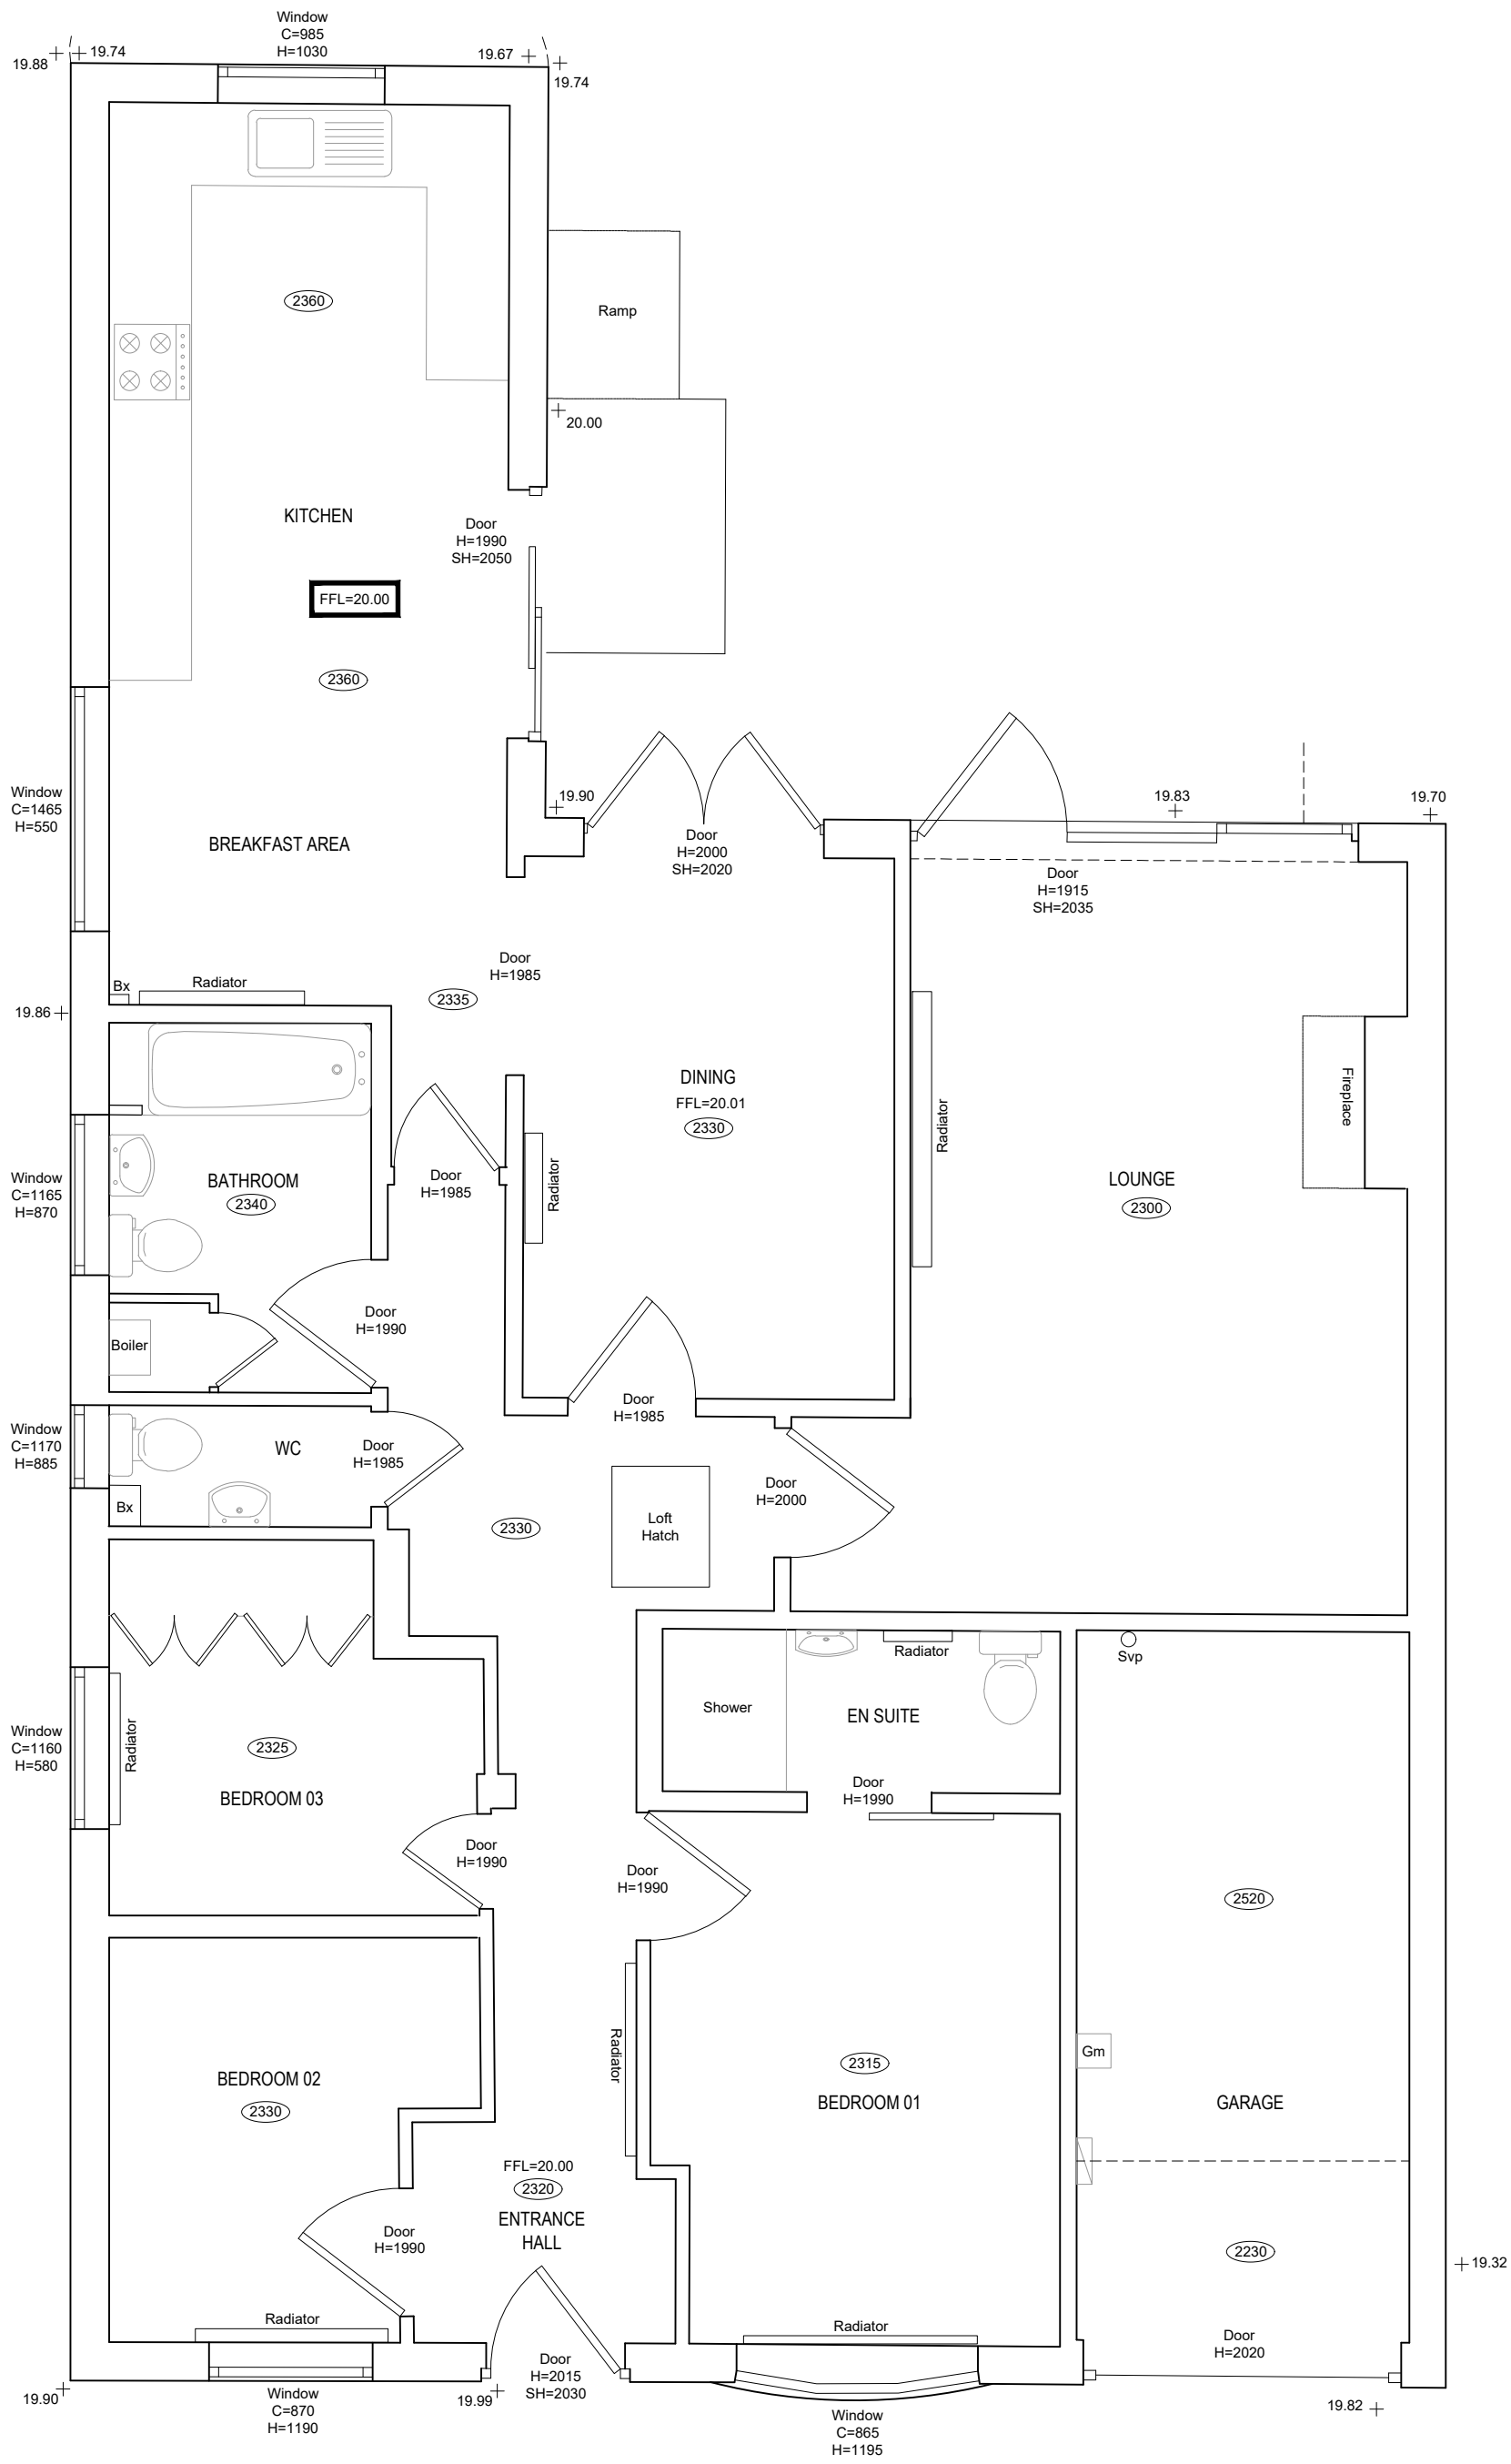

01 EXISTING GROUND FLOOR PLAN
GA-0002 / 1:50/BA1





02 EXISTING LOFT PLAN
GA-0002 / 1:50/BA1

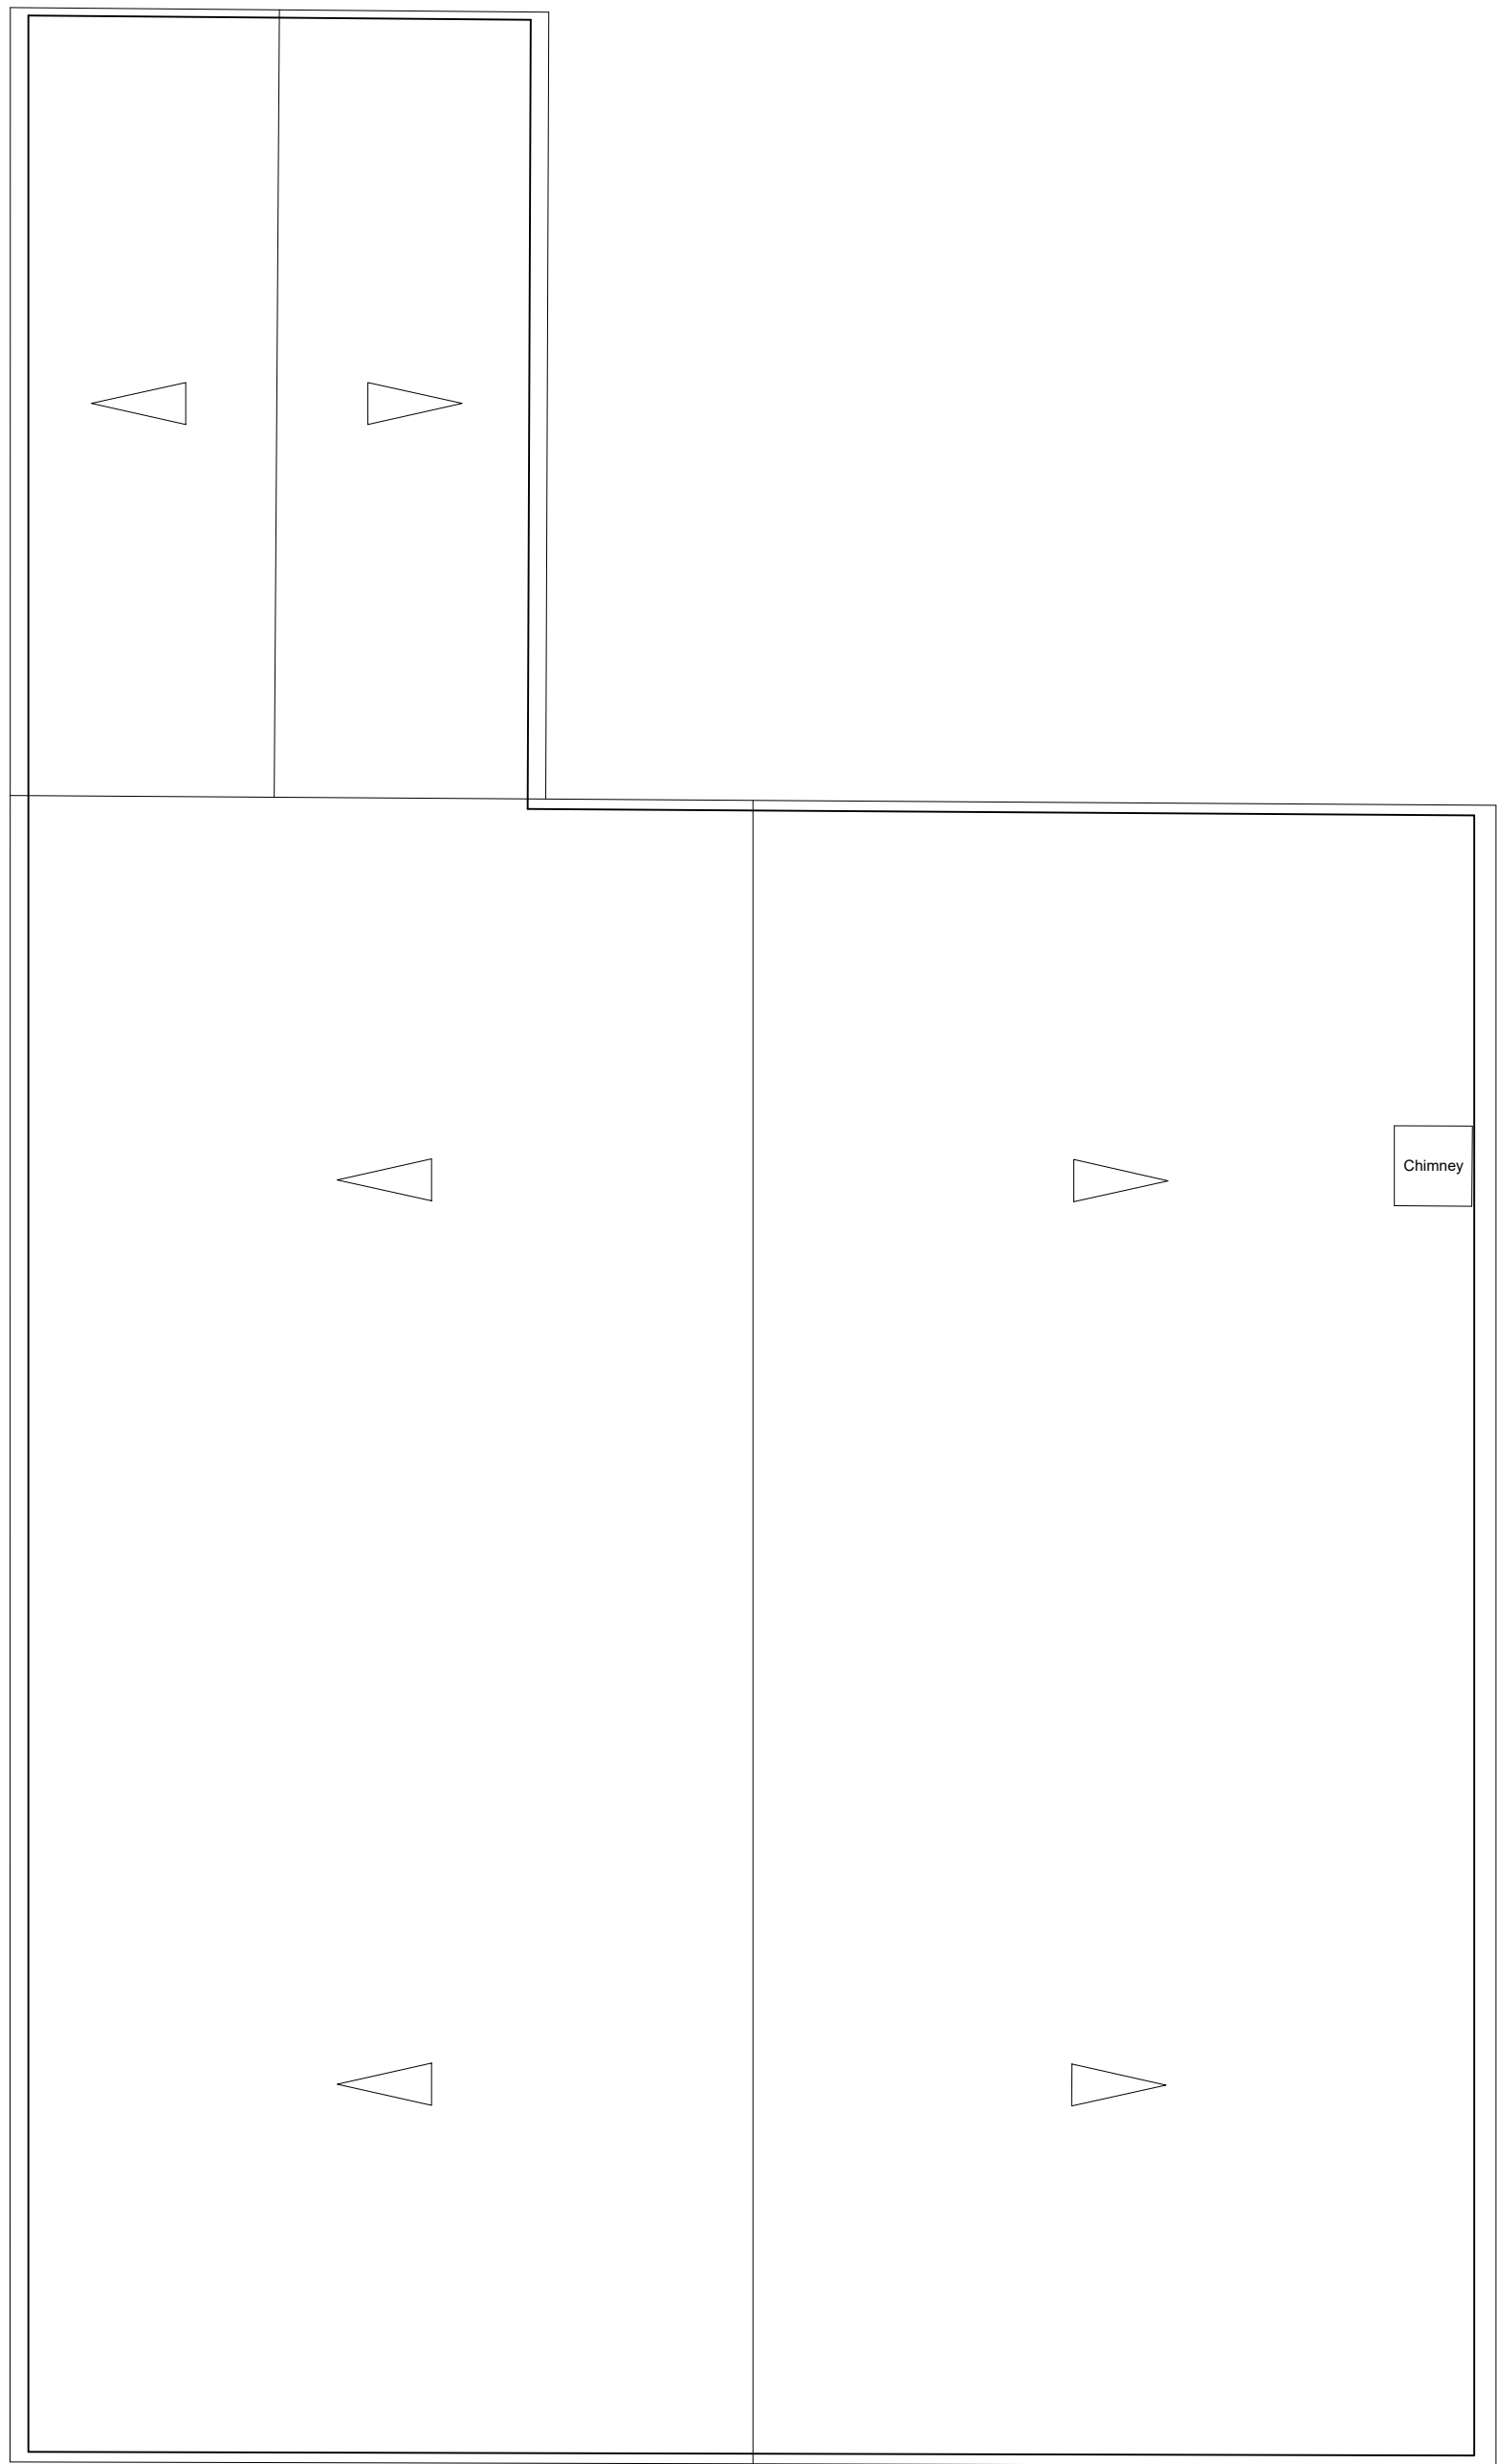

03 EXISTING ROOF PLAN
GA-0002 / 1:50/BA1

ALL DIMENSIONS MUST BE CHECKED ON SITE.
INFORM THE ARCHITECT OF ANY DISCREPANCIES PRIOR TO CONSTRUCTION.

KEY PLAN

 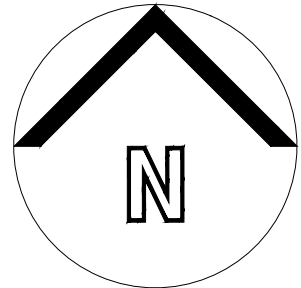

NOTES

DRAWING REMAINS COPYRIGHT OF THE ARCHITECT.

P01	27.01.25	INITIAL	ISSUE	BG	BC
REV	DATE	DESCRIPTION		DRN	CHK



CLIENT

PROJECT
79 Wessex Gardens
Twyford, RG10 0BA

DRAWING TITLE
Existing Floor Plans
Existing Roof Plan

SCALE 1:50/BA1 / 1:100/BA3 A1 SHEET

STATUS

PRELIMINARY

DRAWING NO
0236-GA-0002

REV

P01

© 2025 Connected Architecture Limited. All rights reserved.