


NOTES
DRAWING REMAINS COPYRIGHT OF THE ARCHITECT.

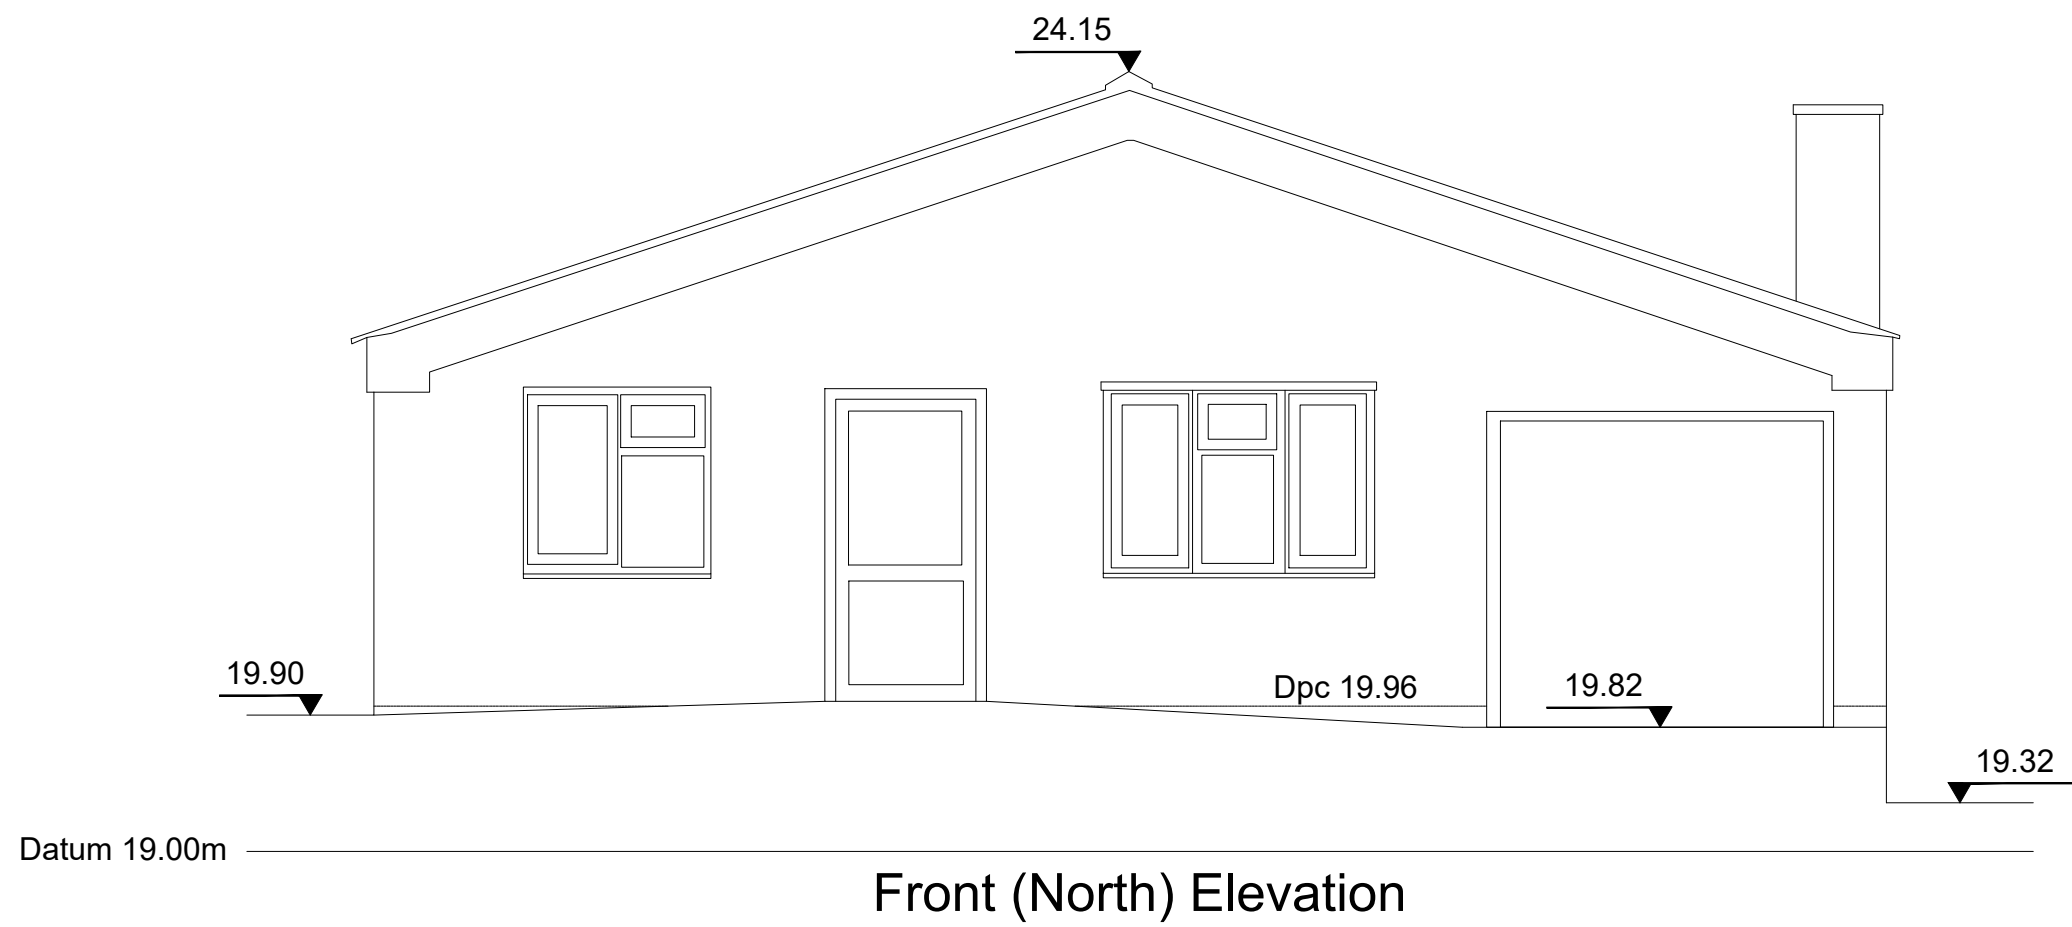


Front (North) Elevation

01 EXISTING FRONT ELEVATION
GA-0003 / 1:50/BA1




Side (East) Elevation

02 EXISTING SIDE ELEVATION
GA-0003 / 1:50/BA1

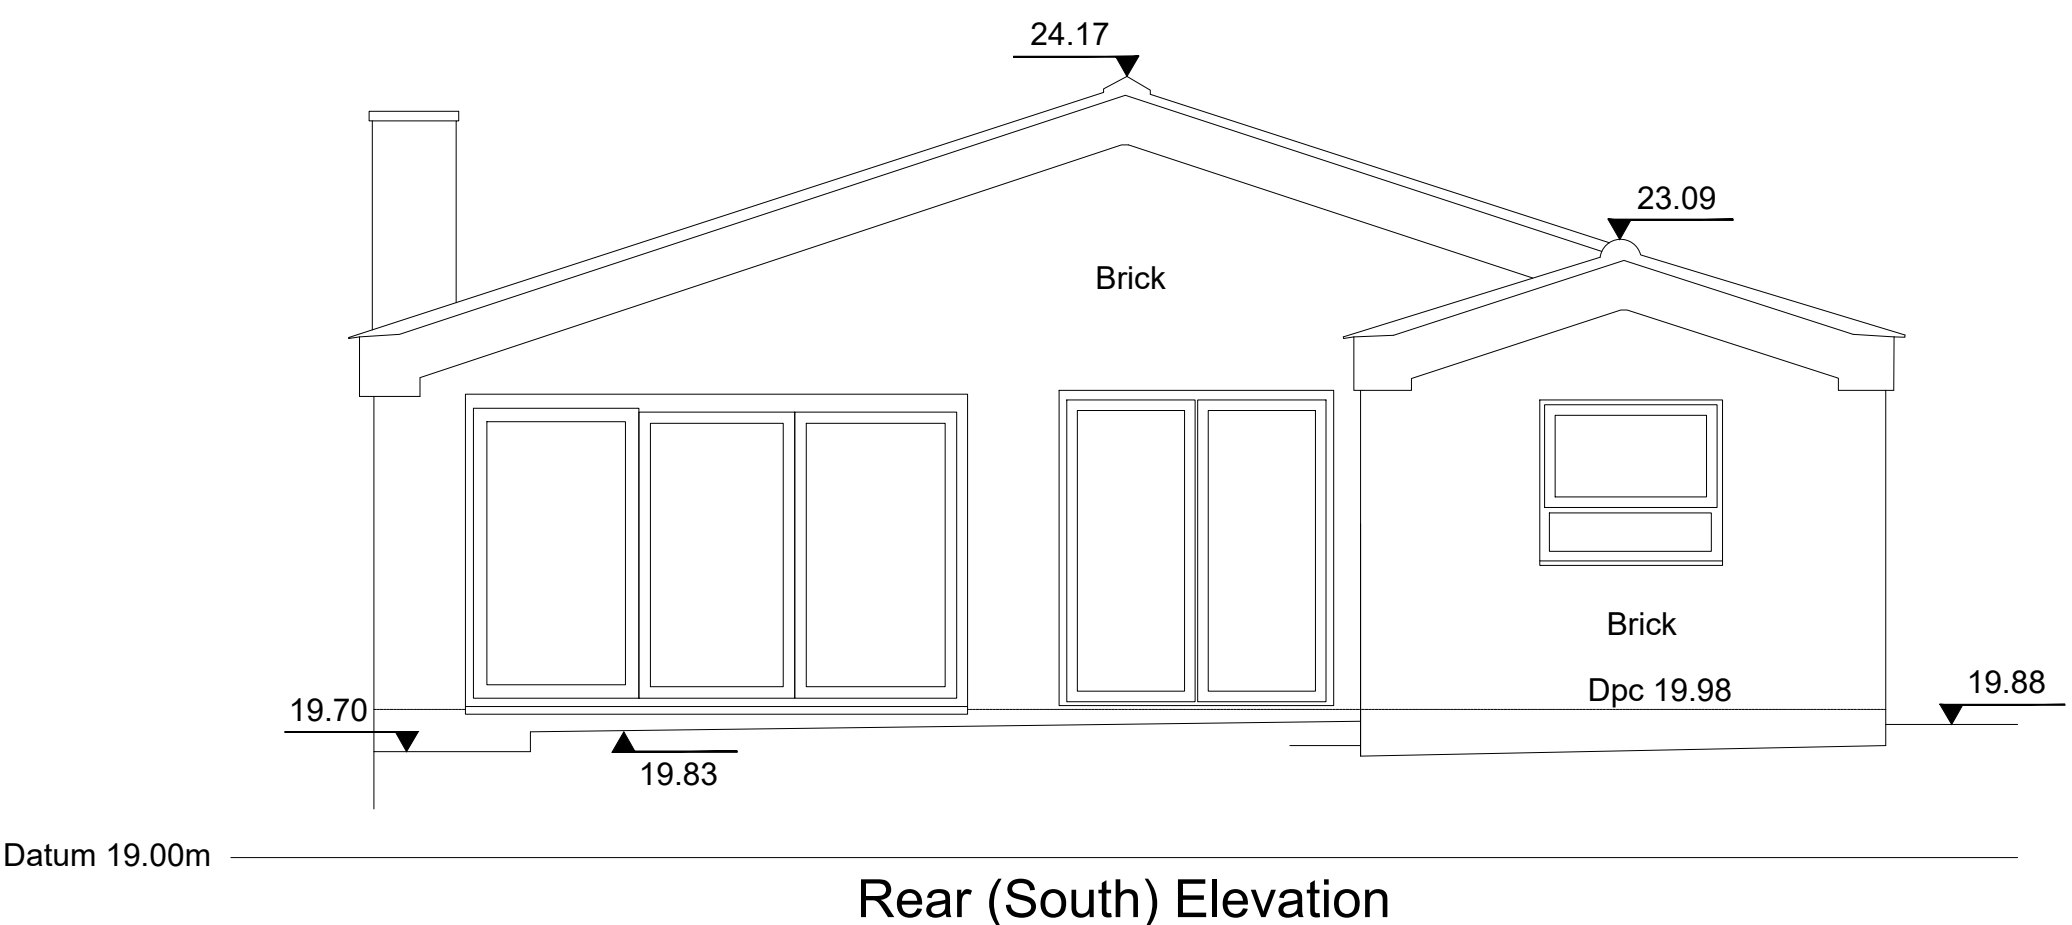

Rear (South) Elevation

02 EXISTING REAR ELEVATION
GA-0003 / 1:50/BA1

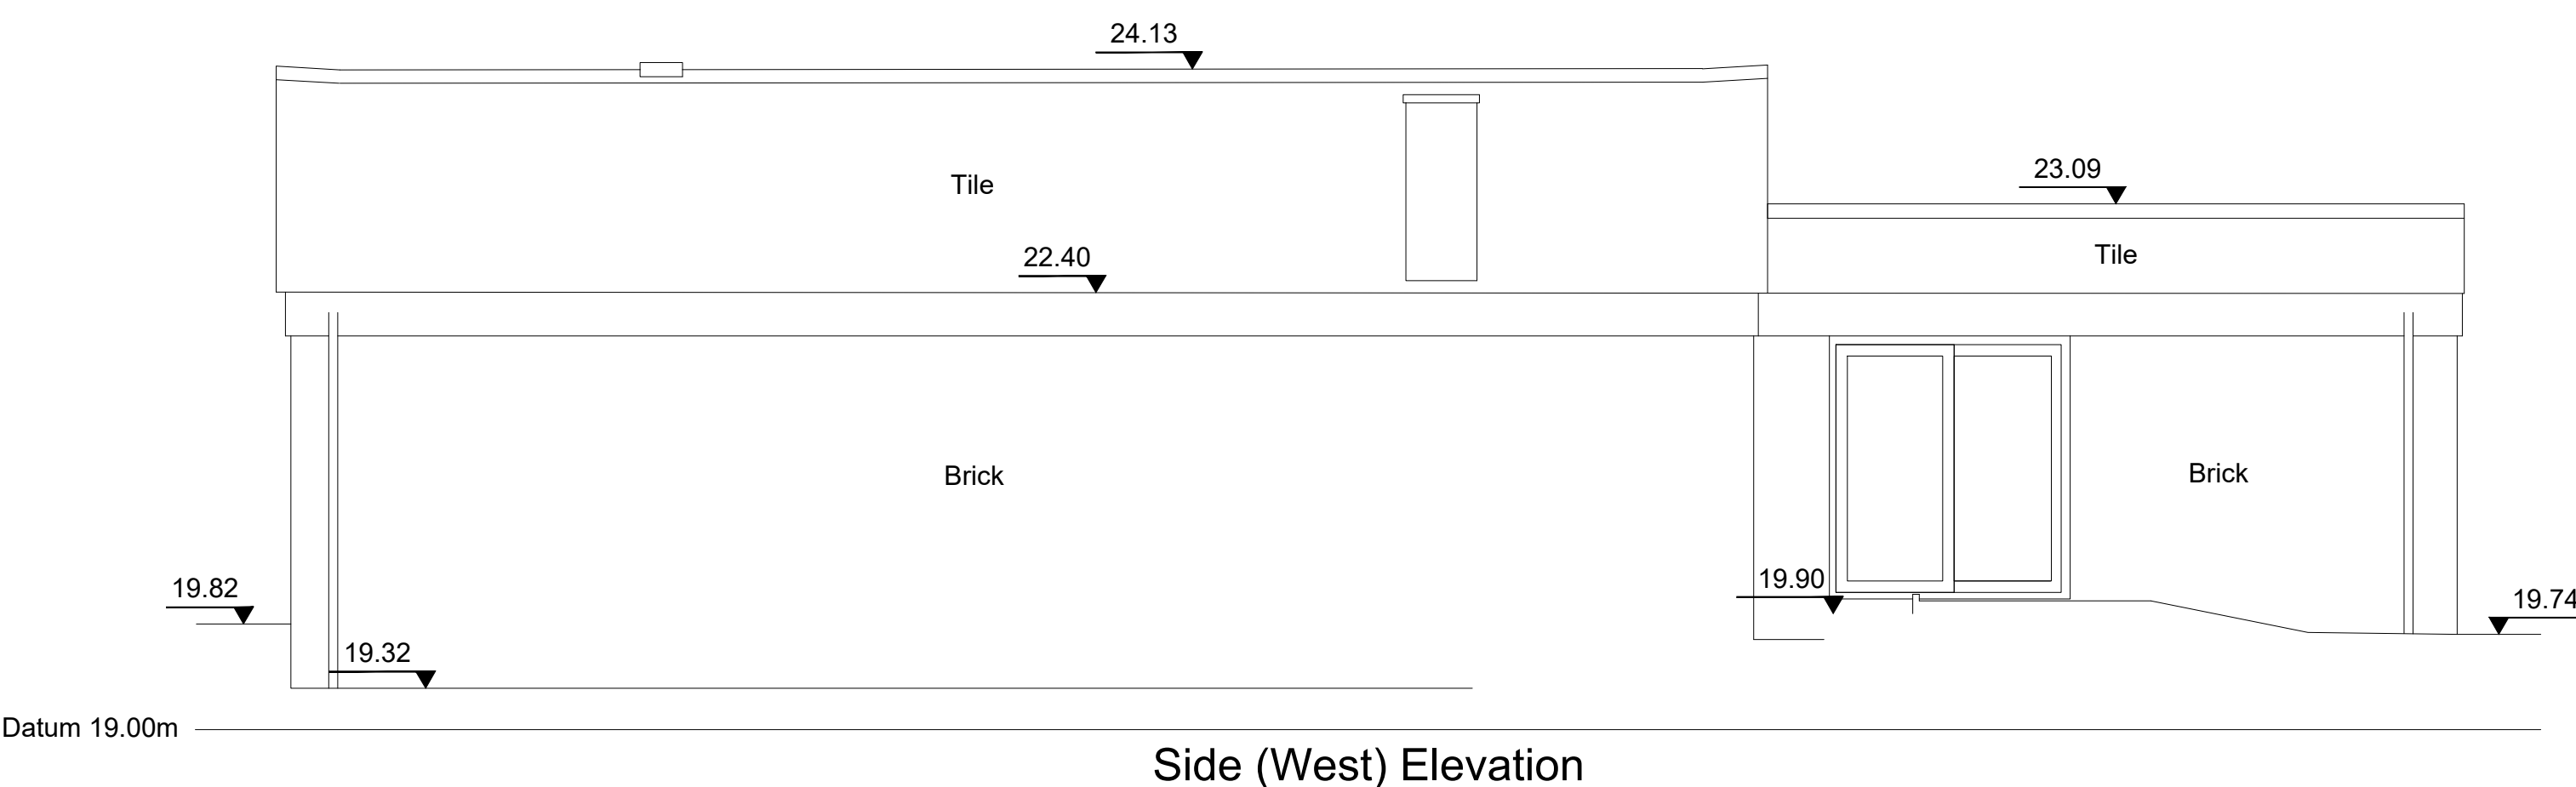

Side (West) Elevation

04 EXISTING SIDE ELEVATION
GA-0003 / 1:50/BA1

P01	27.01.25	INITIAL ISSUE	BG	BG
REV	DATE	DESCRIPTION	DRN	CHK

CONNECTED
ARCHITECTURE

CLIENT

PROJECT
79 Wessex Gardens
Twyford, RG10 0BA

DRAWING TITLE
Existing Elevations

SCALE 1:50/BA1 / 1:100/BA3 A1 SHEET

STATUS
PRELIMINARY

DRAWING NO	REV
0236-GA-0003	P01

© 2025 Connected Architecture Limited, all rights reserved