



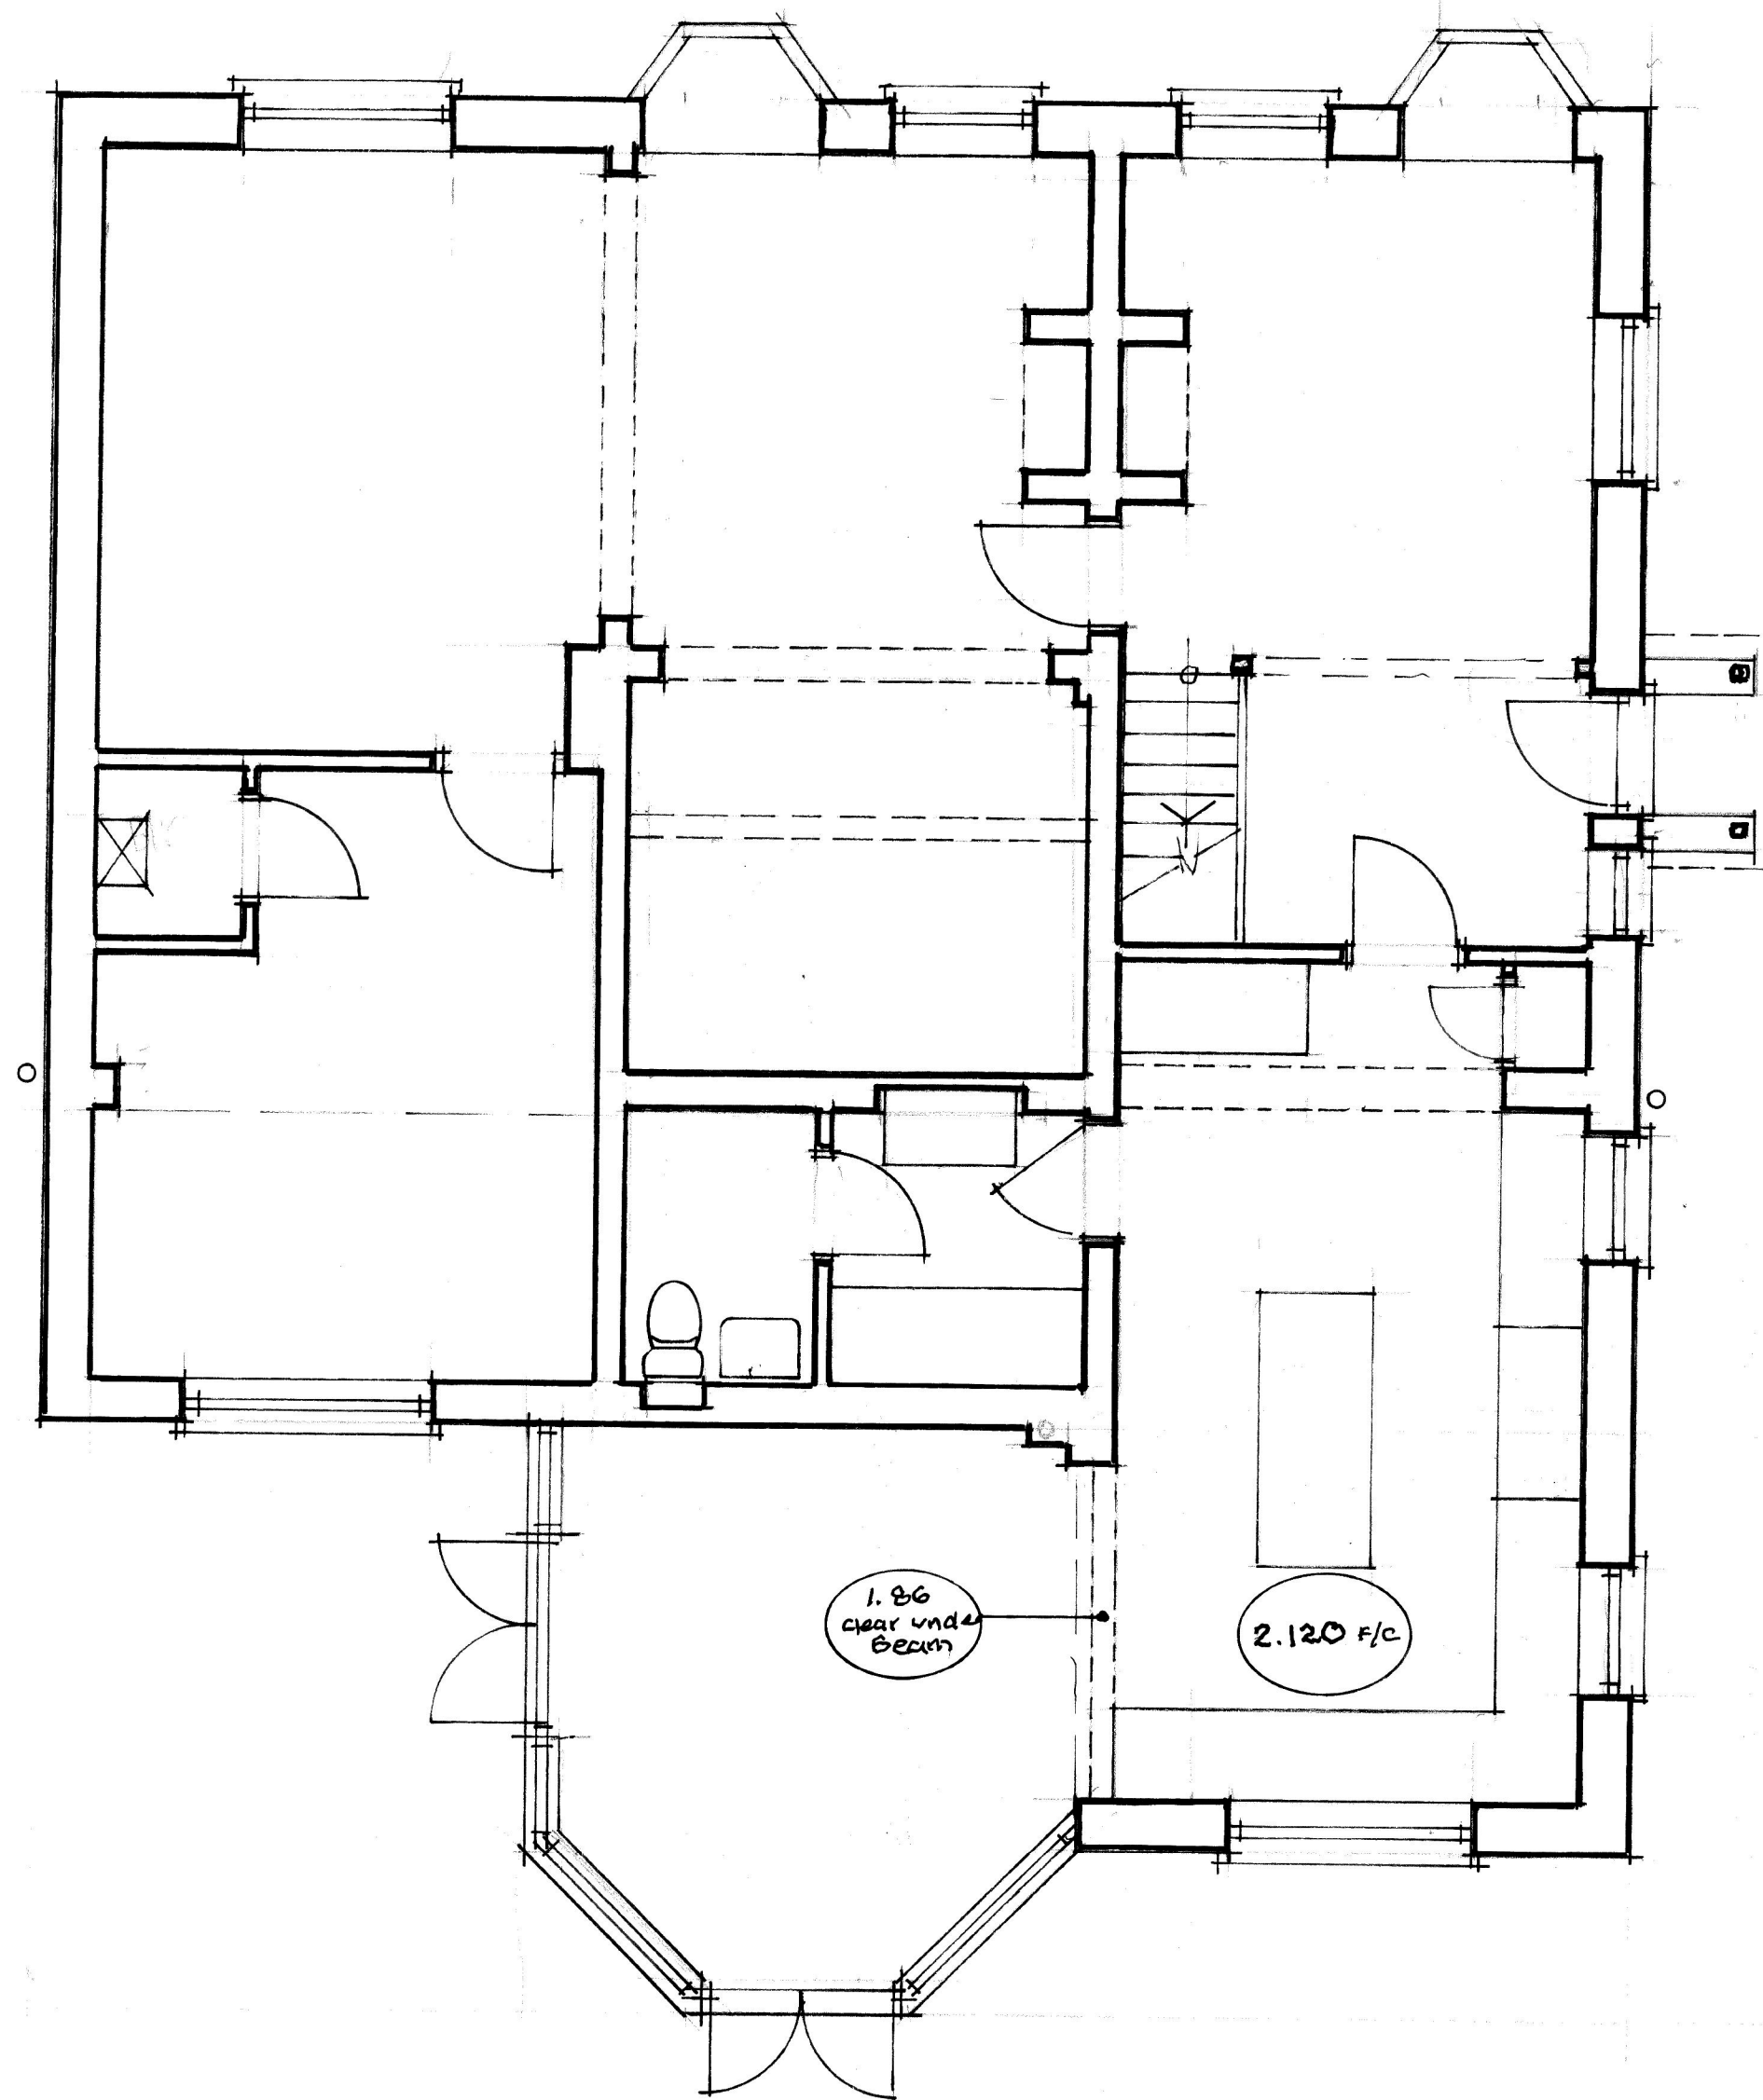

1:50

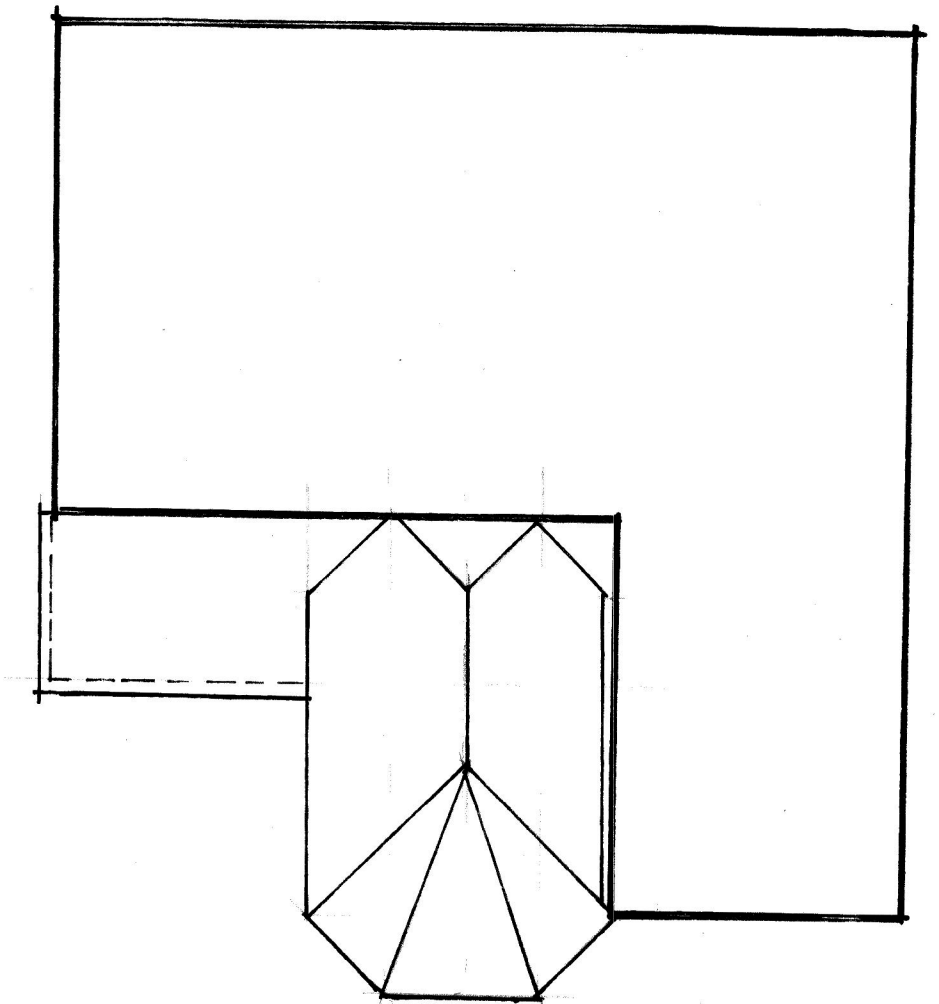

ROOF PLAN.

0 1 2 3 4 5 10m

1:100

0 1 2 3 4 5m

R. G. BUTLER & ASSOCIATES
32. FAWCETT CRESCENT
WOODLEY RG5 3HU
Tel 0777 401 3684

THE LITTLE HOUSE
HINTON ROAD, HURST RG10 0BP

GROUND FLR. EXISTING

scale 1:50 (A2)
+ 1:100

date Apr 2022

DN No
1257 / 2^B