

DRG. REMAINS COPYRIGHT OF THE ARCHITECT.
DIMENSIONAL DISCREPANCIES TO BE REFERRED
TO THE ARCHITECT
~~DO NOT SCALE~~



DRAWING STATUS ☒ PRELIMINARY ☐ FOR APPROVAL ☐ CONSTRUCTION

REVISION3 Drawing

DATE

-

-

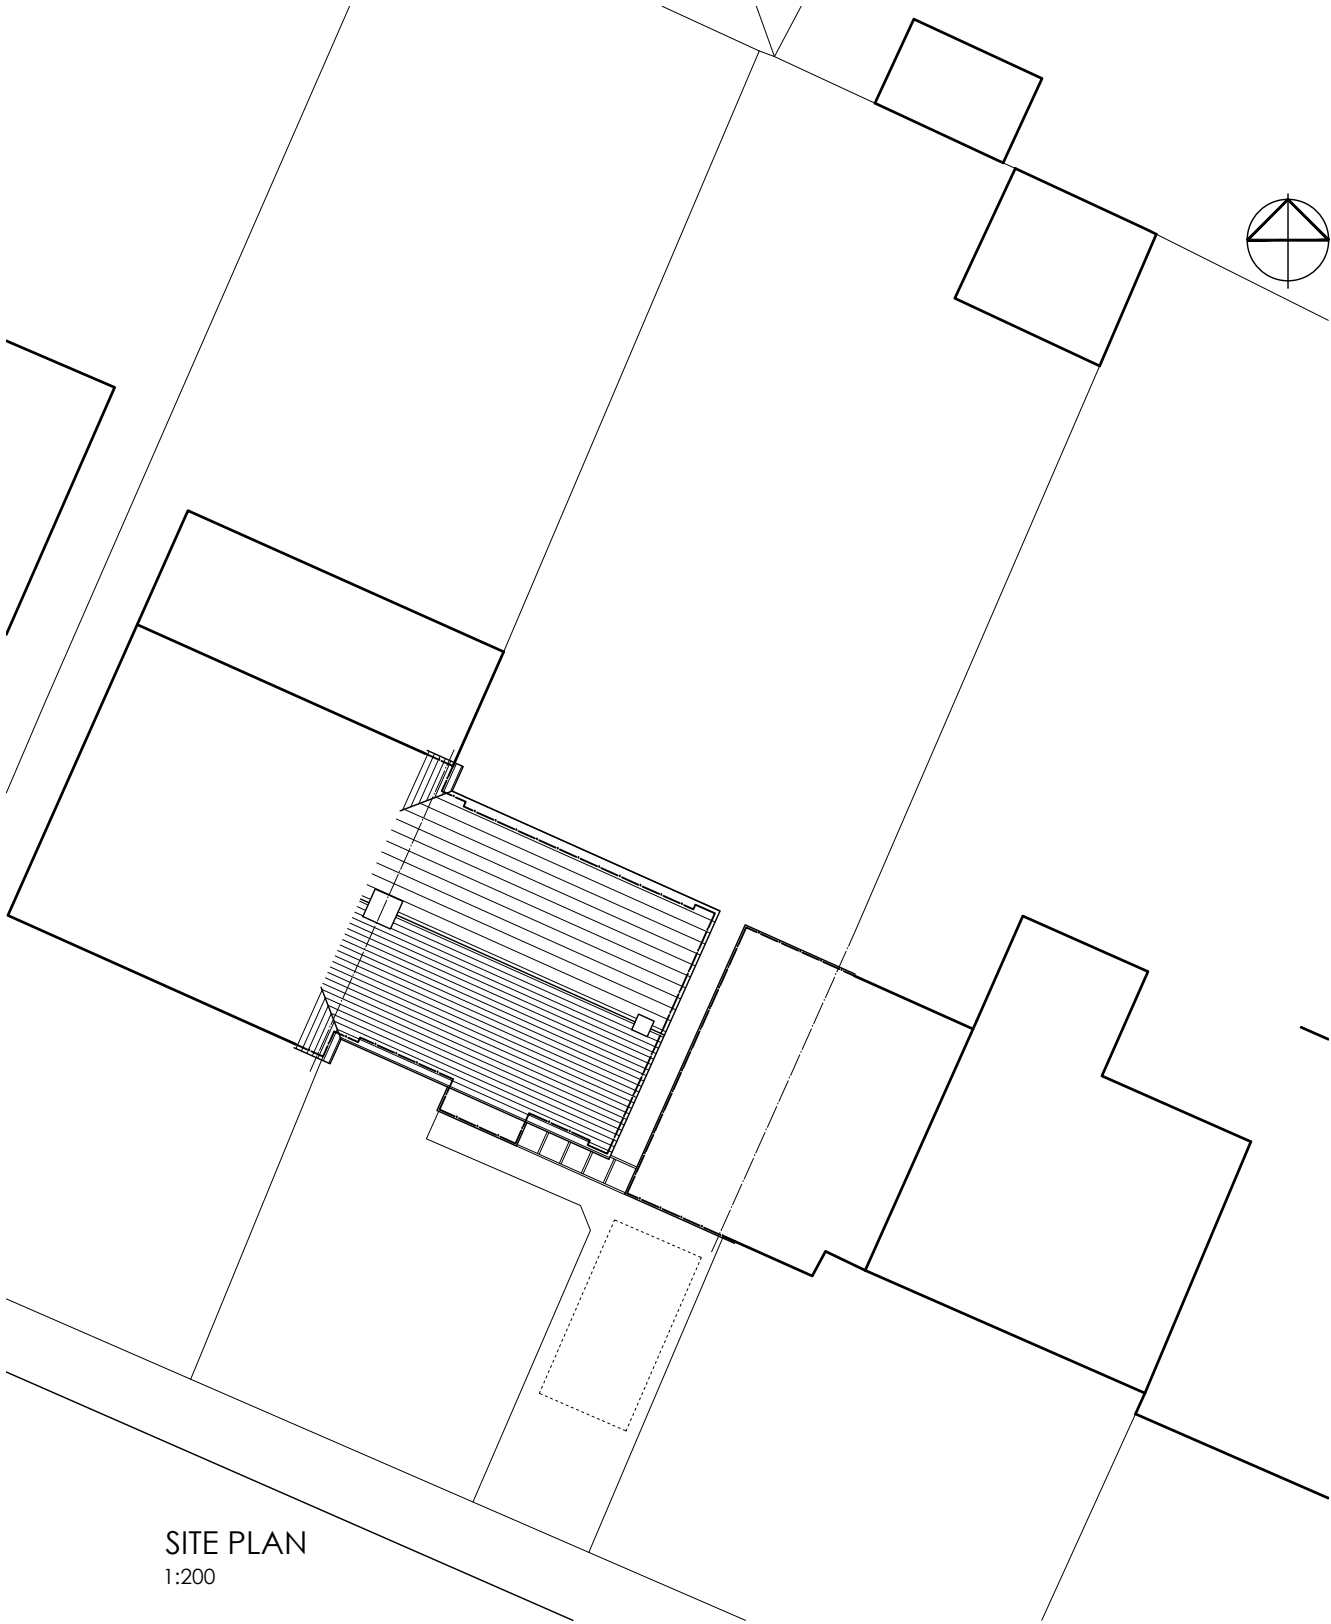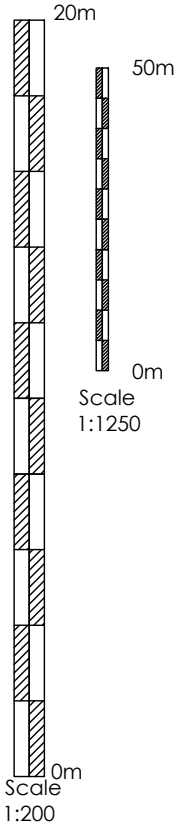

CLIENT	JOB TITLE	DATE	DRG TITLE
Mr & Mrs Butler	Proposed Extension	Aug 25	Location & Site Plan
-	15 Cornfield Road	SCALE	-
-	Woodley	1:200 & 1:1250	REV.
JOB No.	DWG No.		
2540	01		

anne owen
architects

anne owen architects ltd
24 Springfield Park, Twyford, Reading RG10 9JH
+44(0)118 932 0846 / 07788 262602
anne@annehearchitect.co.uk
www.annehearchitect.co.uk
Director: Anne Owen BA (Hons) BAch RIBA
Company Registered in England & Wales No. 8861202