



DRG. REMAINS COPYRIGHT OF THE ARCHITECT.
DIMENSIONAL DISCREPANCIES TO BE REFERRED
TO THE ARCHITECT
~~DO NOT SCALE~~

DRAWING STATUS ☒ PRELIMINARY ☐ FOR APPROVAL ☐ CONSTRUCTION

DATE

-

REVISION3 Drawing

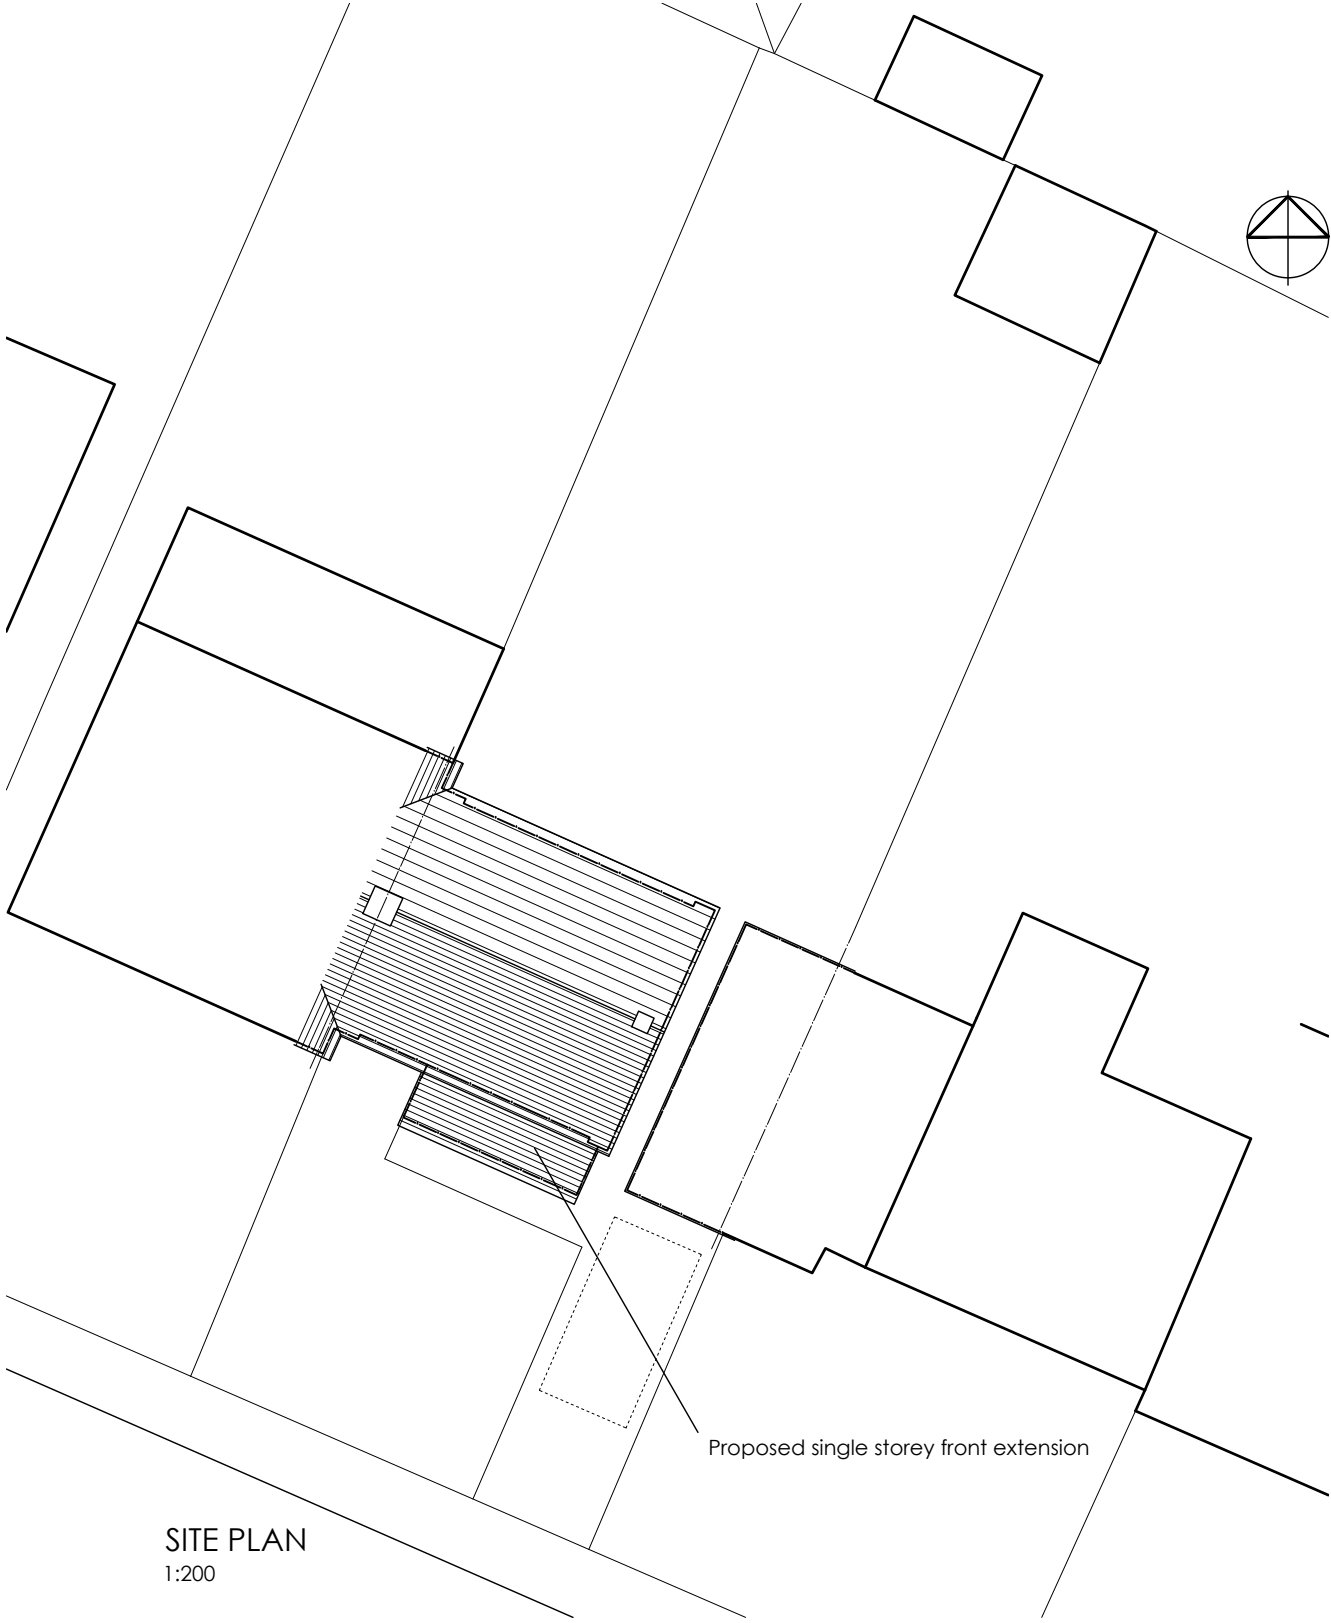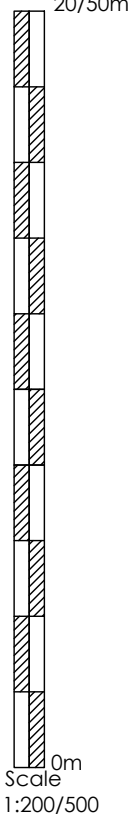

SITE PLAN
1:200



BLOCK PLAN
1:500

CLIENT
Mr & Mrs Butler

JOB TITLE
Proposed Extension
15 Cornfield Road
Woodley

DATE
Nov 25

SCALE
1:200 & 1:500

DRG TITLE
Site & Block Plan

JOB No.
2540

DWG No.
04

REV.

-



Anne Owen Architects Ltd
24 Springfield Park, Twyford, Reading RG10 9JH
+44(0)118 932 0846 / 07788 262602
anne@annehearchitect.co.uk
www.annehearchitect.co.uk
Director: Anne Owen BA (Hons) BAch RIBA
Company Registered in England & Wales No. 8861202