




Proposed North Elevation
E-01
Scale: 1:50



Proposed East Elevation
E-02
Scale: 1:50

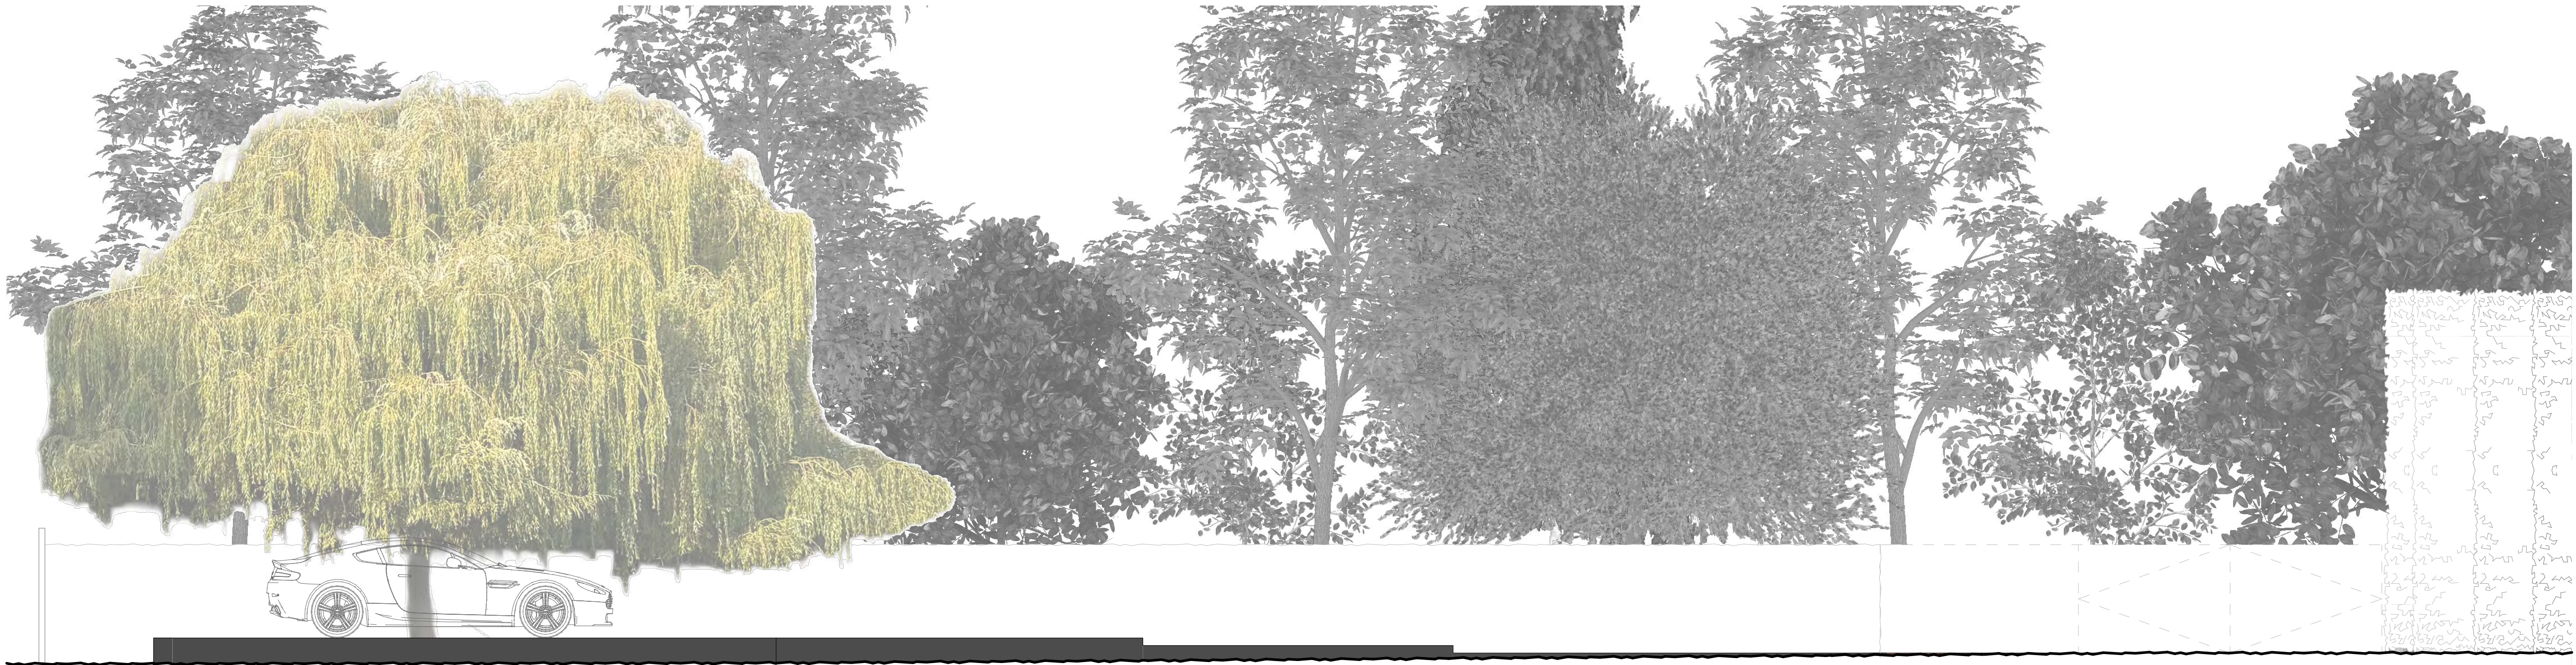

The Moorings

Proposed Elevations

Scale:

DAP-R26-24-A-105

Scale: 1:50 @ A1



DAMES ARCHITECTURE + PLANNING
THE STUDIO, KEYINGHAM HOUSE,
ABBAY ROAD, MEDSTEAD, HAMPSHIRE GU34 5PB
A: 07946105514 P: 07921211386

DAMES A+P
CONCEPT TO PERMISSION

Client Mr A Moller
Loddon Drive
Wargrave RG10 8HL

DATE OF ISSUE: 18/07/2026

CHK'D BY:

DRAWN BY:

MODEL FILE: 26-07-15 The Moorings Model 01.pln

PROJECT NO: DAP-R26-24

NOTES
DO NOT SCALE THIS DRAWING FOR
CONSTRUCTION PURPOSES
ALL DIMENSIONS TO BE CHECKED ON SITE

COPYRIGHT IN THIS DRAWING REMAINS
WITH KDTD LTD AND NO EXPRESS OR
IMPLIED LICENSE IS GRANTED BY WAY OF
THIS DRAWING OR OTHERWISE TO
REPRODUCE / USE THIS DRAWING OR
THE DESIGN CONTAINED IN IT

