




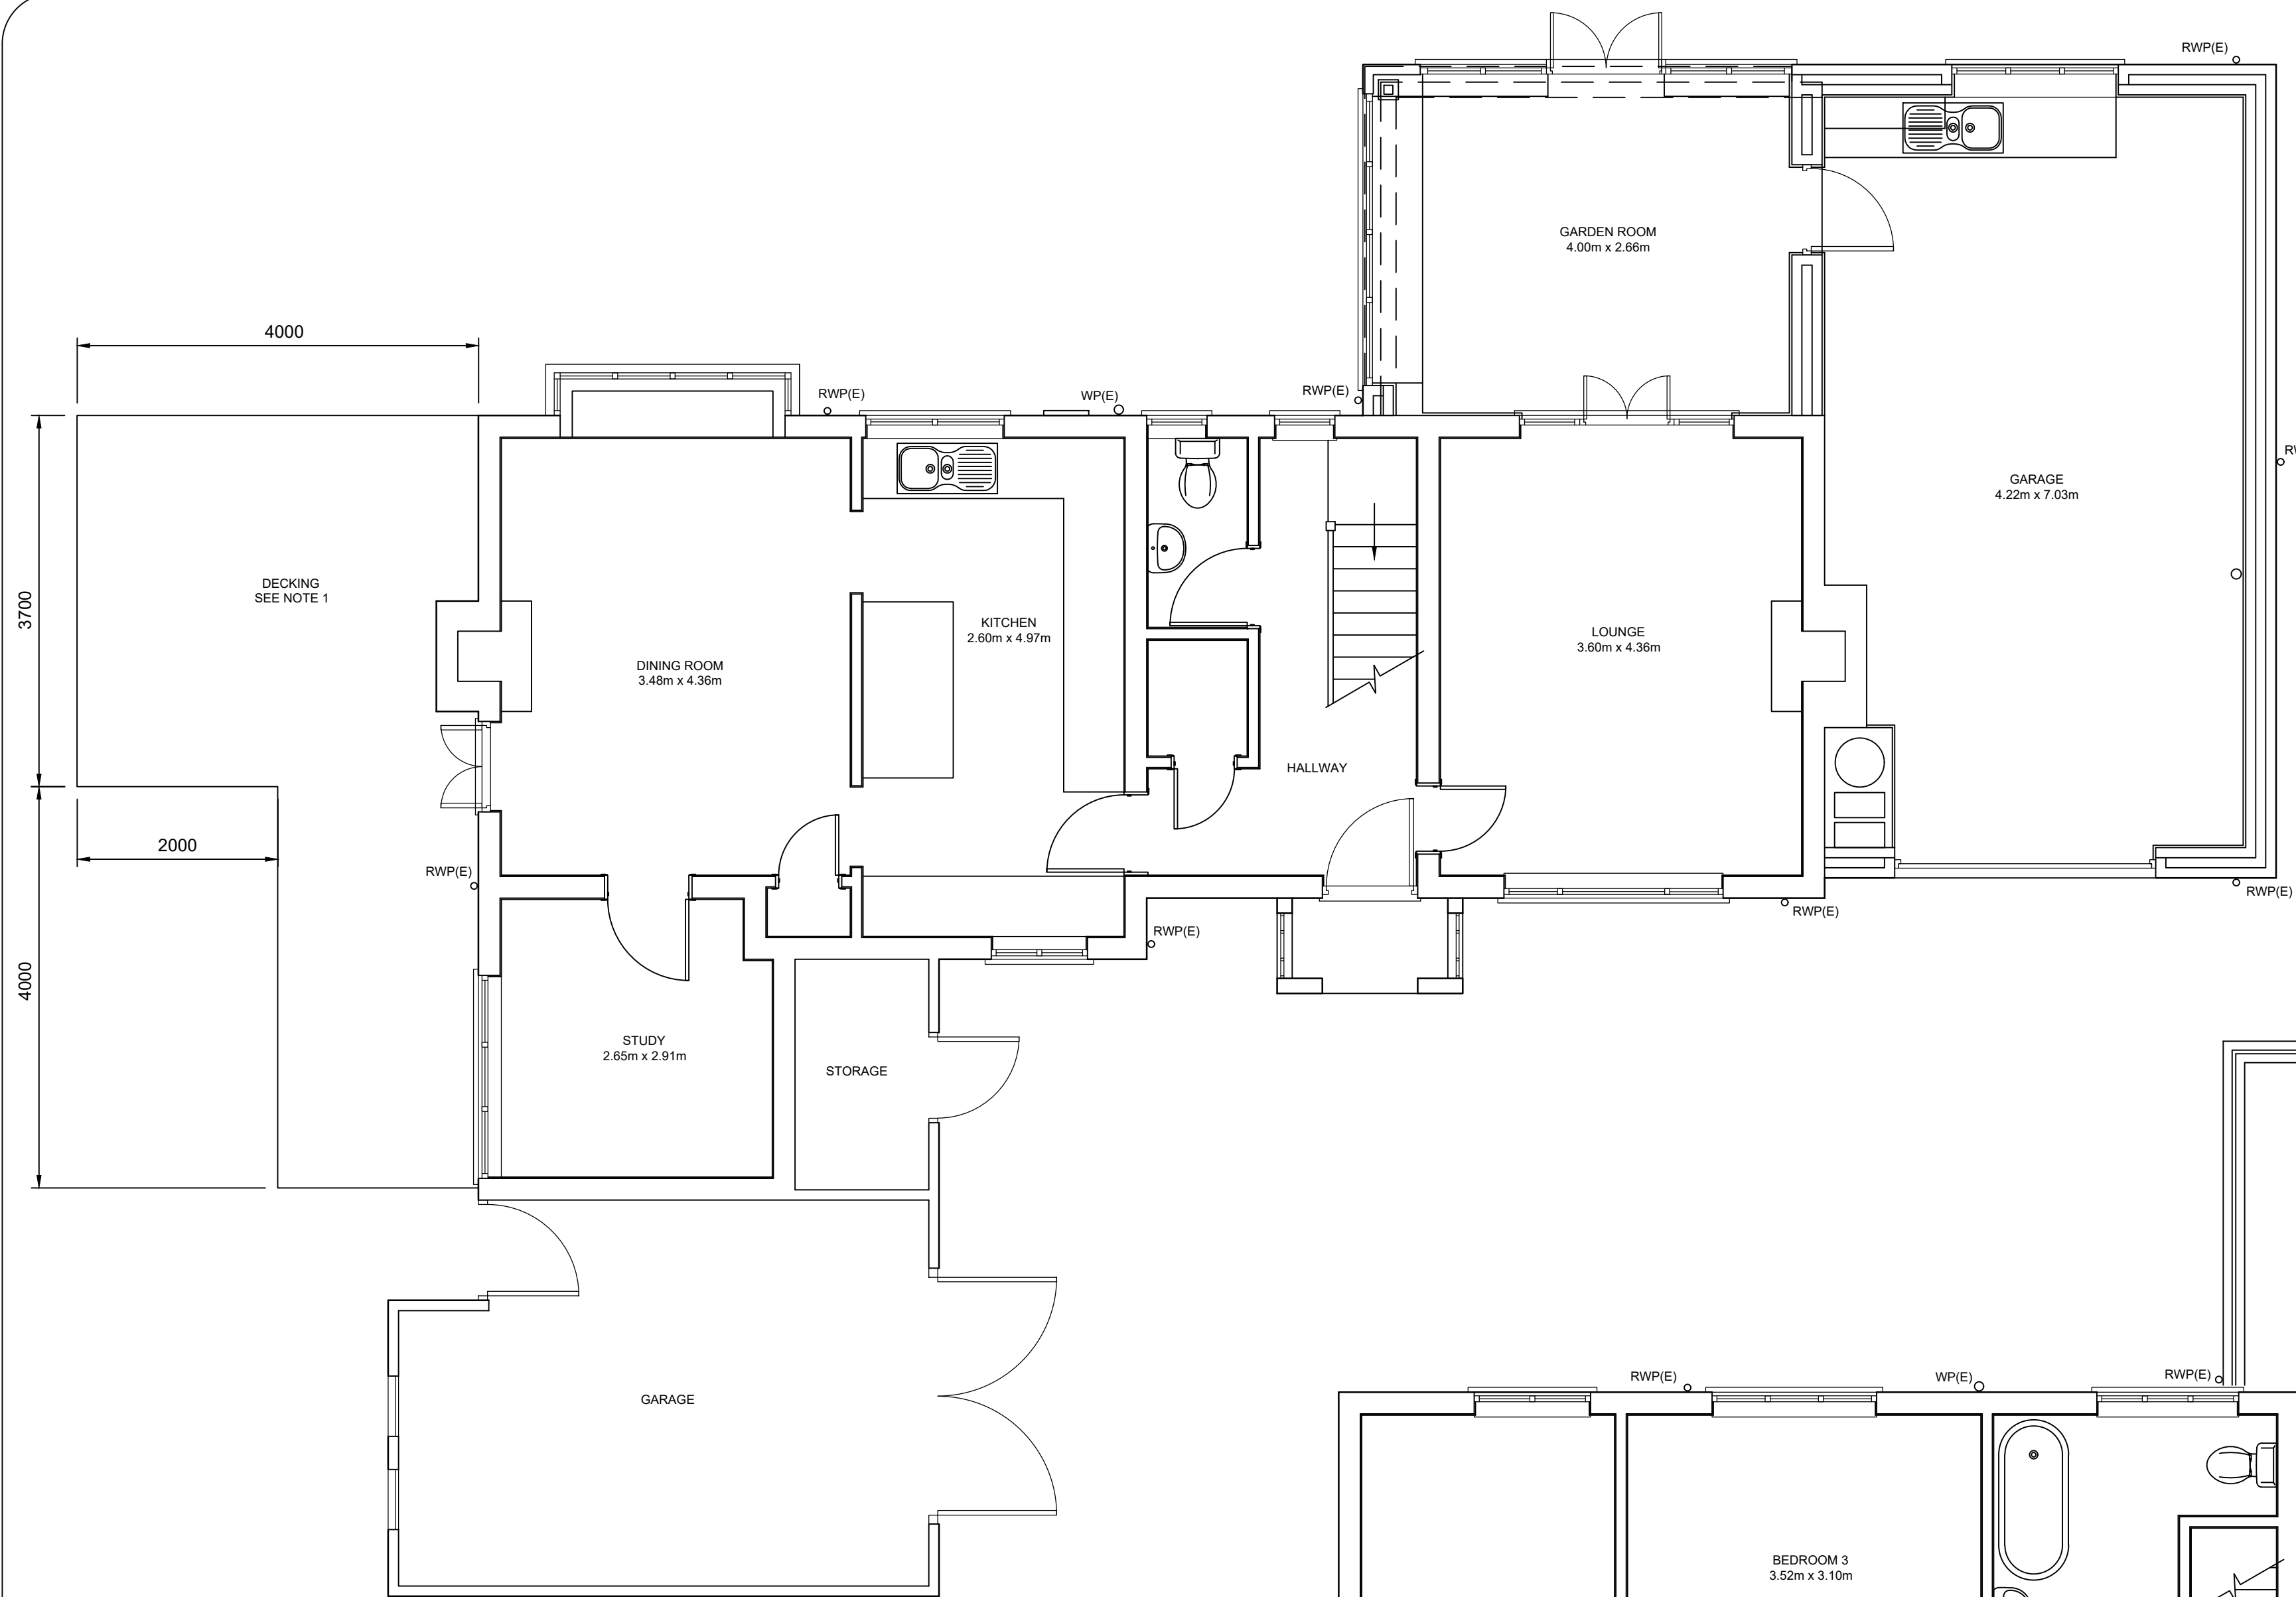


EXISTING GROUND FLOOR PLAN
SCALE 1:50

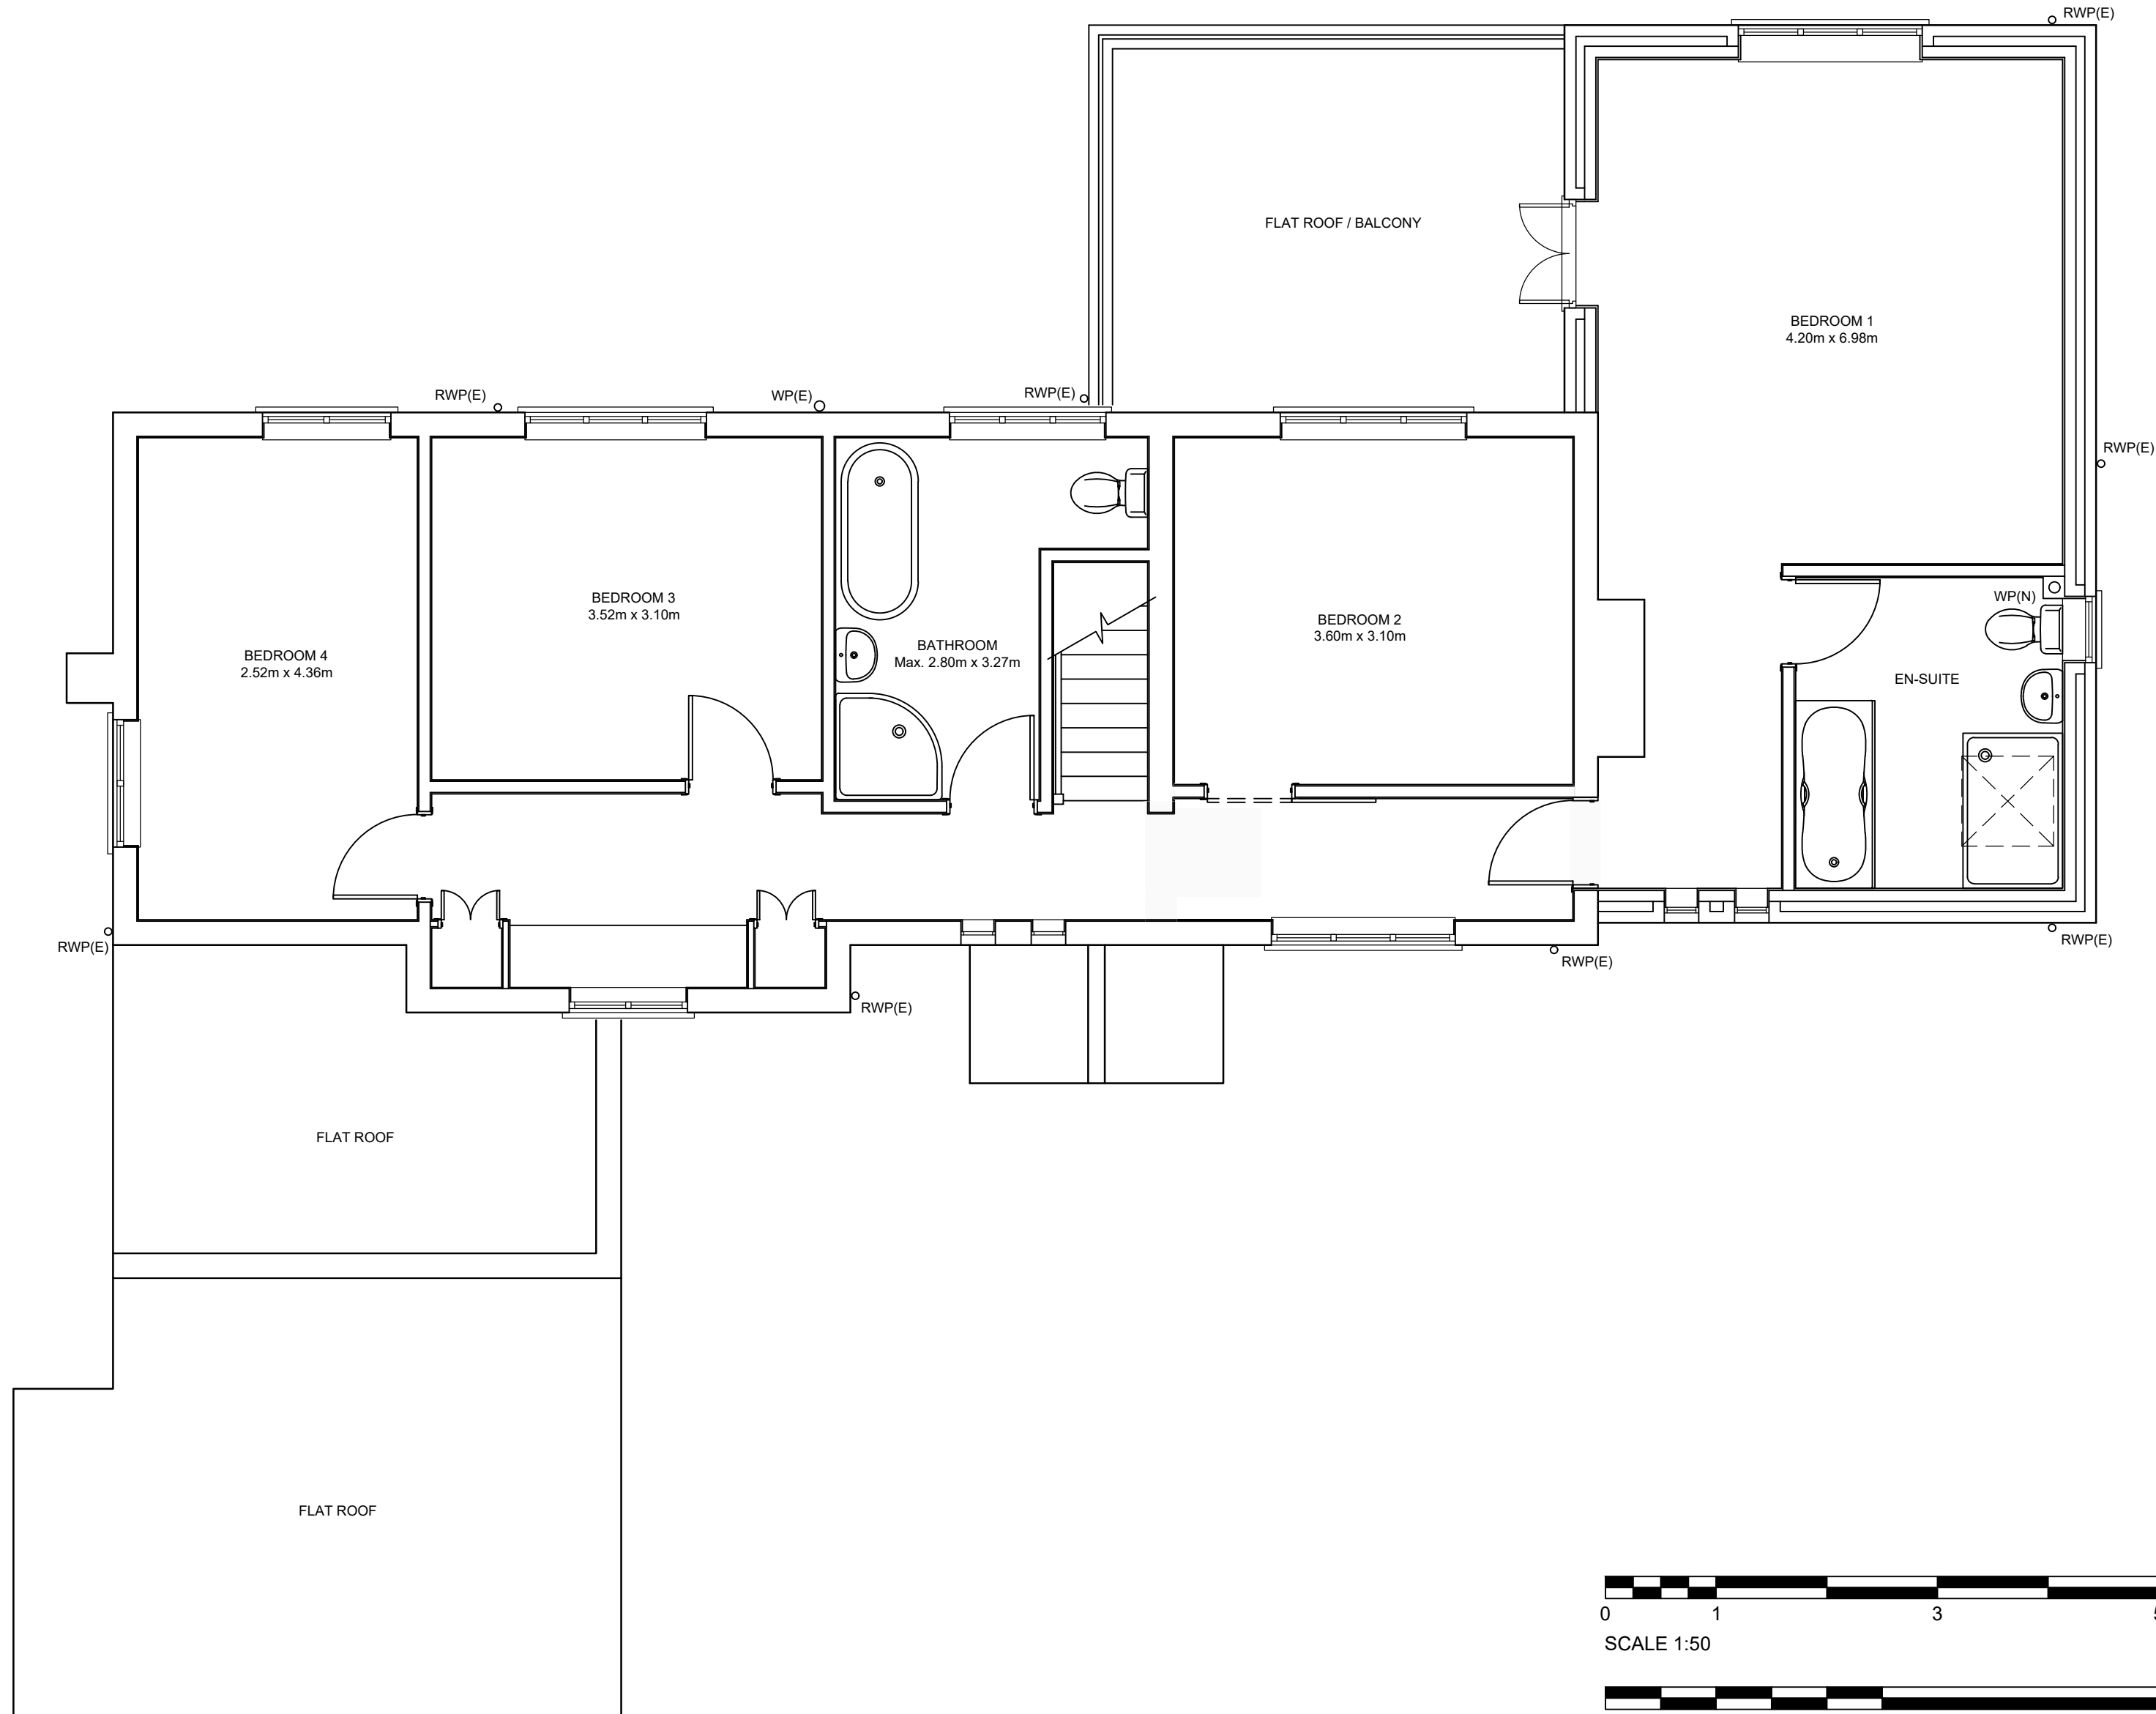

EXISTING FIRST FLOOR PLAN
SCALE 1:50

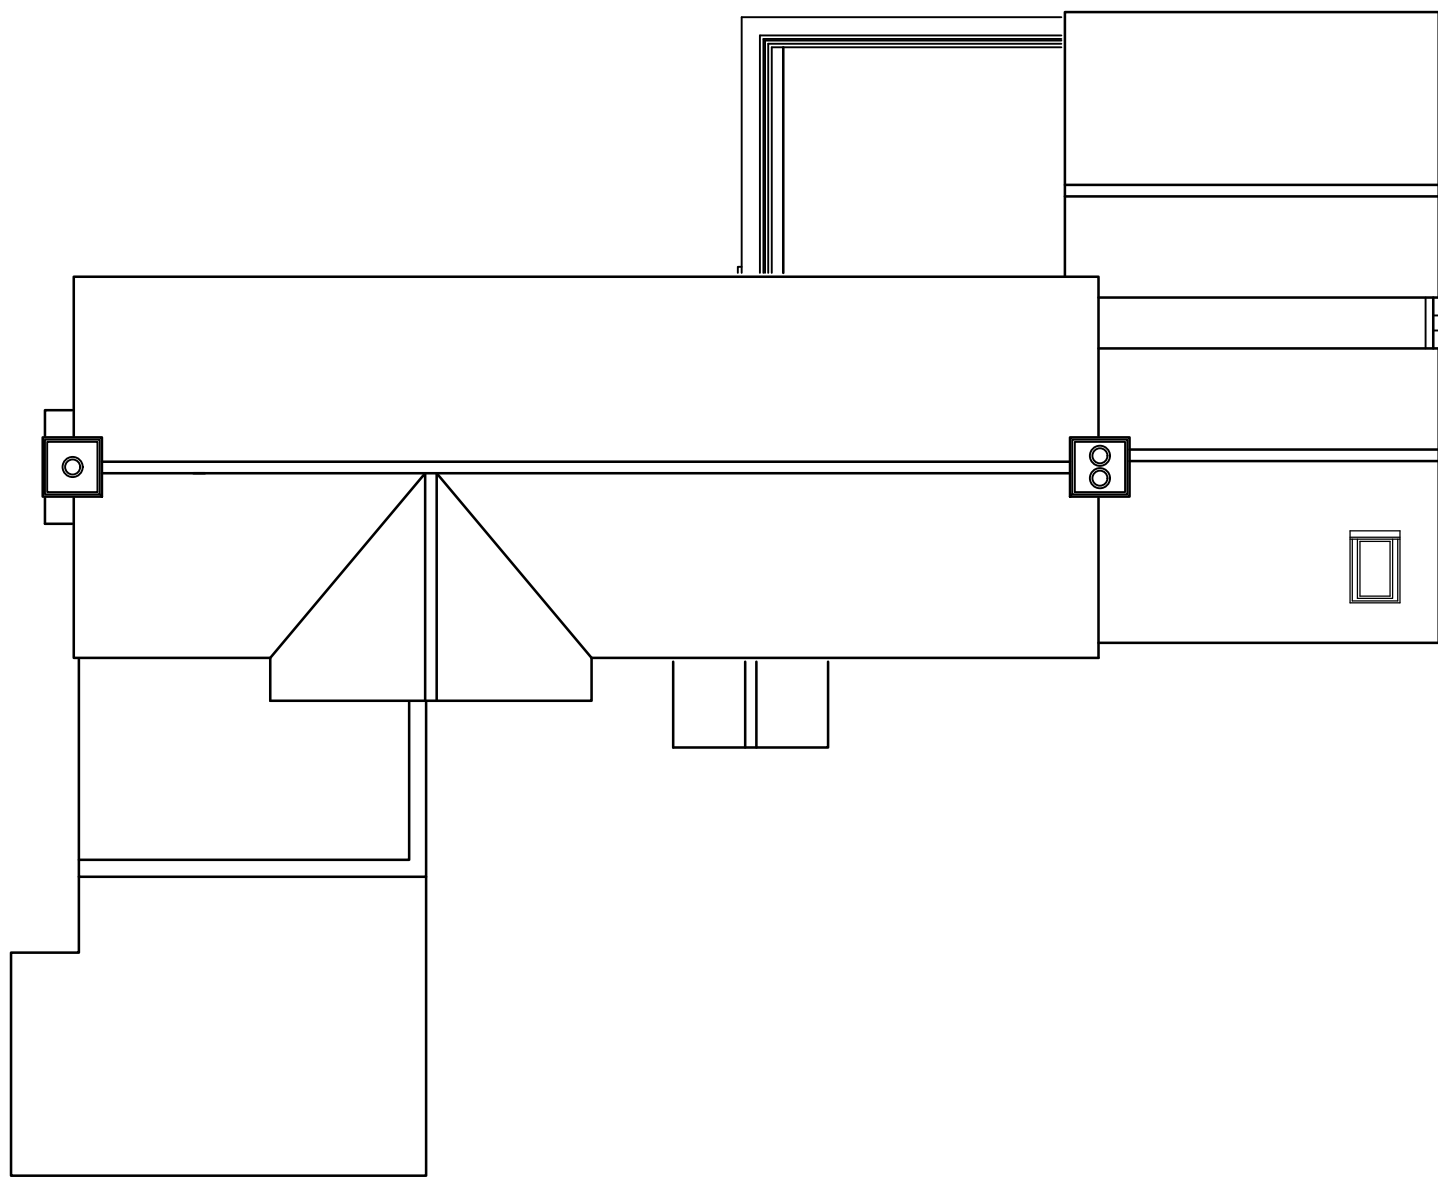

EXISTING ROOF PLAN
SCALE 1:100

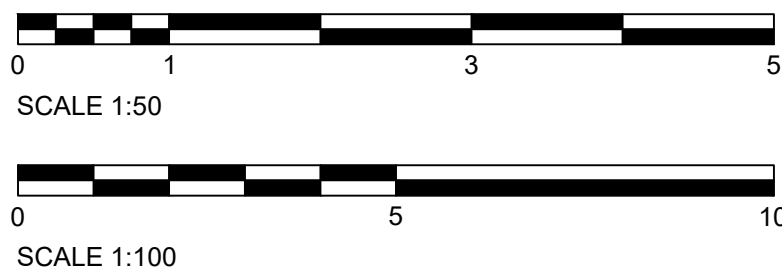


GENERAL NOTES

1. THE OLD DECKING HAS BEEN RECENTLY REMOVED DUE TO SAFETY ISSUES ARISING FROM ROTTING TIMBERS. IT IS SHOWN HERE FOR CLARITY.

LEGEND

RWP(E) EXISTING RAINWATER DOWNPIPE
WP(E) EXISTING WASTE DOWNPIPE

REV.	DESCRIPTION	DATE
B	PLANNING APPLICATION	08/09/2026
A	PLANNING APPLICATION	13/05/2026

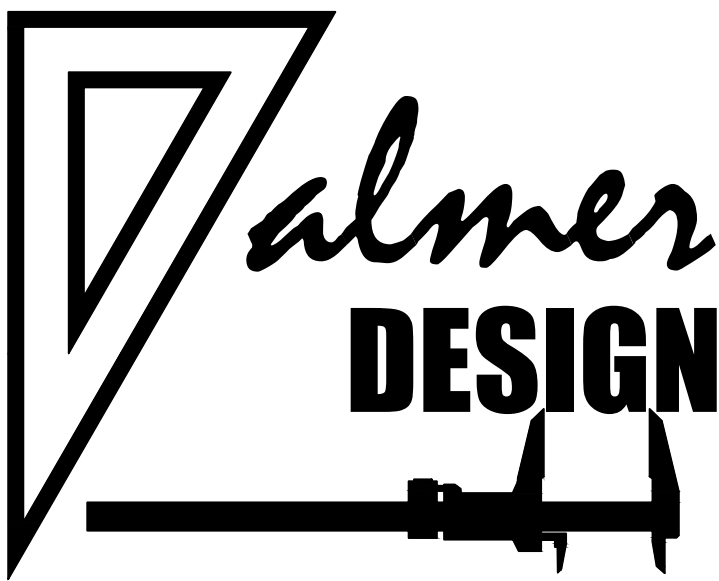

CLIENT MR & MRS BENNETT		
PROJECT TITLE AND SITE ADDRESS PROPOSED SIDE EXTENSION OF THE BARN, 40 WARGRAVE ROAD TWYFORD, READING RG10 9PQ		
DRAWING TITLE EXISTING PLANS		
SCALE 1:100 / 1:50	ORIGINAL SIZE A1	REVISION B
Telephone : 07450997757 Email : palmerdesignlimited@gmail.com © COPYRIGHT: PALMER DESIGN LTD.		