

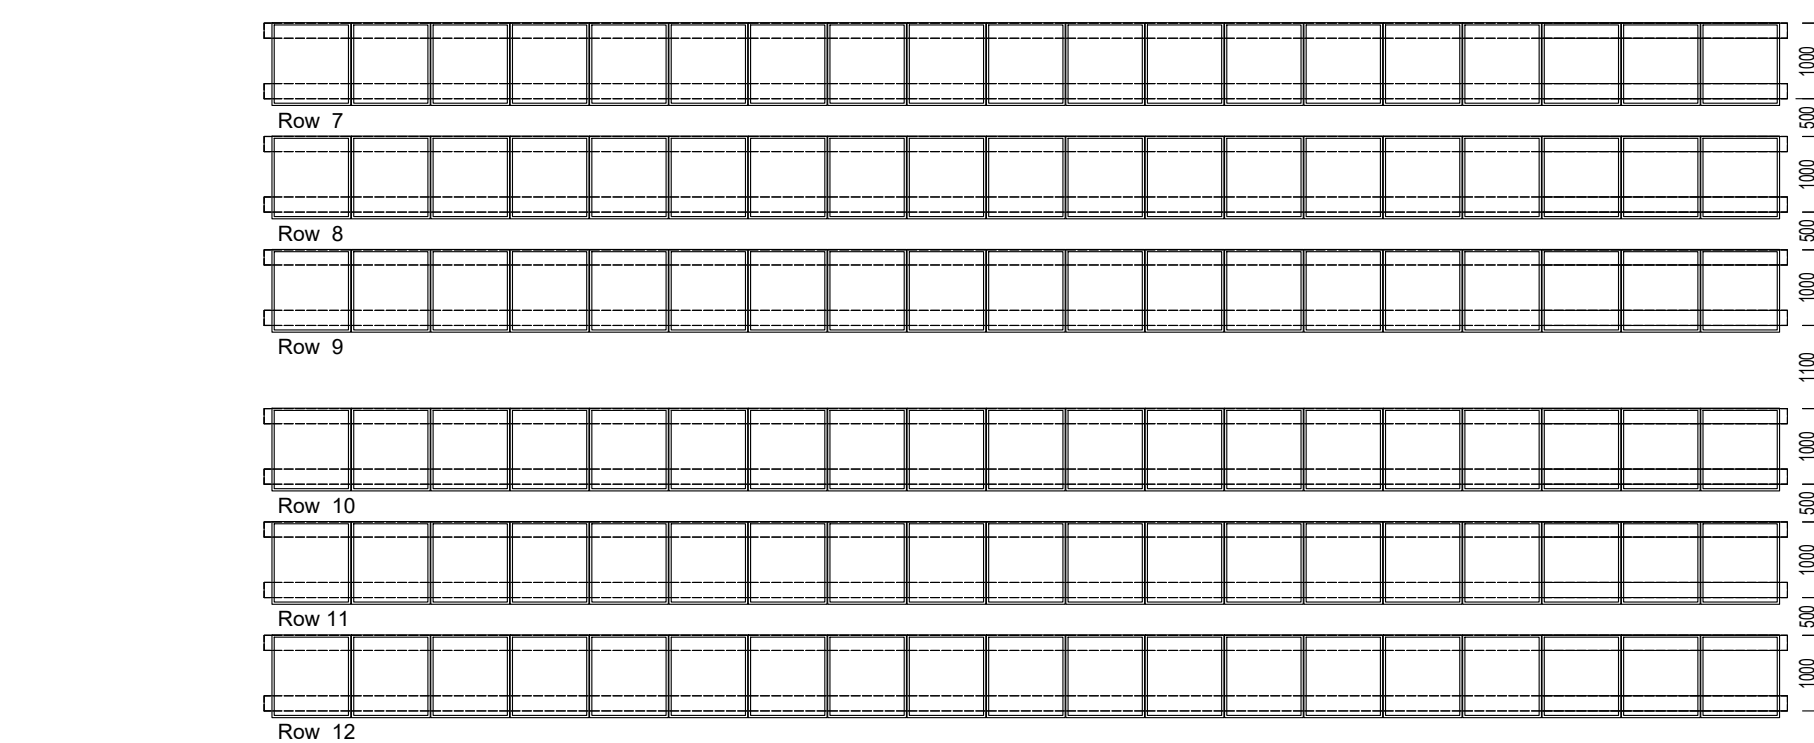
 


 

REV. A	DATE 18/05/26	REVISIONS: Red Boundary Line Amended & Wild Habitat Area Added	BY SMR	REV.	DATE	REVISIONS:	BY	REV.	DATE	REVISIONS:	BY	STATUS:
Planning												
							CLIENT: Private Client		PROJECT: Longmoor Lodge, Park Lane, Finchampsted, Wokingham			
							SCALE: 1:200		(A1 ORIGINAL)		DRAWING: Proposed Site Plan PV Panels	
							DRAWN: NCL		24016		P101	
							DATE: 18/03/26				A	
© COPYRIGHT EXISTS ON THE DESIGNS AND INFORMATION SHOWN ON THIS DRAWING. This drawing may be scaled or cross referenced to the scale bar for planning application purposes only. Do not scale for any other purpose. Use figured dimensions only. Subject to title survey and at necessary consents. All dimensions to be checked by user and any discrepancies, errors or omissions to be reported to the Architect before work commences. This drawing is to be used in conjunction with all other relevant documents.												
OS Licence No.: 100007327												

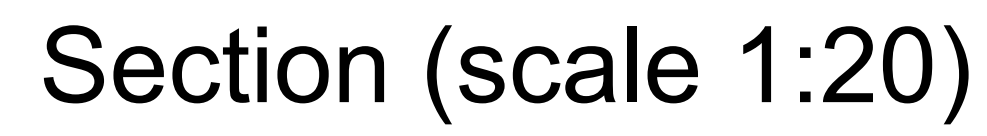

architecture planning masterplanning

Broadmeade House, Farnham Business Park,
Weydon Lane, Farnham, Surrey GU9 8QT.
info@osparchitecture.com www.osparchitecture.com
Tel: 01252 267878