

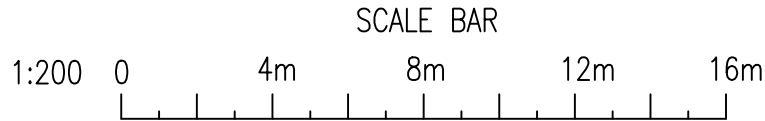


EXISTING SITE PLAN  
Scale 1:200

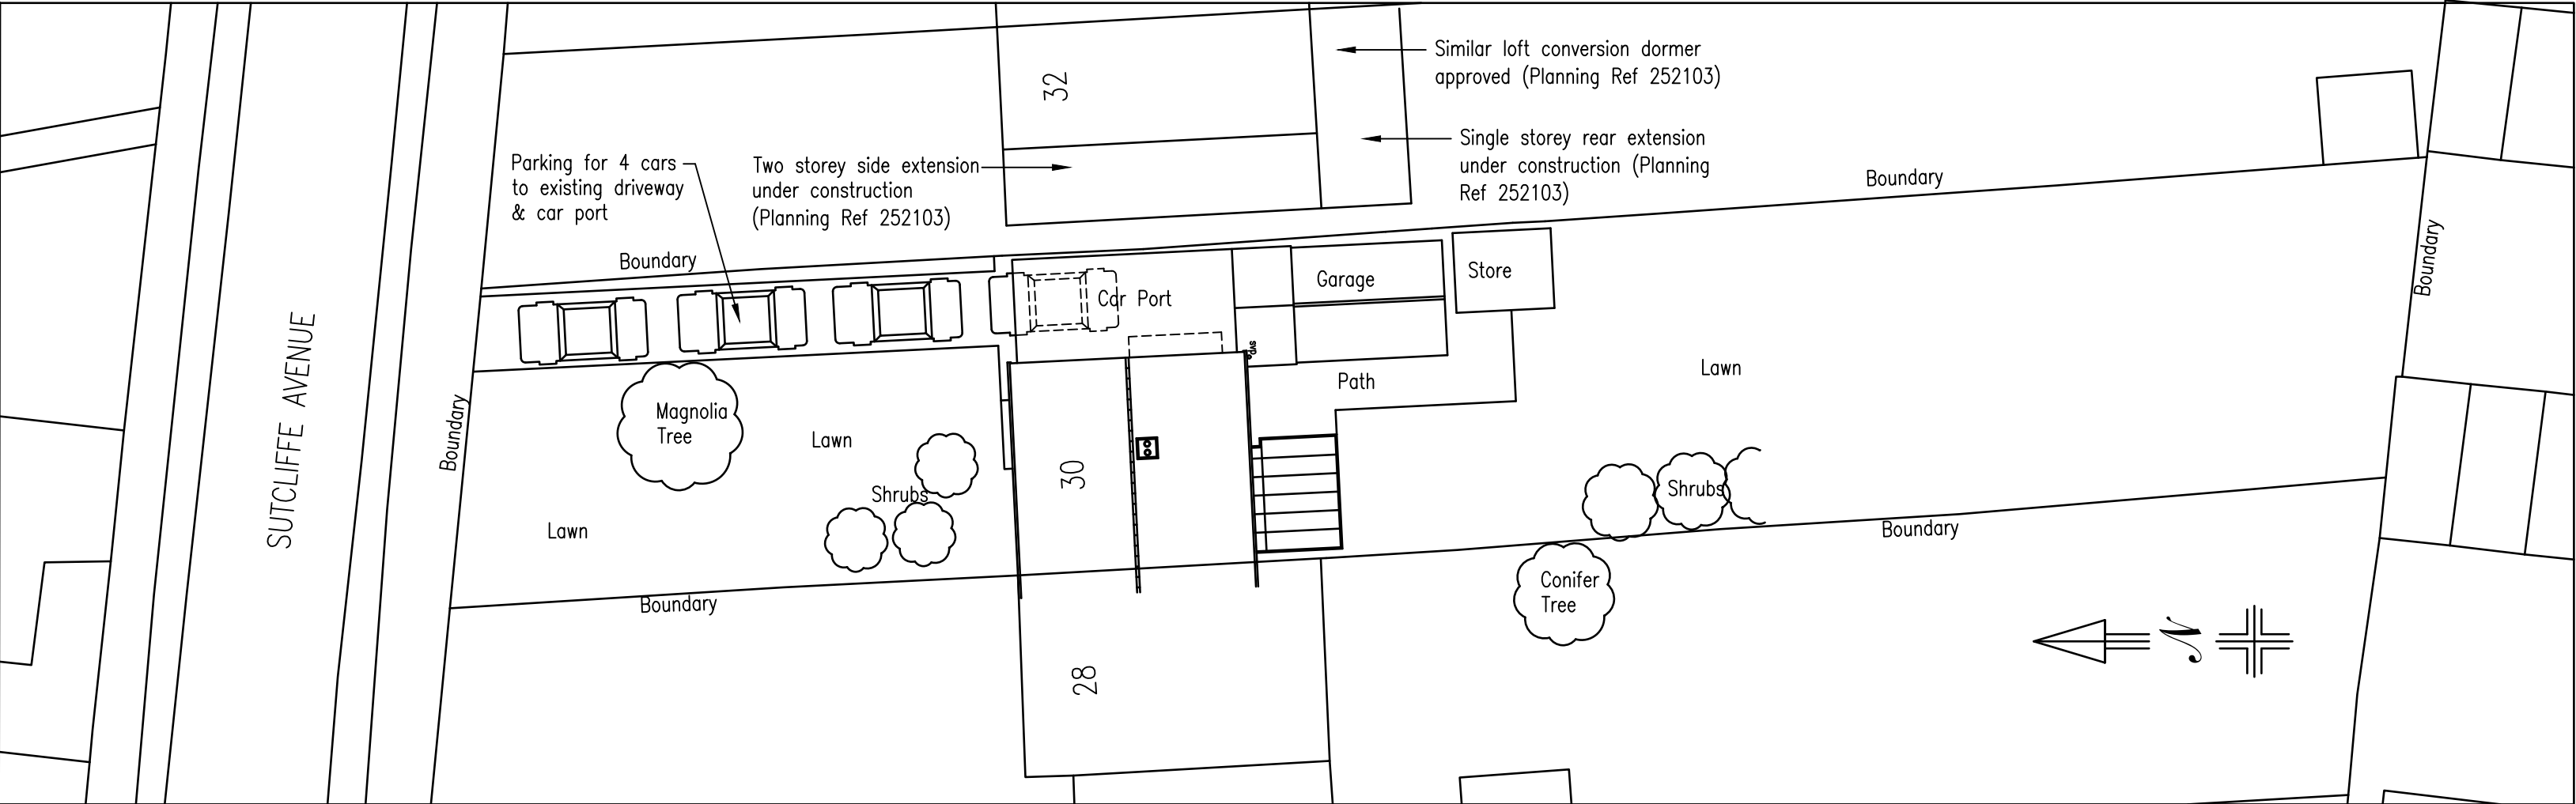

PROPOSED SITE PLAN  
Scale 1:200

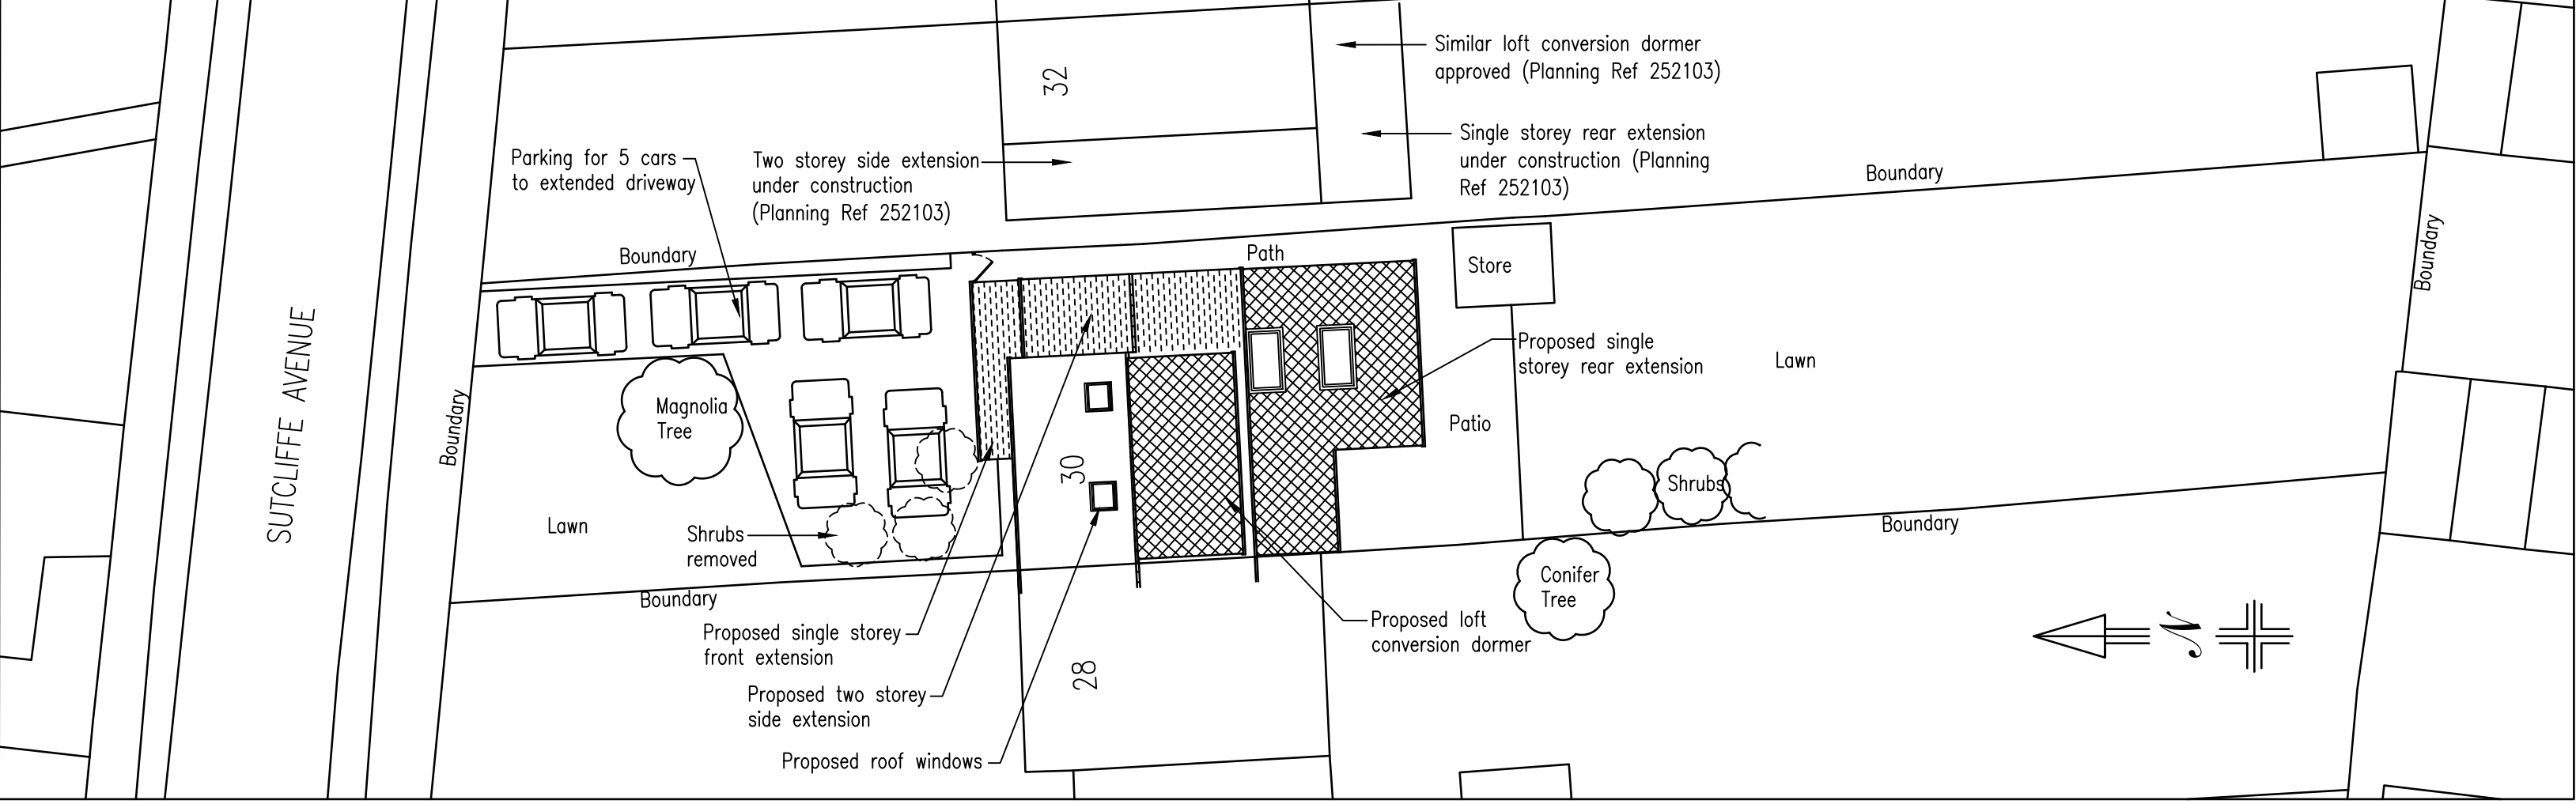

©Crown Copyright and database rights 2026 OS Licence no. AC0000849896



Plan Ahead  
Drawing Services

Tel: 07940 828650 E-Mail: plan.ahead@btinternet.com  
Website: www.plan-ahead-drawing-services.co.uk

| REVISIONS |          |                             |
|-----------|----------|-----------------------------|
| REF       | DATE     | DESCRIPTION                 |
| A         | 15/05/26 | Dormer revised for planning |

GENERAL NOTES

- DIMENSIONS ARE TO BE CHECKED ON SITE BEFORE WORK PROCEEDS
- ALL DIMENSIONS ARE IN MILLIMETRES UNLESS OTHERWISE STATED.
- THIS DRAWING IS NOT TO BE REPRODUCED WITHOUT THE PERMISSION OF PLAN AHEAD DRAWING SERVICES.

PROJECT

Extensions & loft conversion to:  
30 SUTCLIFFE AVENUE  
EARLEY  
READING  
RG6 7JN

| DRAWING TITLE                  |                |       |
|--------------------------------|----------------|-------|
| EXISTING & PROPOSED SITE PLANS |                |       |
| DATE                           | SCALE          | PAPER |
| 19/03/26                       | 1:200          | A2    |
| DRAWN BY                       | DRAWING NUMBER | REV.  |
| D. HUIH                        | 261003/04      | A     |