





Front Elevation Scale 1:100




Side Elevation

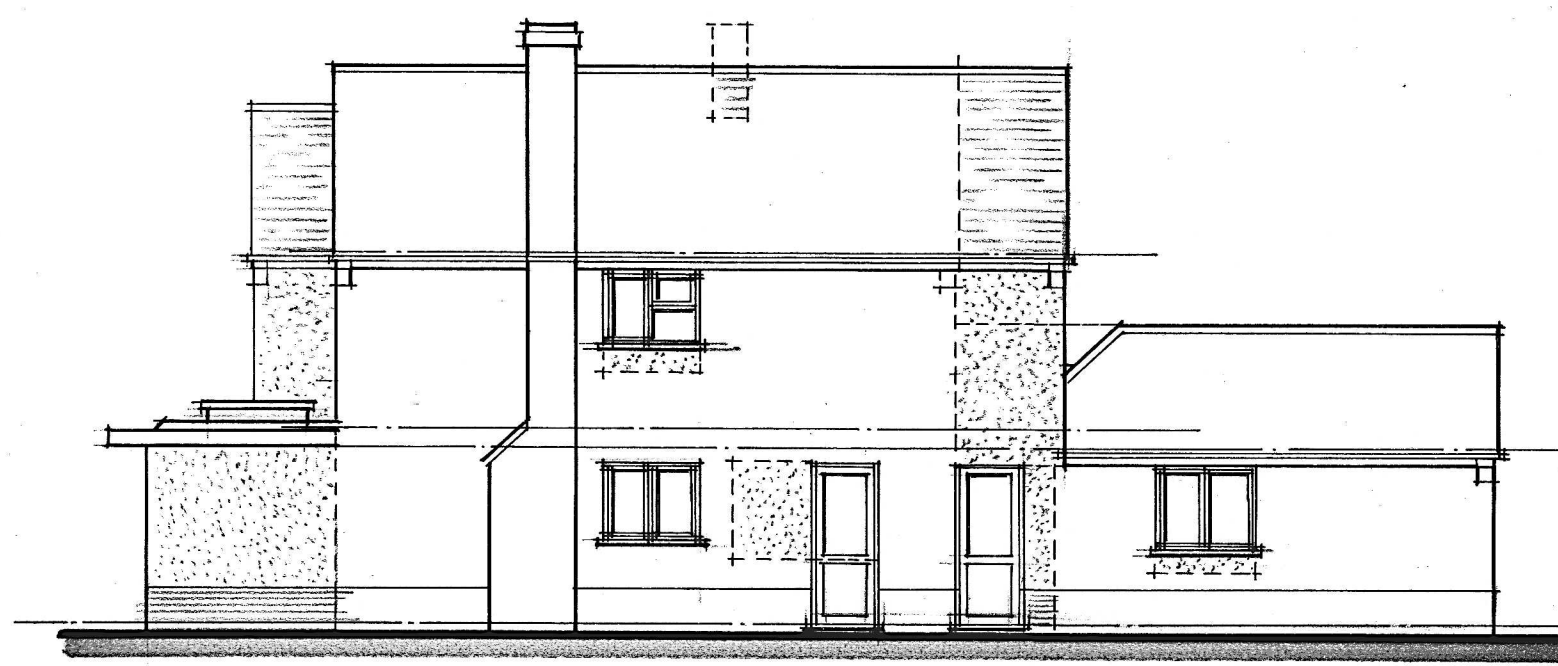


Rear Elevation

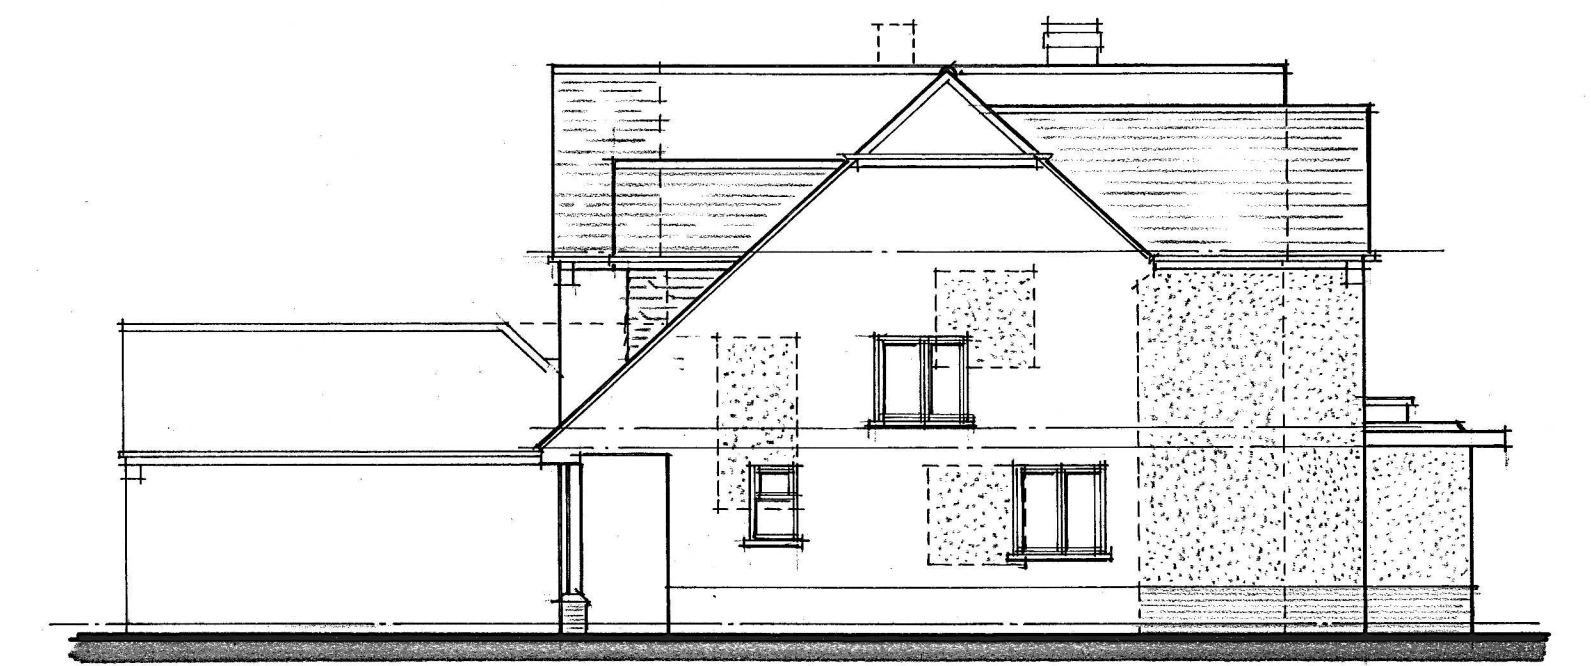

Side Elevation

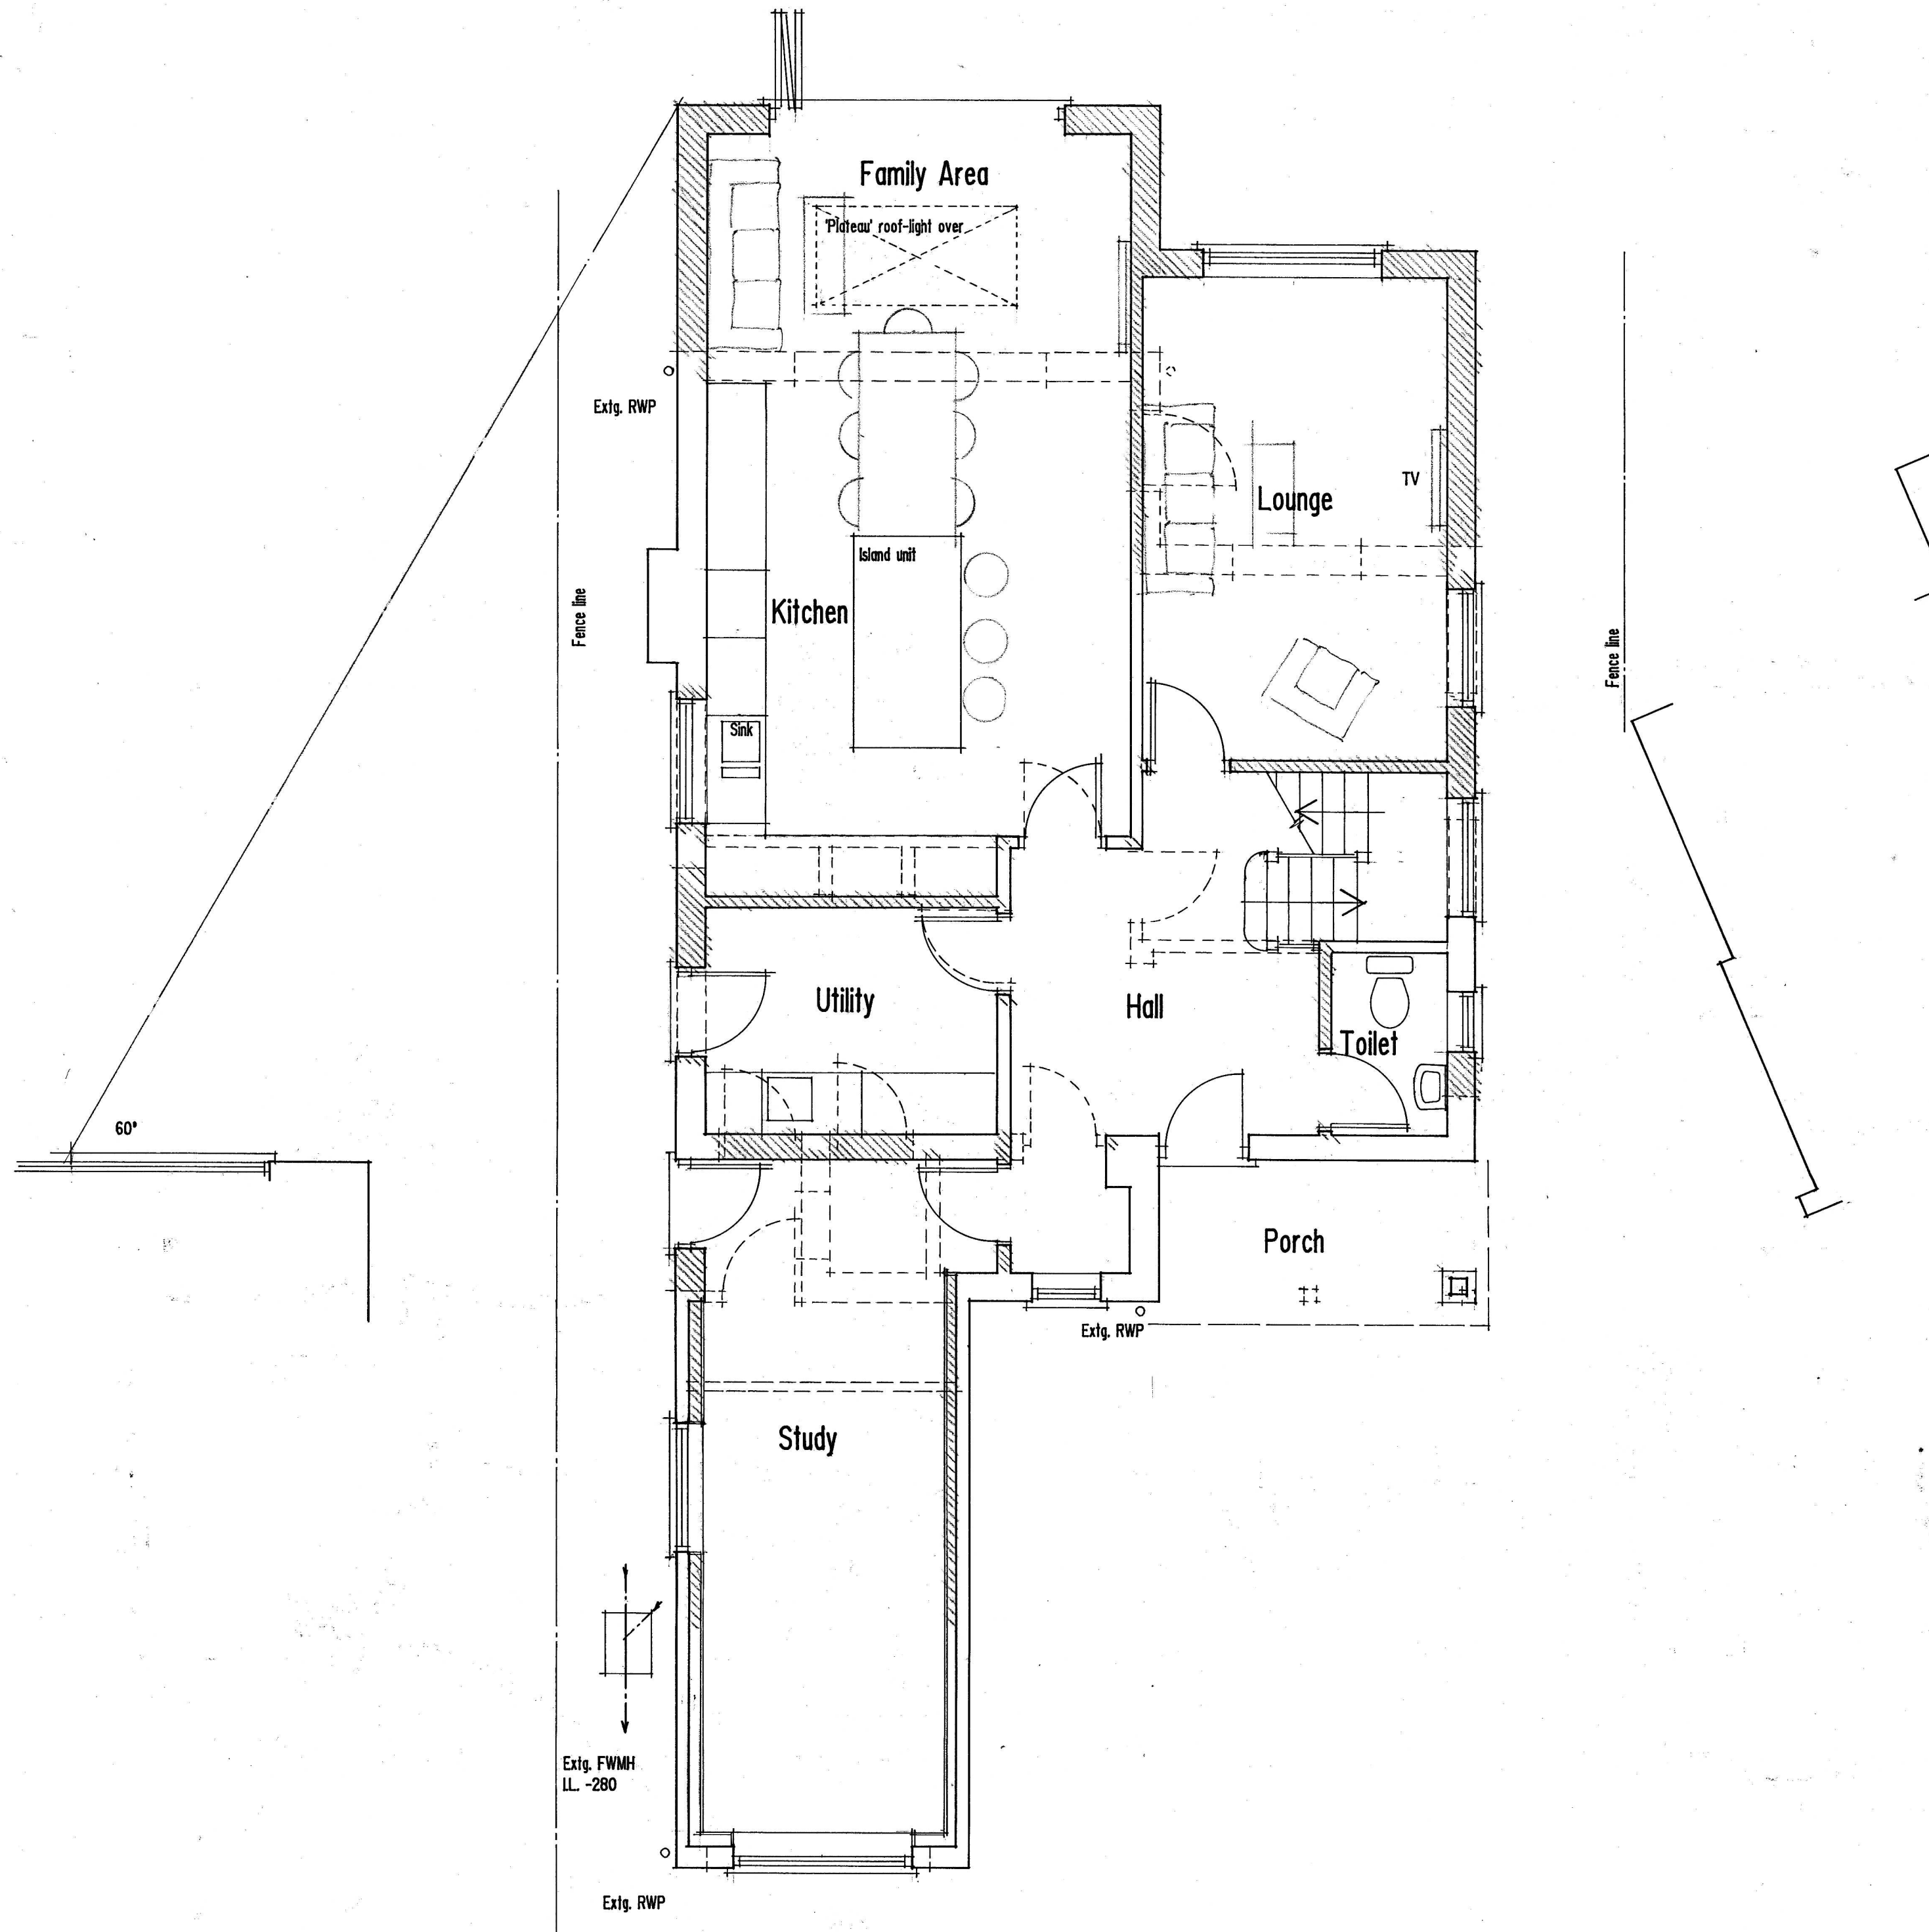

Ground Floor Plan Scale 1:50

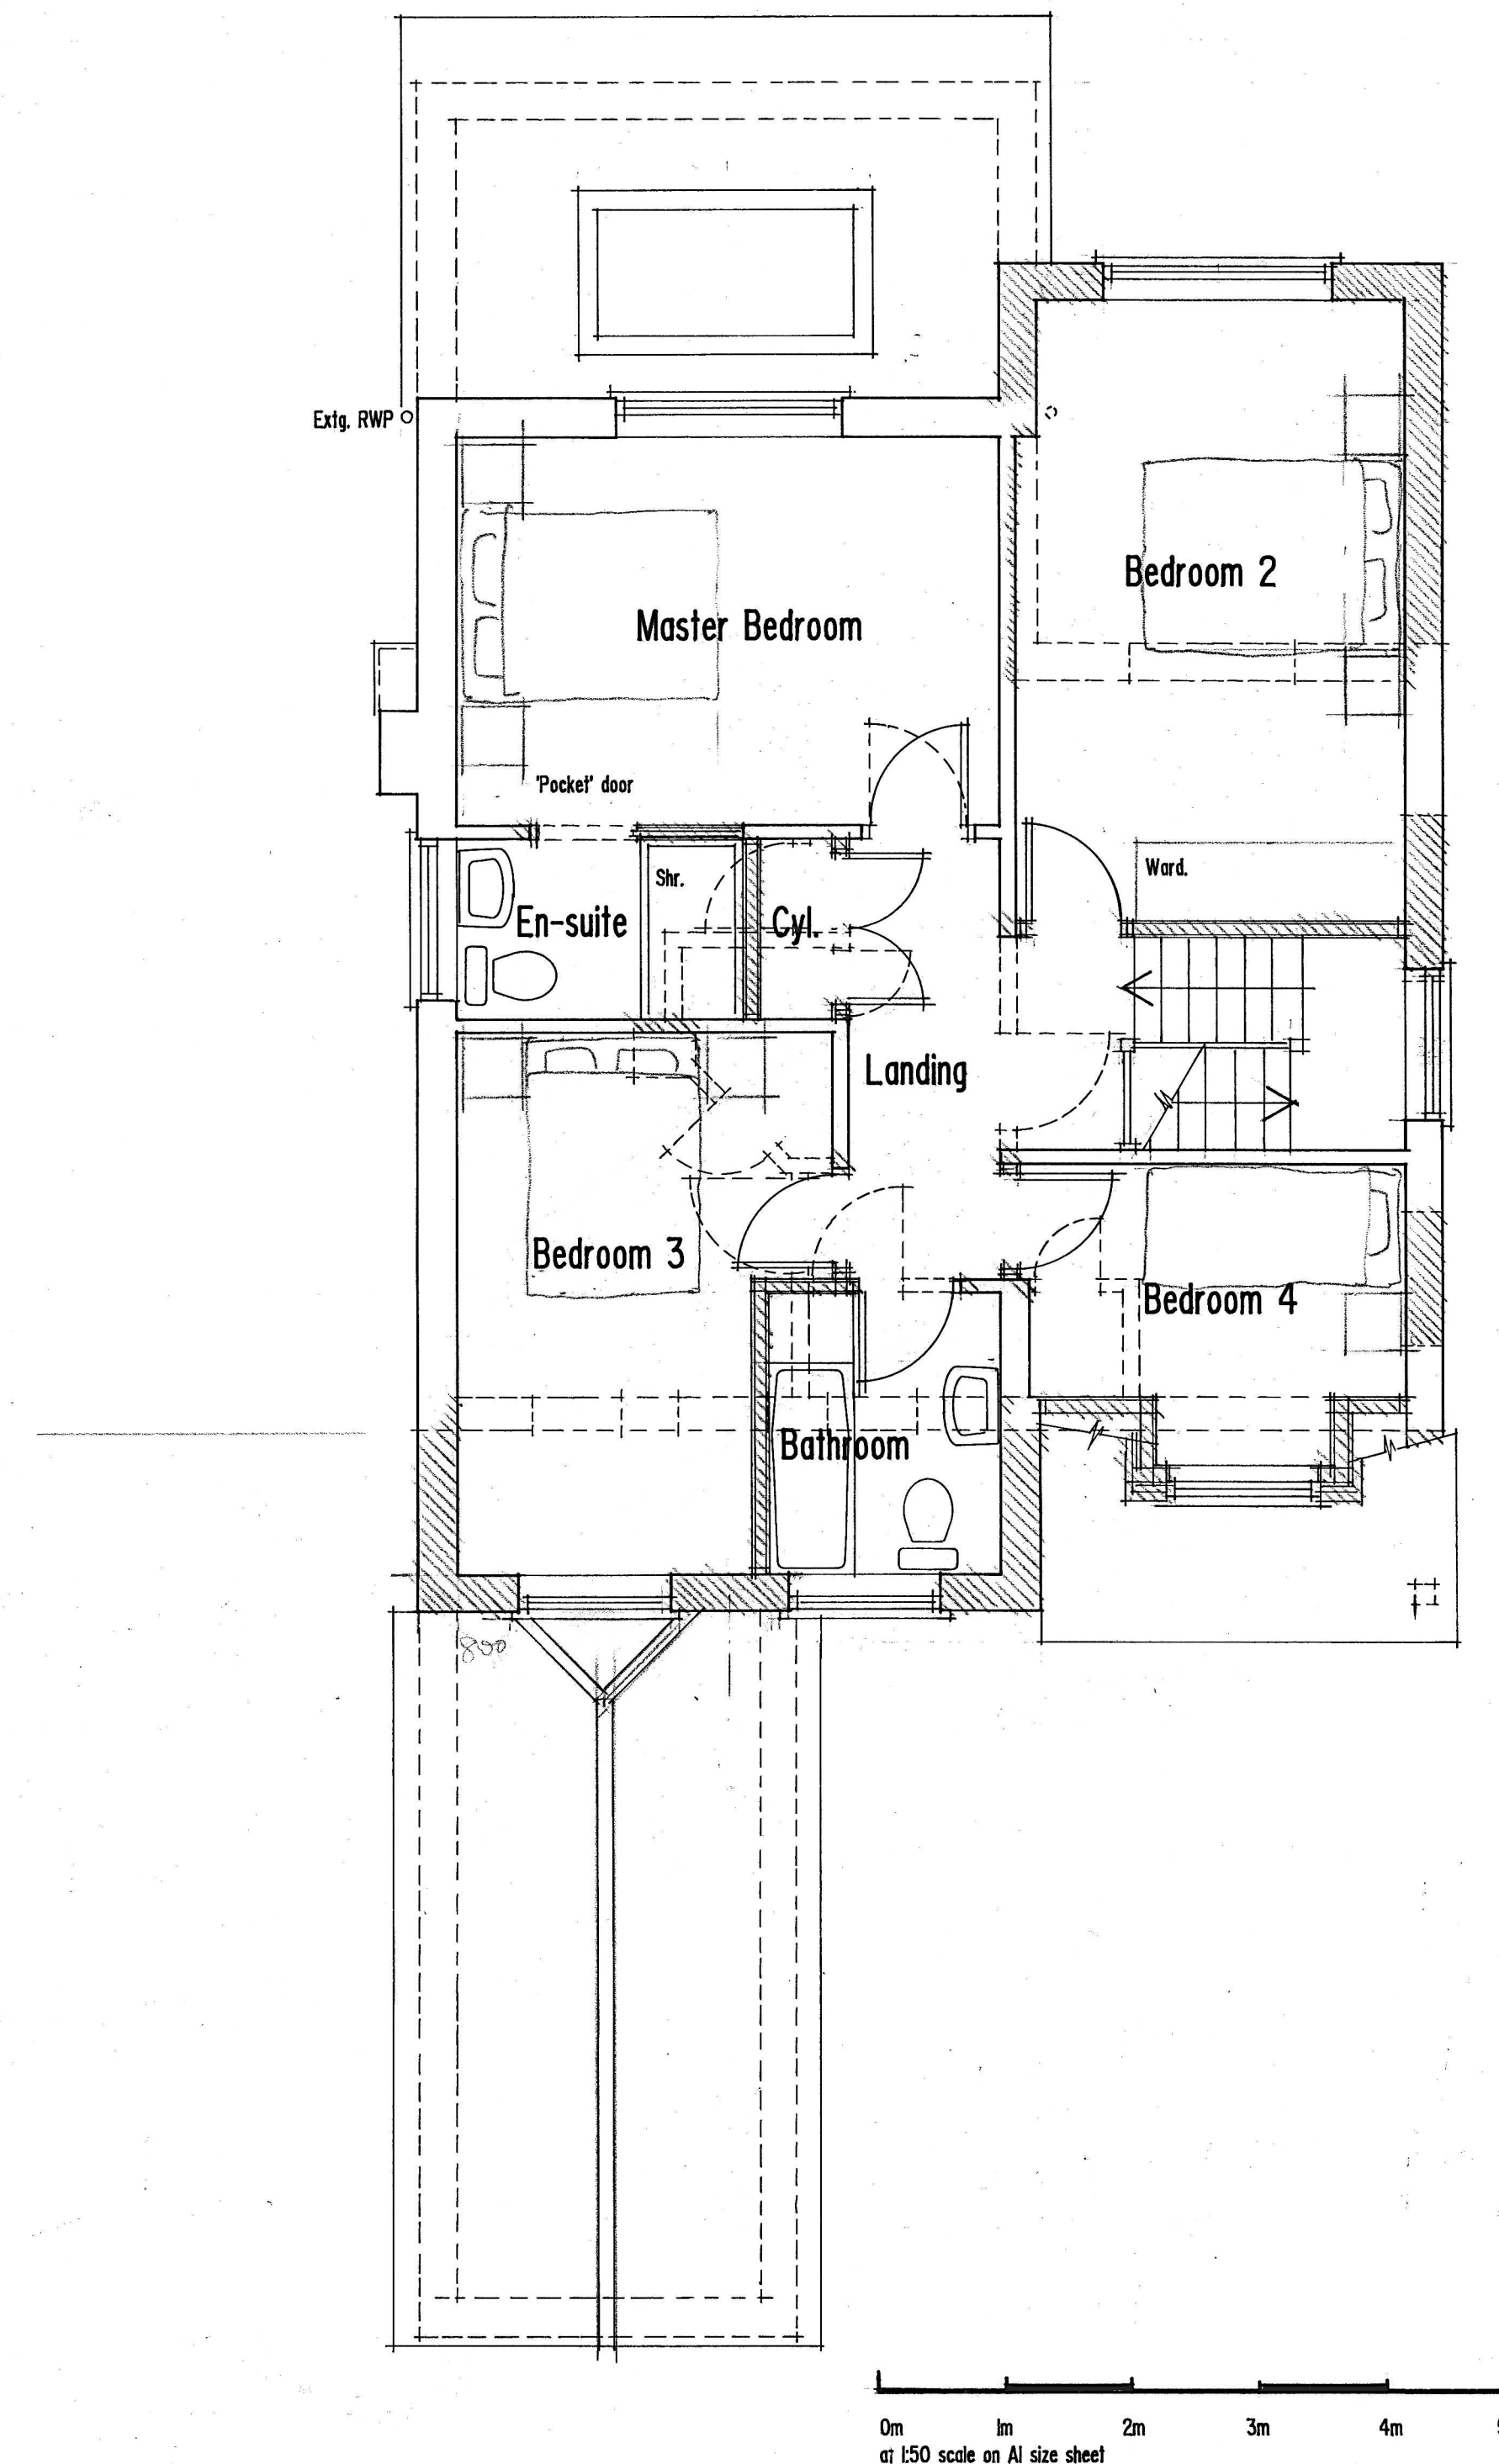

First Floor Plan

PROPOSED ALTERATIONS TO
No. 92 OLD BATH ROAD CHARVIL
READING BERKS. RG10 9QL
Scale as shown Jan 2026 Drg. 02

Floor Plans and Elevations