



Front Elevation Scale 1:100




Side Elevation




Rear Elevation




Side Elevation

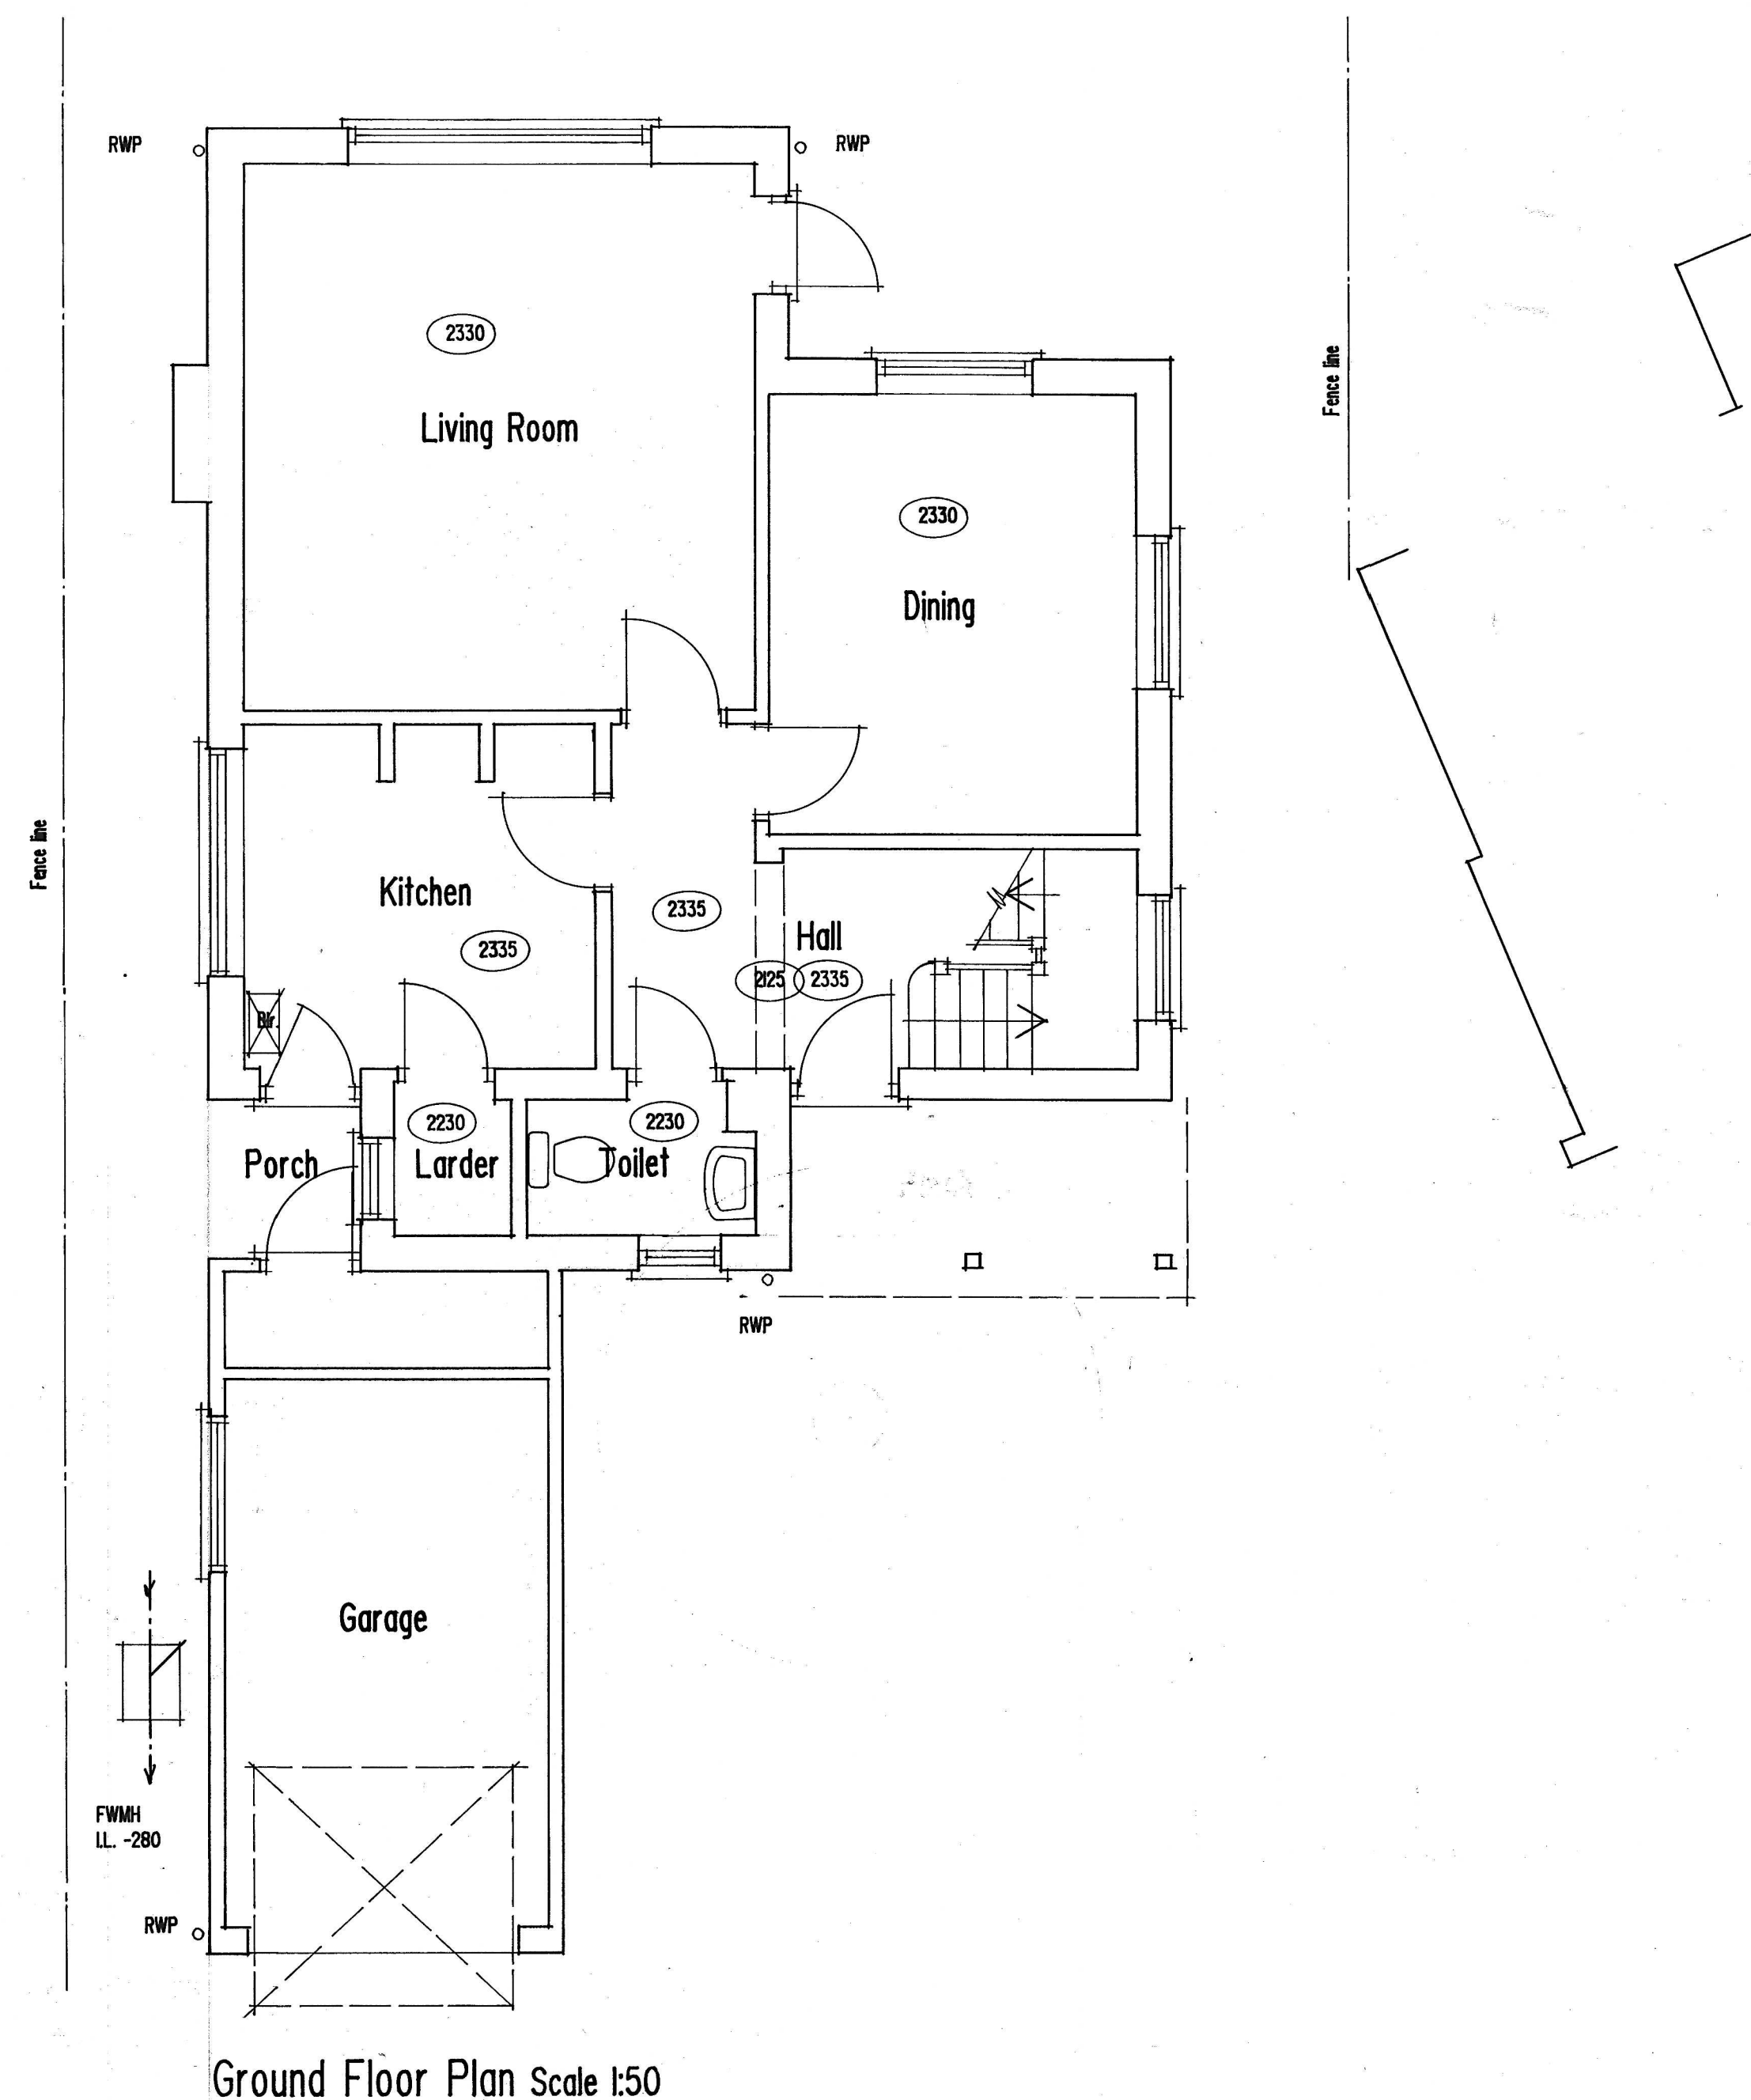

Ground Floor Plan Scale 1:50

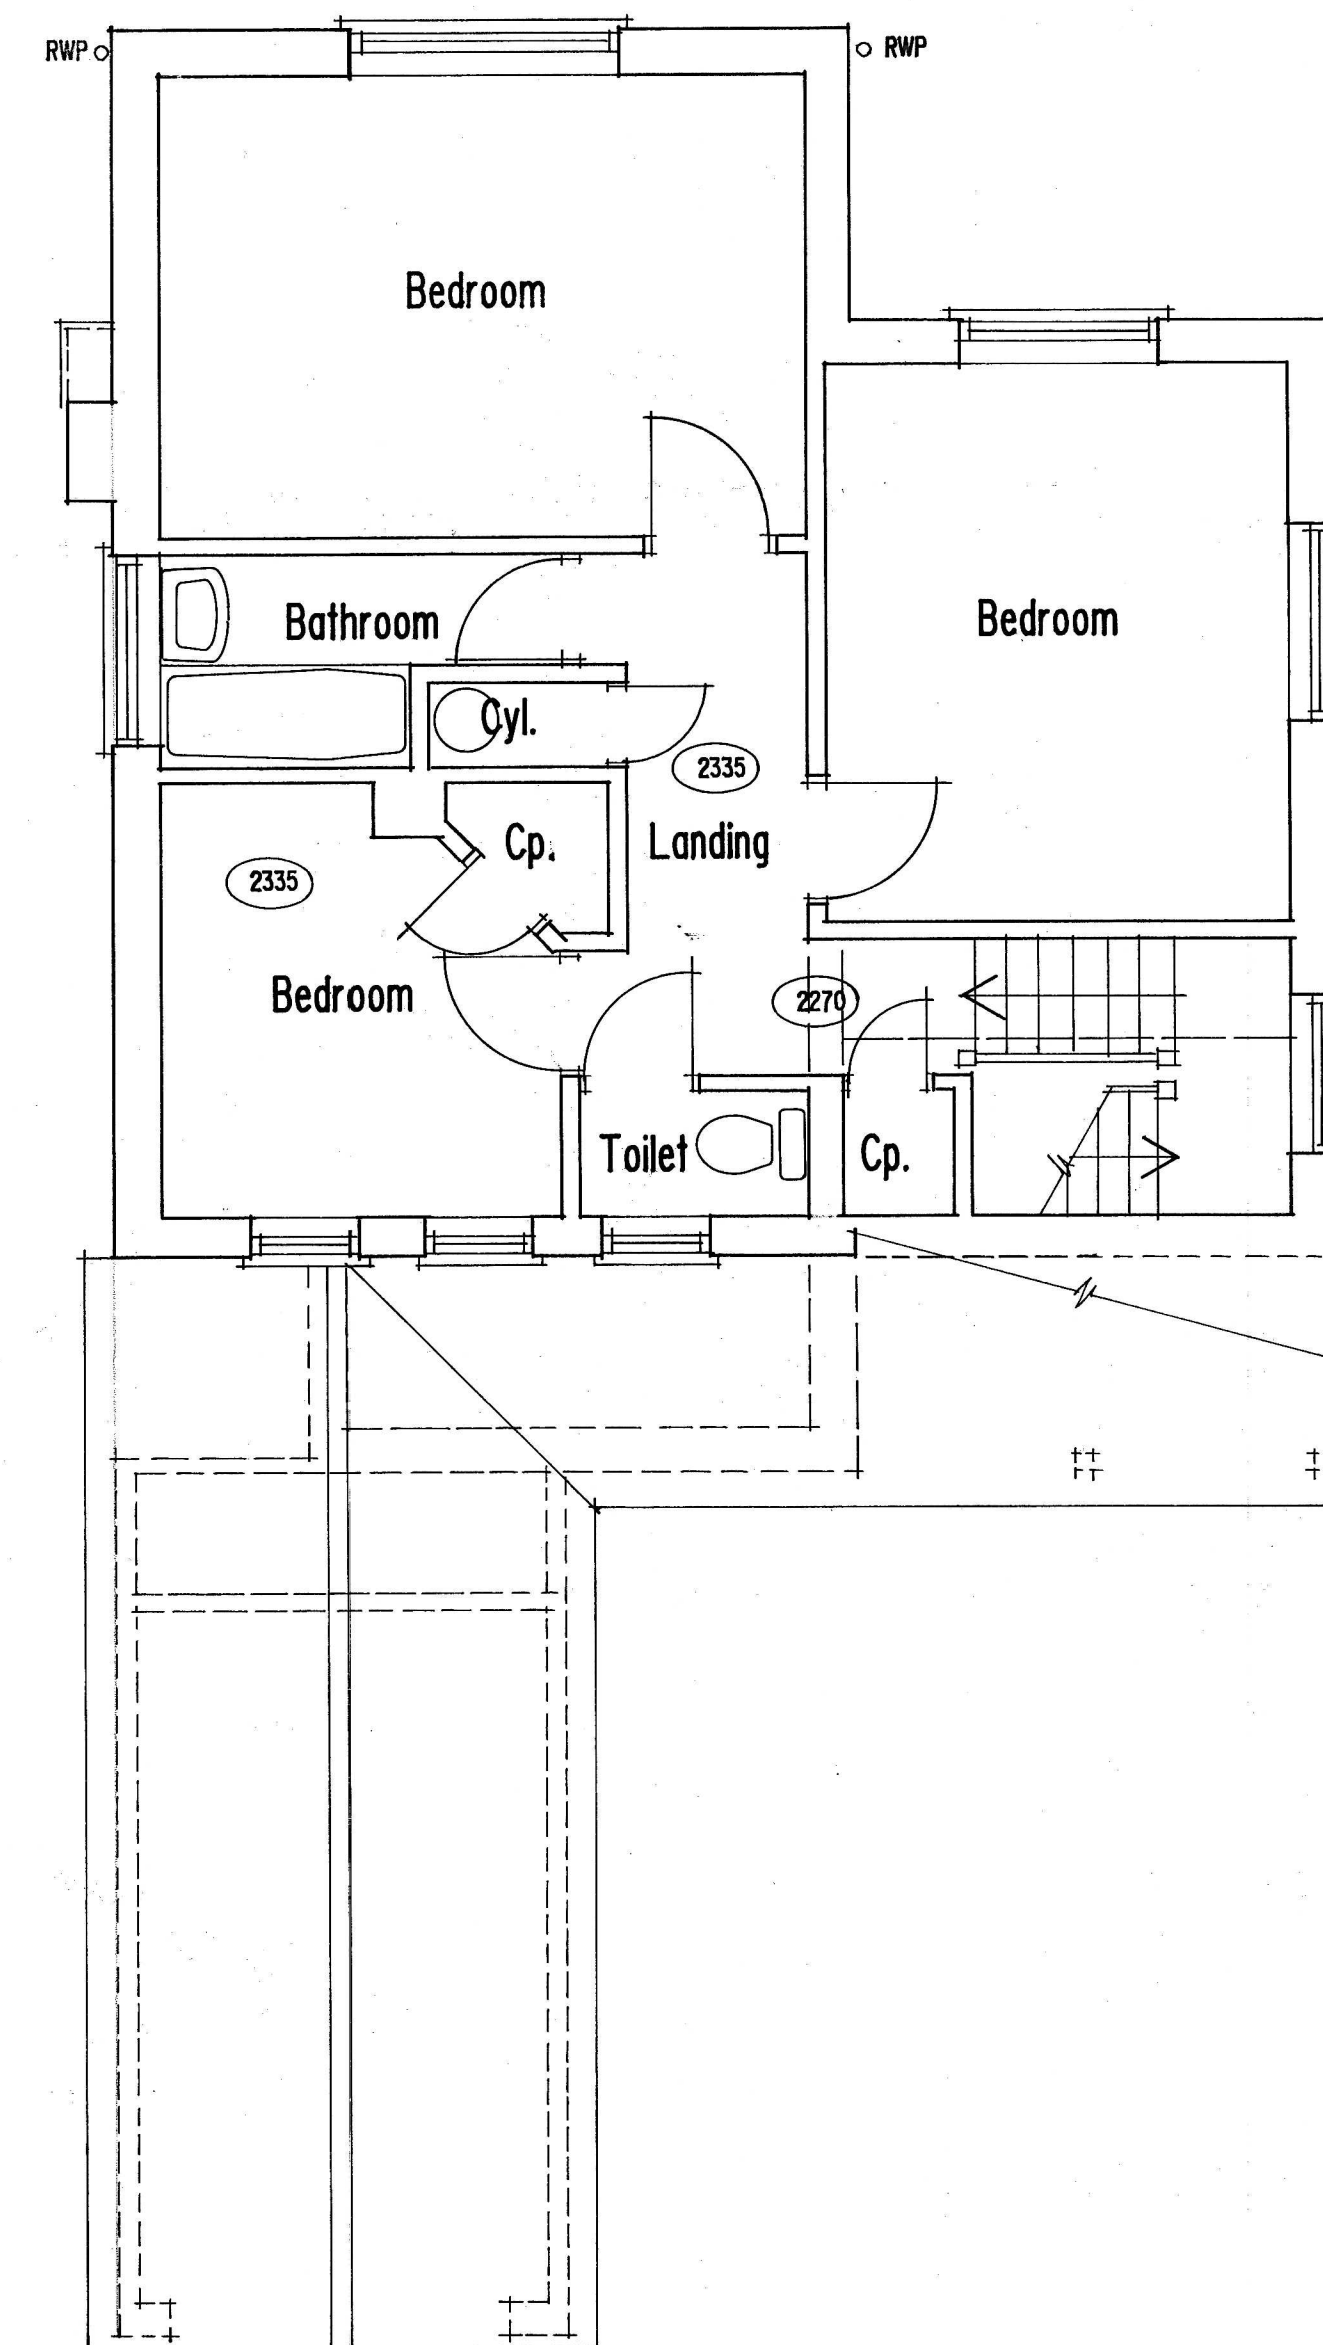

First Floor Plan

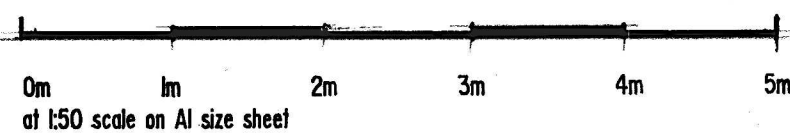

REV A Minor amendments. Jan 2026

PROPOSED ALTERATIONS TO
No. 92 OLD BATH ROAD CHARVIL
READING BERKS. RG10 9QL
Scale as shown Nov 2025 Drg. 01

SURVEY - Plans and Elevations

SKD design
Architectural & Building Consultancy

Unit 2 Howe Lane Farm, Howe Lane Maidenhead SL6 3JP
Tel 01628 436827 Email stuart@skddesign.co.uk