


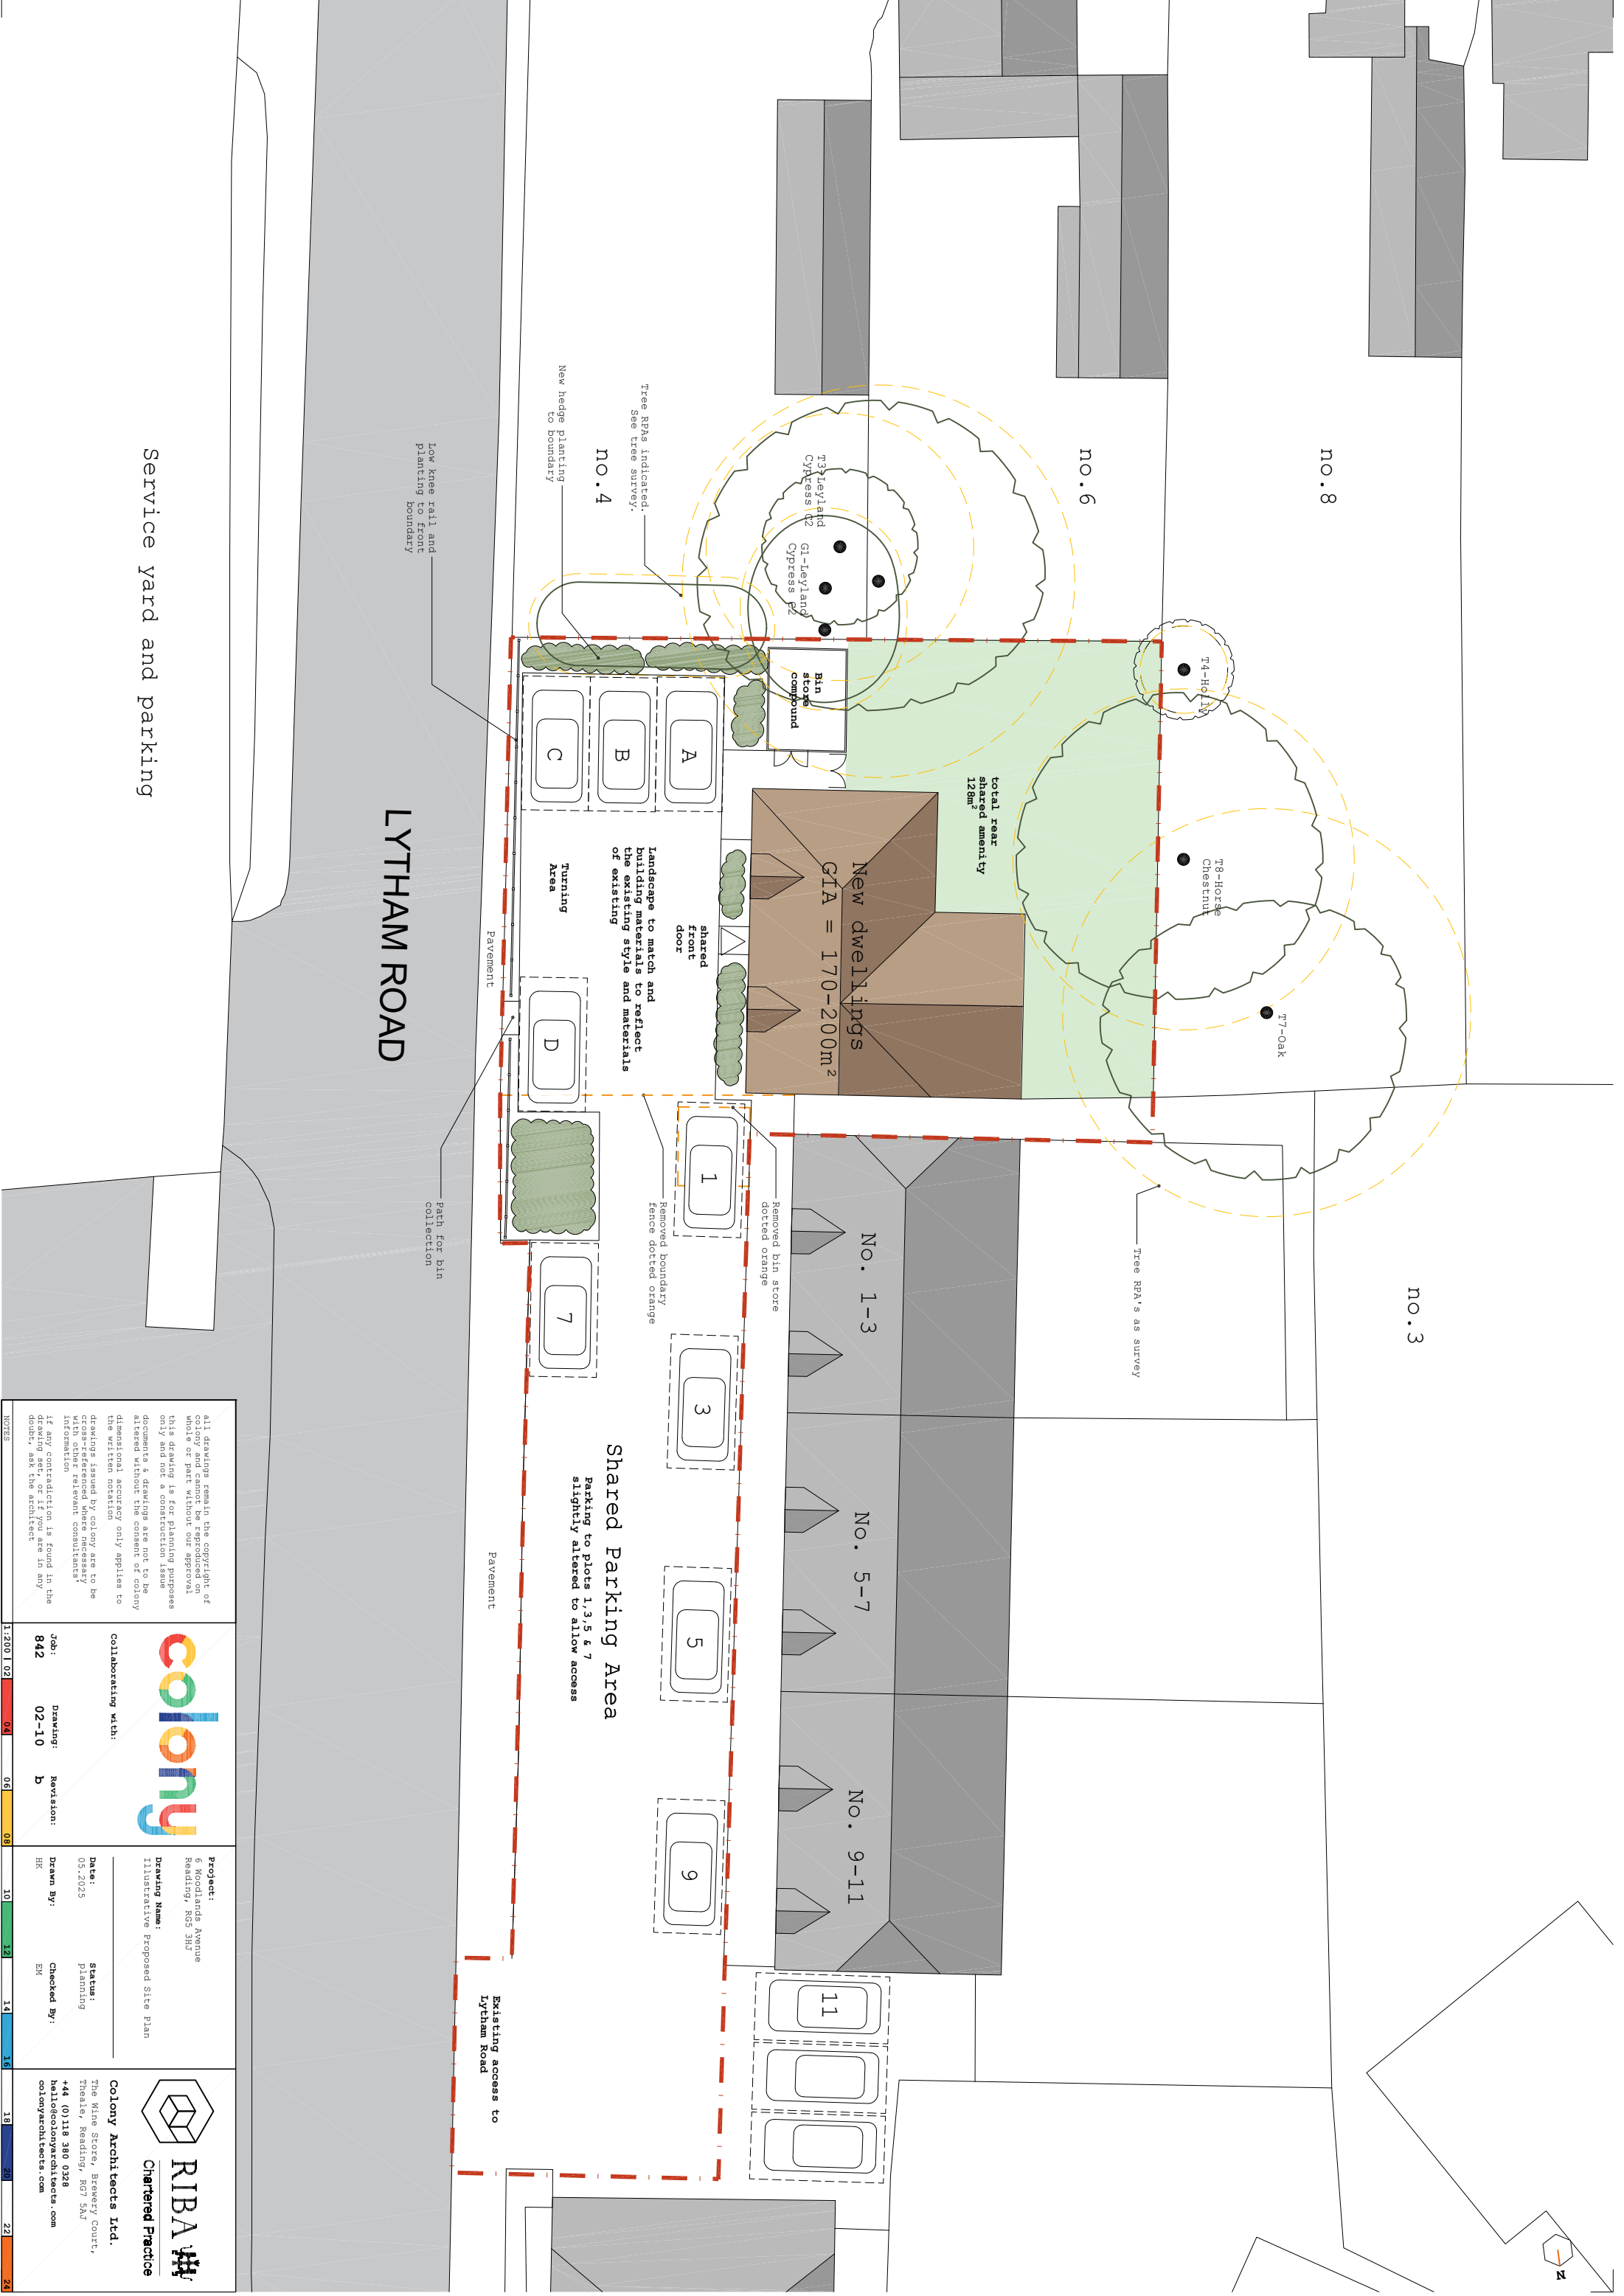

Service yard and parking

LYTHAM ROAD

all drawings remain the copyright of colony architects ltd. no part of this drawing is to be reproduced or used in any form without our approval. this drawing is for planning purposes only and not a construction issue document. drawings are not to be altered without the consent of colony architects ltd. dimensional accuracy only applies to the written notation.

drawings issued by colony are to be used in conjunction with the relevant information and not a construction issue document. if any contradiction is found in the drawing set, or if you are in any doubt, ask the architect.

1:200 | 02 | 04 | 06 | 08 | 10 | 12 | 14 | 16 | 18 | 20 | 22 | 24

colony

collaborating with:

Project: 6 Woodlands Avenue Reading, RG5 3HJ

Drawing Name: Illustrative Proposed Site Plan

Date: 05.2025

Status: Planning

Drawn By: HK

Checked By: EM

RIBA

Chartered Practice

Colony Architects Ltd.

The Wine Store, Brewery Court, Thrasey, Reading, RG7 5NU

+44 (0) 118 380 0328

hello@colonyarchitects.com

colonyarchitects.com