




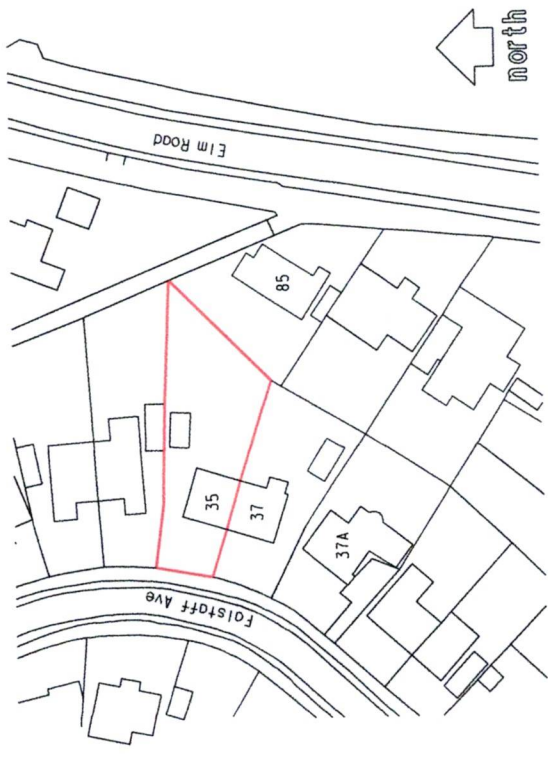

1:1250 SITE LOCATION PLAN

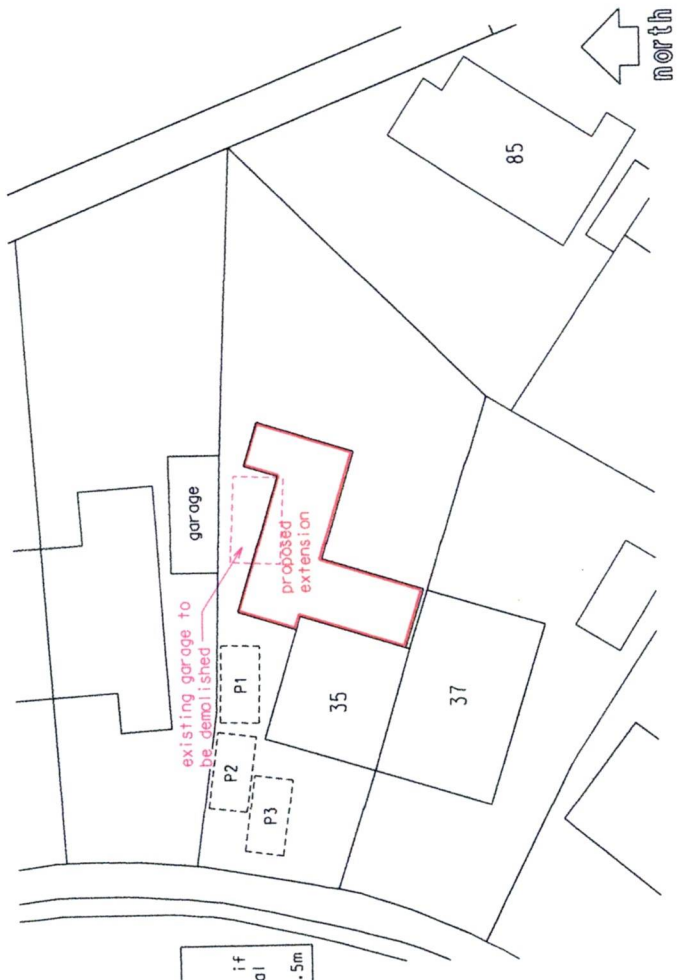


1:500 SITE PLAN

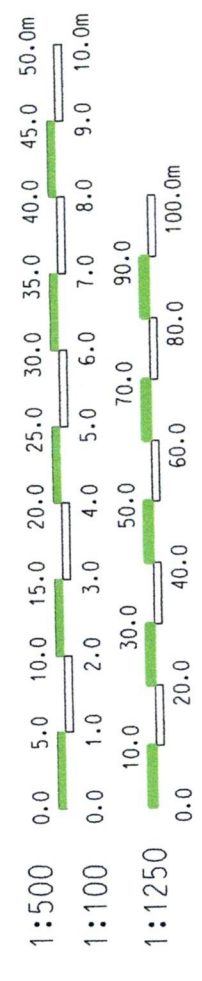

DATE February 2025
SCALE 1:100, 1:500 & 1:1250 (at A3)
DRG NO P/2492/1A

KEITH A. WRIGHT
ARCHITECTURAL DESIGN & PLANNING CONSULTANT
2 WIELD COURT, LOWER EARLEY, BERKS RG6 3TF
PHONE : 0118 9669465 or 07768 611166

CLIENT Mr. & Mrs. G. Austin
ADDRESS 35 Falstaff Ave., Earley
CONTRACT Single Storey Rear Extension

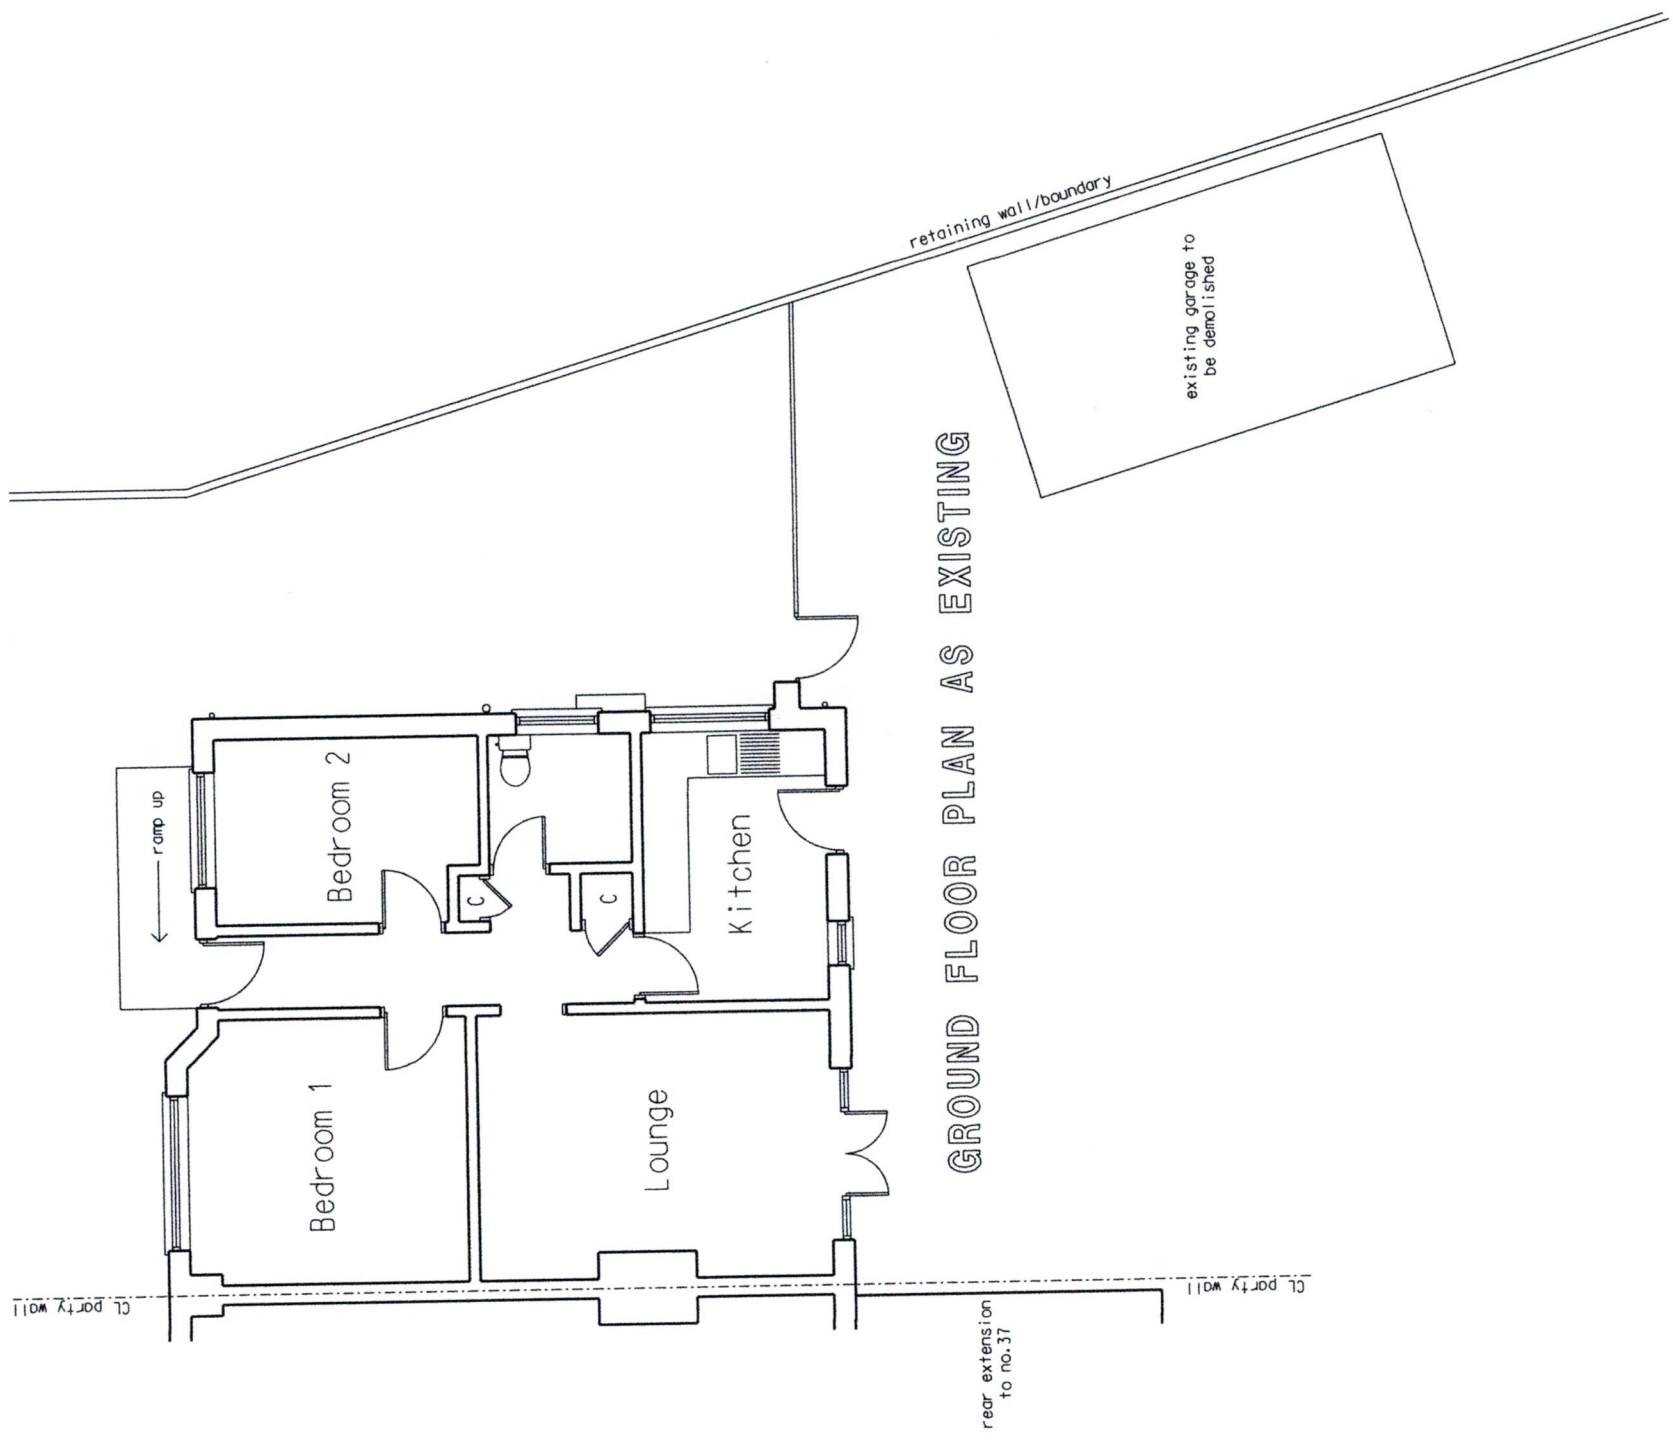

P1 and P2 are existing parking spaces. Hardstanding can be extended if required to provide additional space P3. Any new space to be 5.0m x 2.5m