




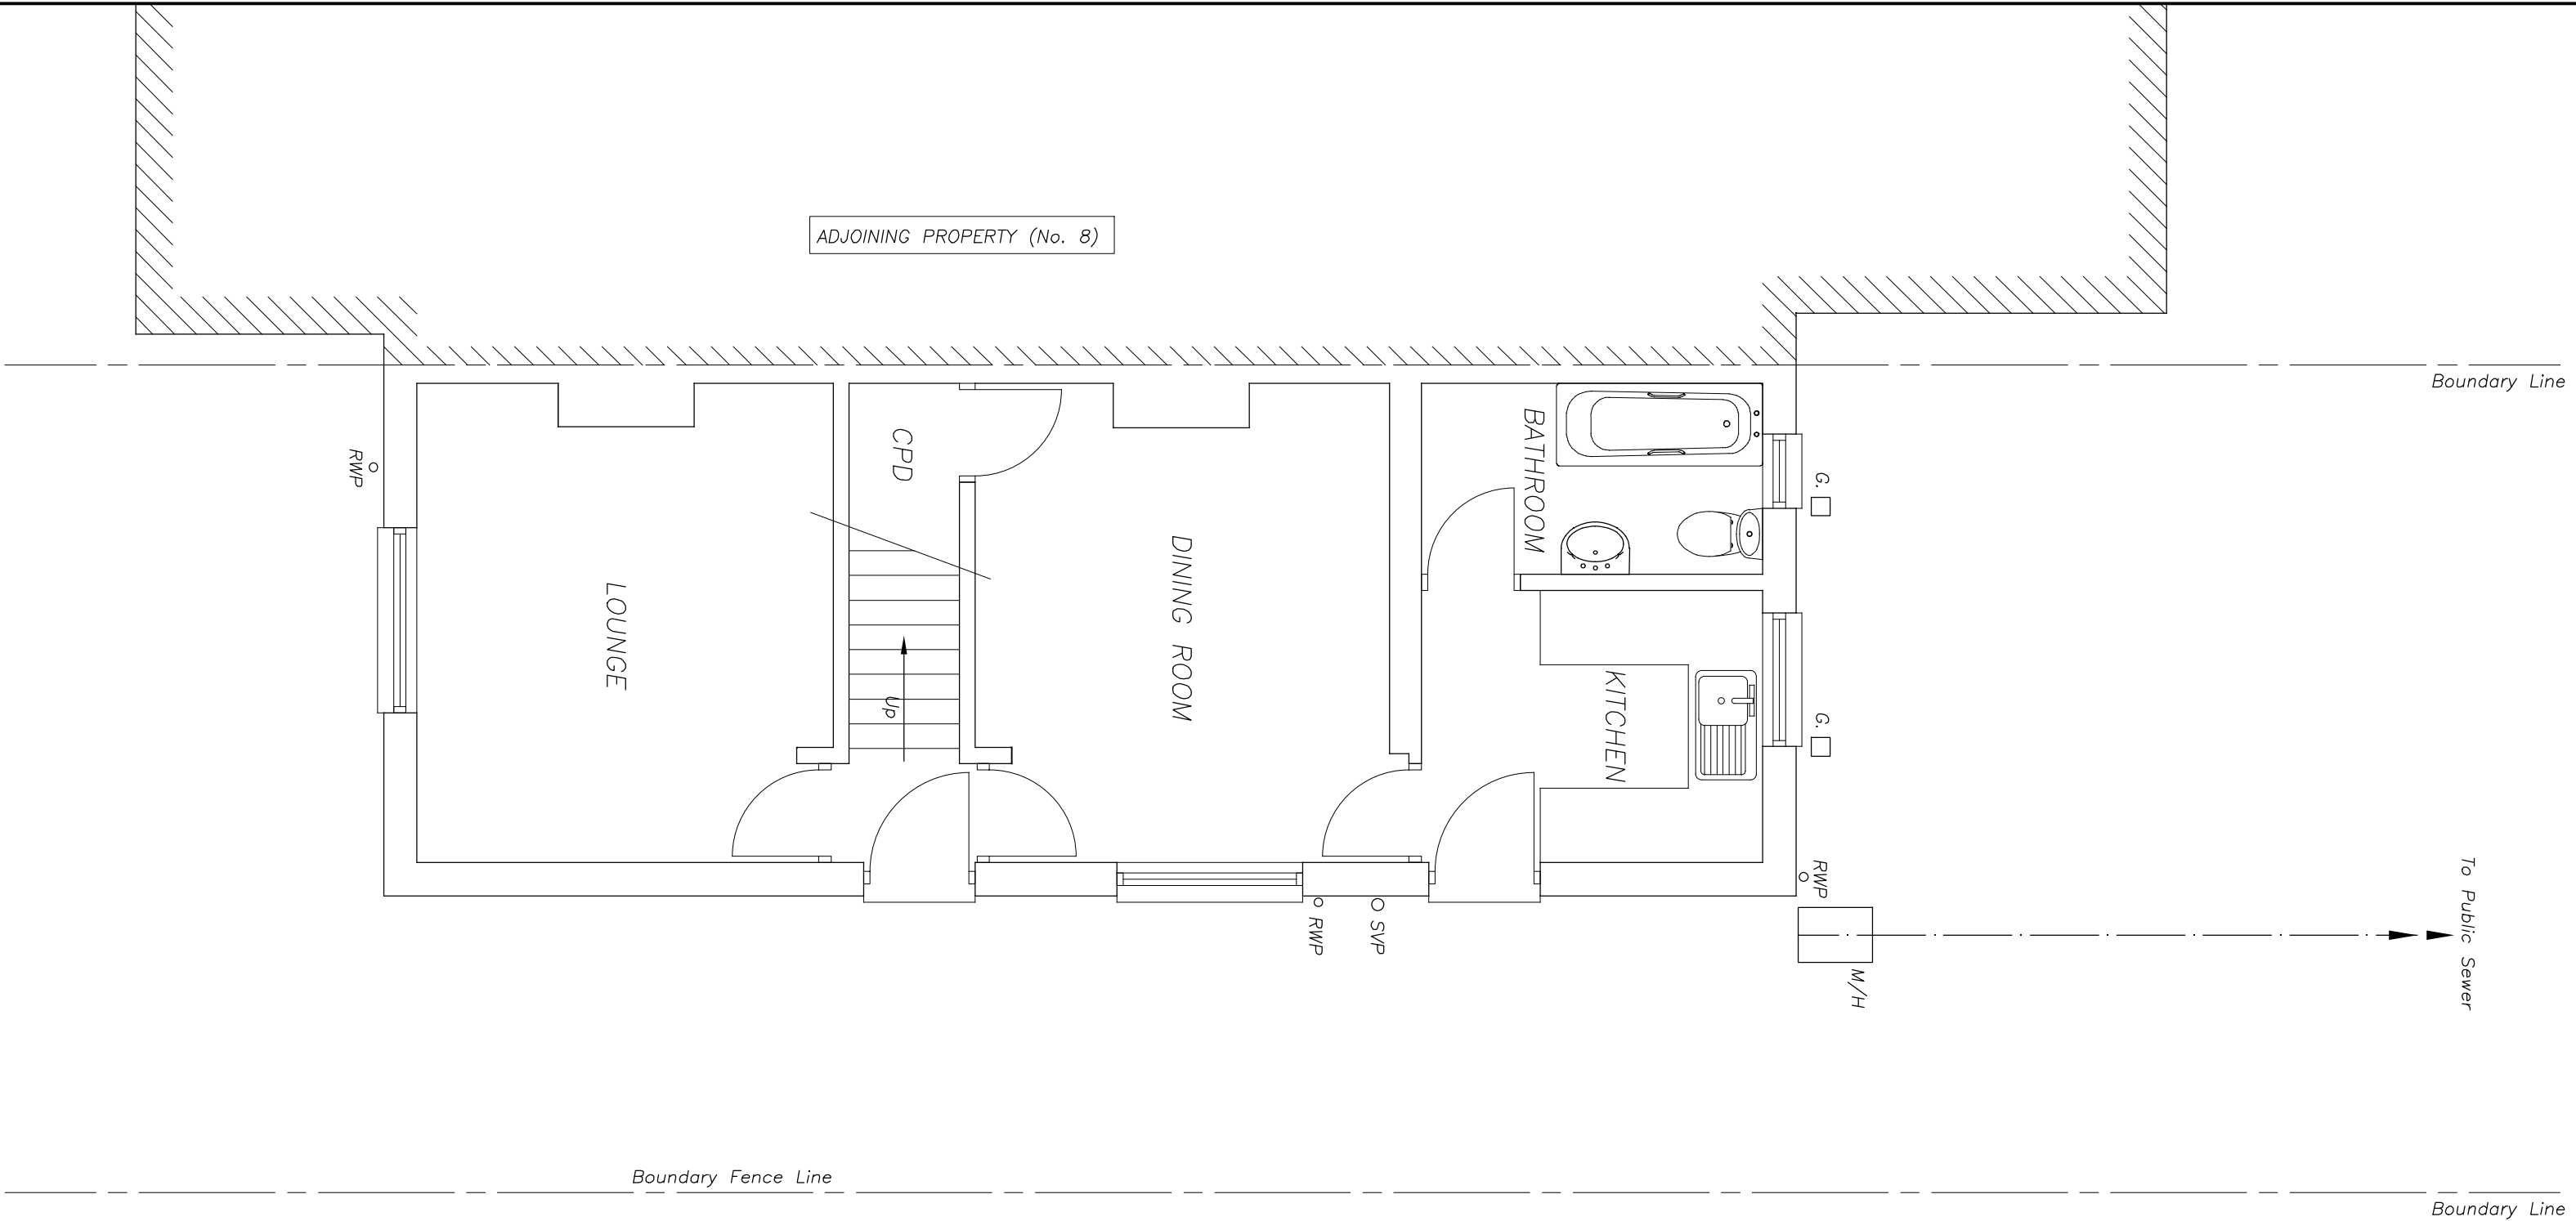


GROUND FLOOR PLAN AS EXISTING

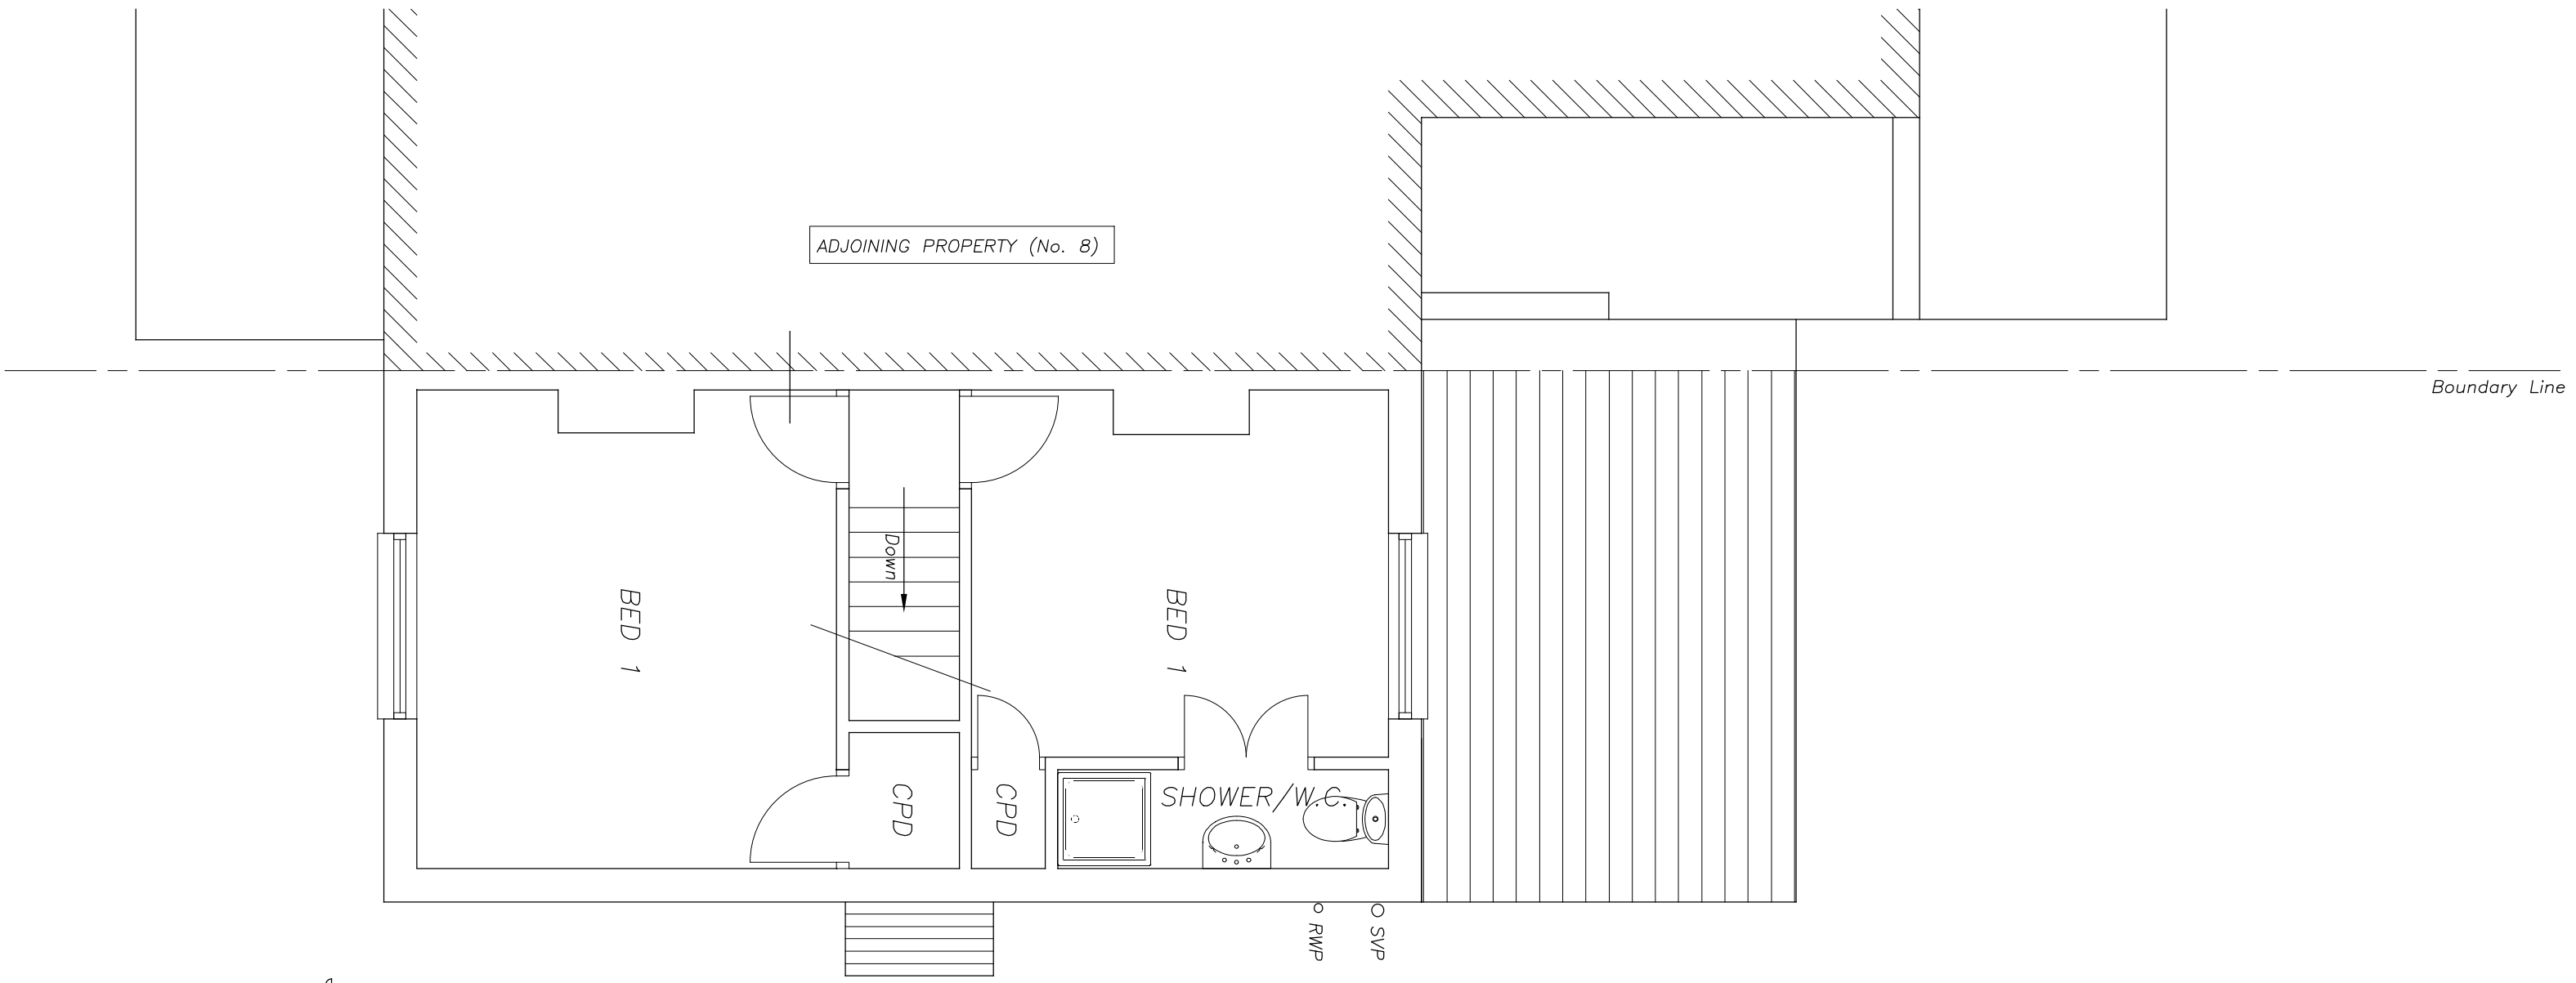


1ST FLOOR PLAN AS EXISTING

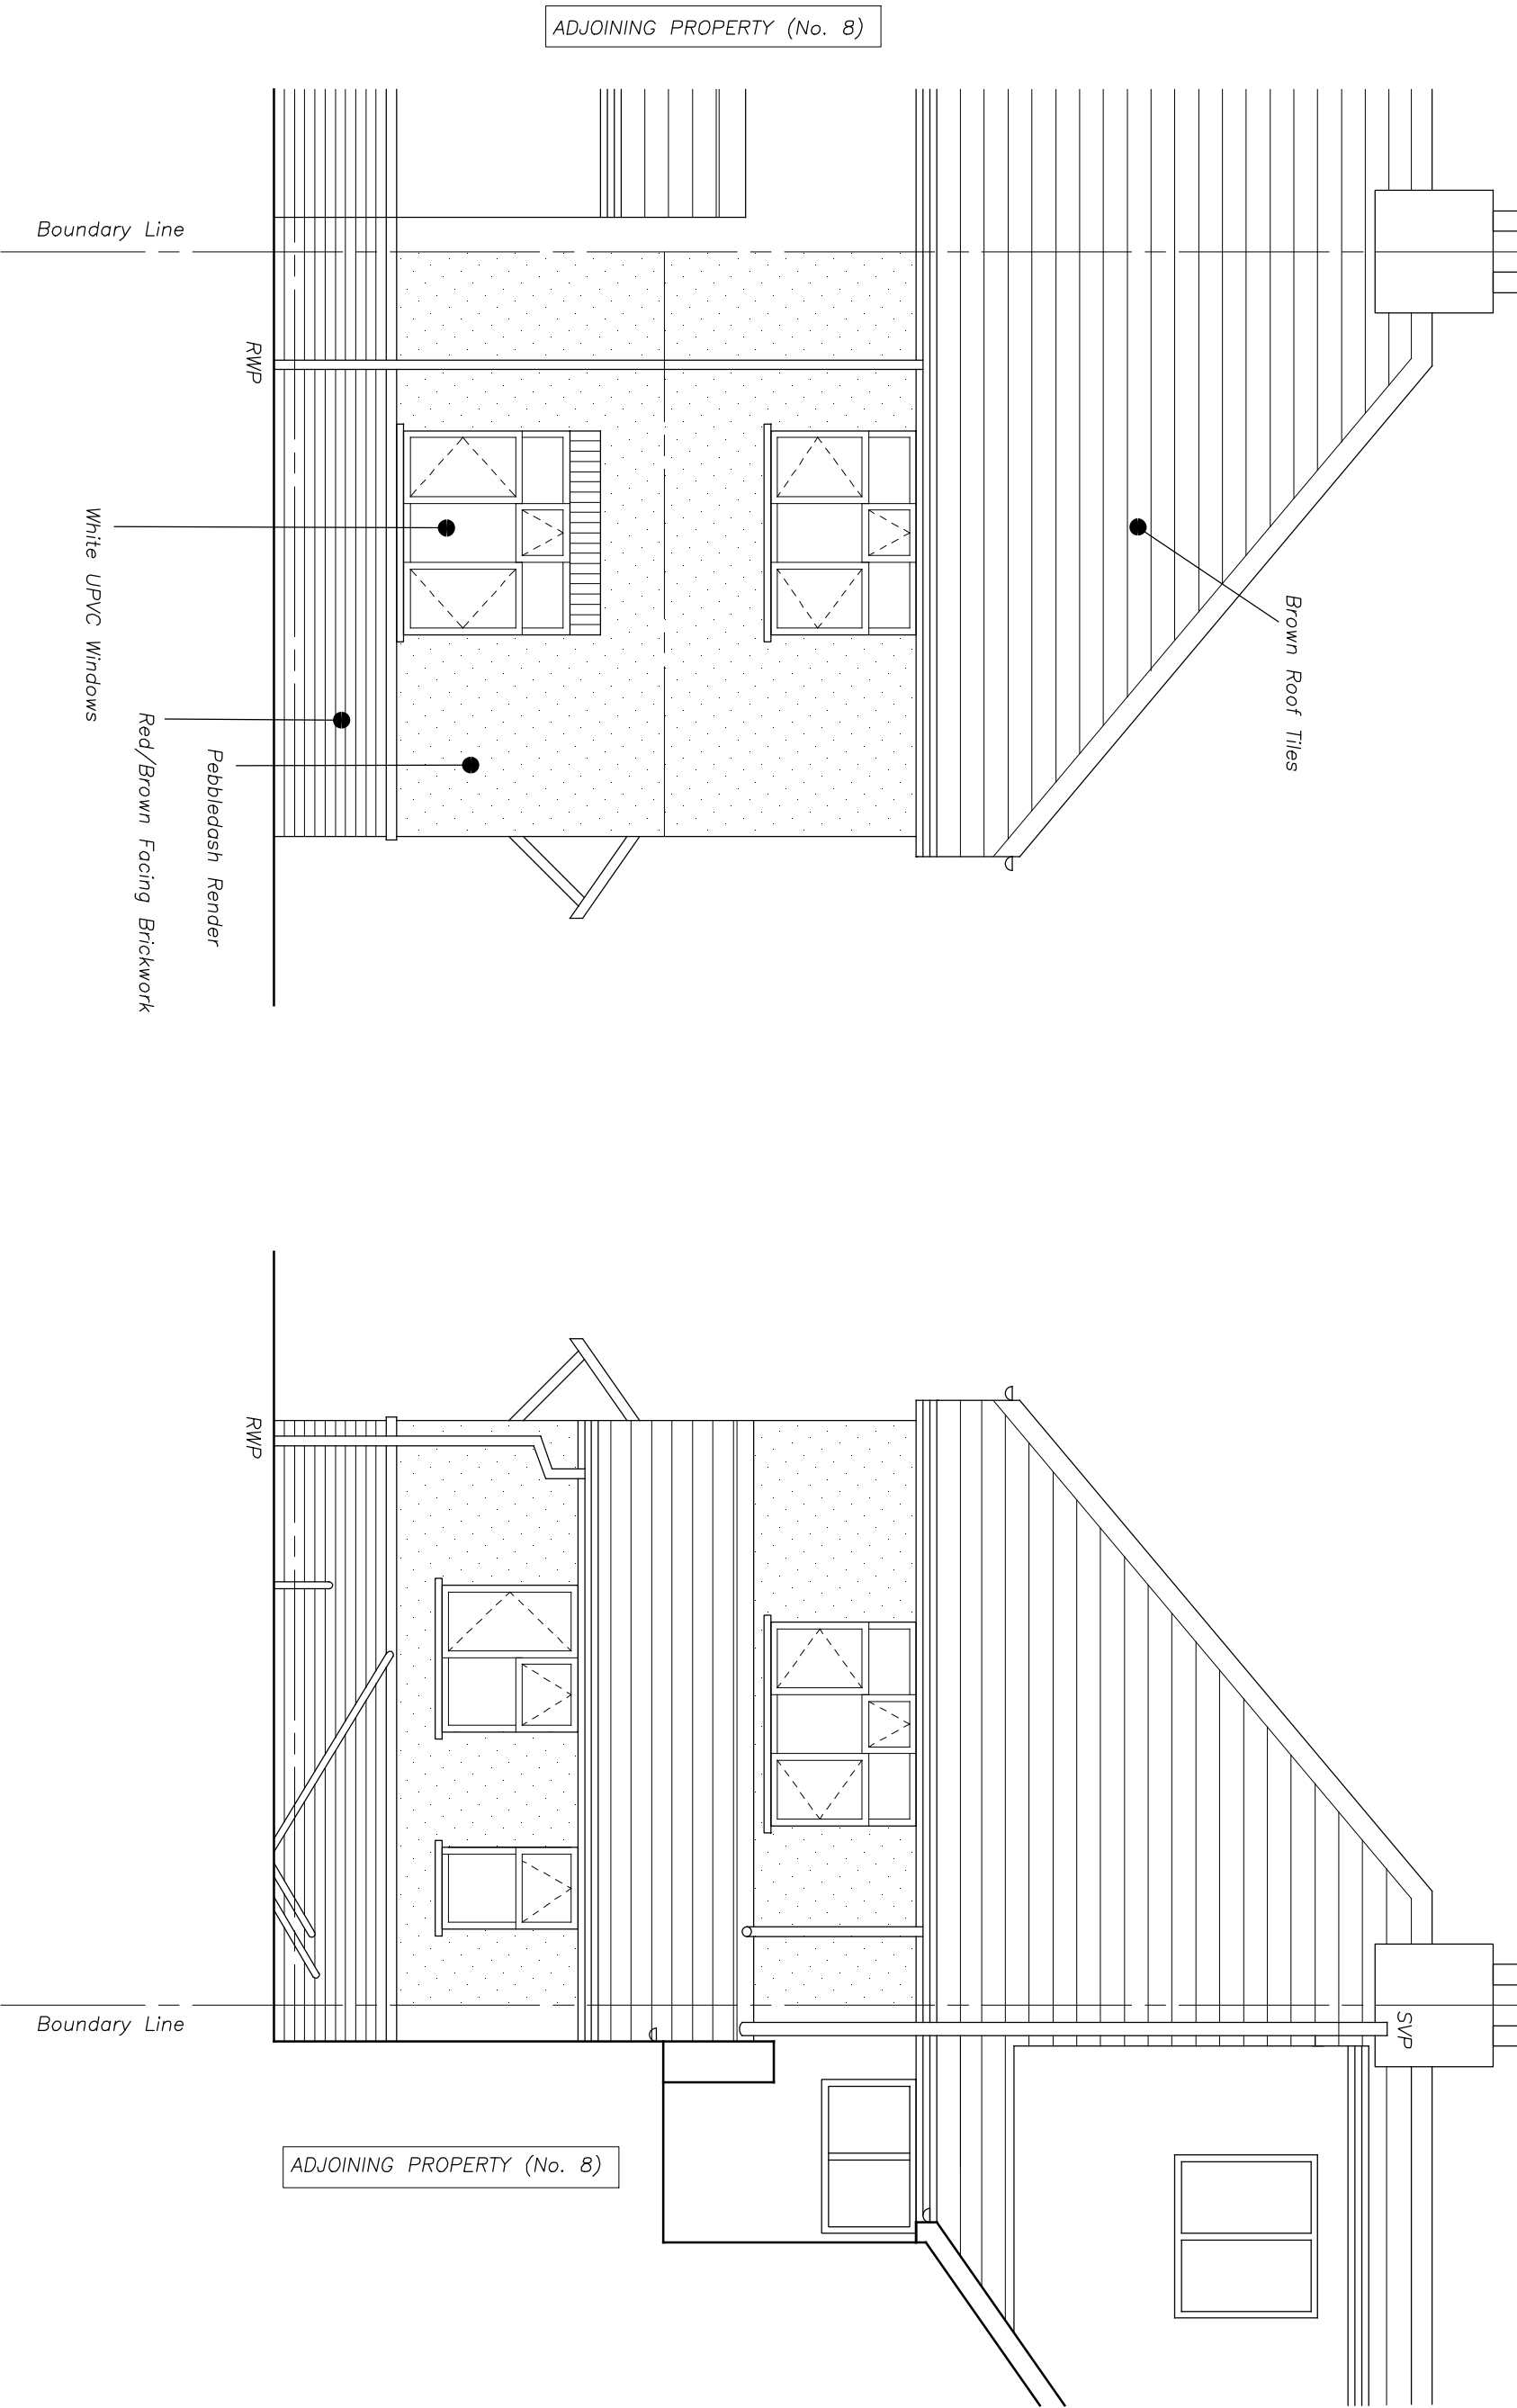

FRONT ELEVATION AS EXISTING

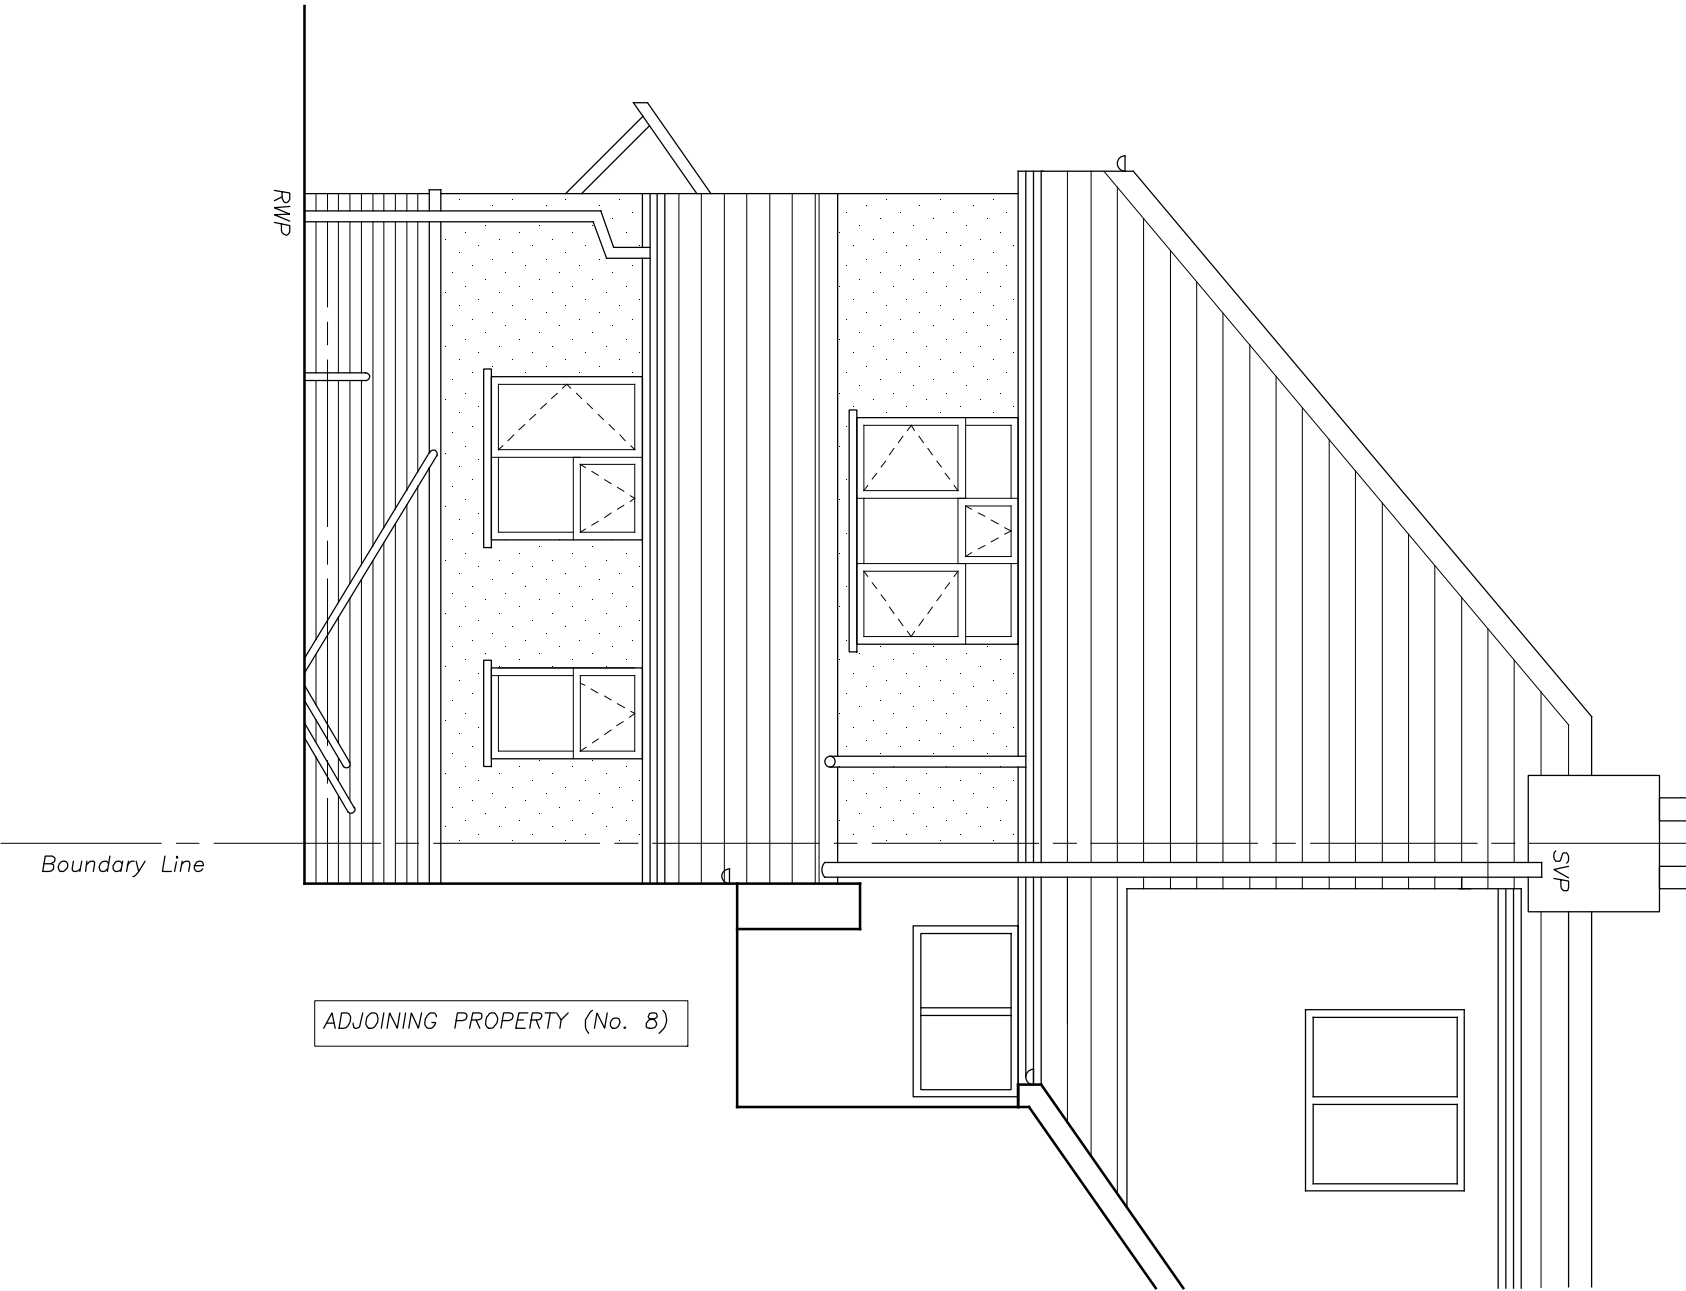

REAR ELEVATION AS EXISTING

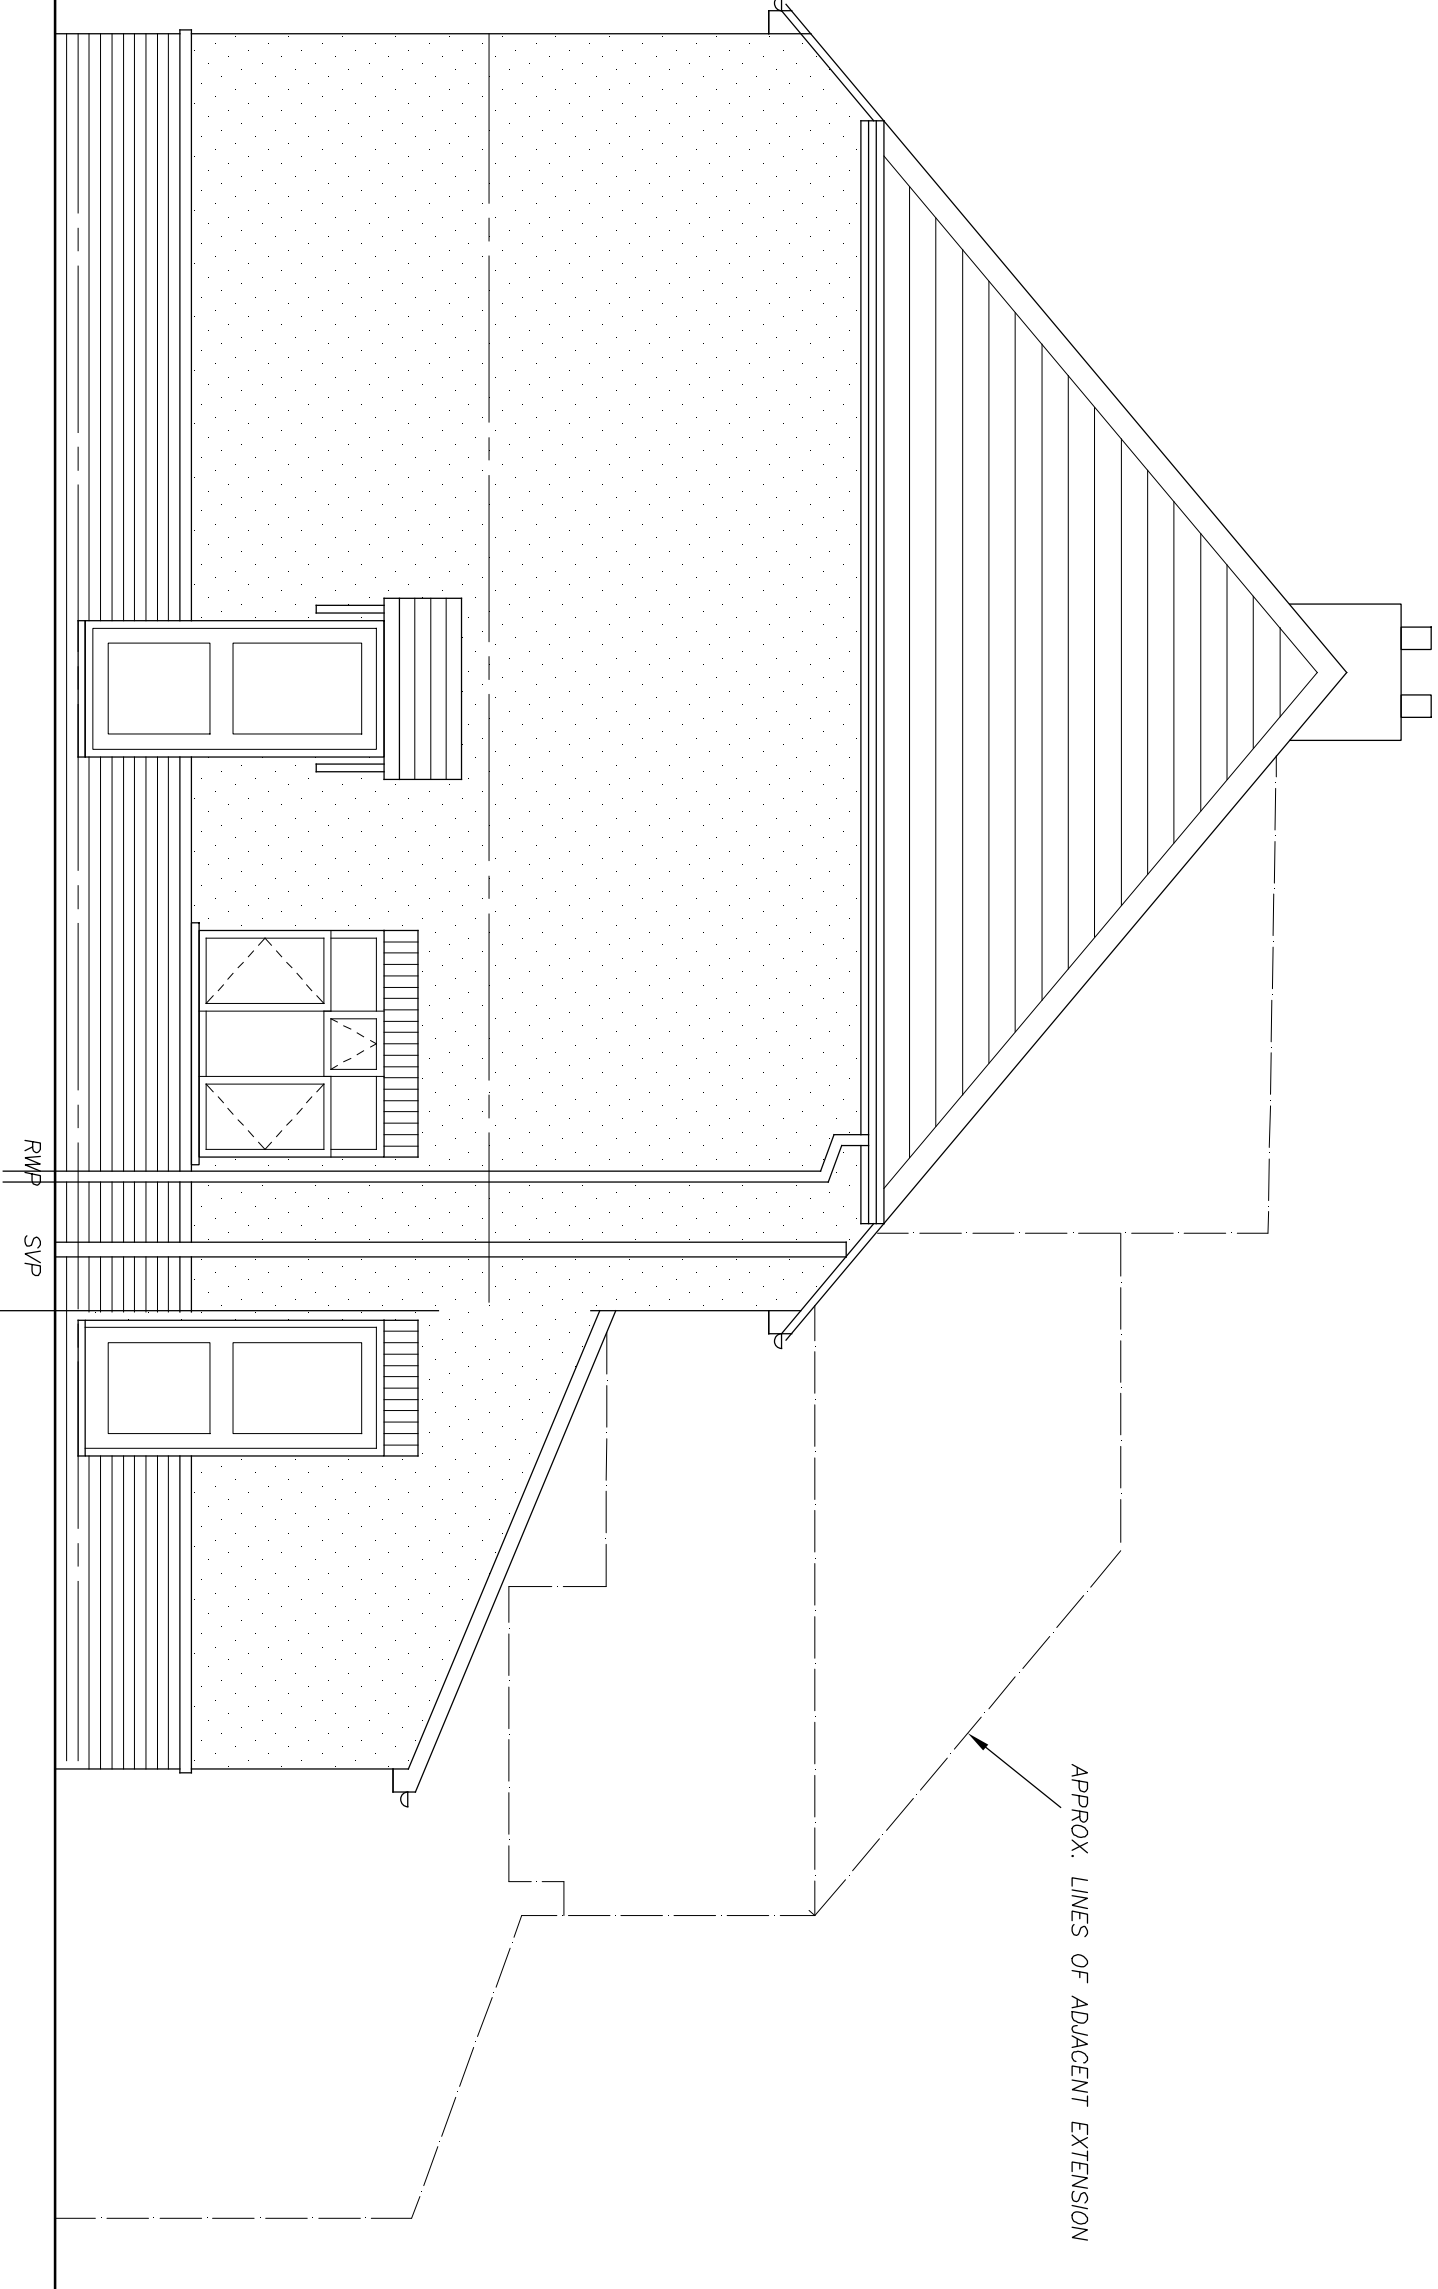

SIDE ELEVATION AS EXISTING

CLIENT MR DOMINIC LYONS			
JOB TITLE PROPOSED EXTENSION AT 10 ARBOR LANE, WINNERSH, WOKINGHAM, RG41 5JA			
DRAWING TITLE PLANS AND ELEVATIONS AS EXISTING			
DEM DRAWING SERVICES ARCHITECTURAL * CIVIL * STRUCTURAL			
1 HOELION GROVE, JUBILEE PARK ROGERSTONE, NEWPORT, GWENT, NP10 9PF TEL: 01633-892547 E-Mail: demdrawingsservices@gmail.com			
DRAWN BY DEM	CHECKED BY	DATE October 2024	REV.
SCALES 1:50 at A1 size 1:100 at A3 size		DRAWING No. 1673/01	