




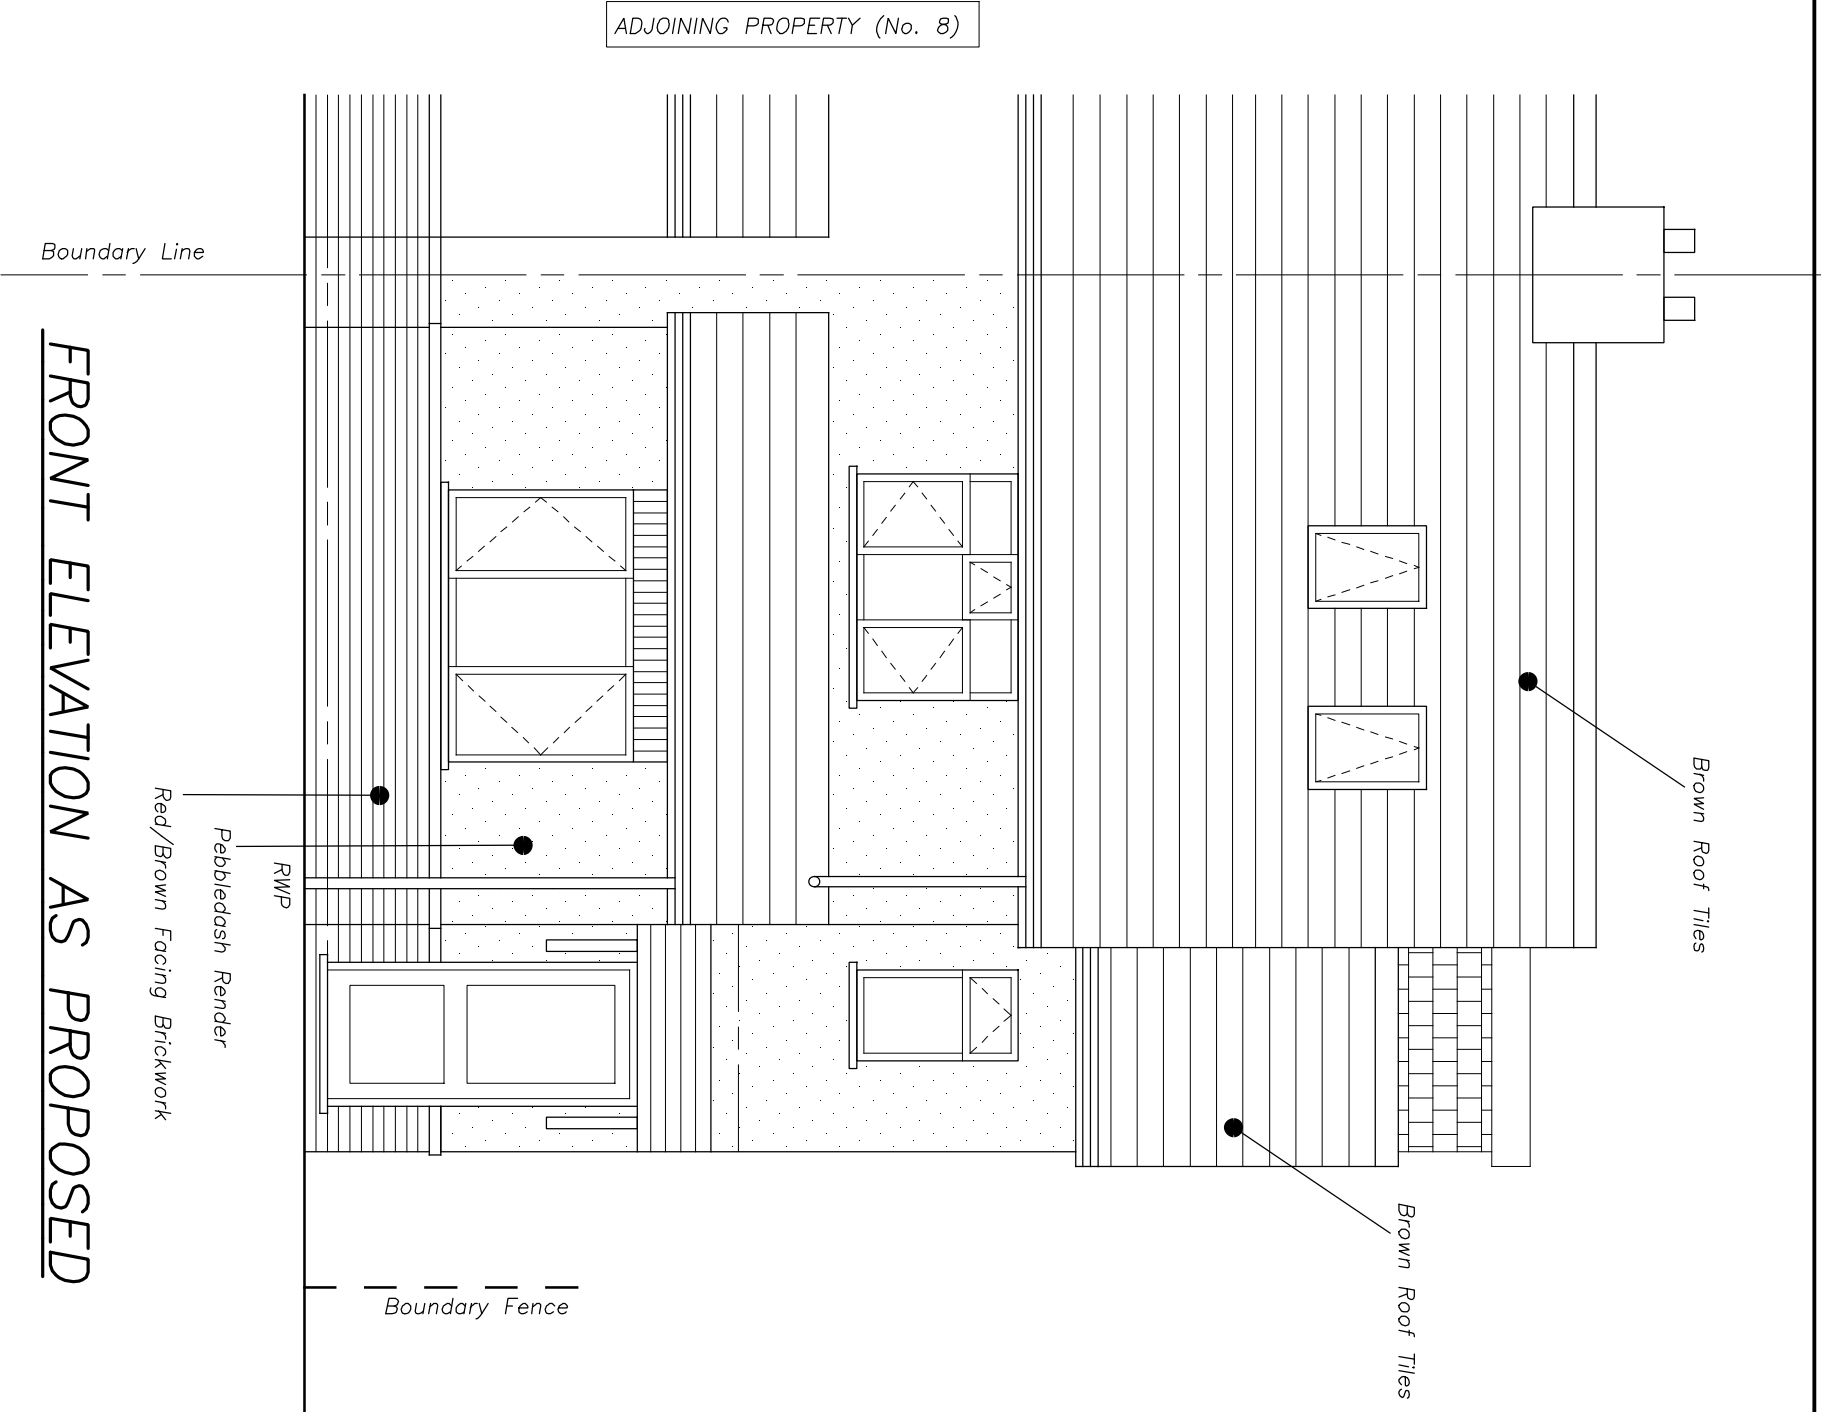


FRONT ELEVATION AS PROPOSED

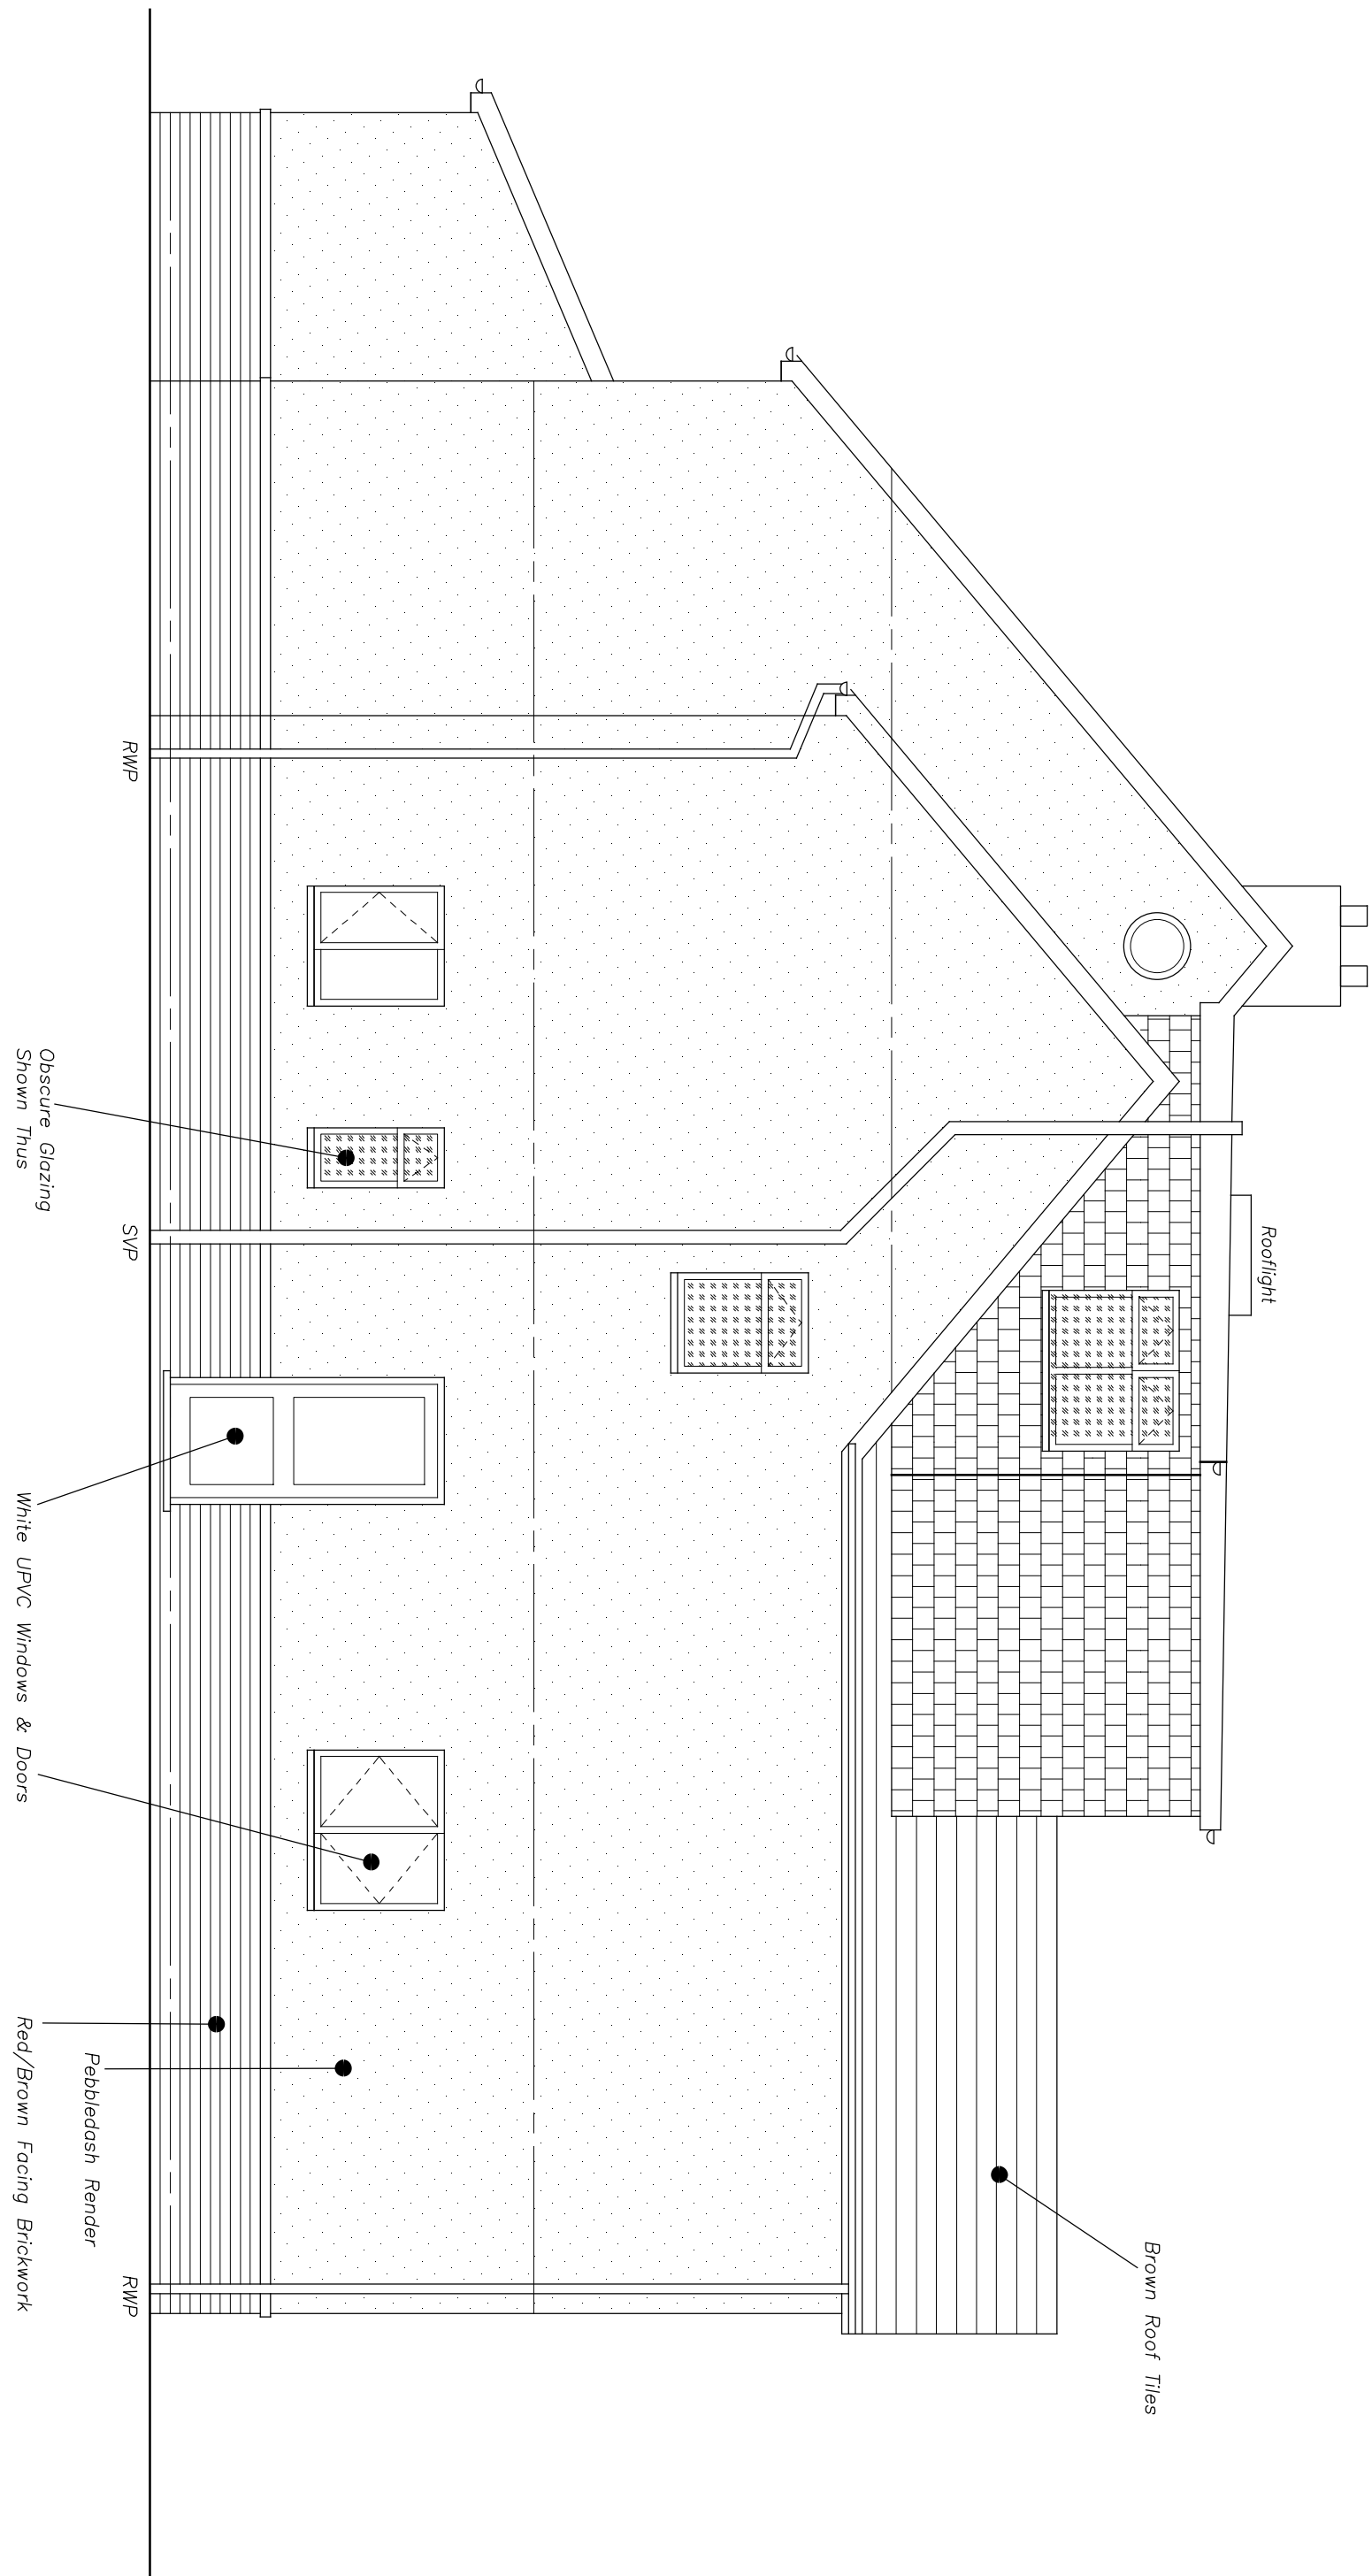

SIDE ELEVATION AS PROPOSED

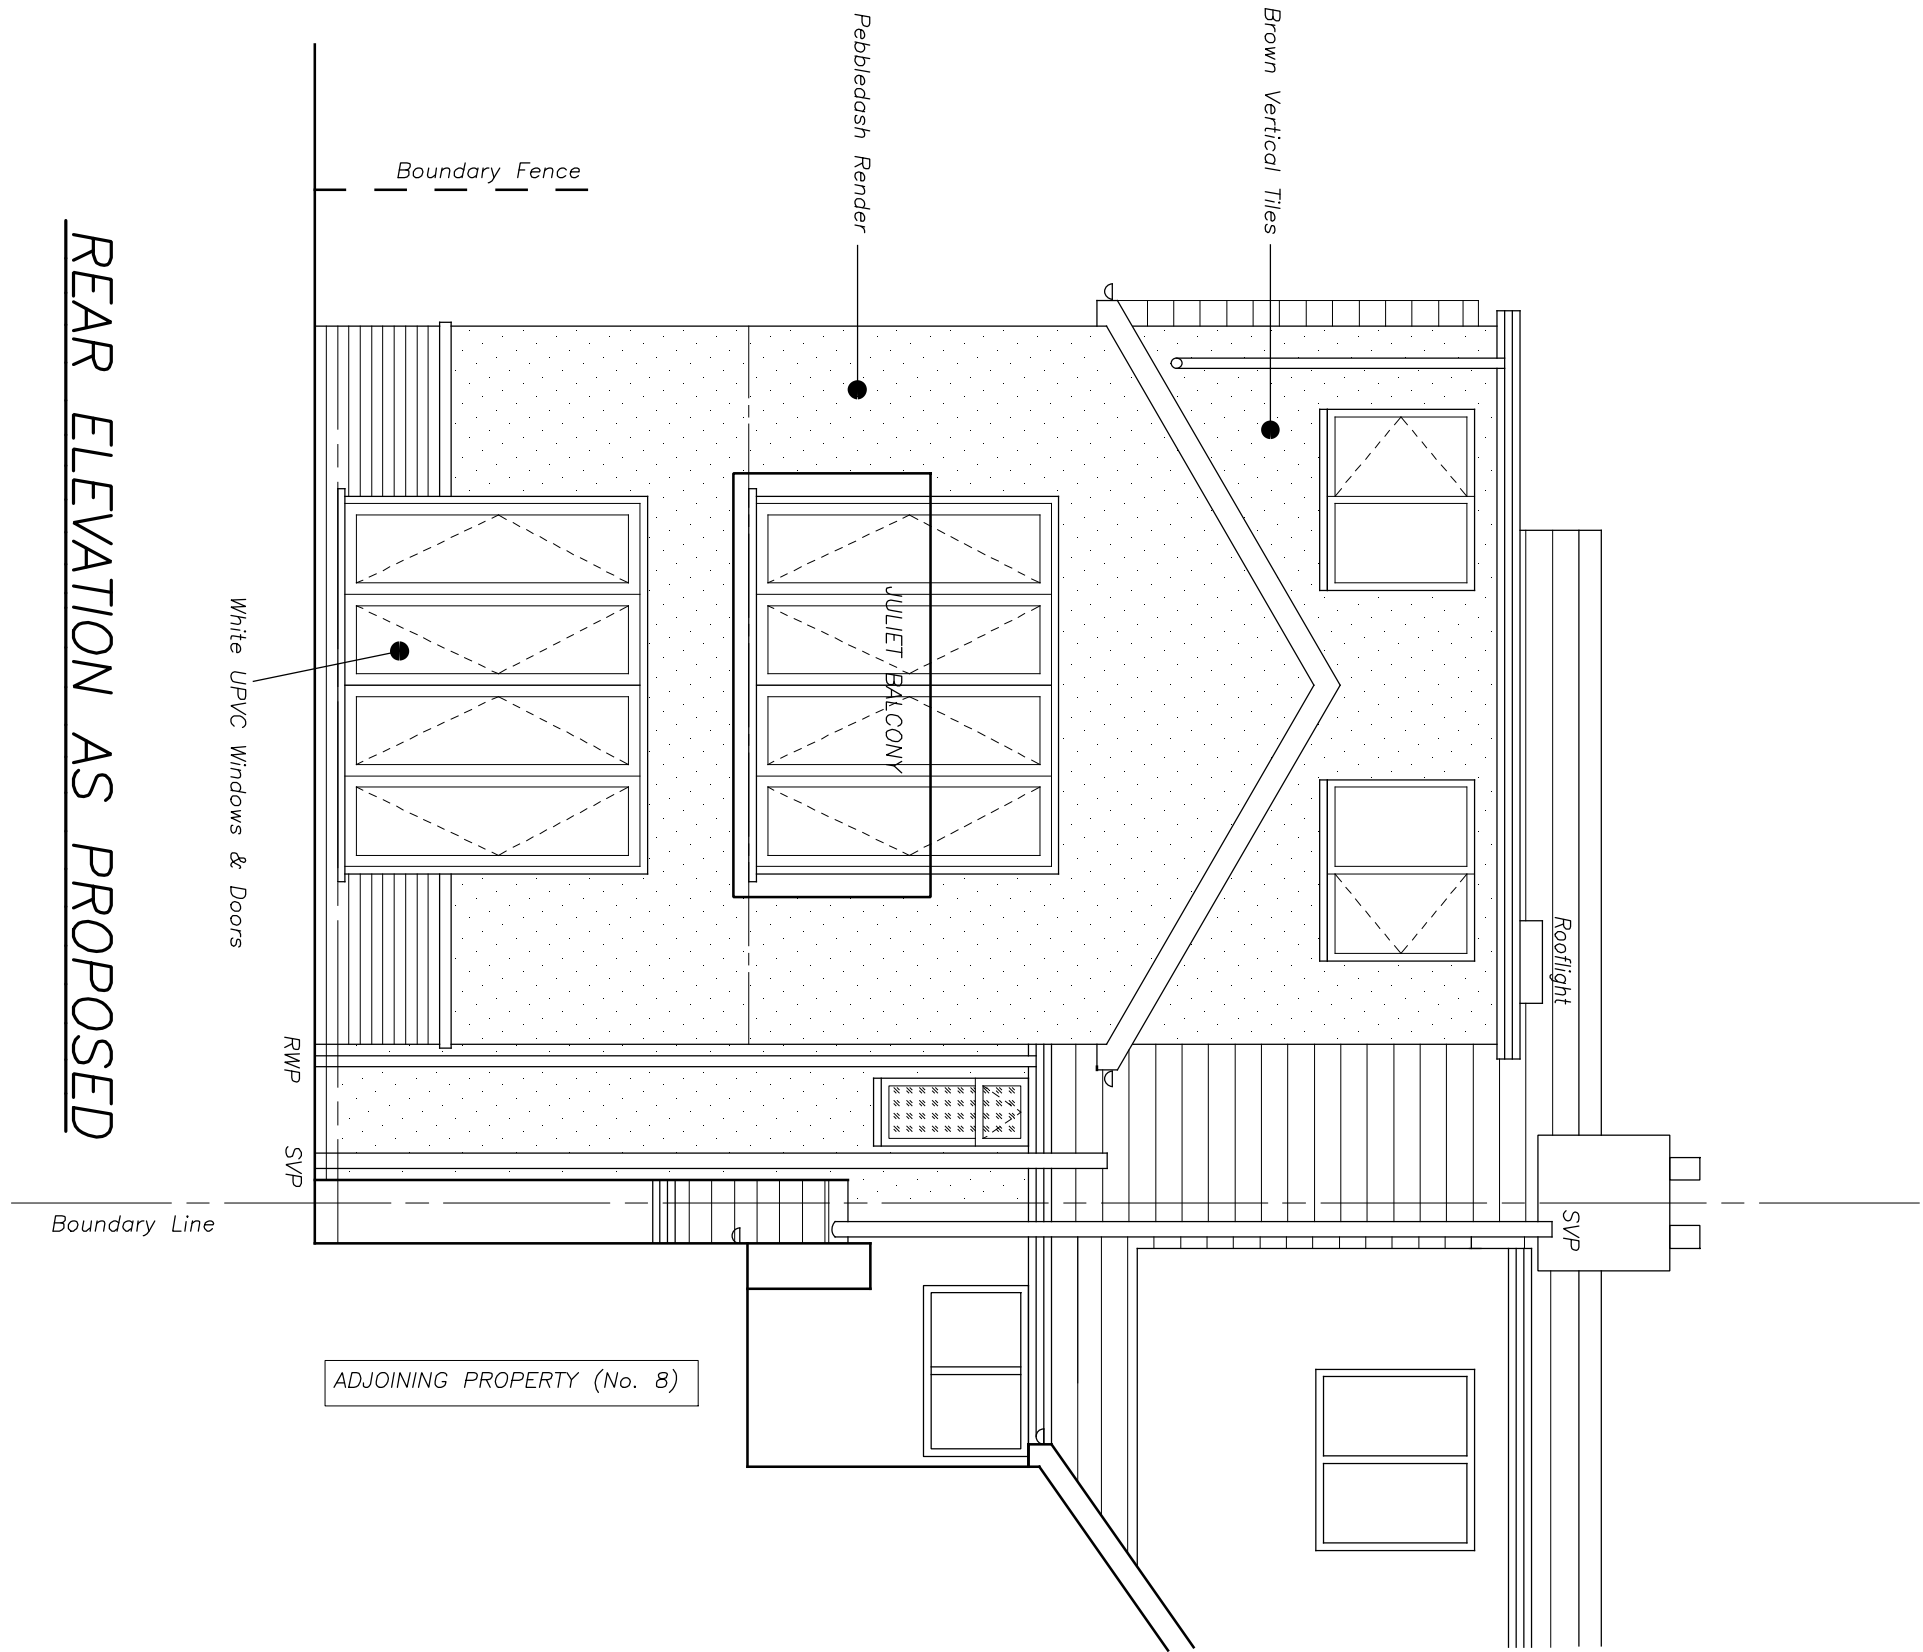

REAR ELEVATION AS PROPOSED

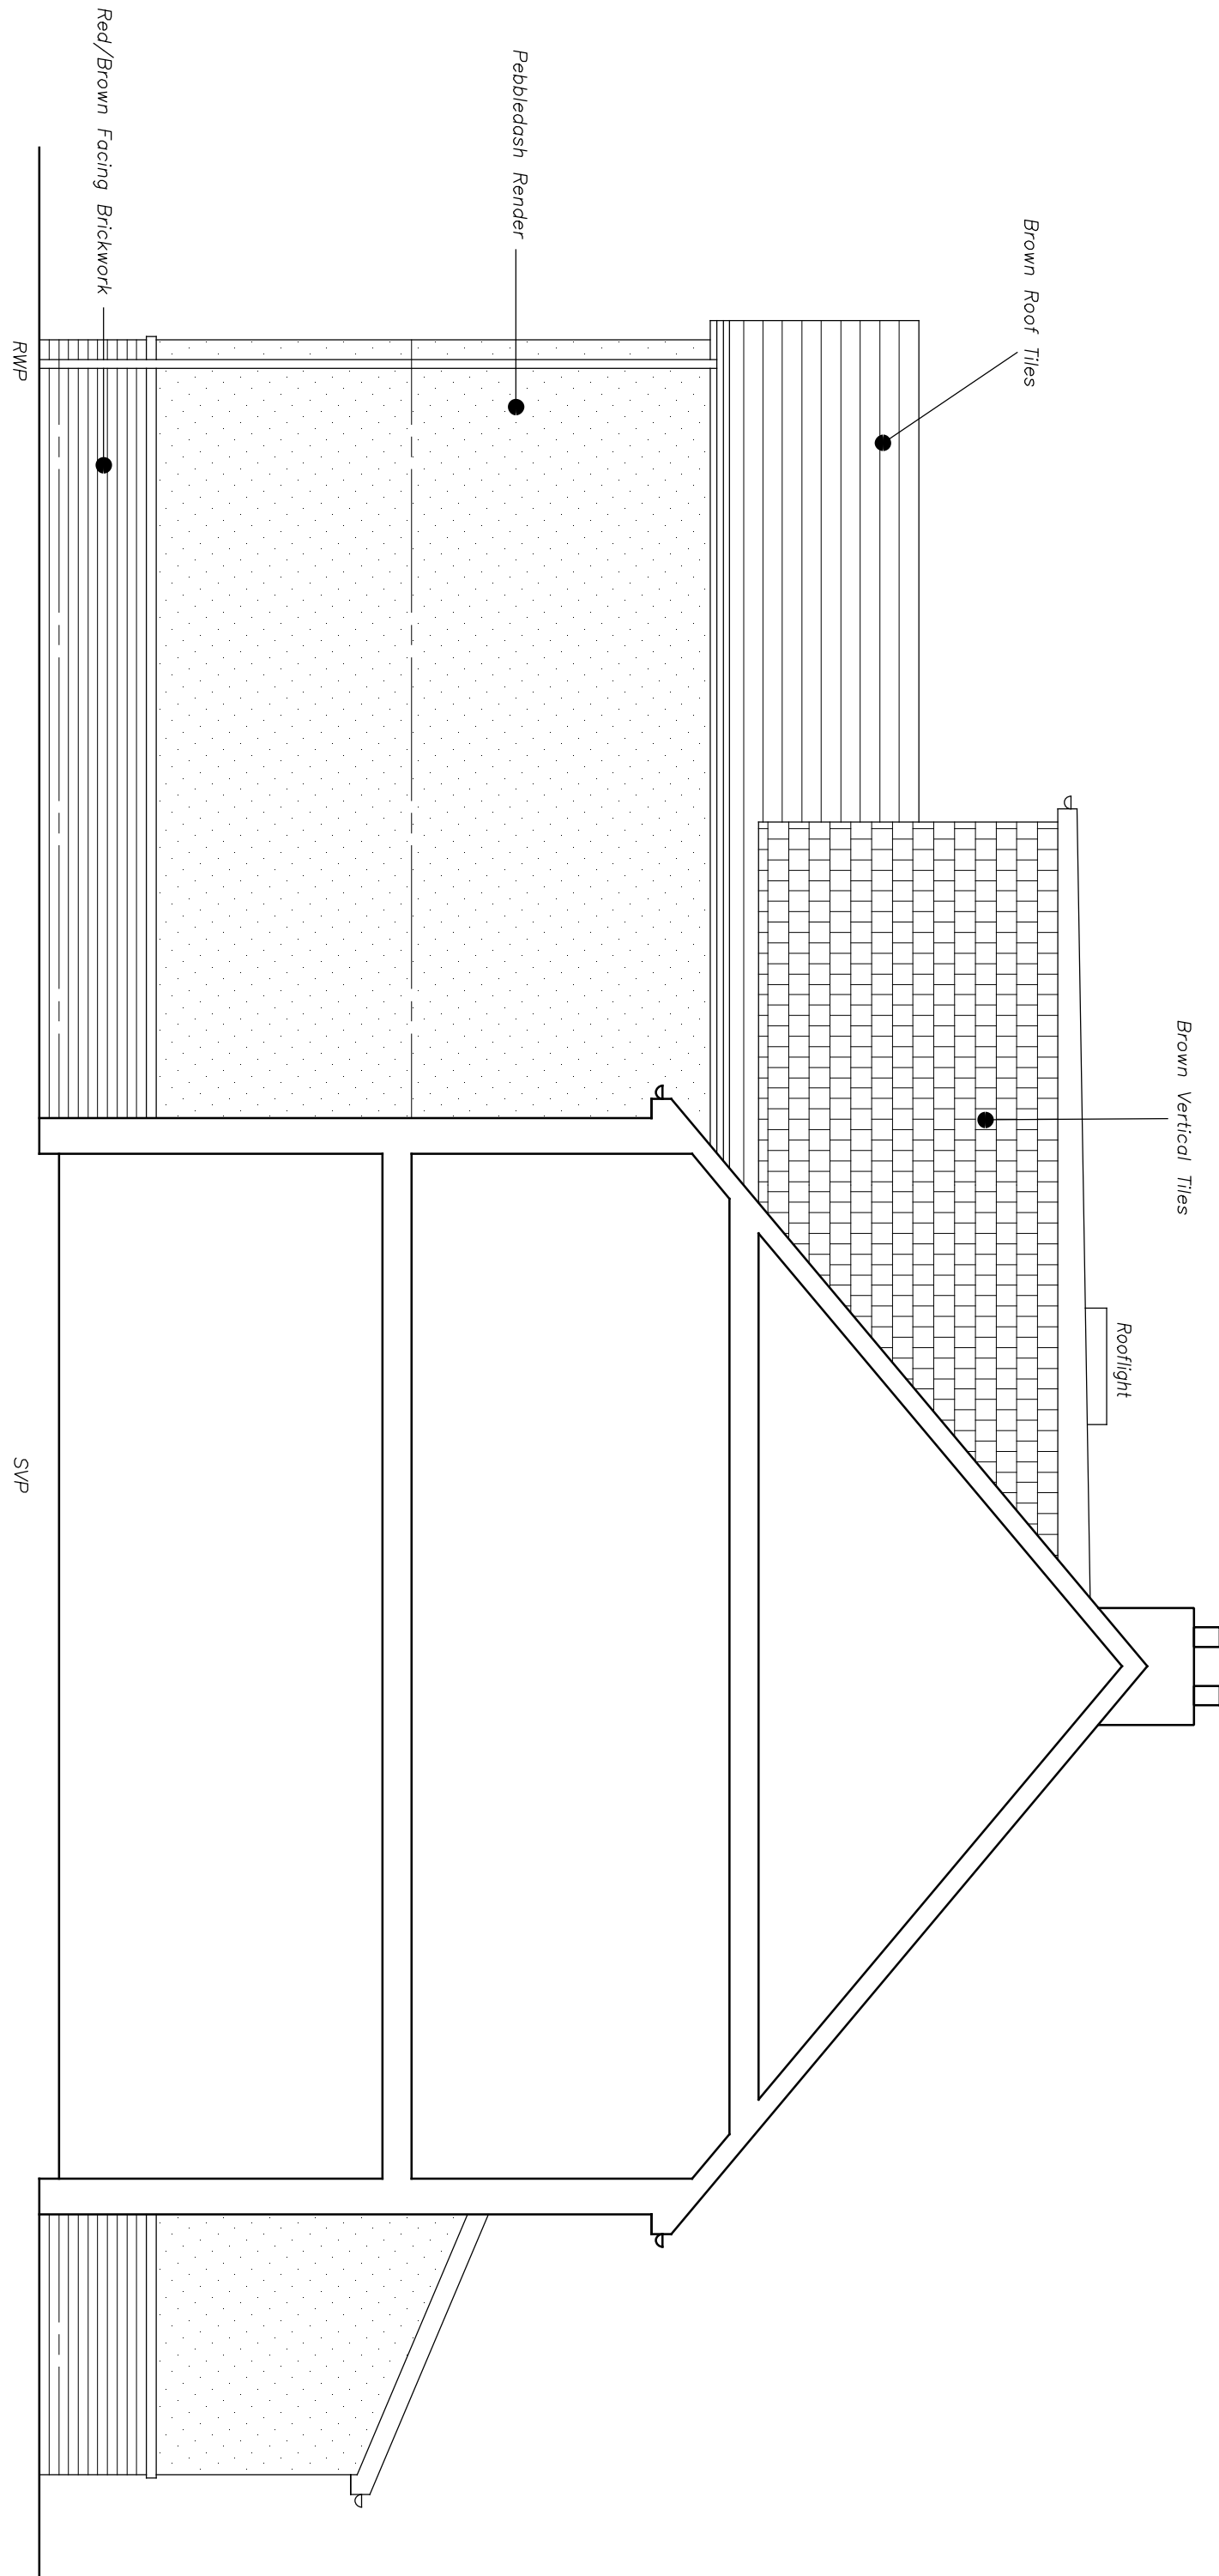

PROPOSED SIDE ELEVATION FROM ADJOINING PROPERTY

CLIENT MR DOMINIC LYONS			
JOB TITLE PROPOSED EXTENSION AT 10 ARBOR LANE, WINNERSH, WOKINGHAM, RG41 5JA			
DRAWING TITLE ELEVATIONS AS PROPOSED			
DEM DRAWING SERVICES ARCHITECTURAL * CIVIL * STRUCTURAL 1 HOELON GROVE, JUBILEE PARK ROGERSTONE, NEWPORT, GWENT, NP10 9PF TEL: 01633-892547 E-Mail: demdrawingServices@gmail.com			
DRAWN BY DEM	CHECKED BY	DATE January 2025	REV.
SCALES 1:50 at A1 size 1:100 at A3 size		DRAWING No. 1673/03	