


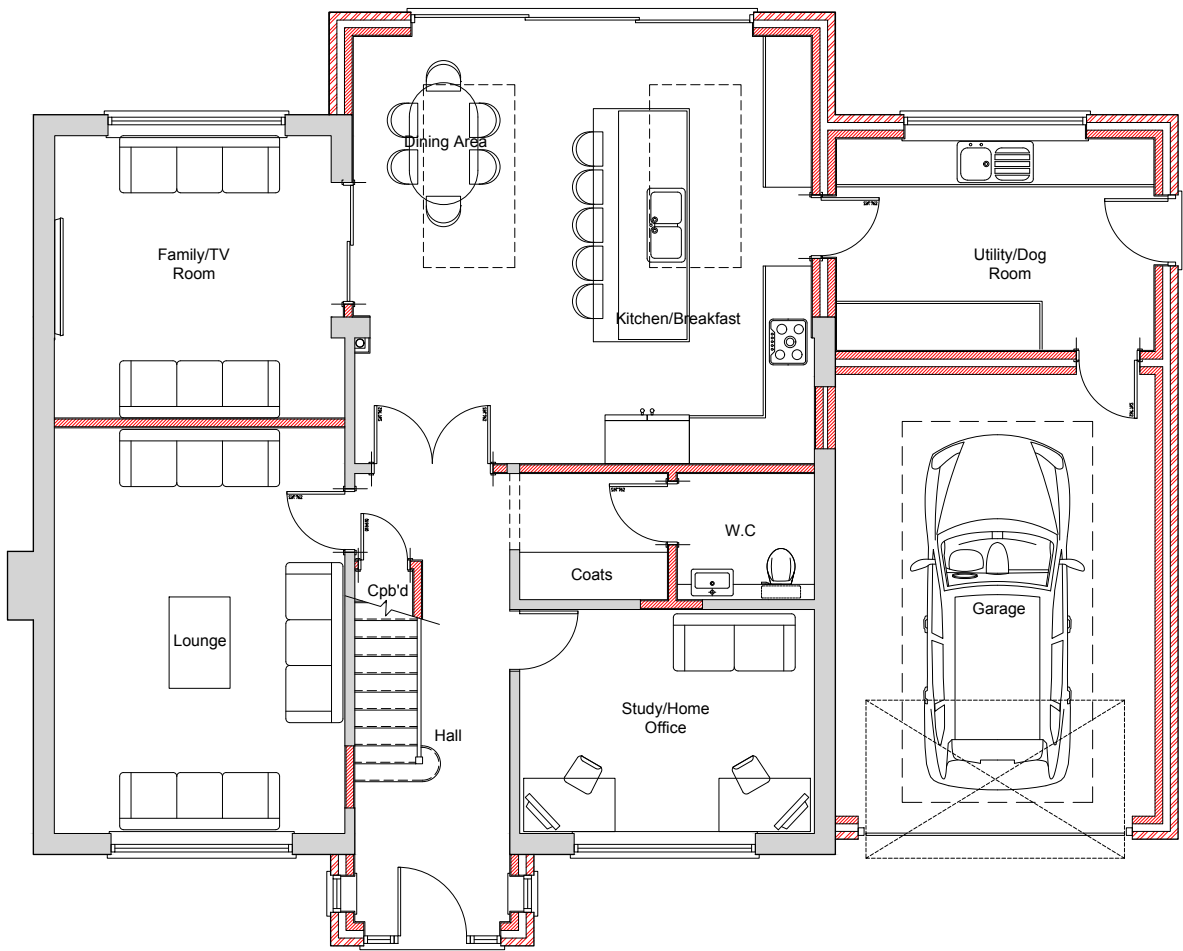


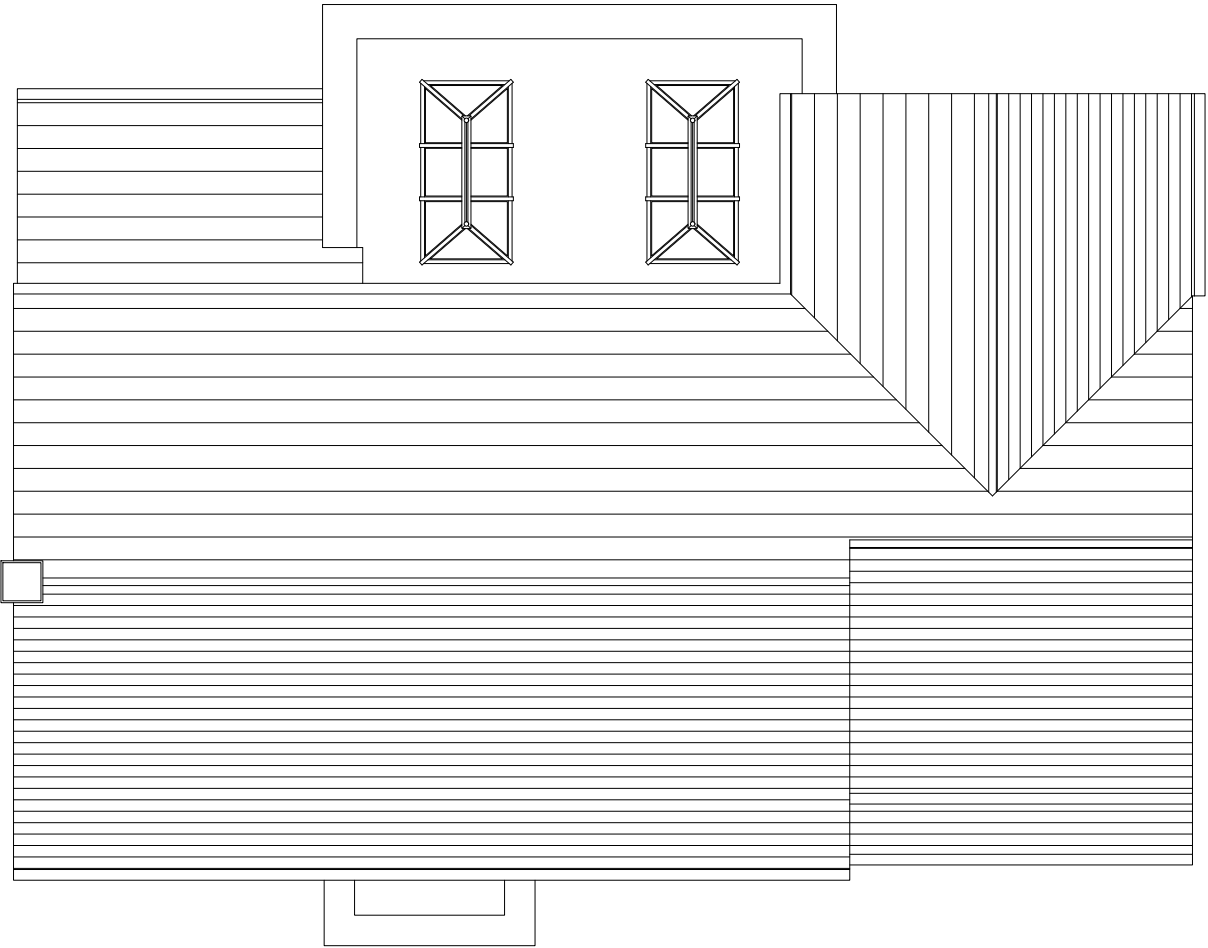


Ground Floor Plan

 


Roof Plan

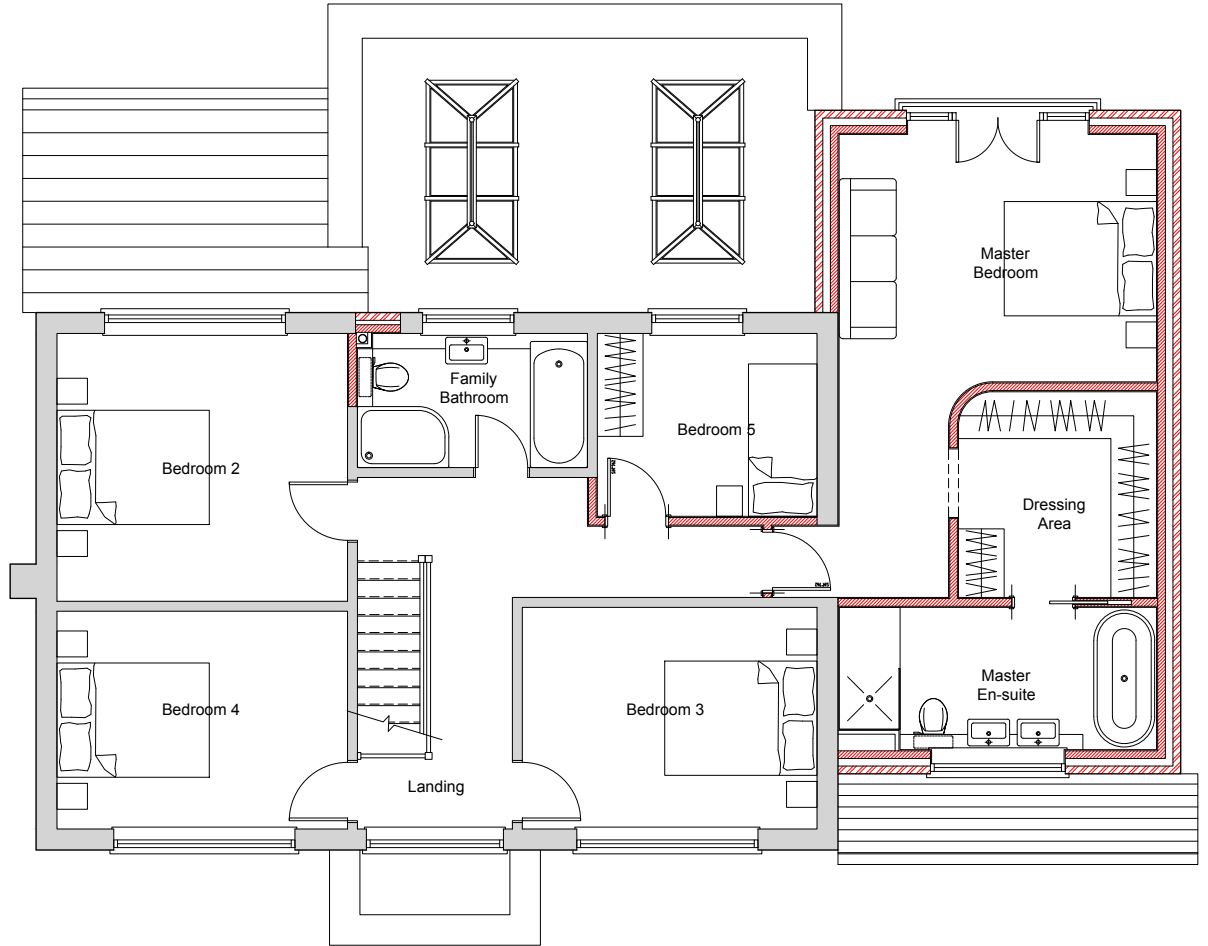

First Floor Plan

 

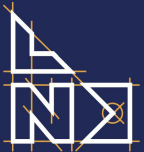
LEE NORRIS DESIGN LIMITED
Architectural Design Services

7 Andrew Close
Wokingham
Berkshire RG40 2HY
project :

Proposed Floor Plans

title :

S. Dowling
client :

Lee Norris Design Limited 27 Eden Way, Winnersh Wokingham, Berkshire RG41 5PQ Tel: 01189 787226 Mob: 07795 058193 E-mail: lee@leenorrisdesign.co.uk Web: www.leenorrisdesign.co.uk	ref : LN date : Jan'26 scale : 1:100@A3 project : 25-671 dwg no. / rev : 003
--	--