

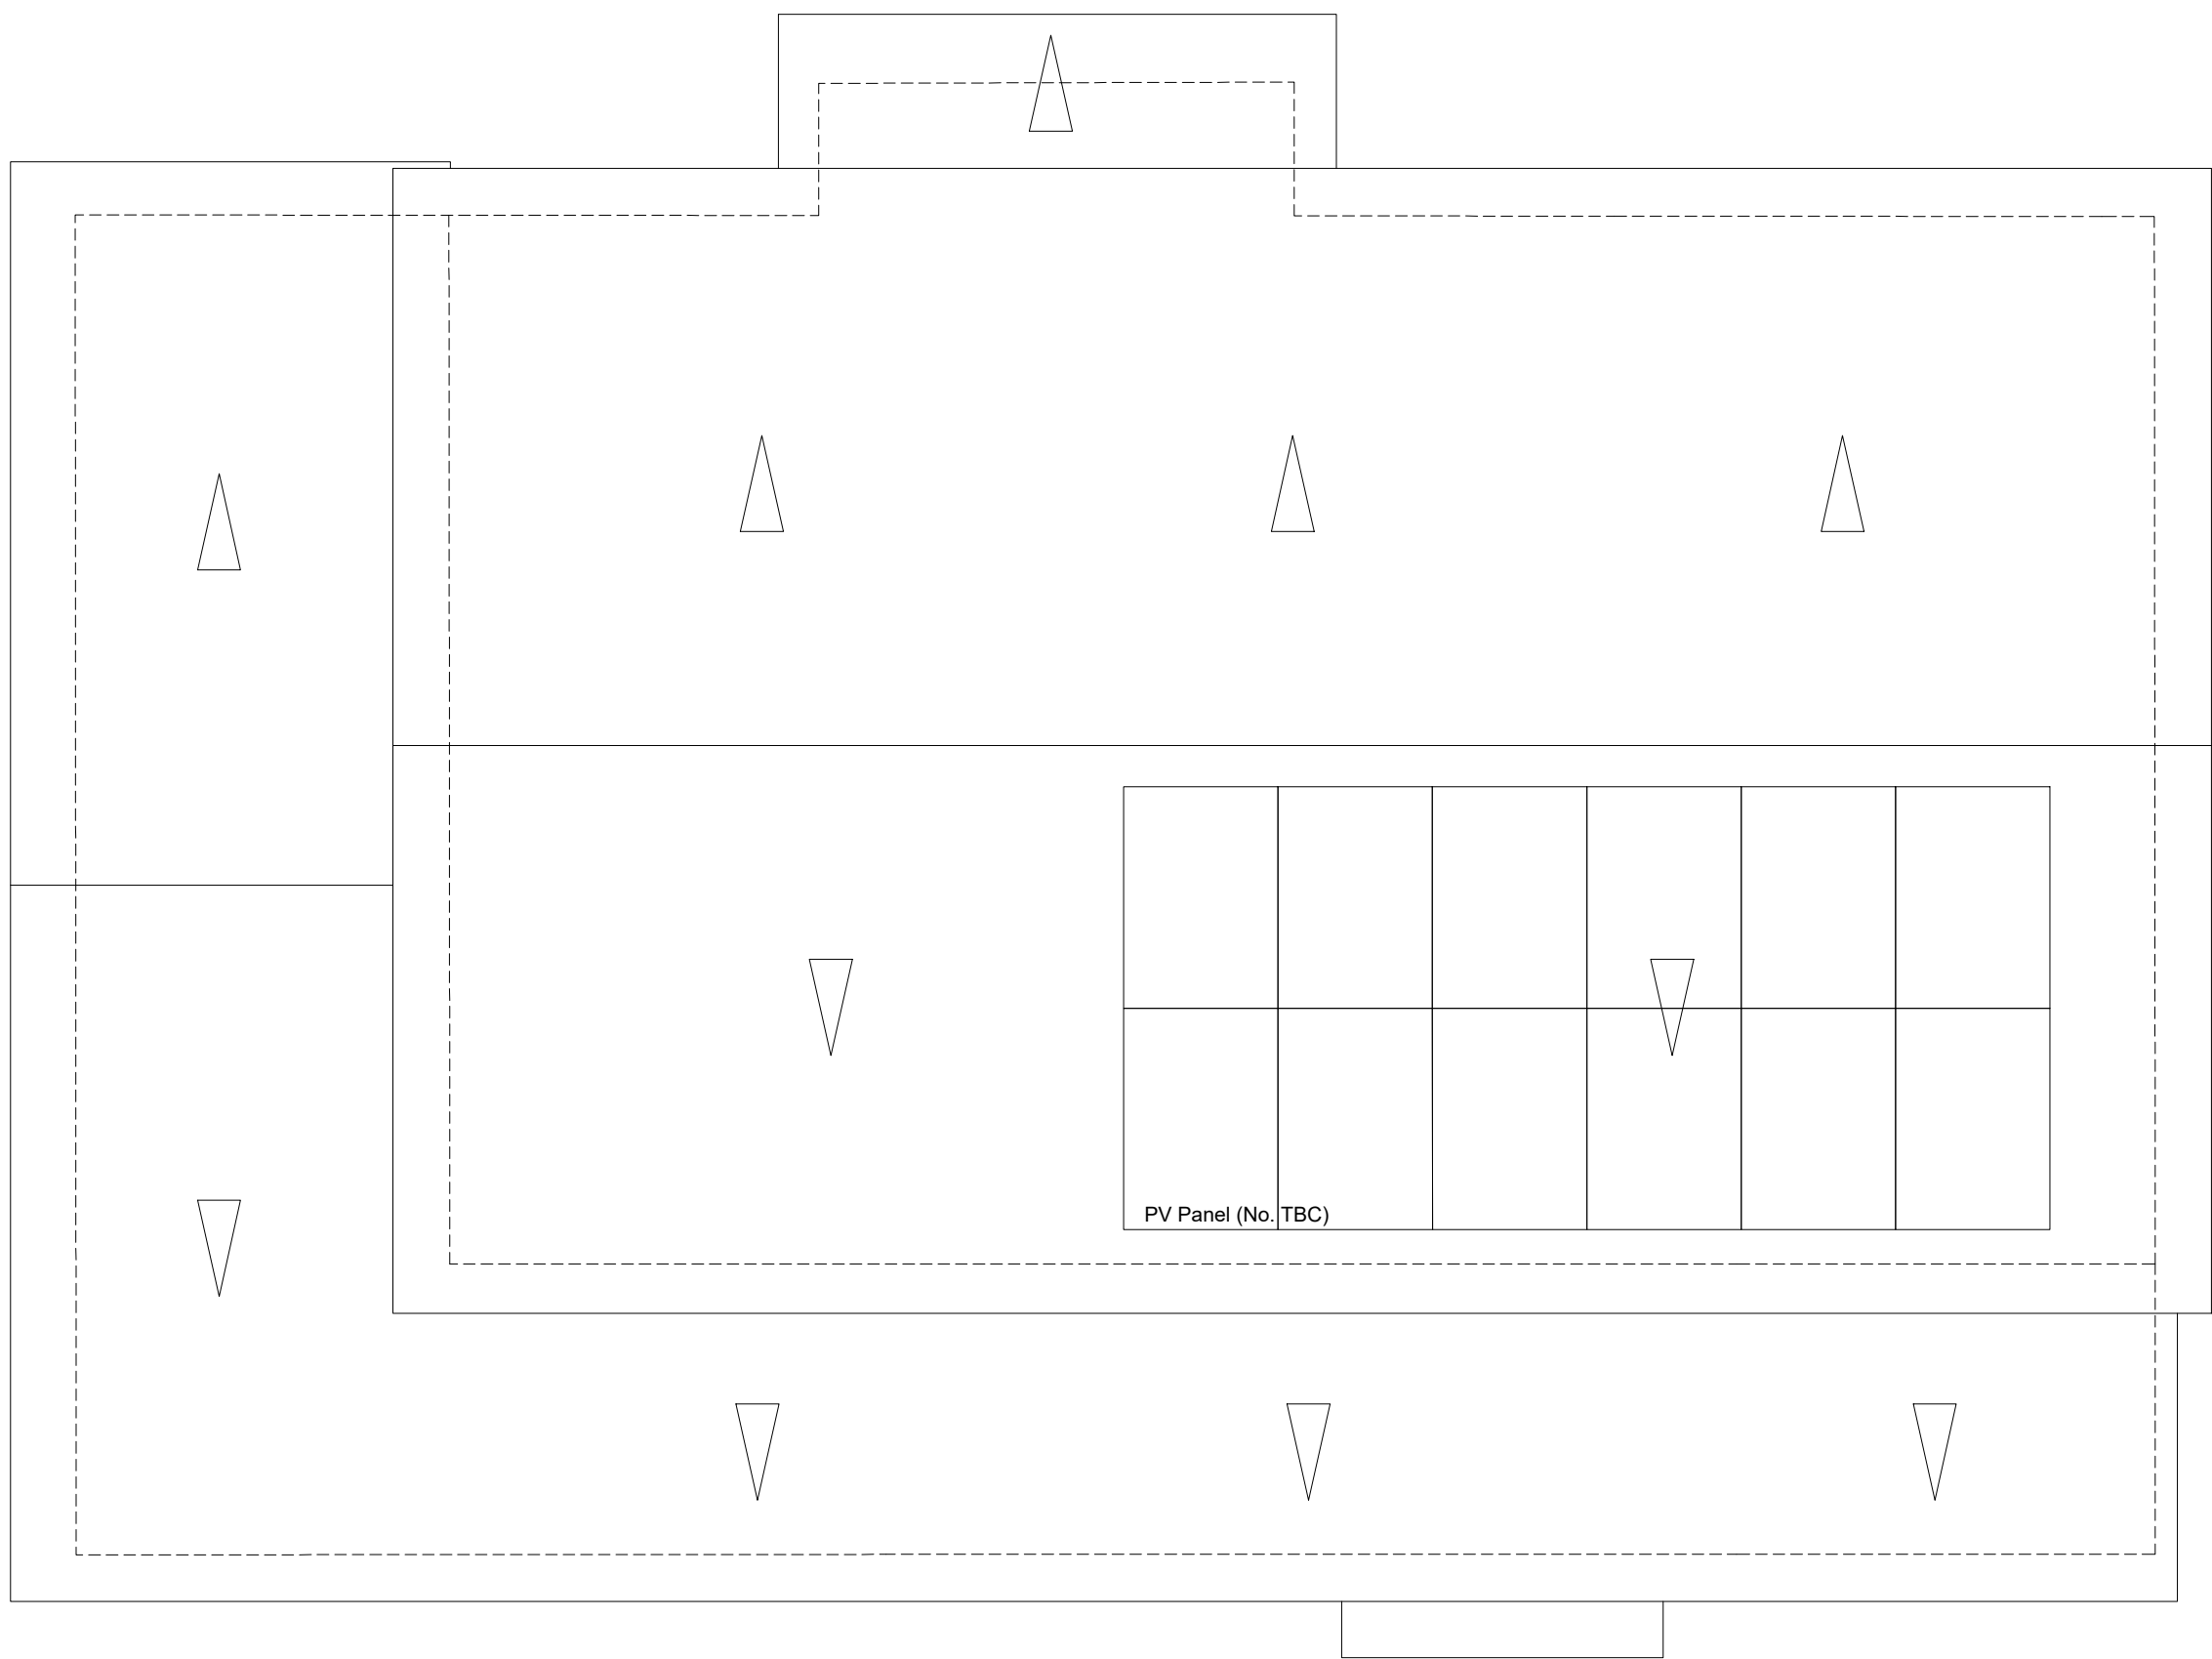
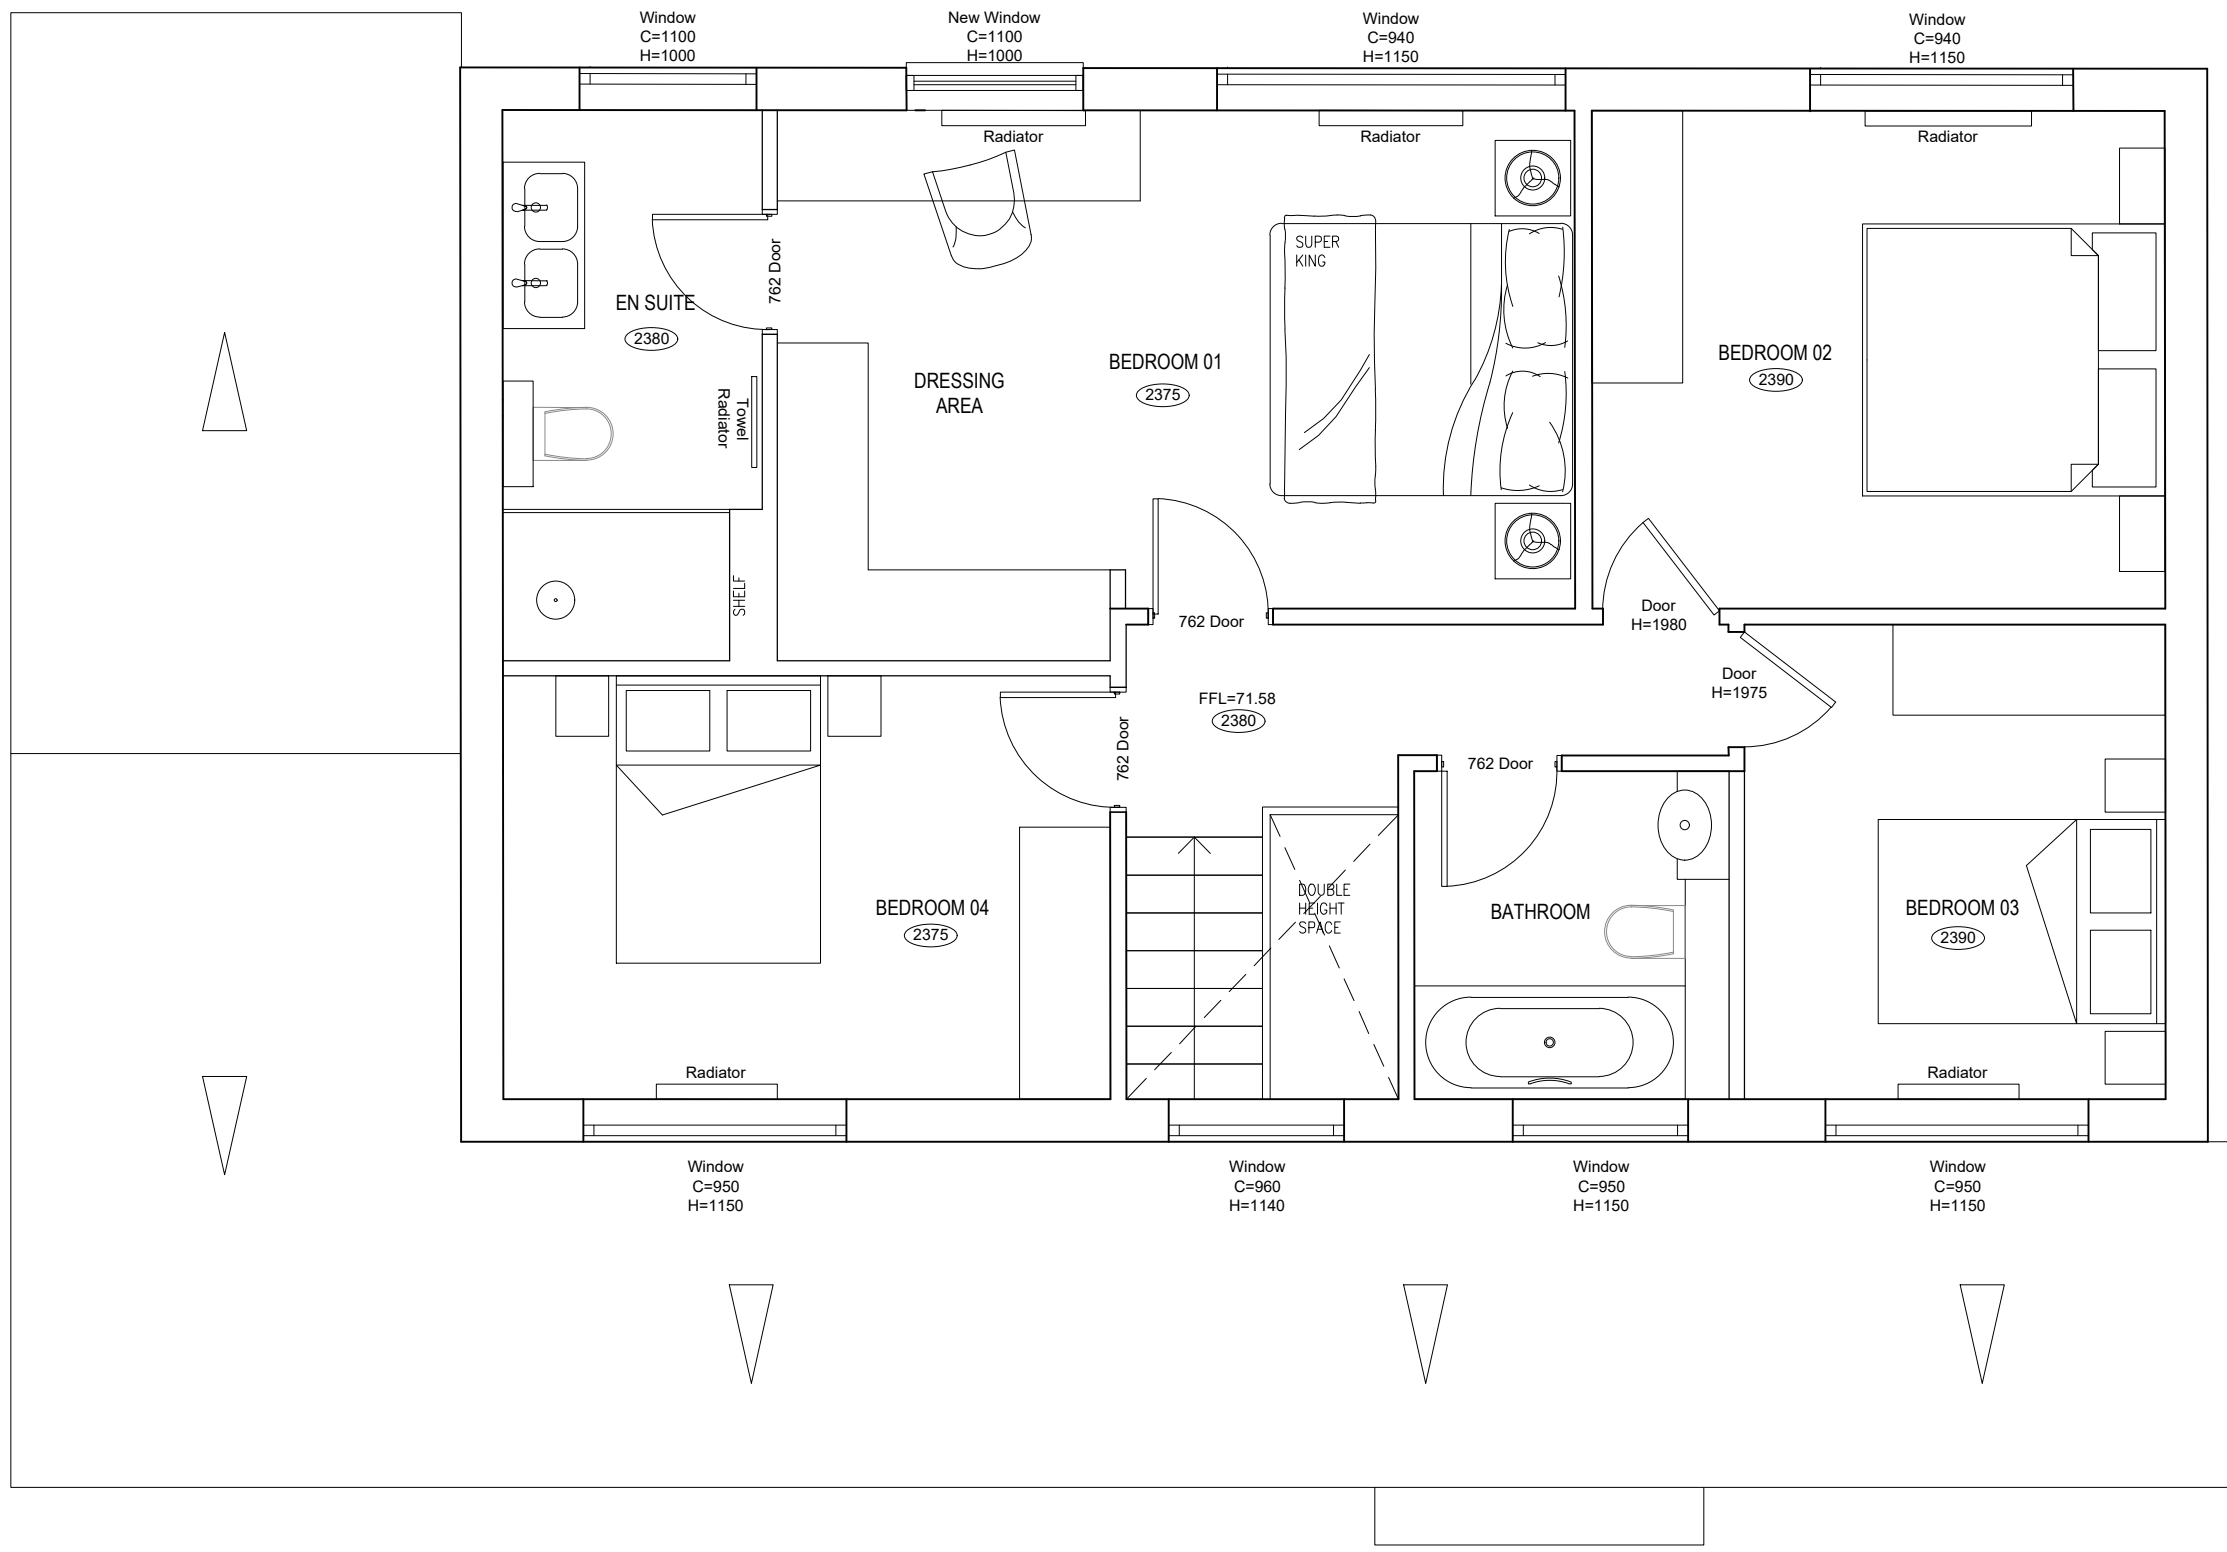
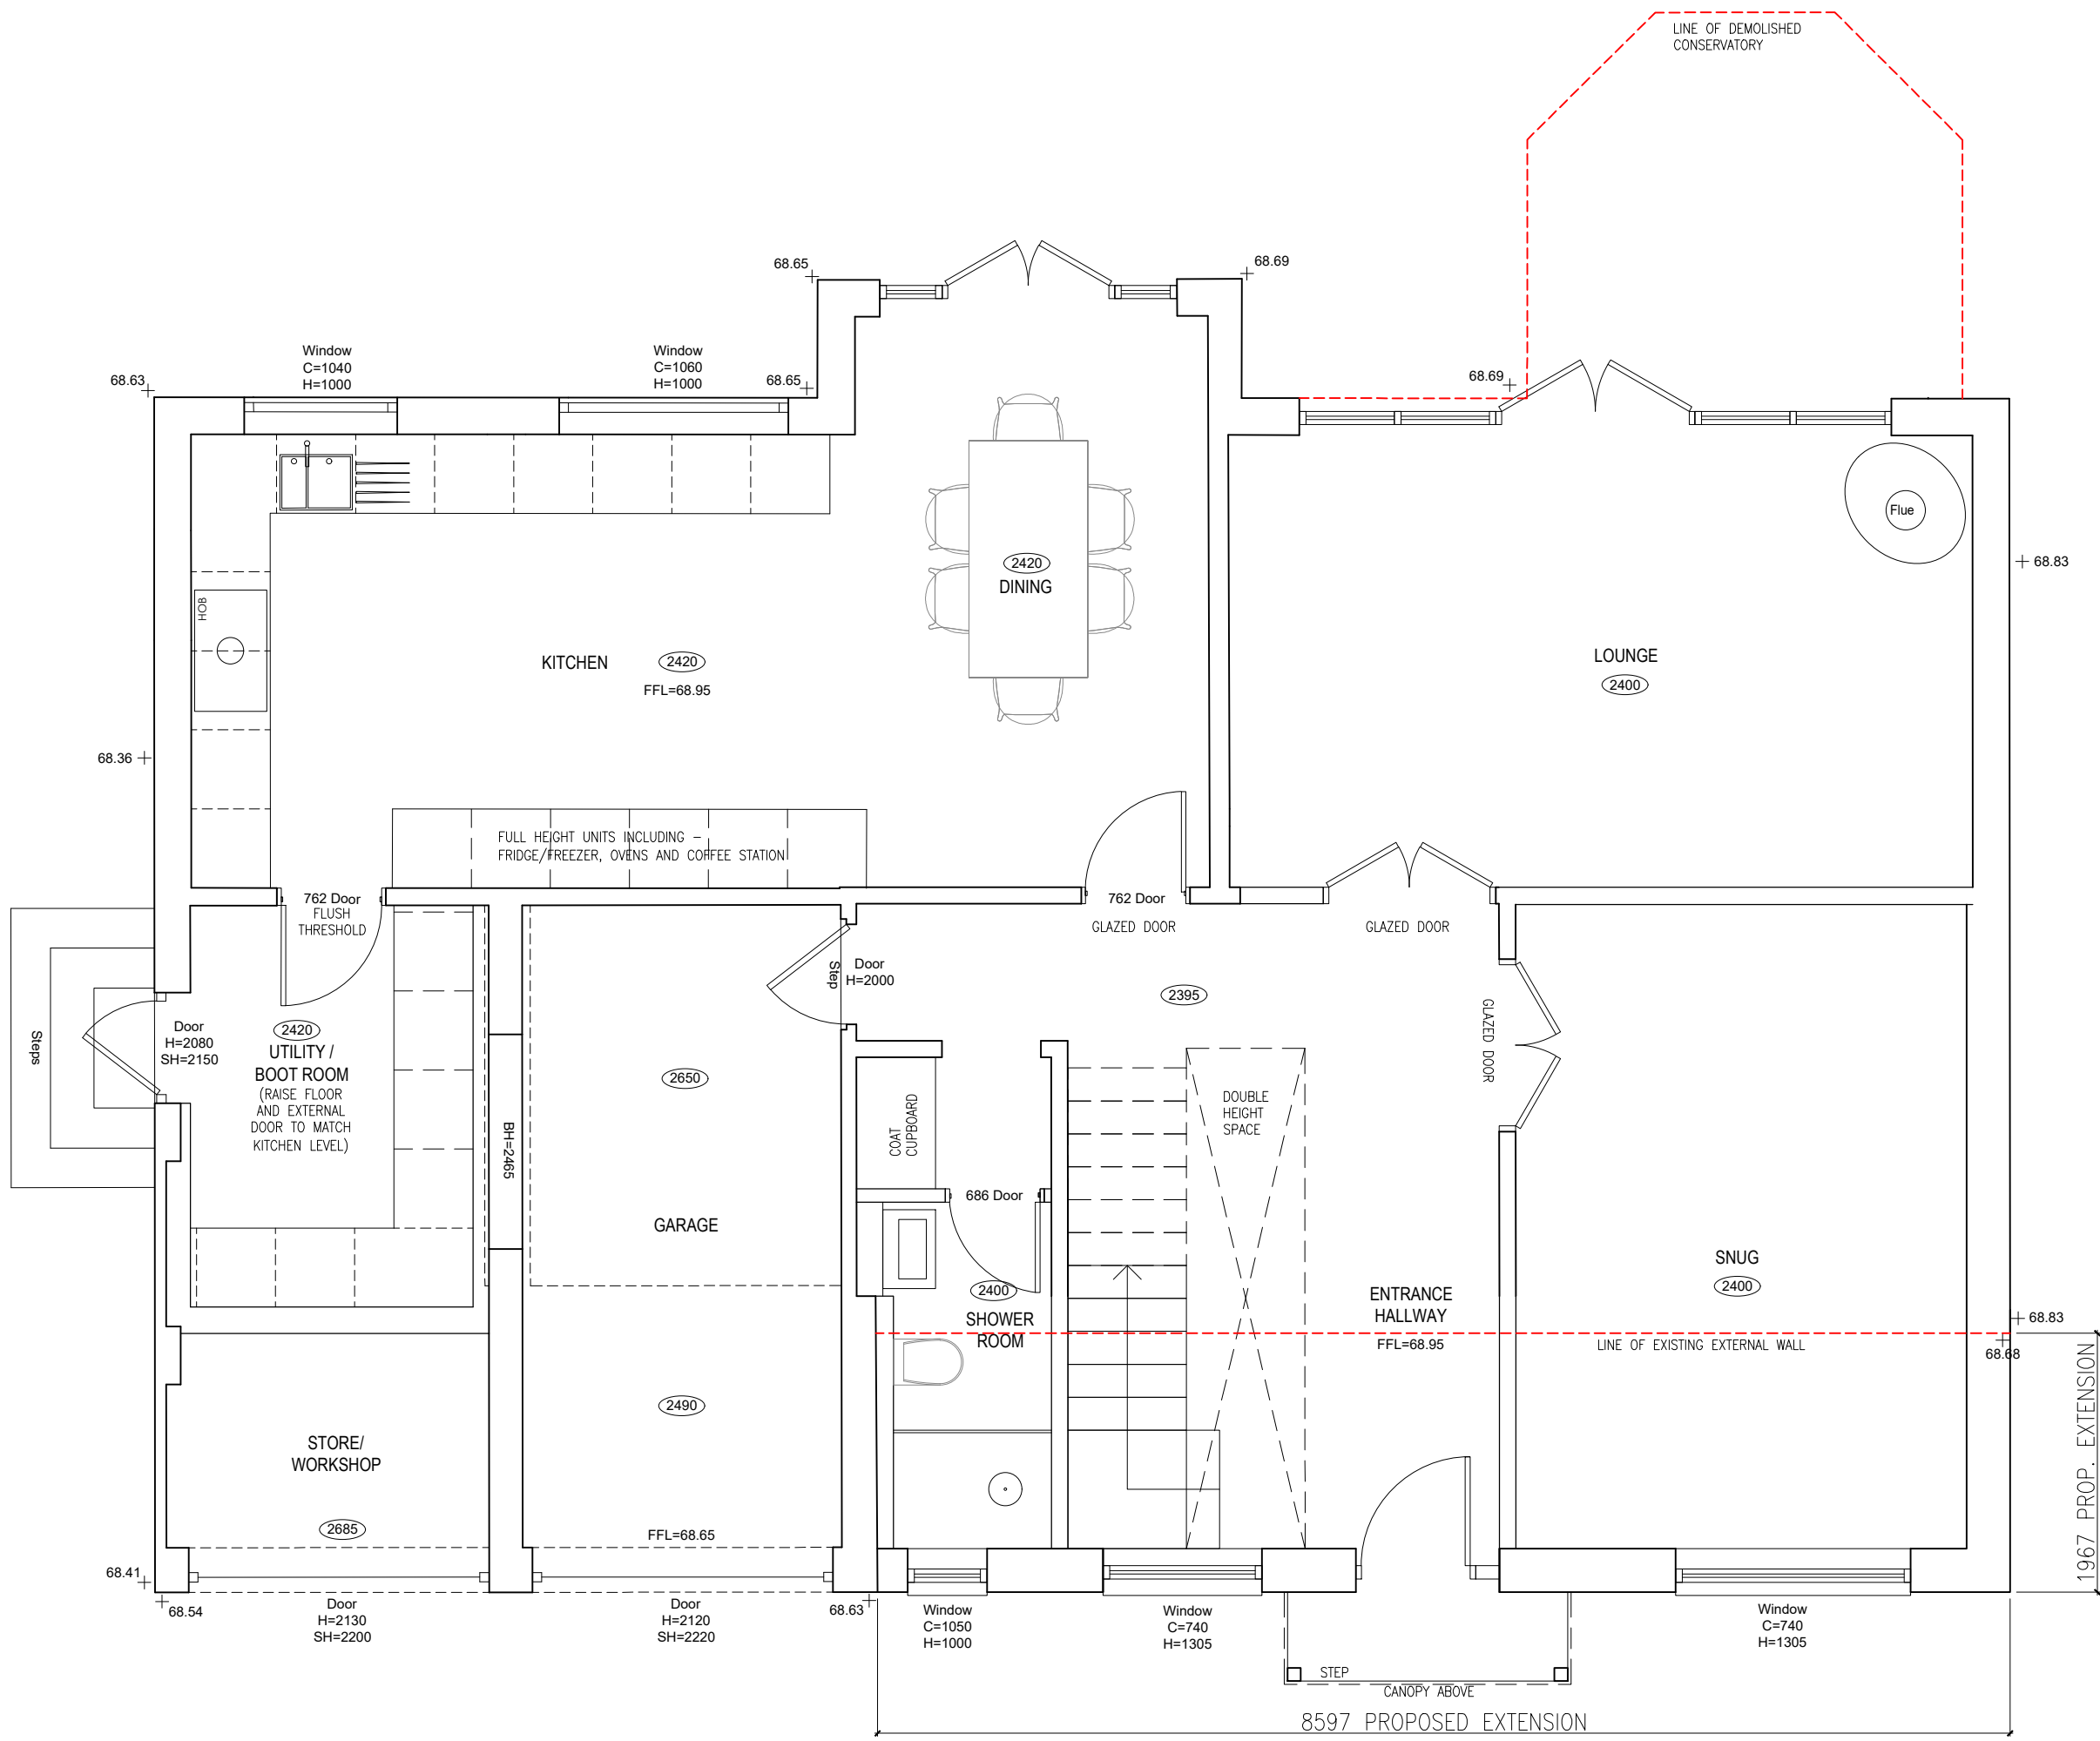


 

ALL DIMENSIONS MUST BE CHECKED ON SITE
INFORM THE ARCHITECT OF ANY DISCREPANCIES PRIOR TO CONSTRUCTION

KEY PLAN

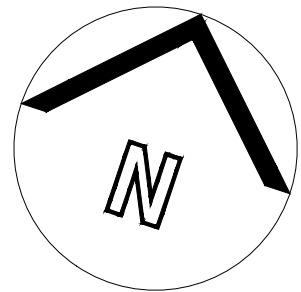

NOTES

DRAWING REMAINS COPYRIGHT OF THE ARCHITECT.

P02 24.02.26	PLANNING DRAWING	BC	BC
P01 24.02.26	INITIAL ISSUE	BC	BC
REV DATE	DESCRIPTION	DRN	CHK

CONNECTED
ARCHITECTURE

CLIENT
Mr & Mrs Saunders
PROJECT
1 Beale Close
Wokingham, RG40 1GA

DRAWING TITLE
Proposed Floor & Roof Plans

SCALE 1:500BA1 / 1:1000BA3 A1 SHEET

STATUS
PRELIMINARY

DRAWING NO
0295-GA-0005

REV
P02

© 2026 Connected Architecture Limited, all rights reserved