

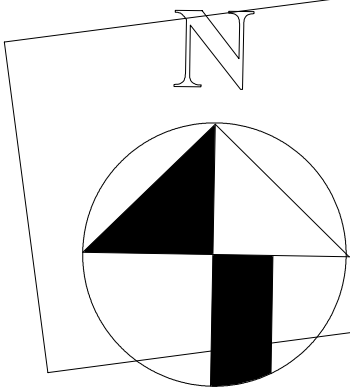


20 metres

 

CULVER GROVE

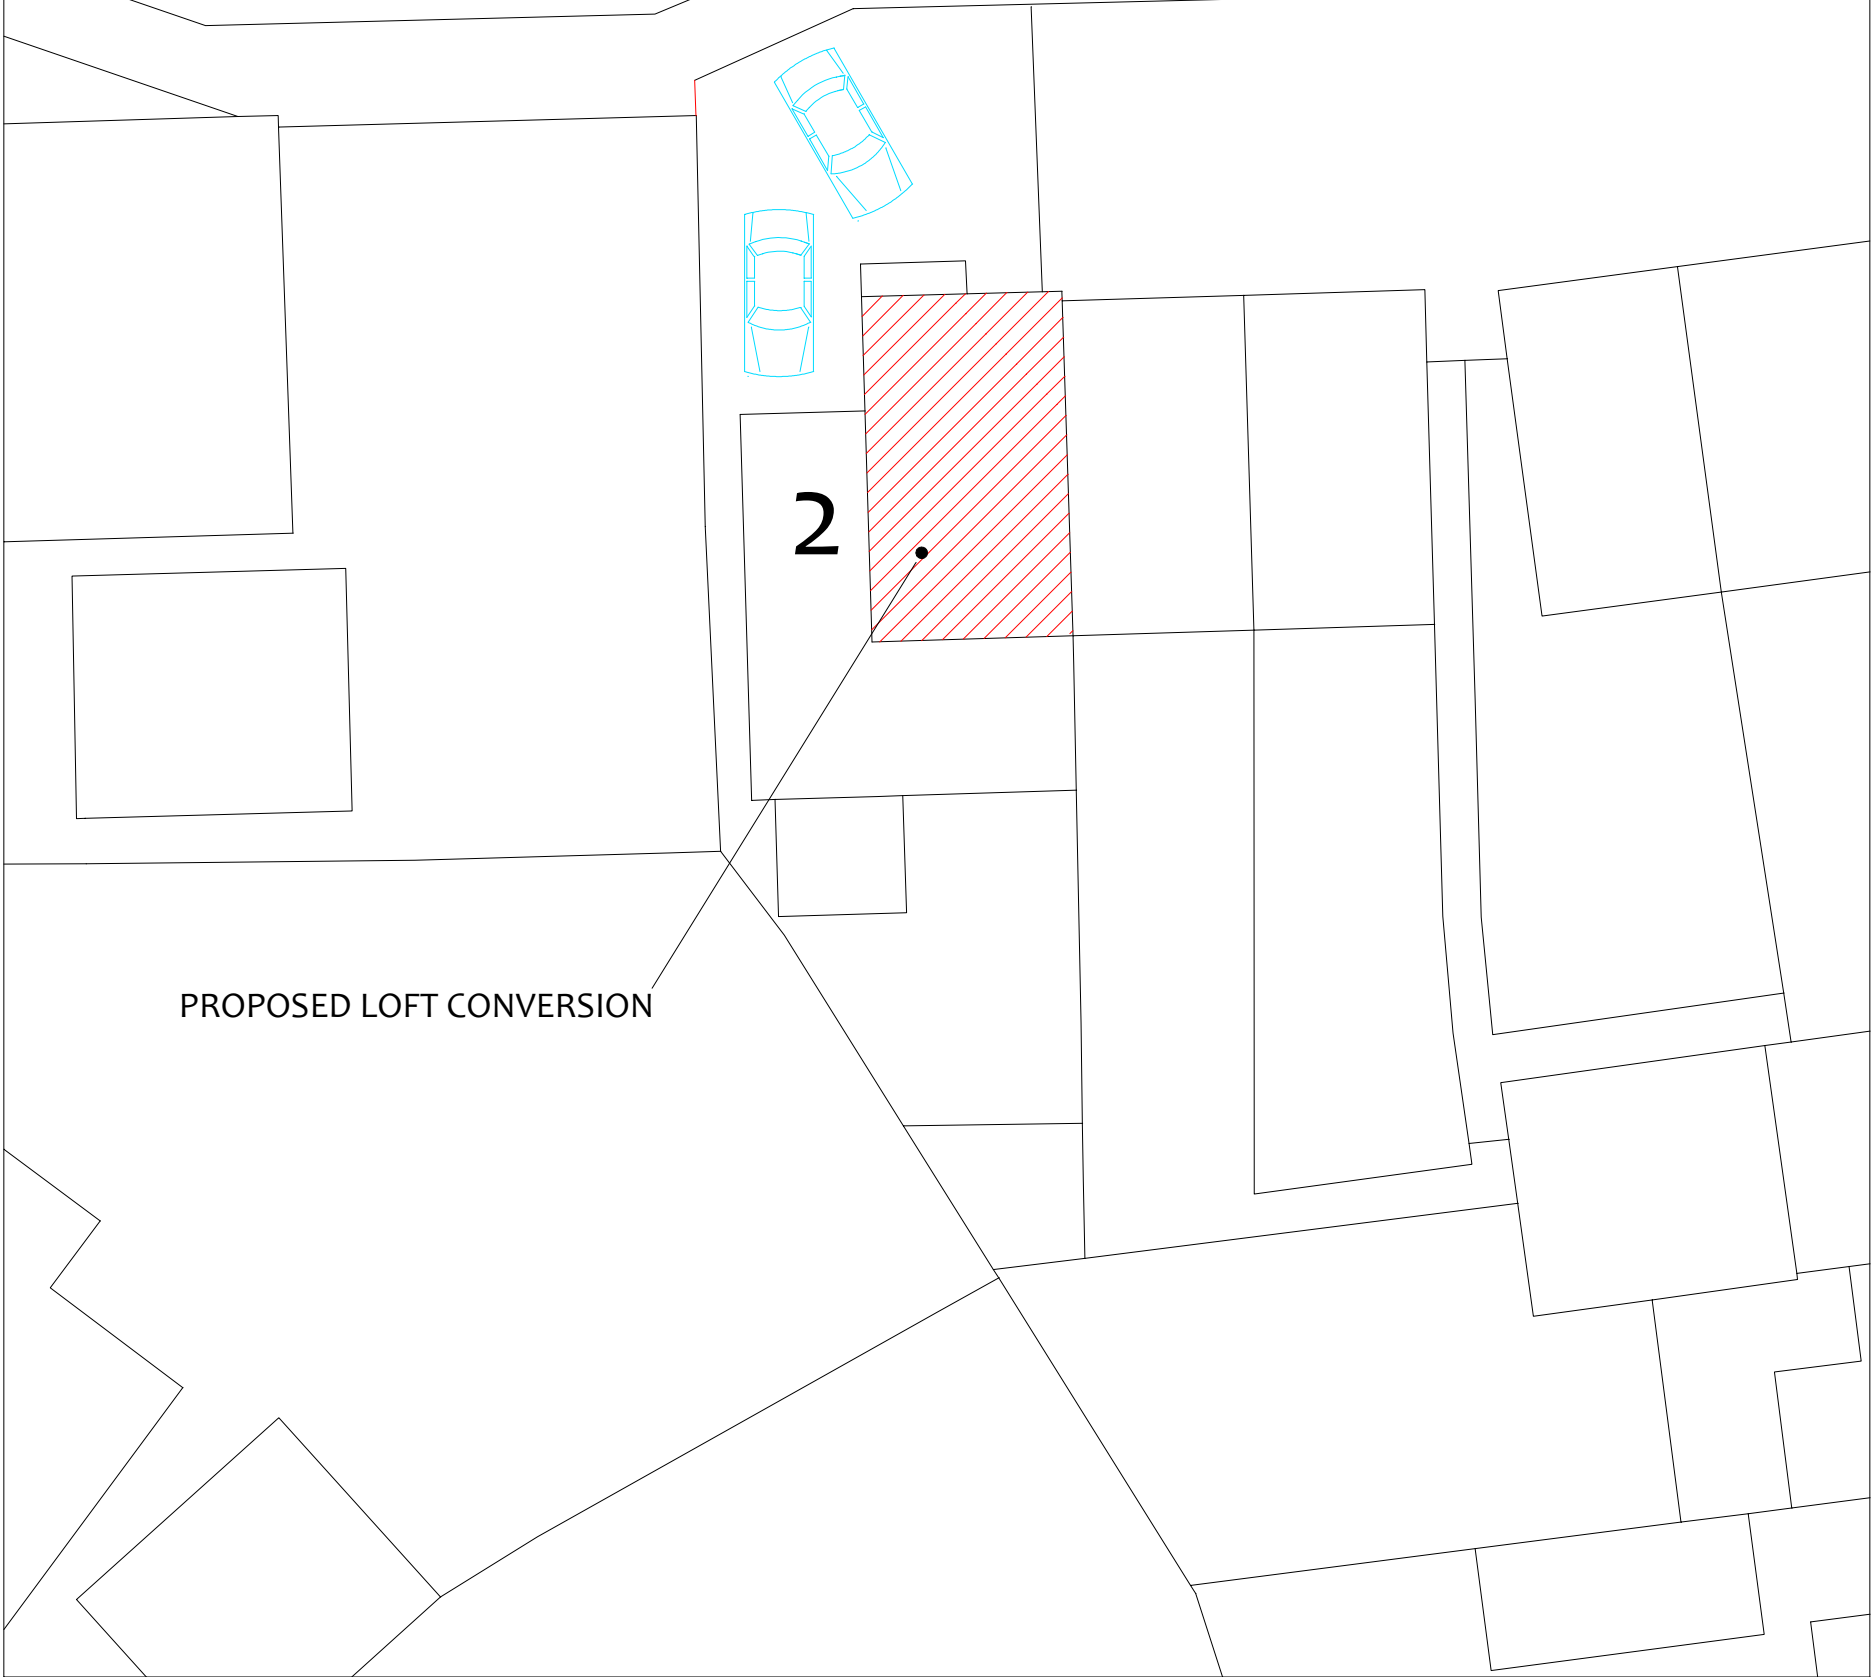

Serial number: 98770

Crown copyright and database right 2016
Ordnance Survey licence 100048957
Reproduction in whole or in part is prohibited
without the prior permission of Ordnance Survey

Project		Client	
Proposed loft conversion at 2 Culver Grove rRG40 5AG		Mr and Mrs Cooke	
Drawing title		Scale :1:200	Date: Nov 2024
Site Plan		Drg No 3168-210 L	