




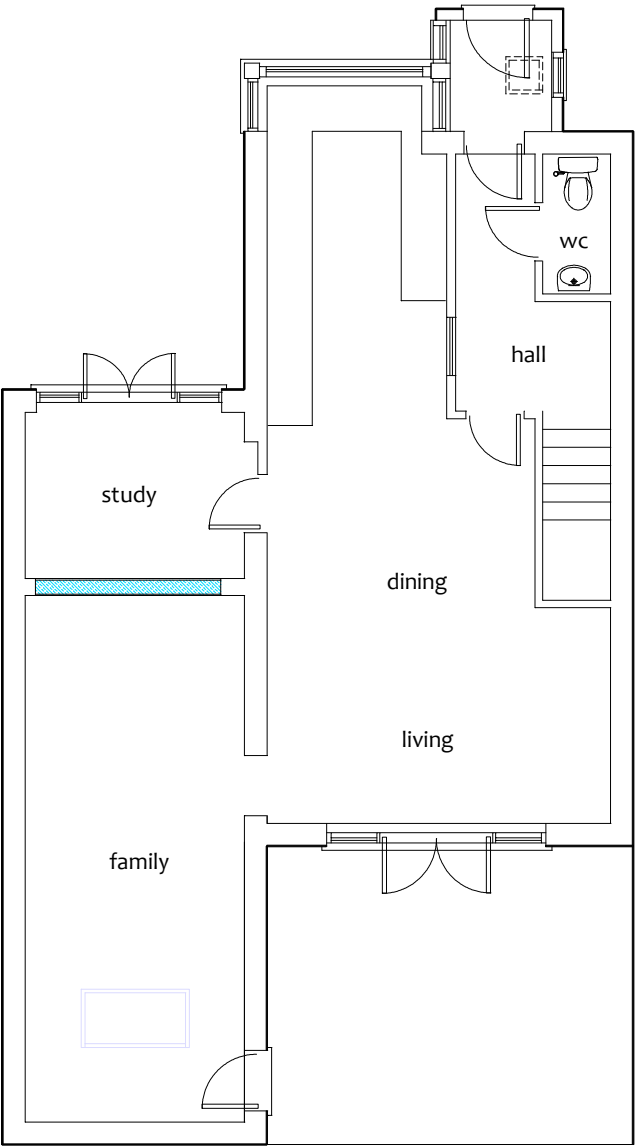

ground floor

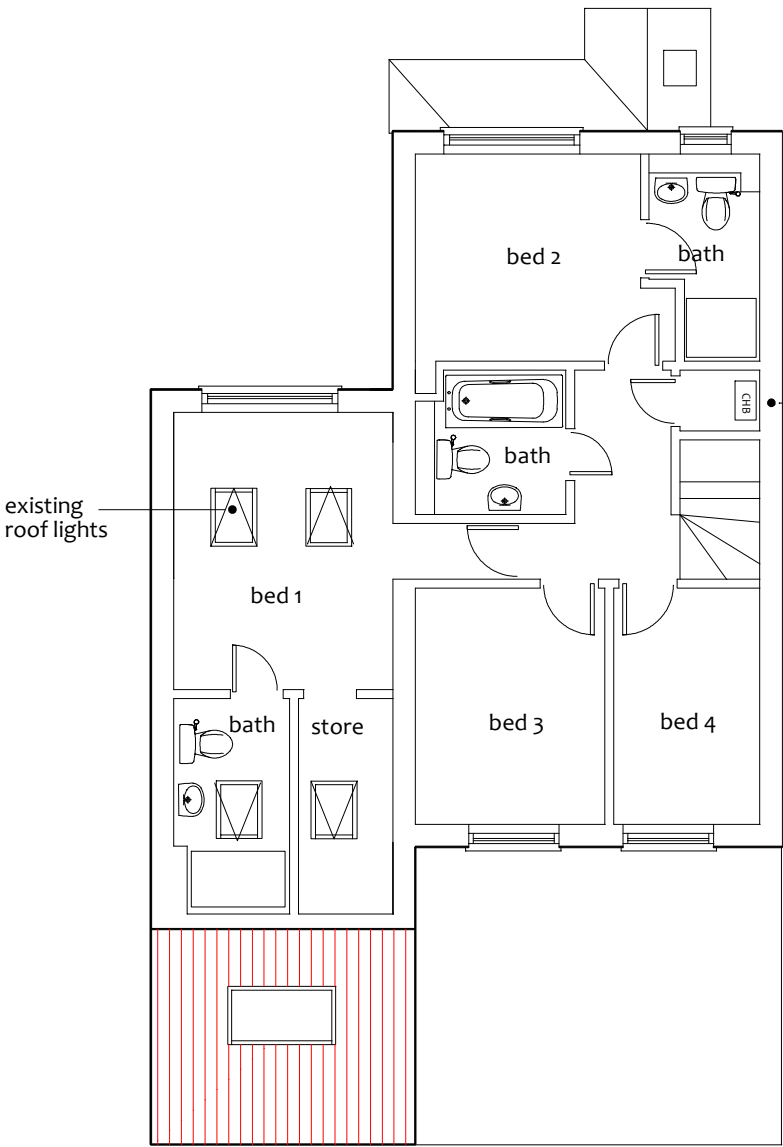

upper floor

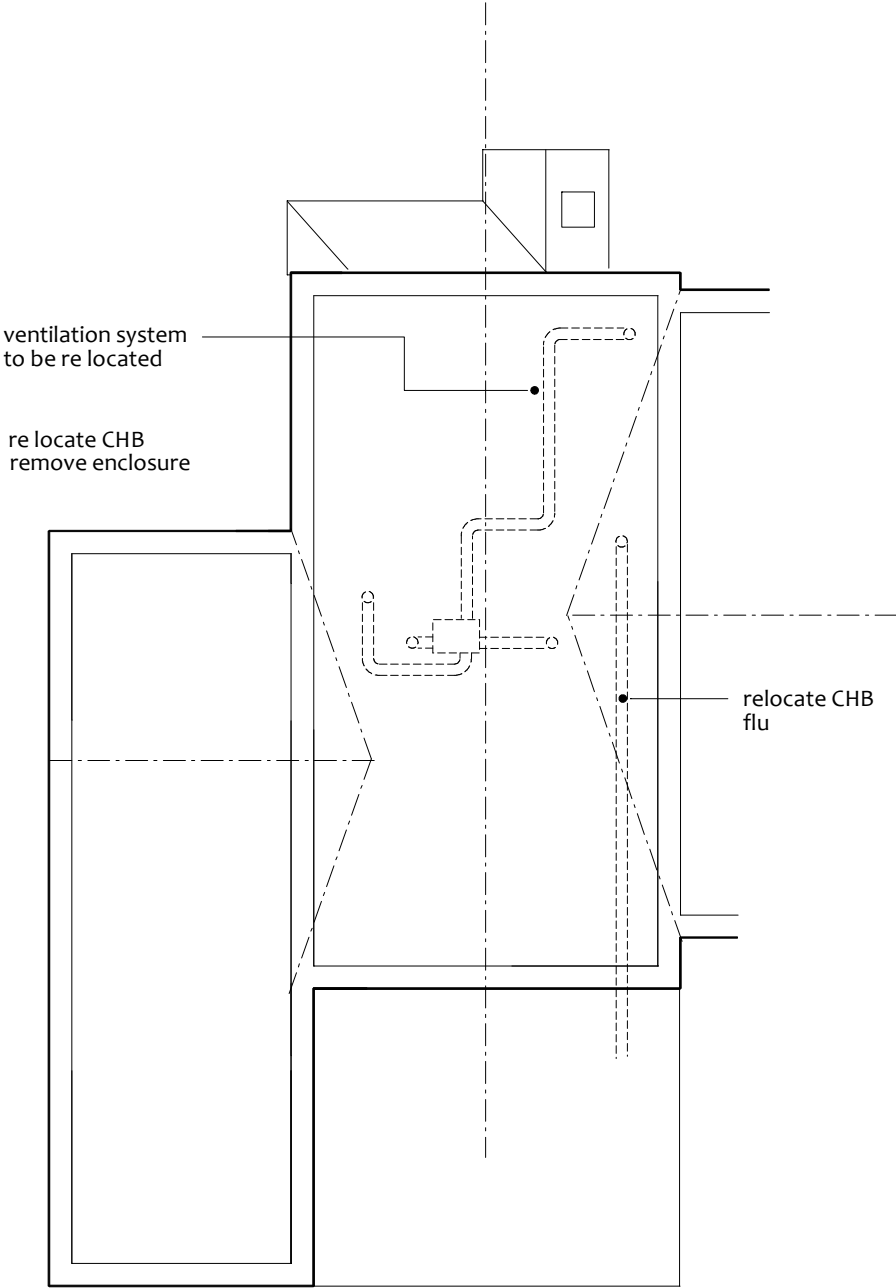

loft

Project	Proposed loft conversion at 2 Culver Grove rRG40 5AG		Client		Mr and Mrs Cooke	
			Scale 1:100	Date: Nov 2024		
Drawing title		Existing floor plans		Drg No 3168-302		