



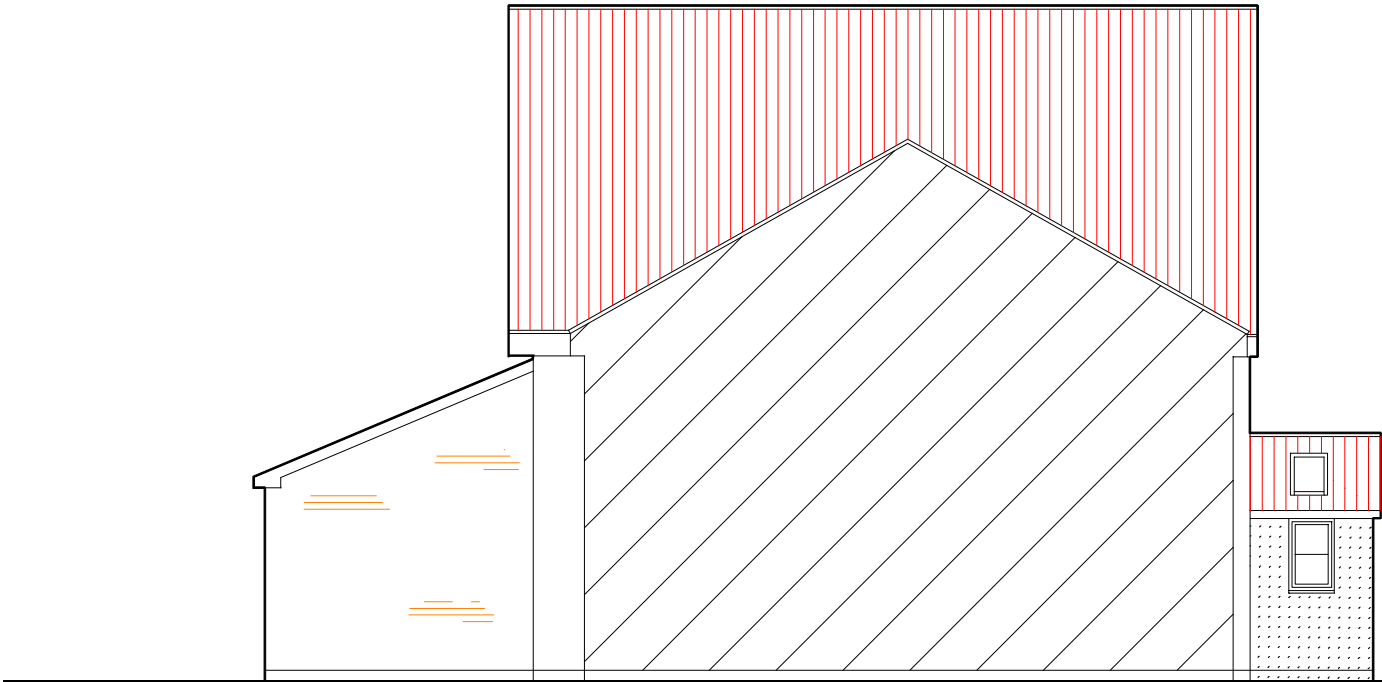

side elevation

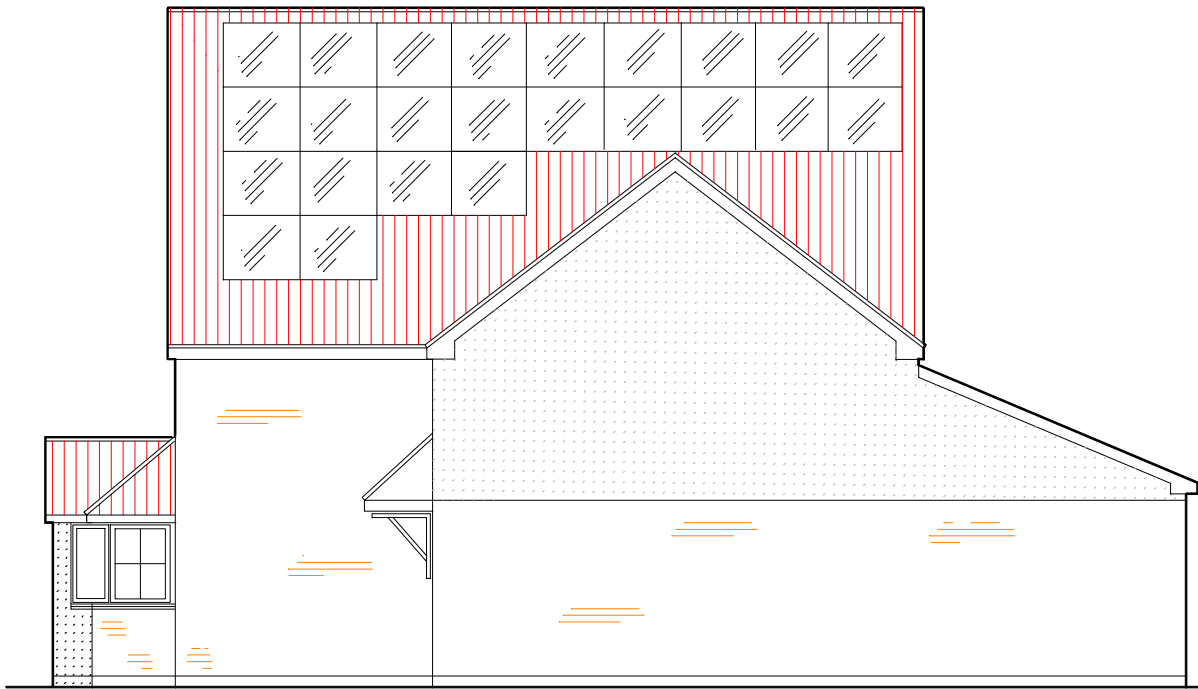

front elevation



side elevation



rear elevation

Project	Client		Mr and Mrs Cooke	
	Proposed loft conversion at 2 Culver Grove rRG40 5AG		Scale 1:100	Date: Nov 2024
Drawing title		Existing elevations	Drg No 3168-301	