




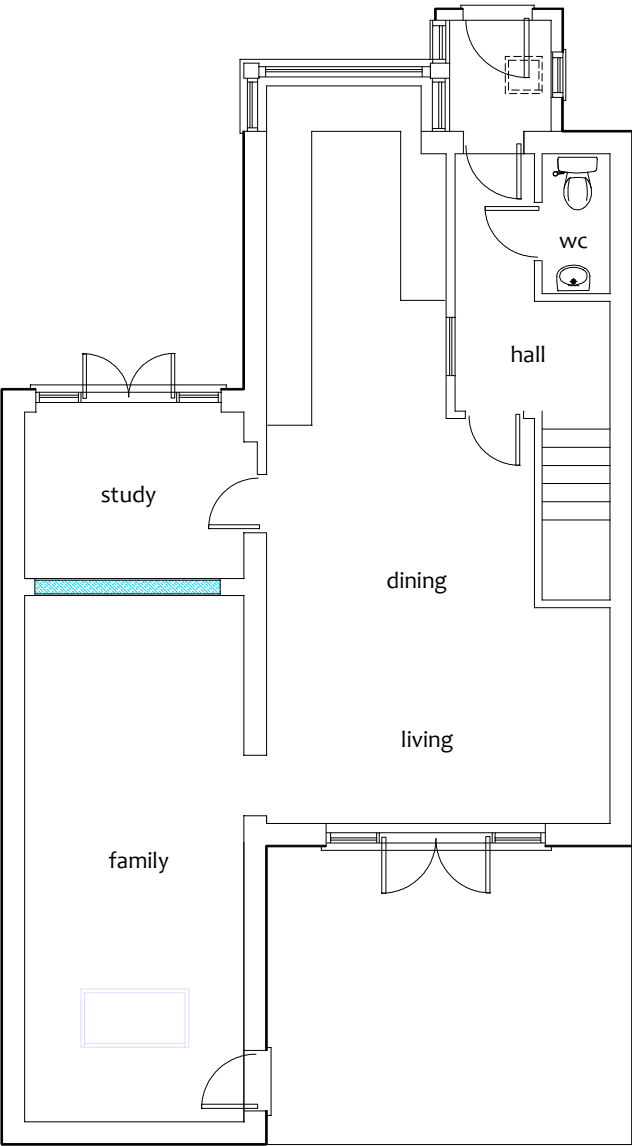

ground floor

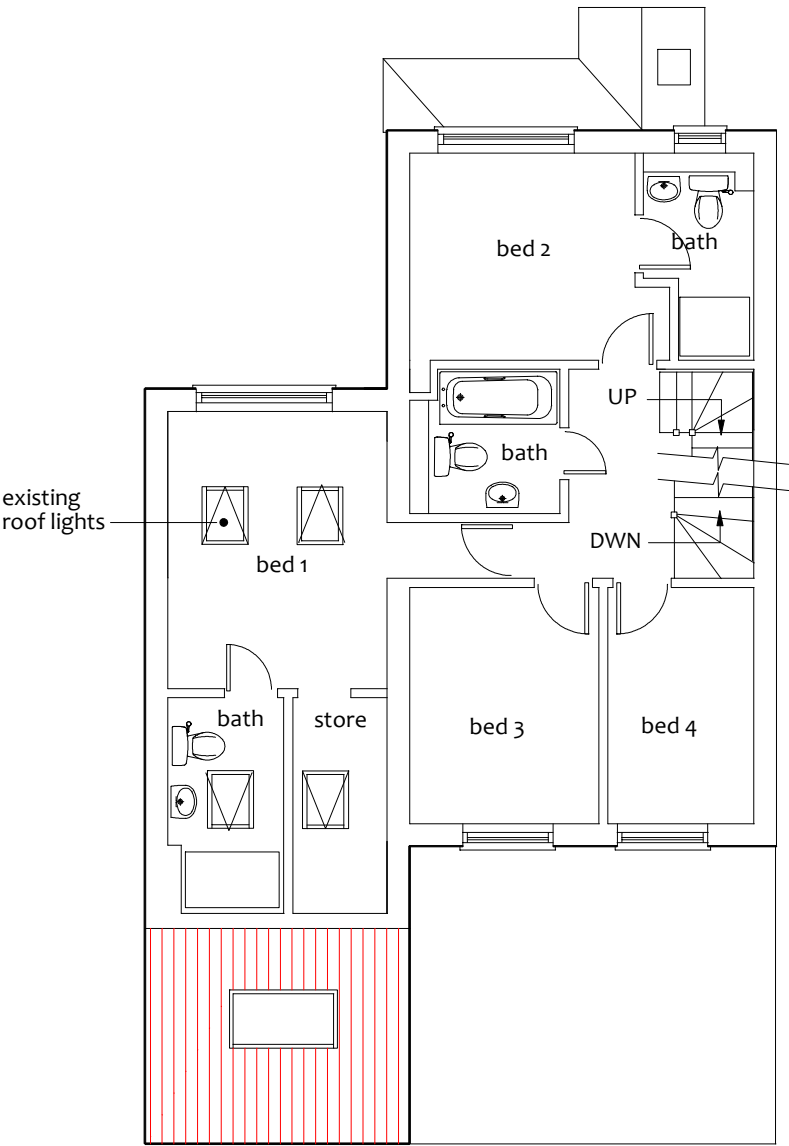

upper floor

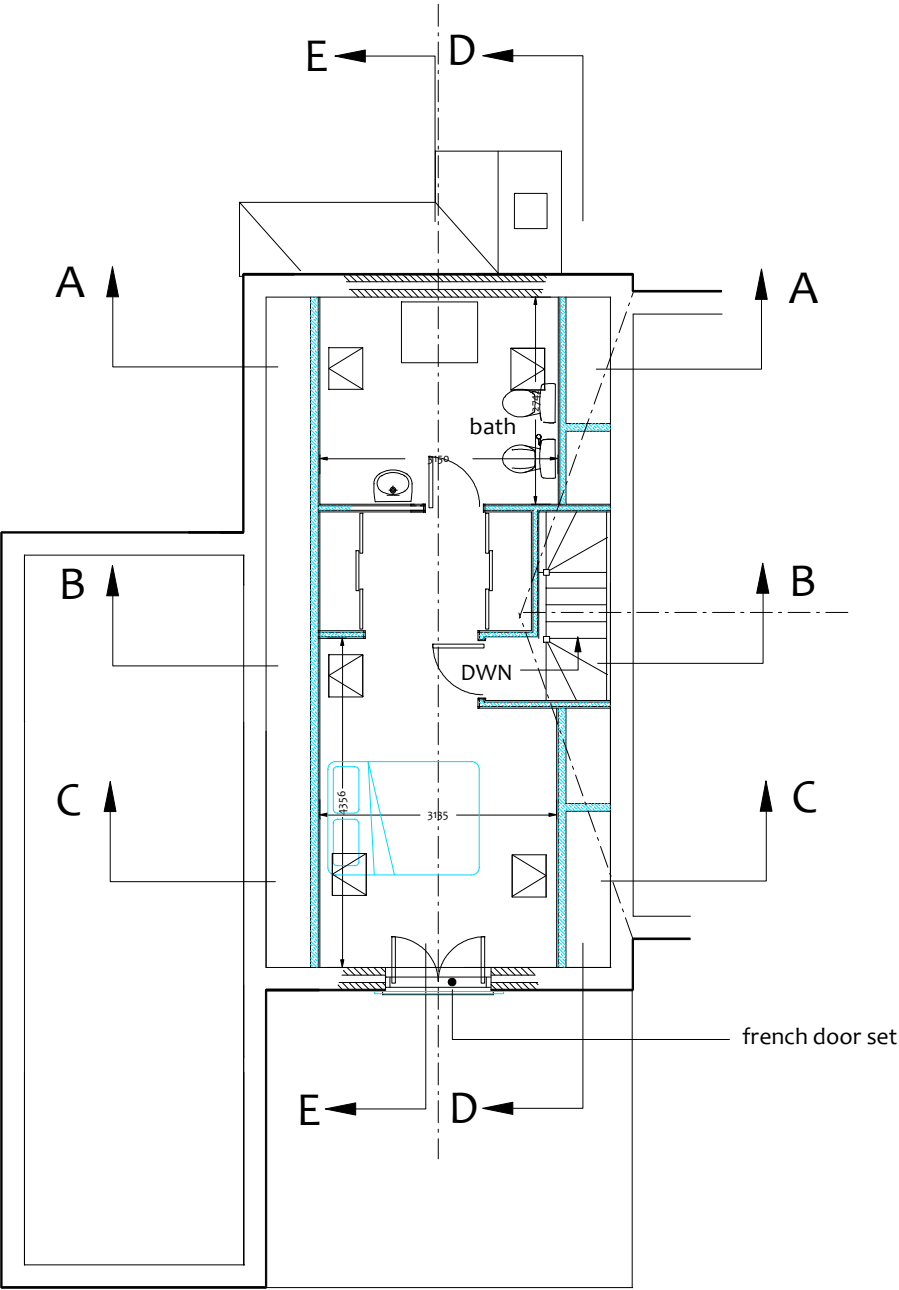

loft

ISSUE B REVISED TO C/C 20/01/25 ISSUE A INTRO 22/11/24		Client Mr and Mrs Cooke	
Project Proposed loft conversion at 2 Culver Grove rRG40 5AG		Scale 1:100	Date: Nov 2024
Drawing title Proposed floor plans		Drg No 3168-305	