






GROUND FLOOR PLAN

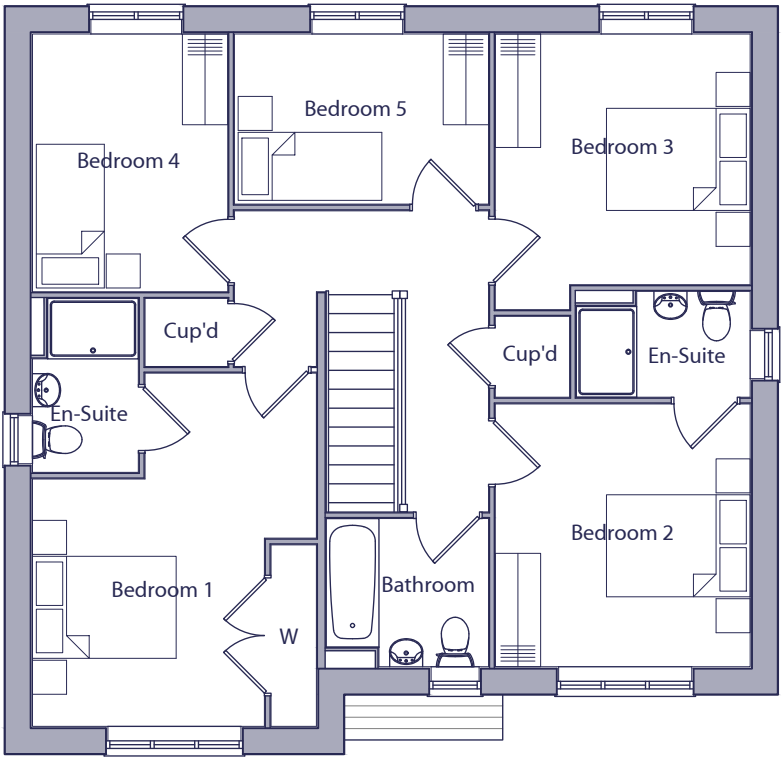

FIRST FLOOR PLAN

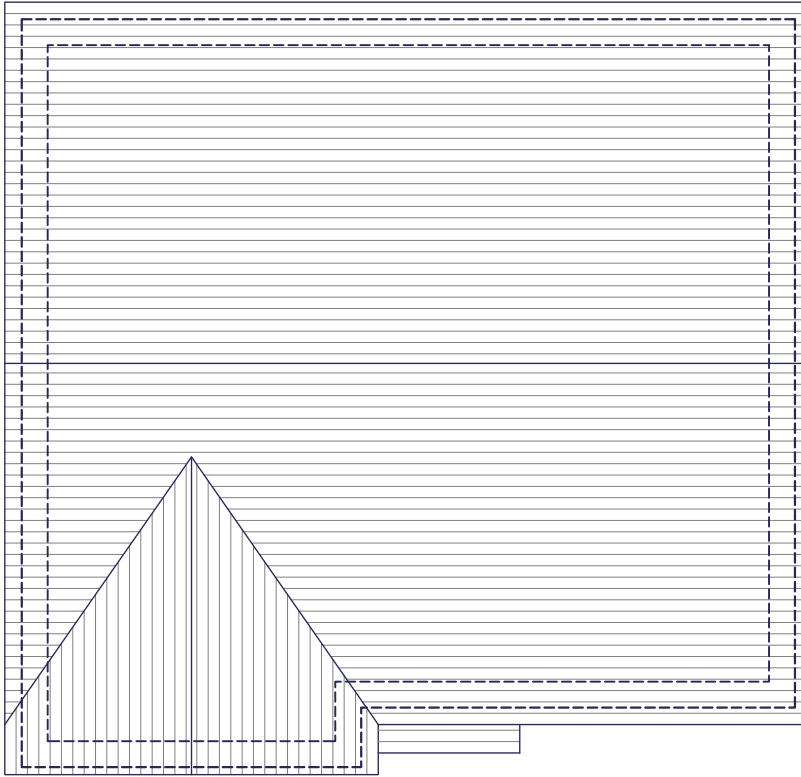

ROOF PLAN

 

HOUSE TYPE 581 - 5 BED / 8 PERSON HOUSE		
SPACE STANDARDS	REQUIRED	ACTUAL
FLOOR AREA	128.00 m ²	164.77 m ²
STORAGE	3.50 m ²	3.76 m ²
BEDROOM 1	11.50 m ²	15.45 m ²
BEDROOM 2	11.50 m ²	11.72 m ²
BEDROOM 3	11.50 m ²	11.50 m ²
BEDROOM 4	7.50 m ²	8.80 m ²
BEDROOM 5	7.50 m ²	7.57 m ²

A Rev.		24.06.25 Date	Plot references amended. Description	MCN DGP Drawn Checked	
Client		Scale 1:100 @ A3		Drawn MCN	Checked DGP
Project		Date March 2025		File P1904 Type 581	
Drawing Title		Drg.No. P1904.581.05		Rev. A	Drawing Status
Type 581 - Style 5 Floor & Roof Plans					PLANNING