


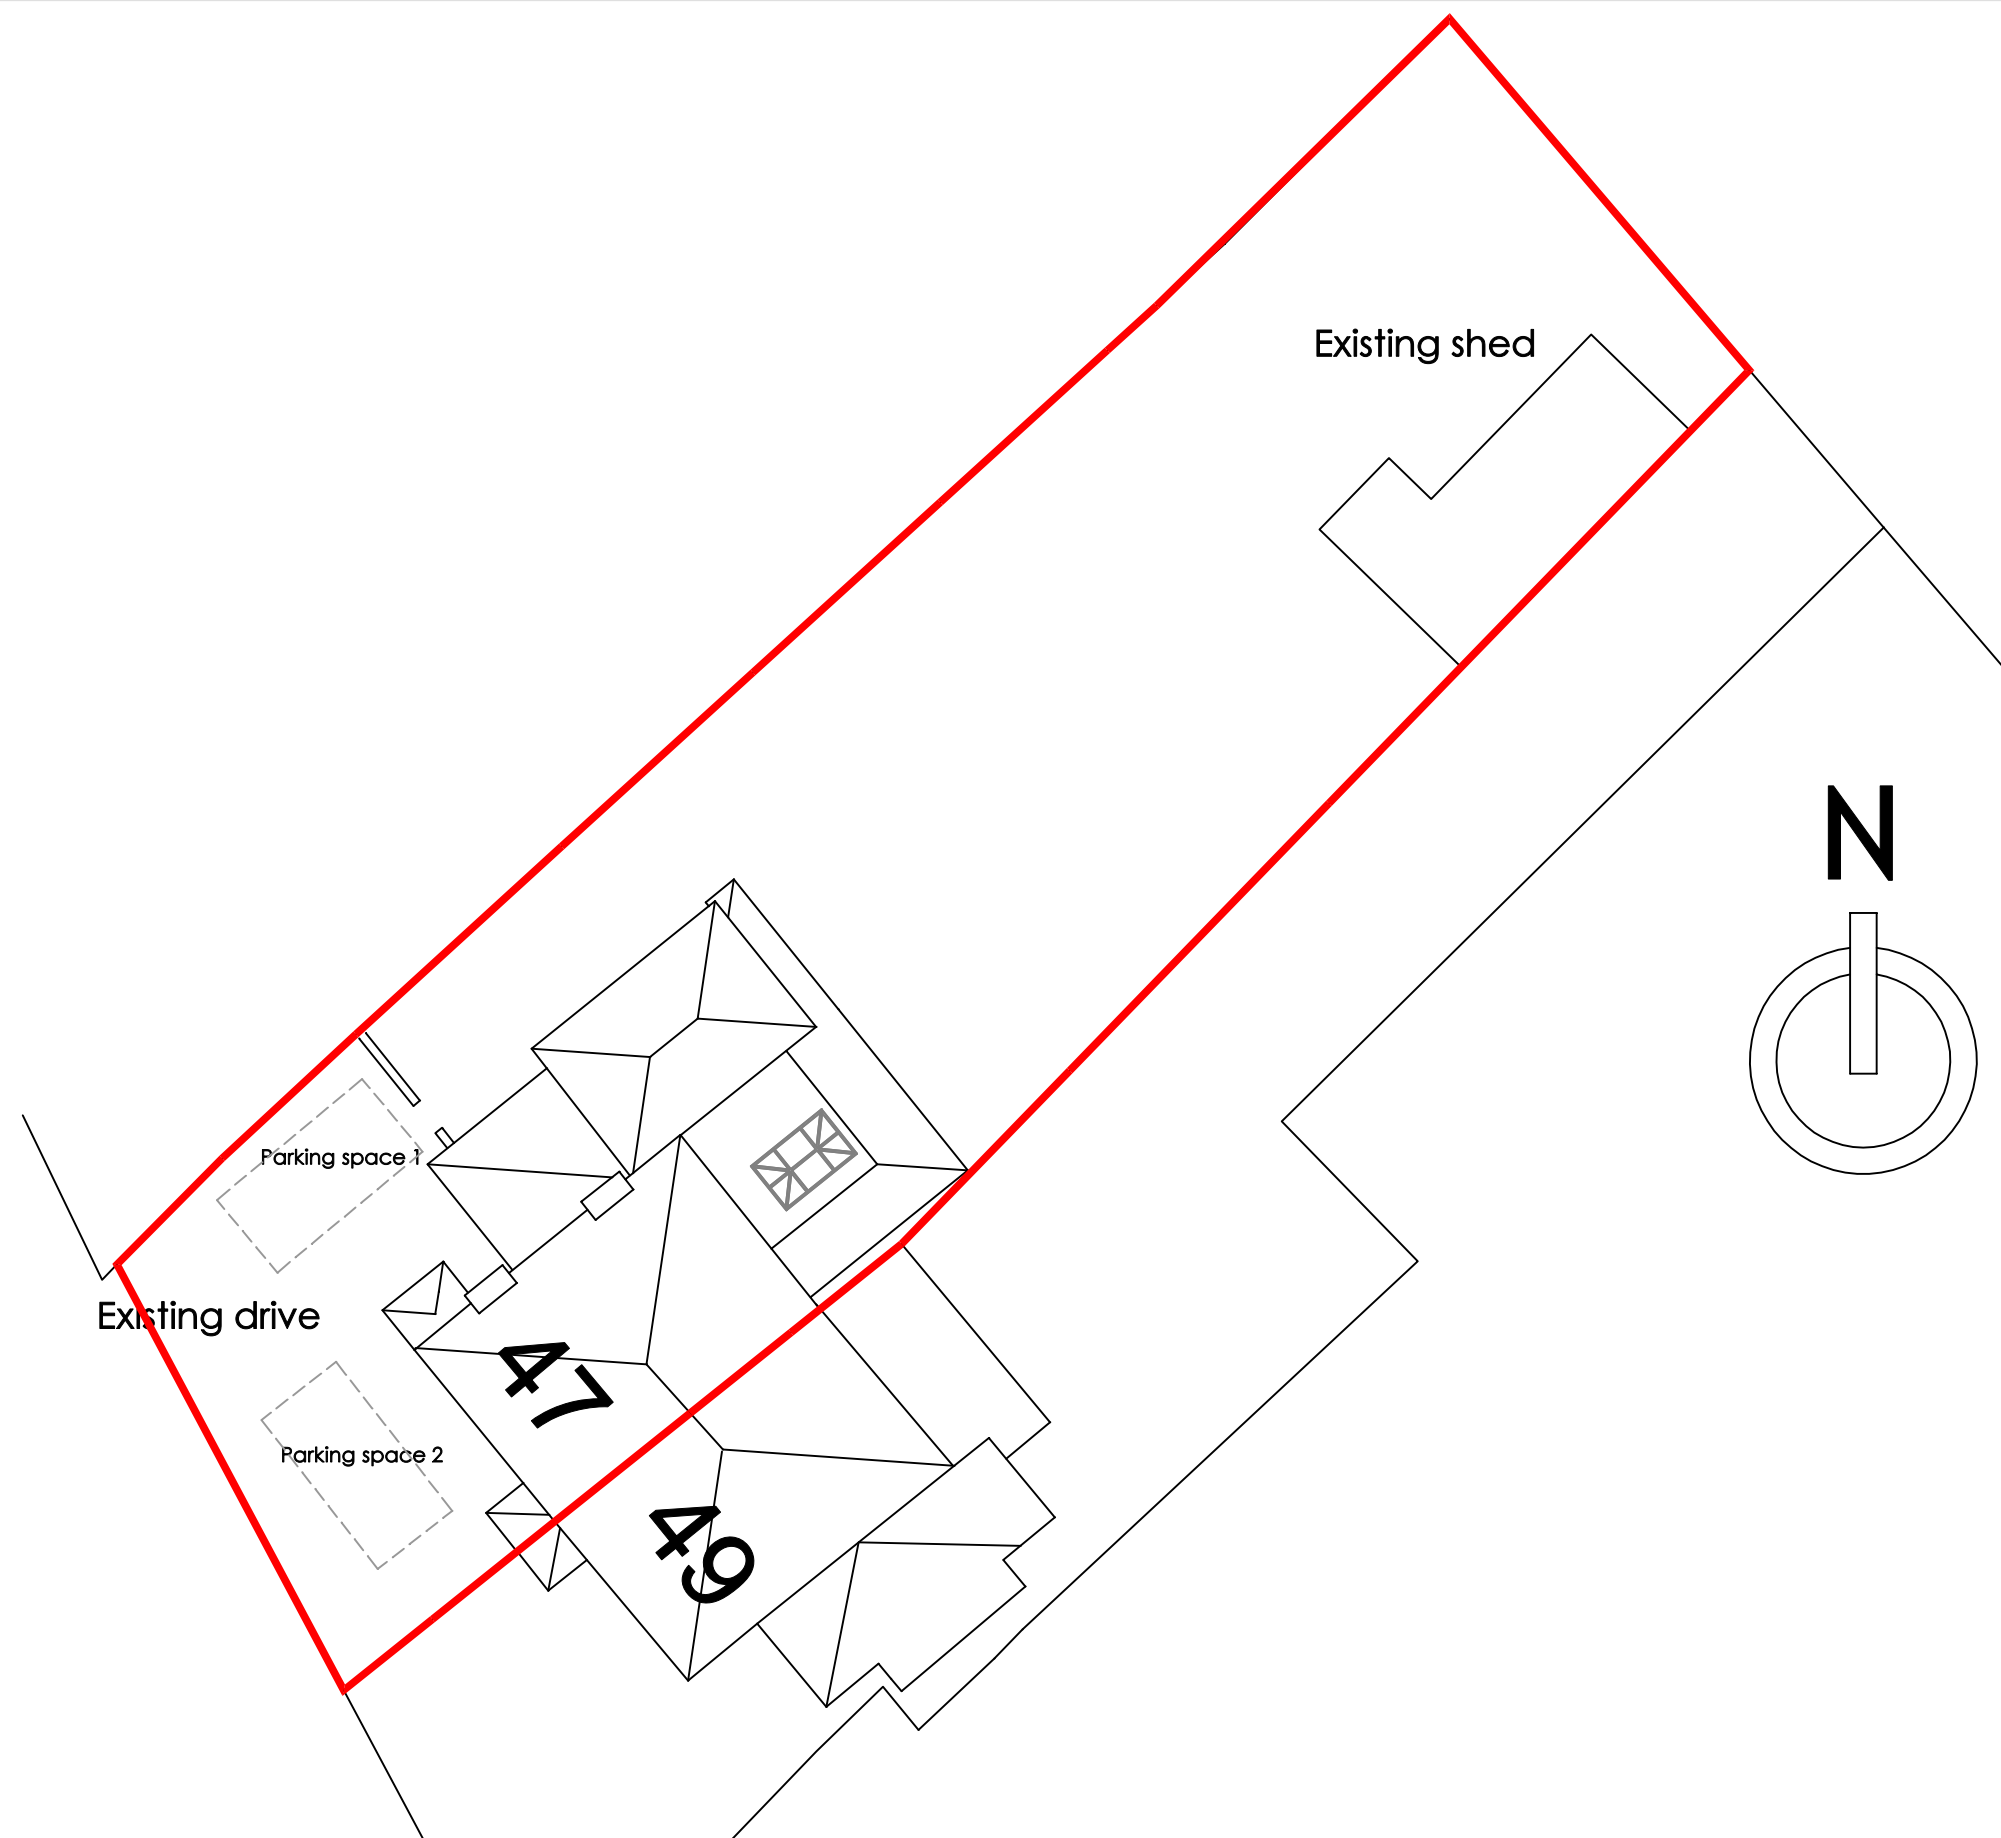

REVISIONS	JUNIPER CONSULTANCY 12 BLUEBELL MEADOW WINNERSH RG41 5UW tel: 0118 989 4645 mob: 07770 238073 email: bkrauze@juniperconsultancy.org.uk		JOB TITLE		DRAWING STATUS	
			47 STATION ROAD EXTENSION & ALTERATIONS		SCALE @ A3	DATE
	DRAWING TITLE		SITE PLAN		DWG	REV
				19/K/14		NOV 2019
						-