


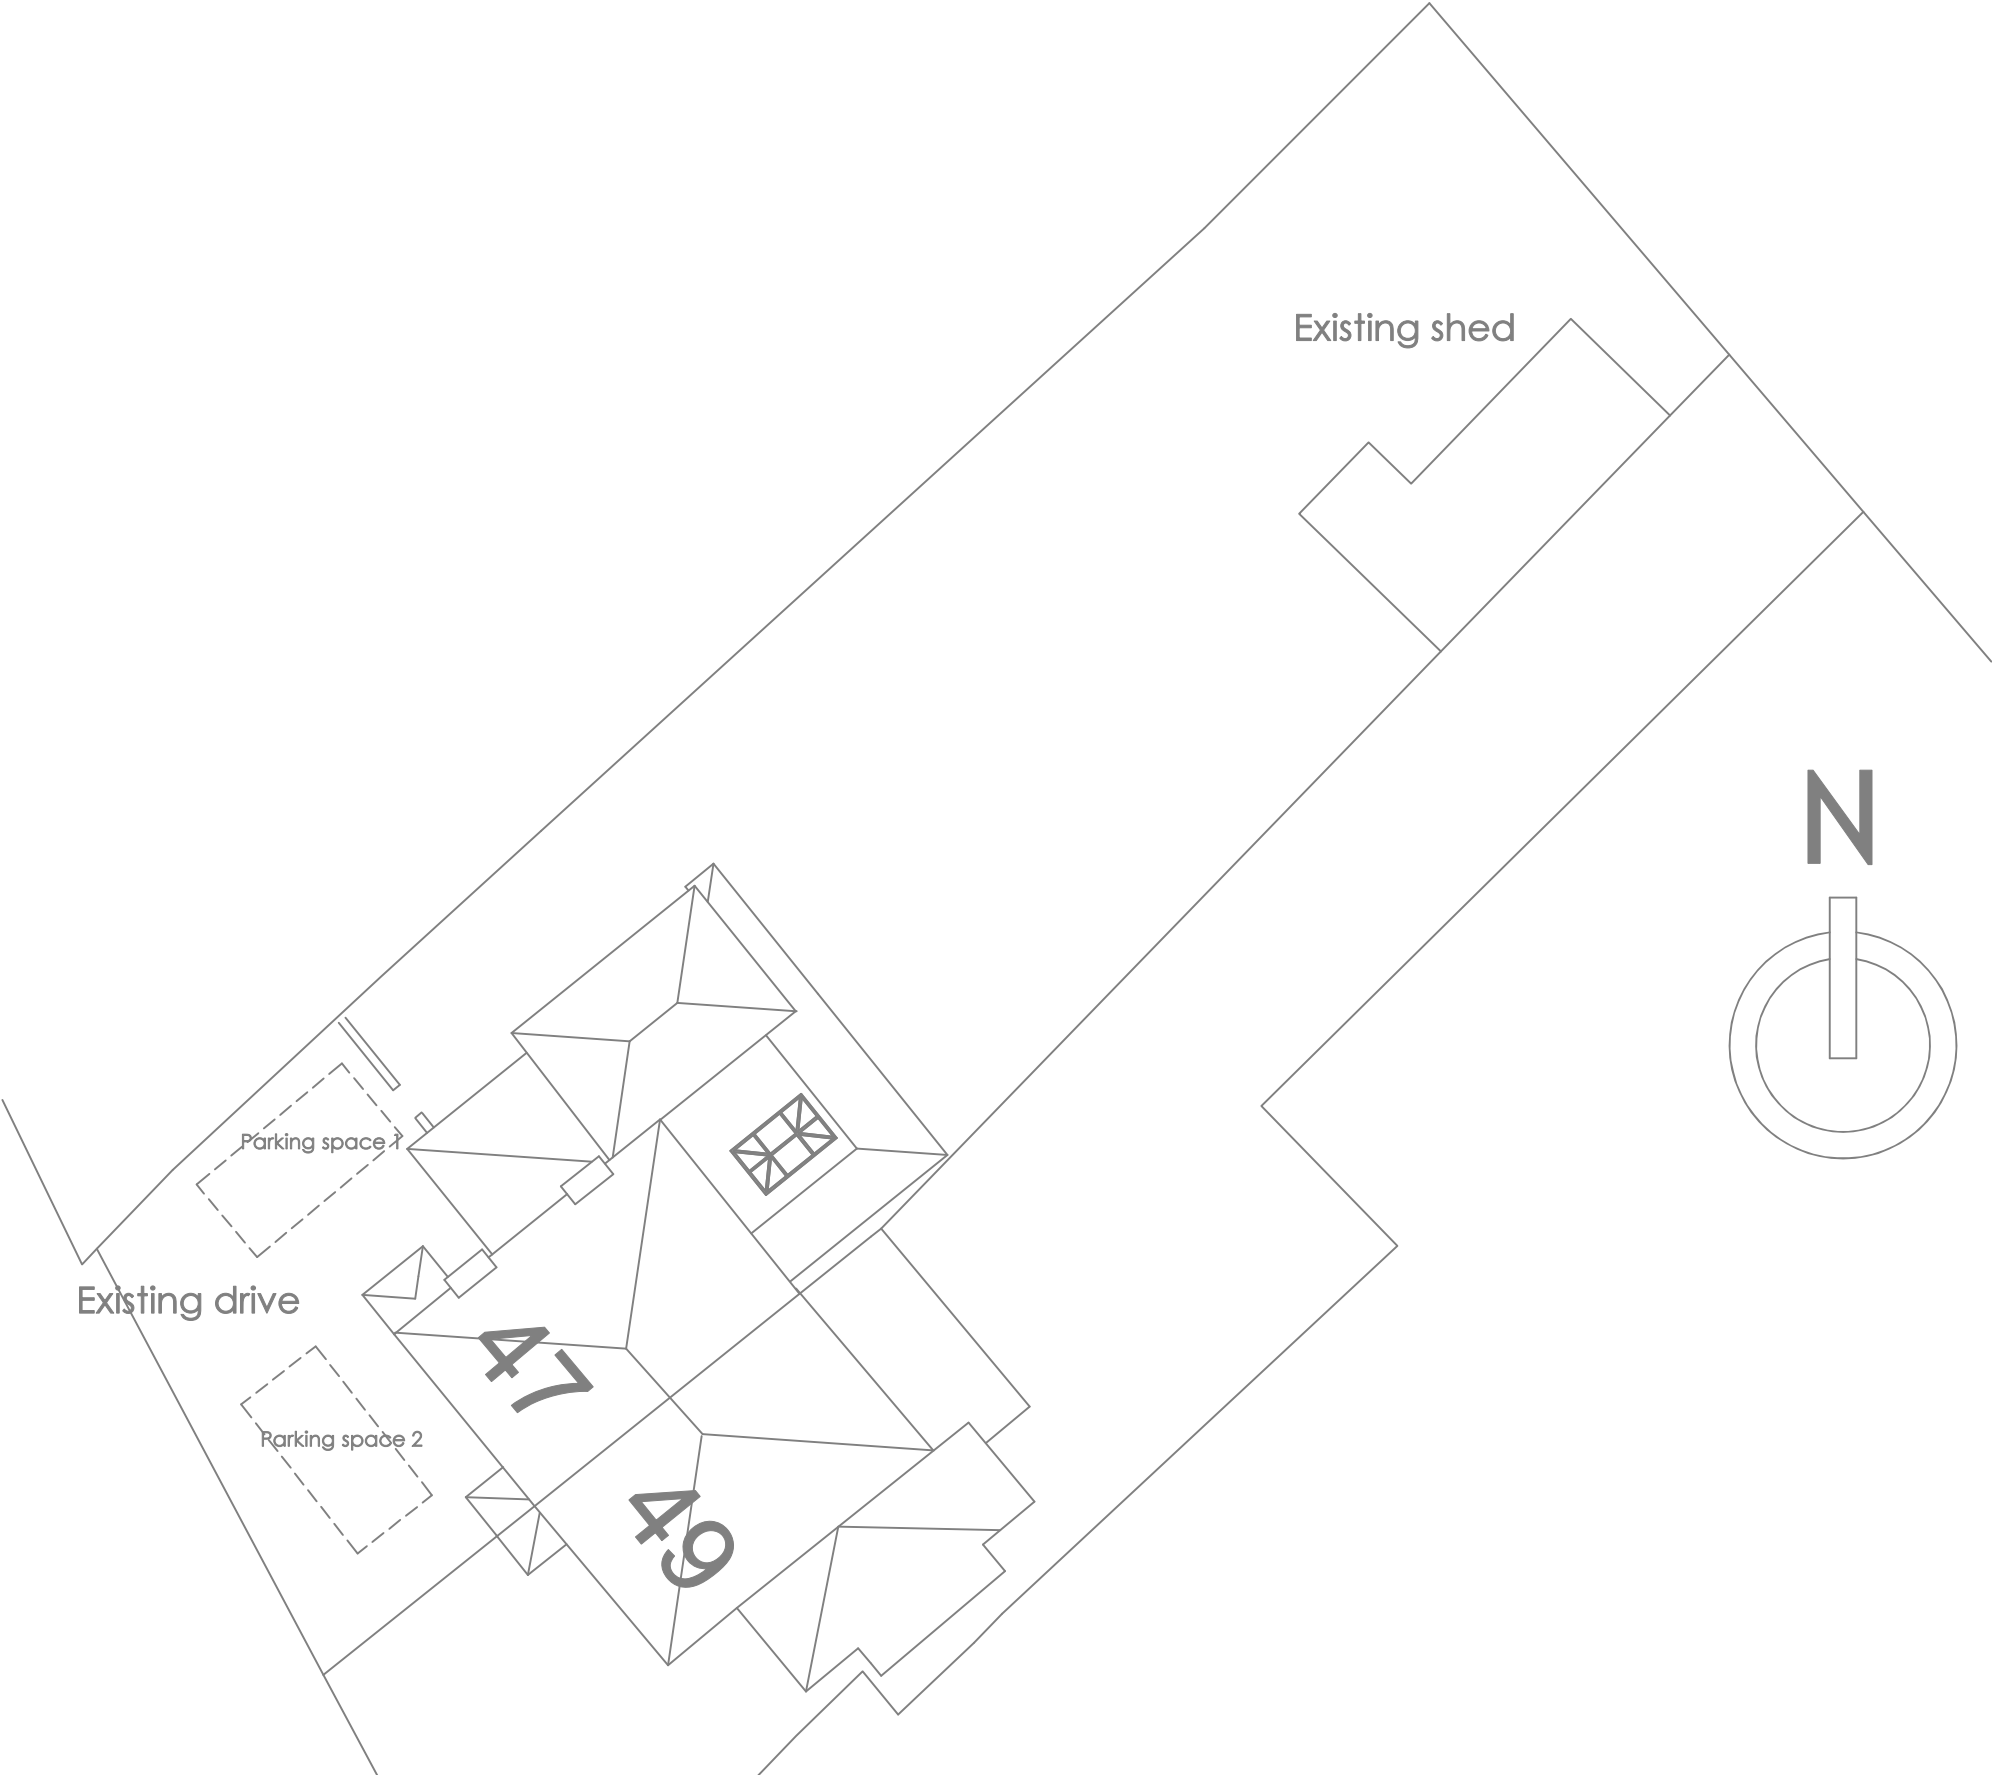

REVISIONS

JUNIPER CONSULTANCY

12 BLUEBELL MEADOW WINNERSH RG41 5UW
tel: 0118 989 4645 mob: 07770 238073
email: bkrauze@juniperconsultancy.org.uk

JOB TITLE

47 STATION ROAD
EXTENSION & ALTERATIONS

DRAWING TITLE

SITE PLAN (PARKING BAYS)

DRAWING STATUS

-

SCALE @ A3

1:200

DATE

MAY 2026

DWG

22/K/26

REV

-