





front elevation

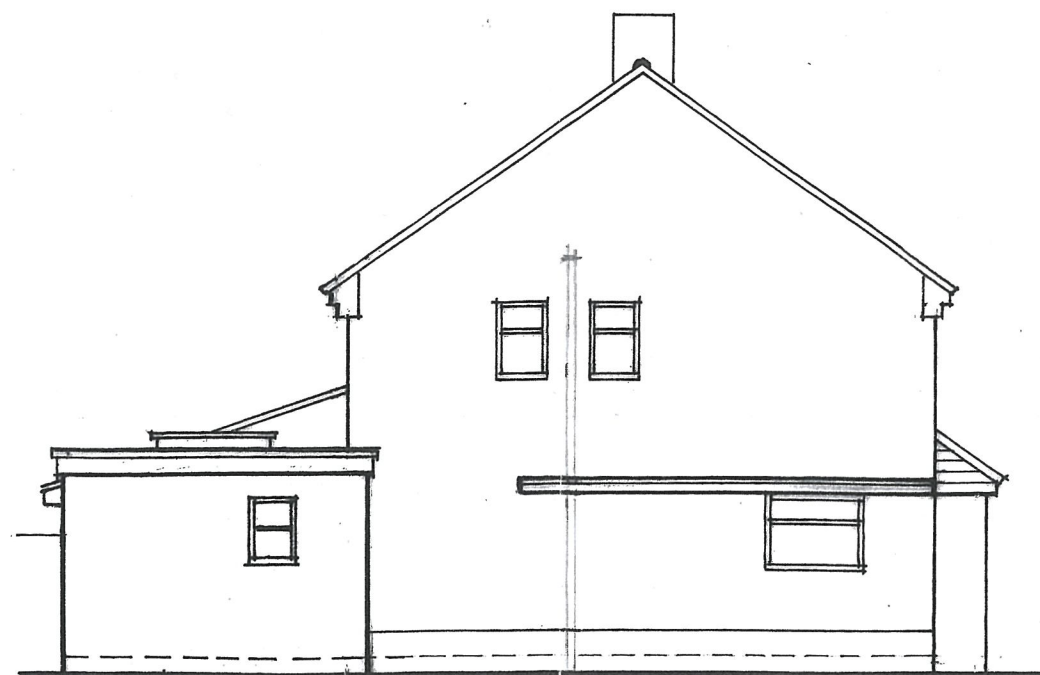


side elevation



rear elevation

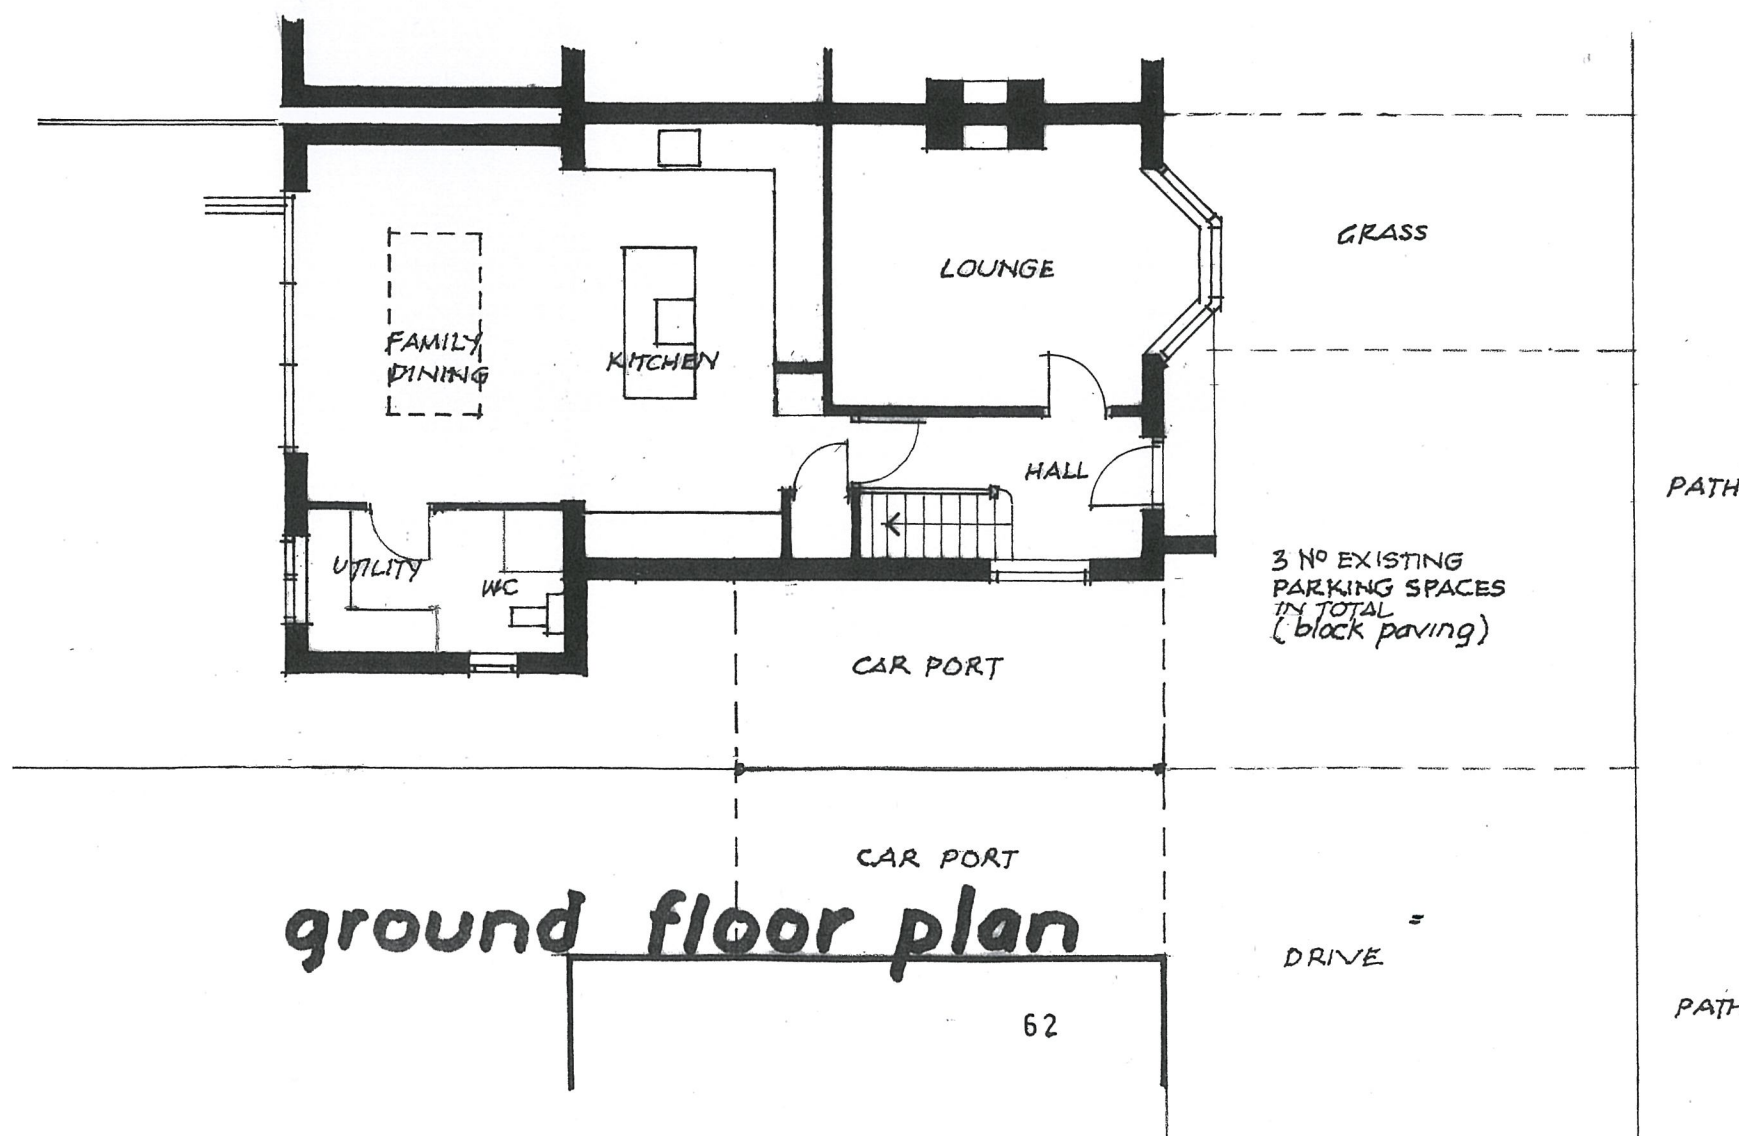

ground floor plan

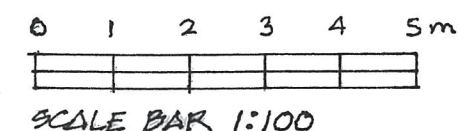

60, ROCHESTER AVENUE
WOODLEY
READING
BERKSHIRE RG5 4NB

Scale 1:100
Date **dec. 2024**
Revision

EXISTING

393-01

**Countryside
Designs**

countryside_designs@outlook.com

White Gables
School Road
Hurst
Berks, RG10 0DR
0118 9340390
07811 252850