




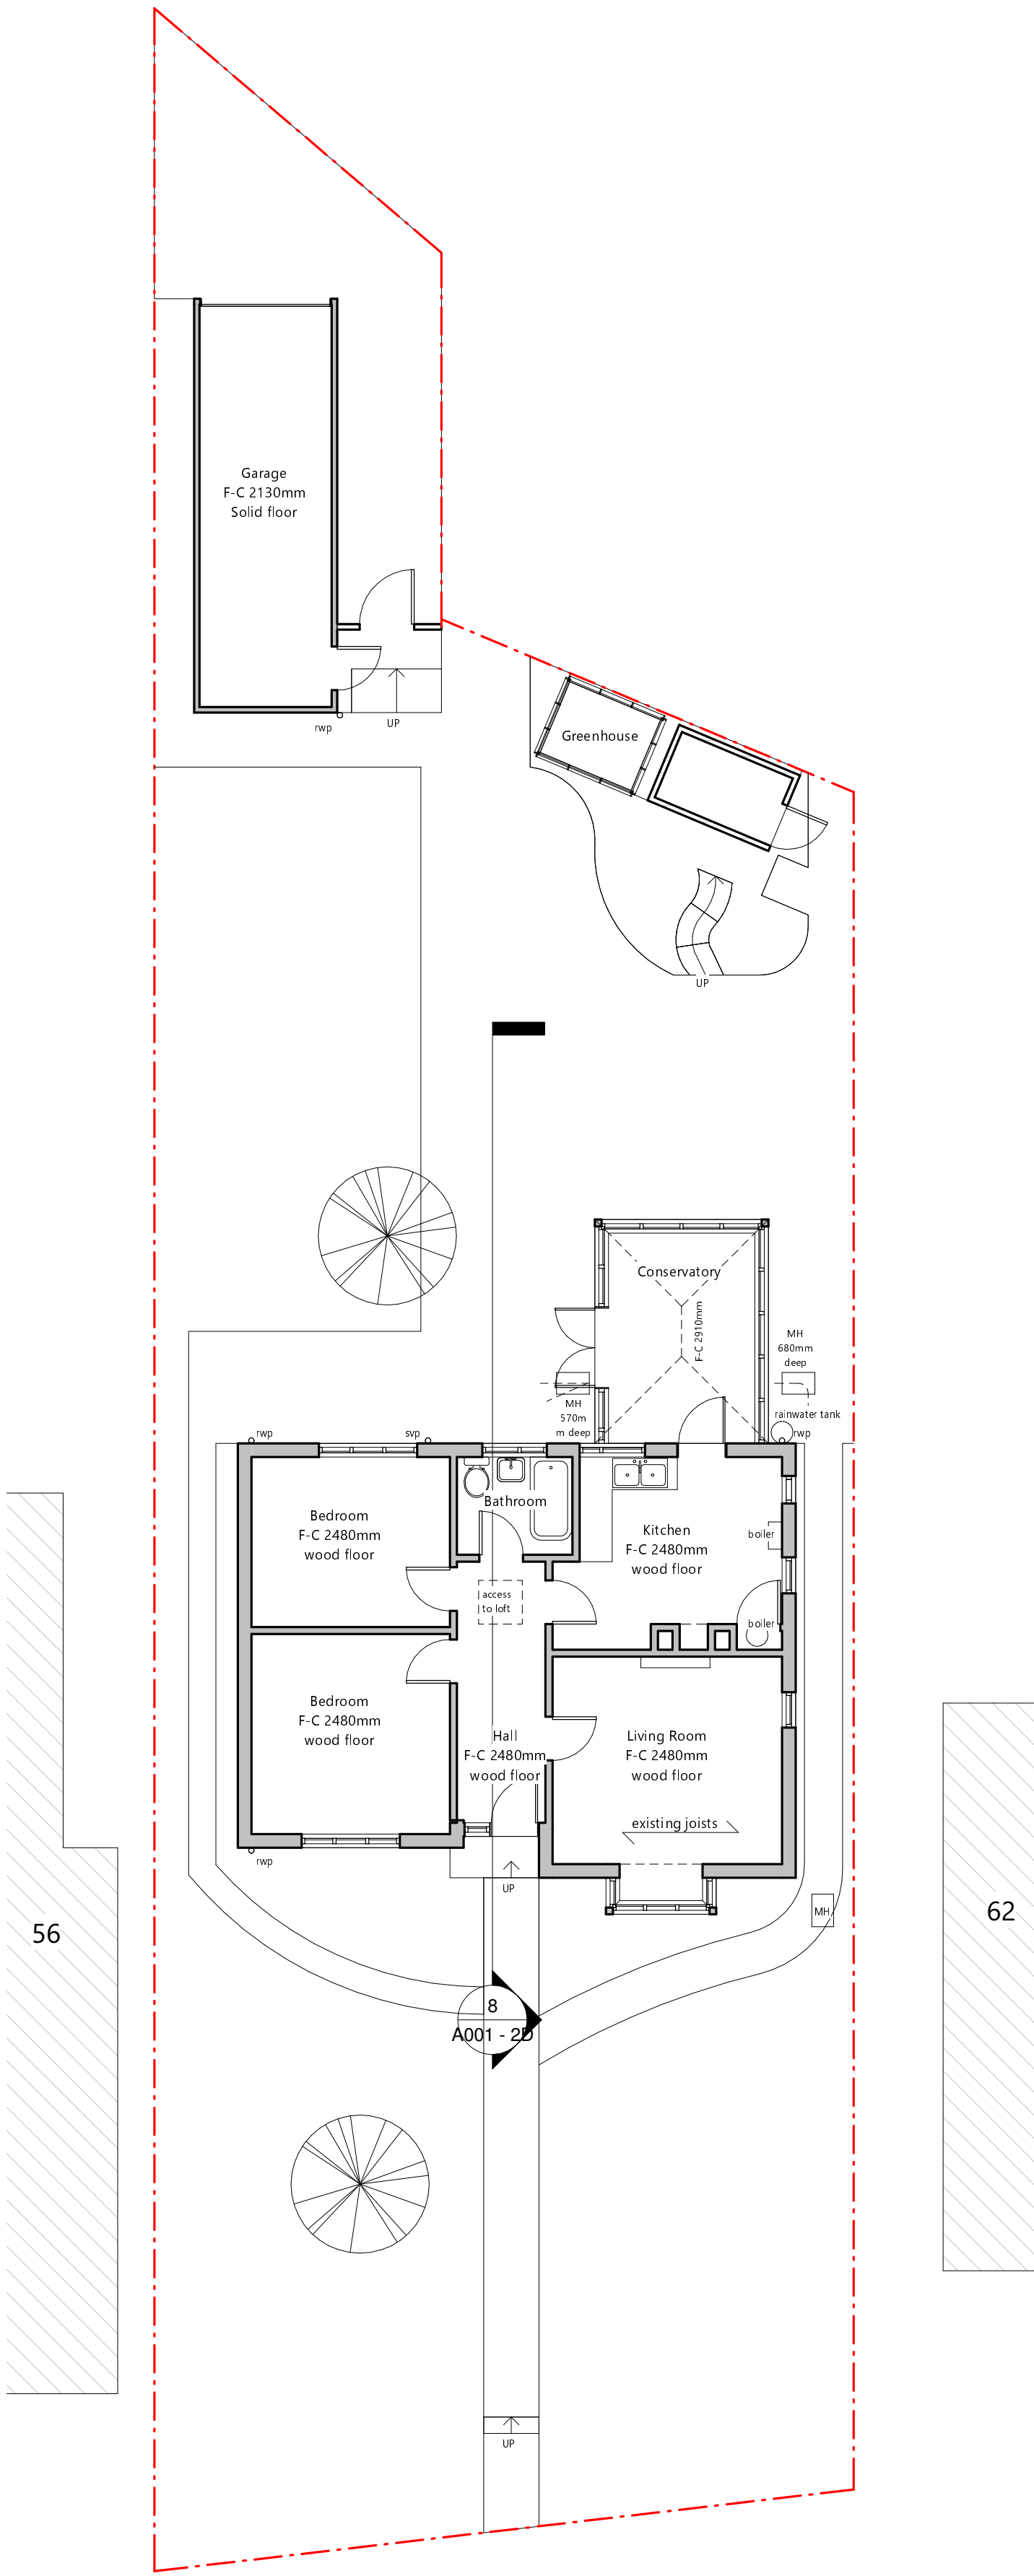

① Existing Ground Floor
1 : 100

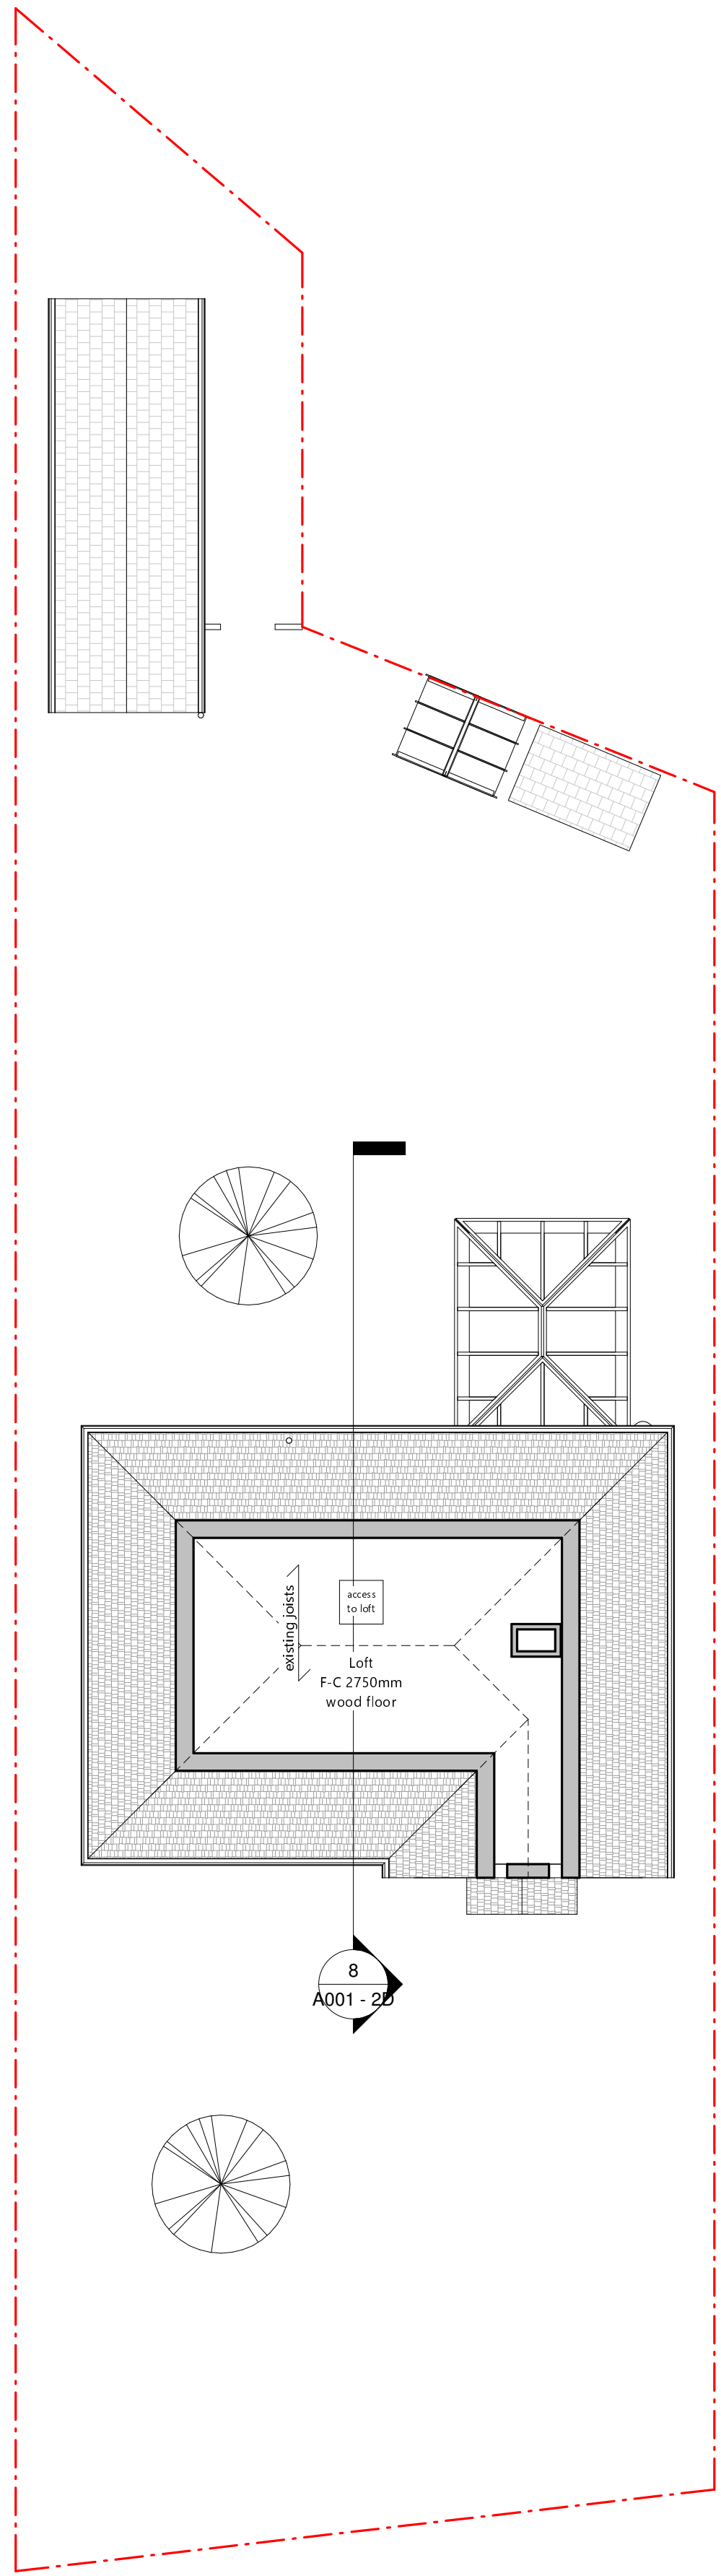

② Existing Loft
1 : 100

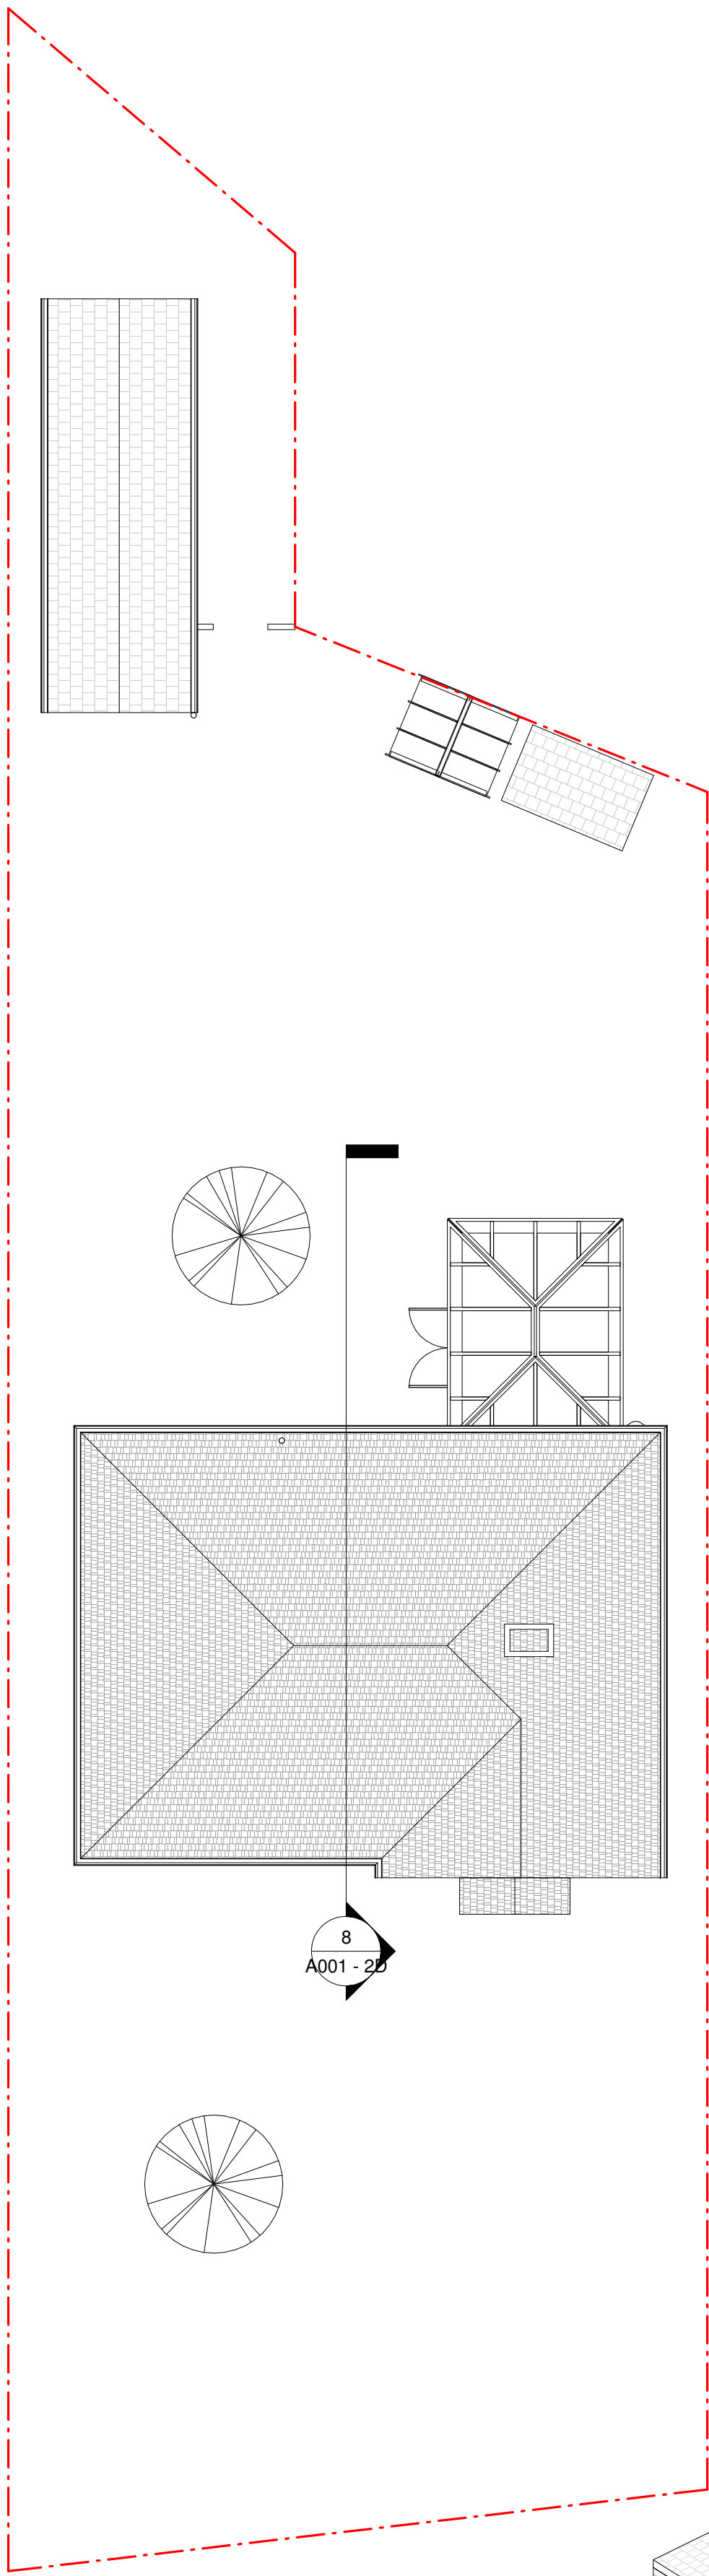

③ Existing Roof
1 : 100




④ Ex Front Elevation
1 : 100




⑤ Ex Rear Elevation
1 : 100




⑥ Ex Side Elevation (From no.62)
1 : 100

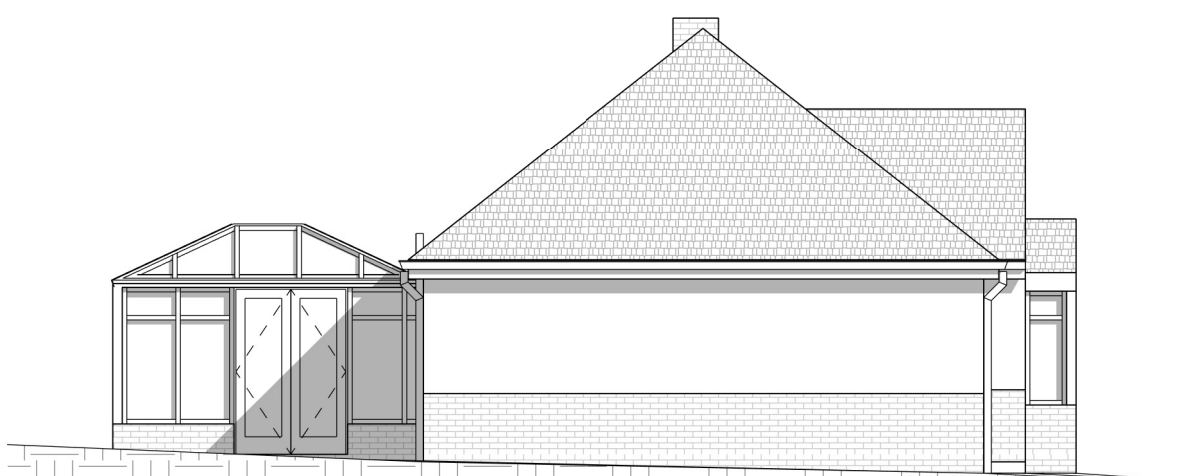


⑦ Ex Side Elevation (From no.56)
1 : 100

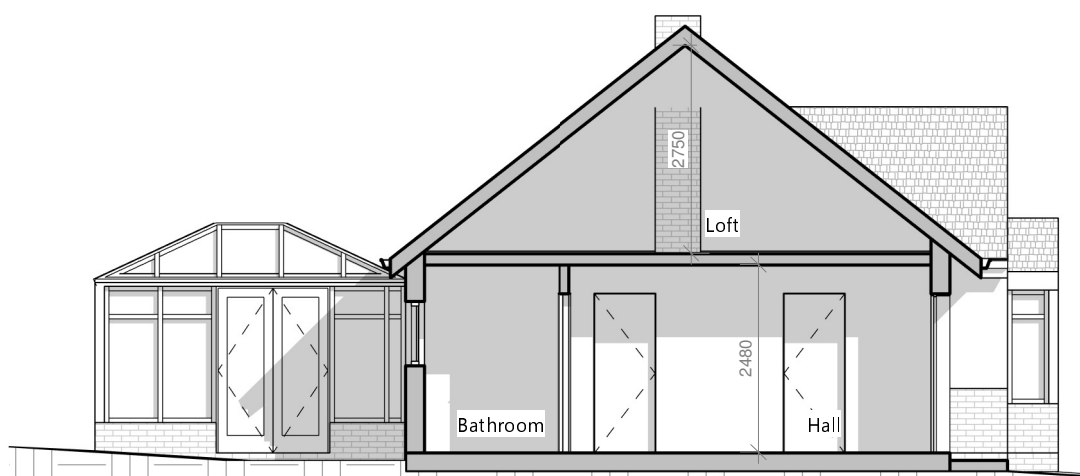

⑧ Existing section
1 : 100

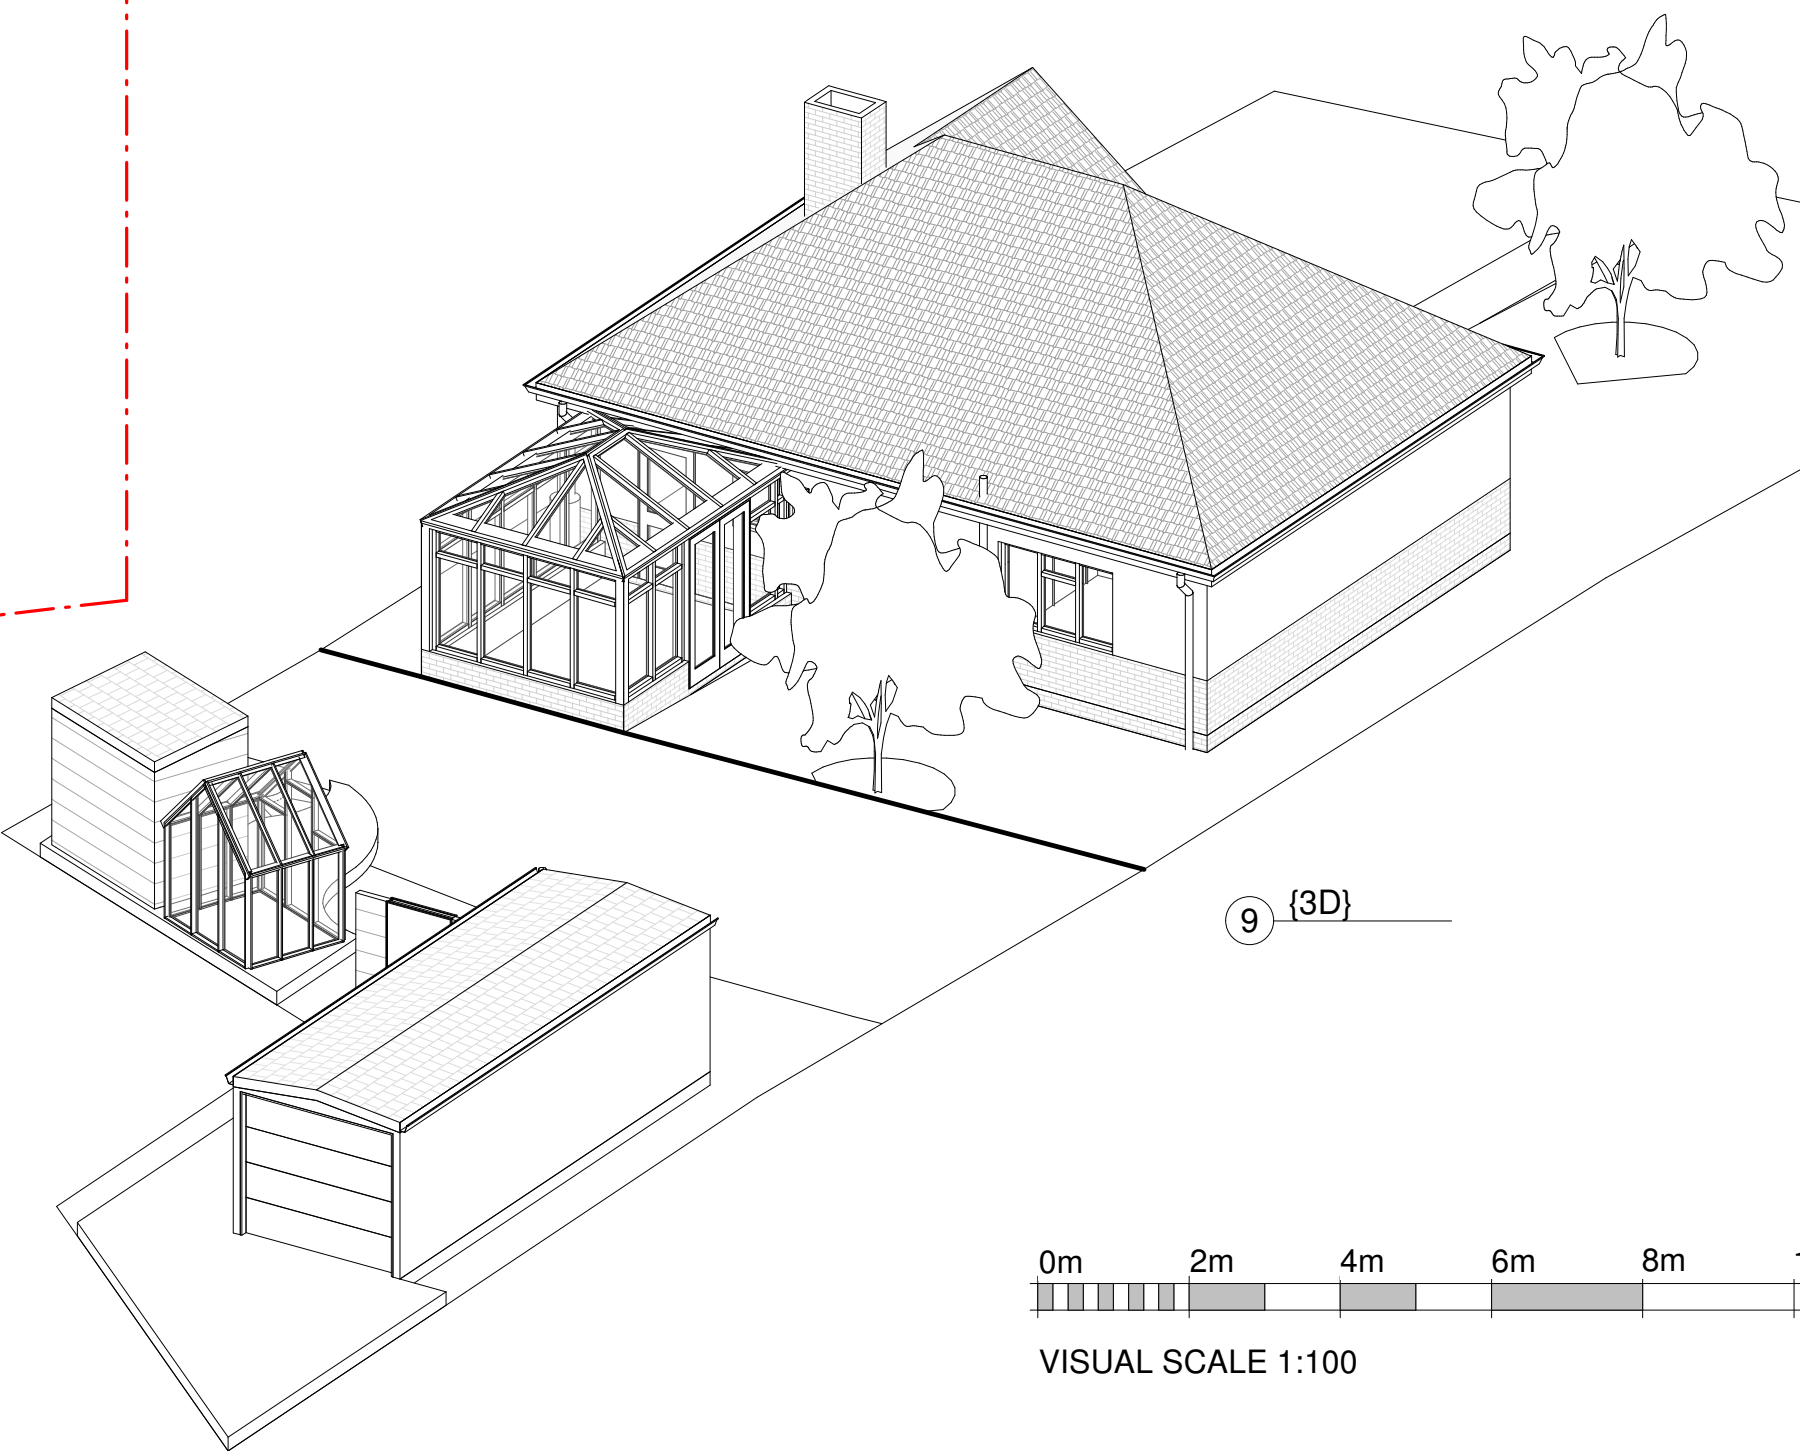

⑨ {3D}

 

VISUAL SCALE 1:100

PROJECT:
Rear Extension, Velux Conversion, Rebuild Garage
For Electric Vehicle Charger, Internal
Reconfigurations

ADDRESS
58 Langborough Road, Wokingham RG40 2BT

CLIENT NAME
A. Tong

PROJECT STATUS
Project Status

SHEET N. A001 - 2D	DRAWING TITLE Existing Drawings	
DESIGNED BY: Goplans	DRAWN BY: KC	CHECKED BY: Goplans
DATE: 18/03/2025		SCALE: As Indicated @ A1

..... Demolished existing
- - - - - Item above cut
- - - - - Headheight of 1.8m (estimated)
- - - - - Roof lights
All dimensions to be cross-checked on site prior to completing drawings for a party wall process, ordering and/or structural purposes

goplans.co.uk | 020 3633 0928