


8, Culver lane, Earley, Reading, Berkshire, RG6 1DS

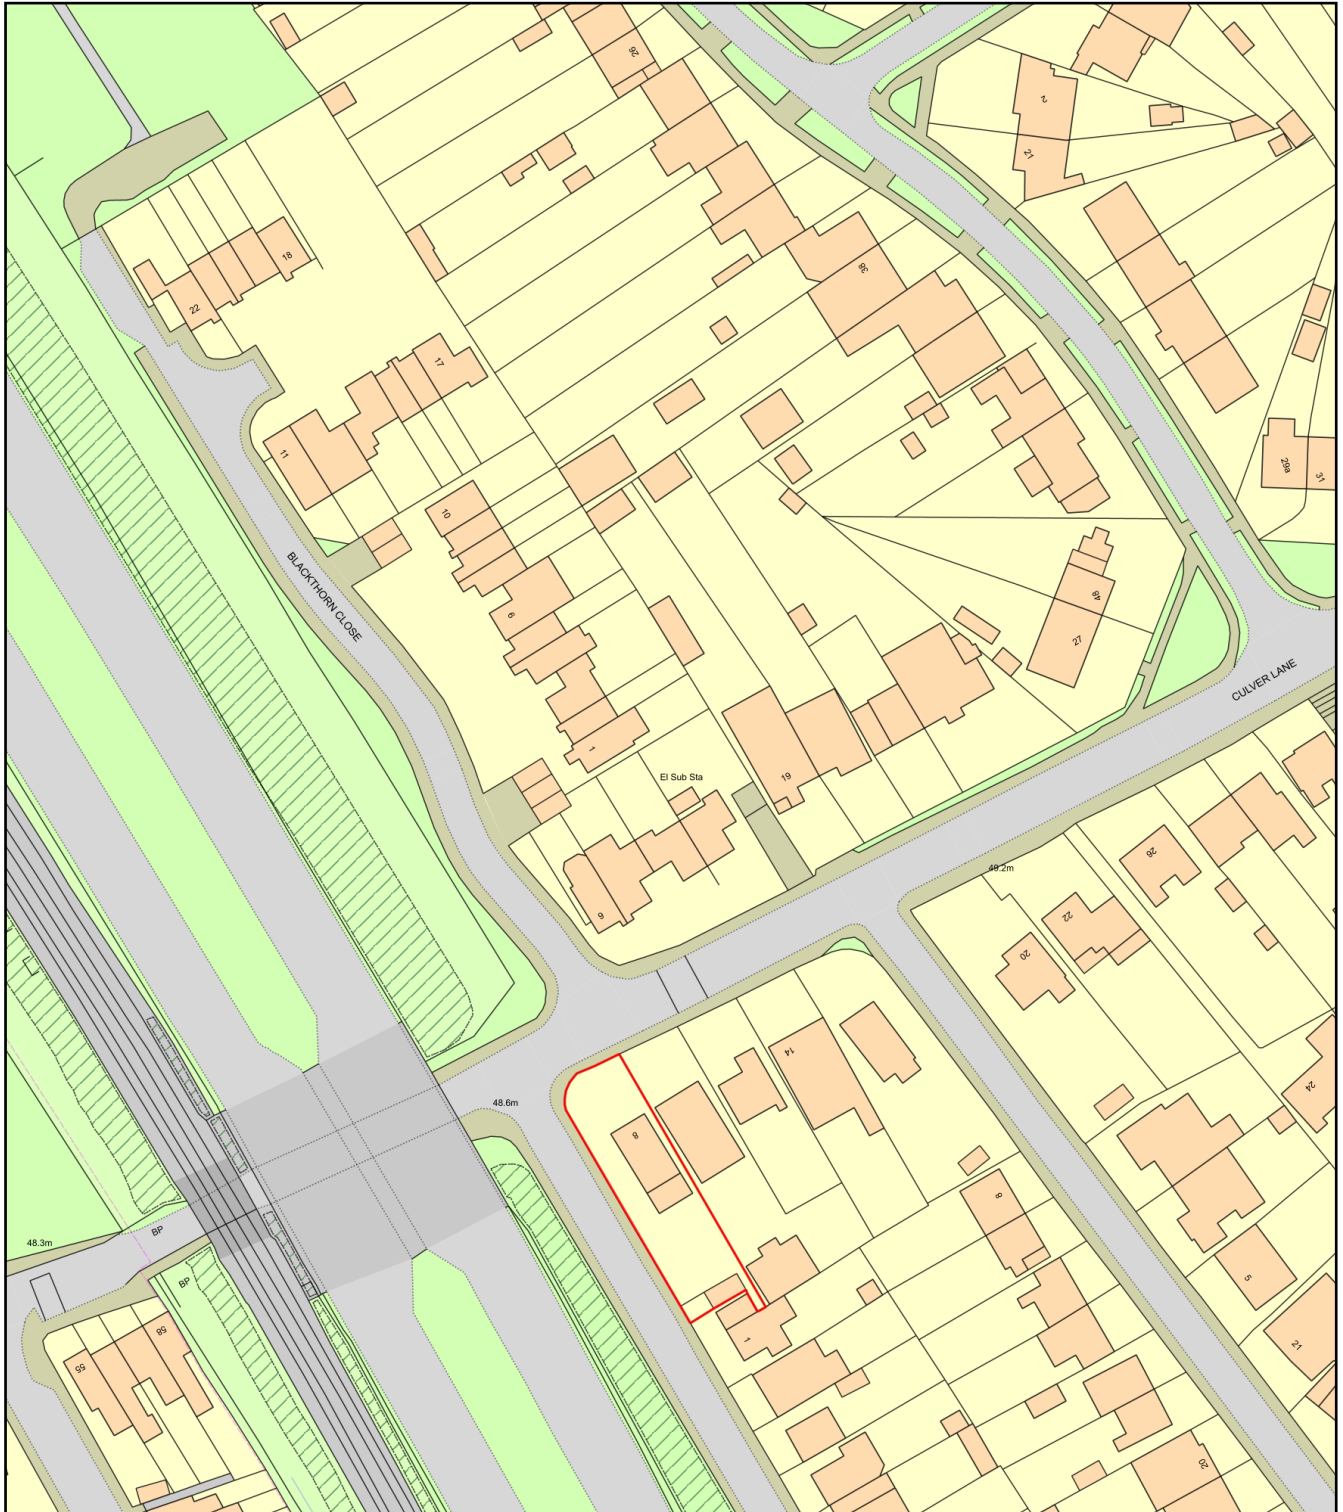

0 50
Metres



Plan Produced for: Floor Plans Express

Date Produced: 08 Jun 2021

Plan Reference Number: TQRQM21159074719288

Scale: 1:1250 @ A4