




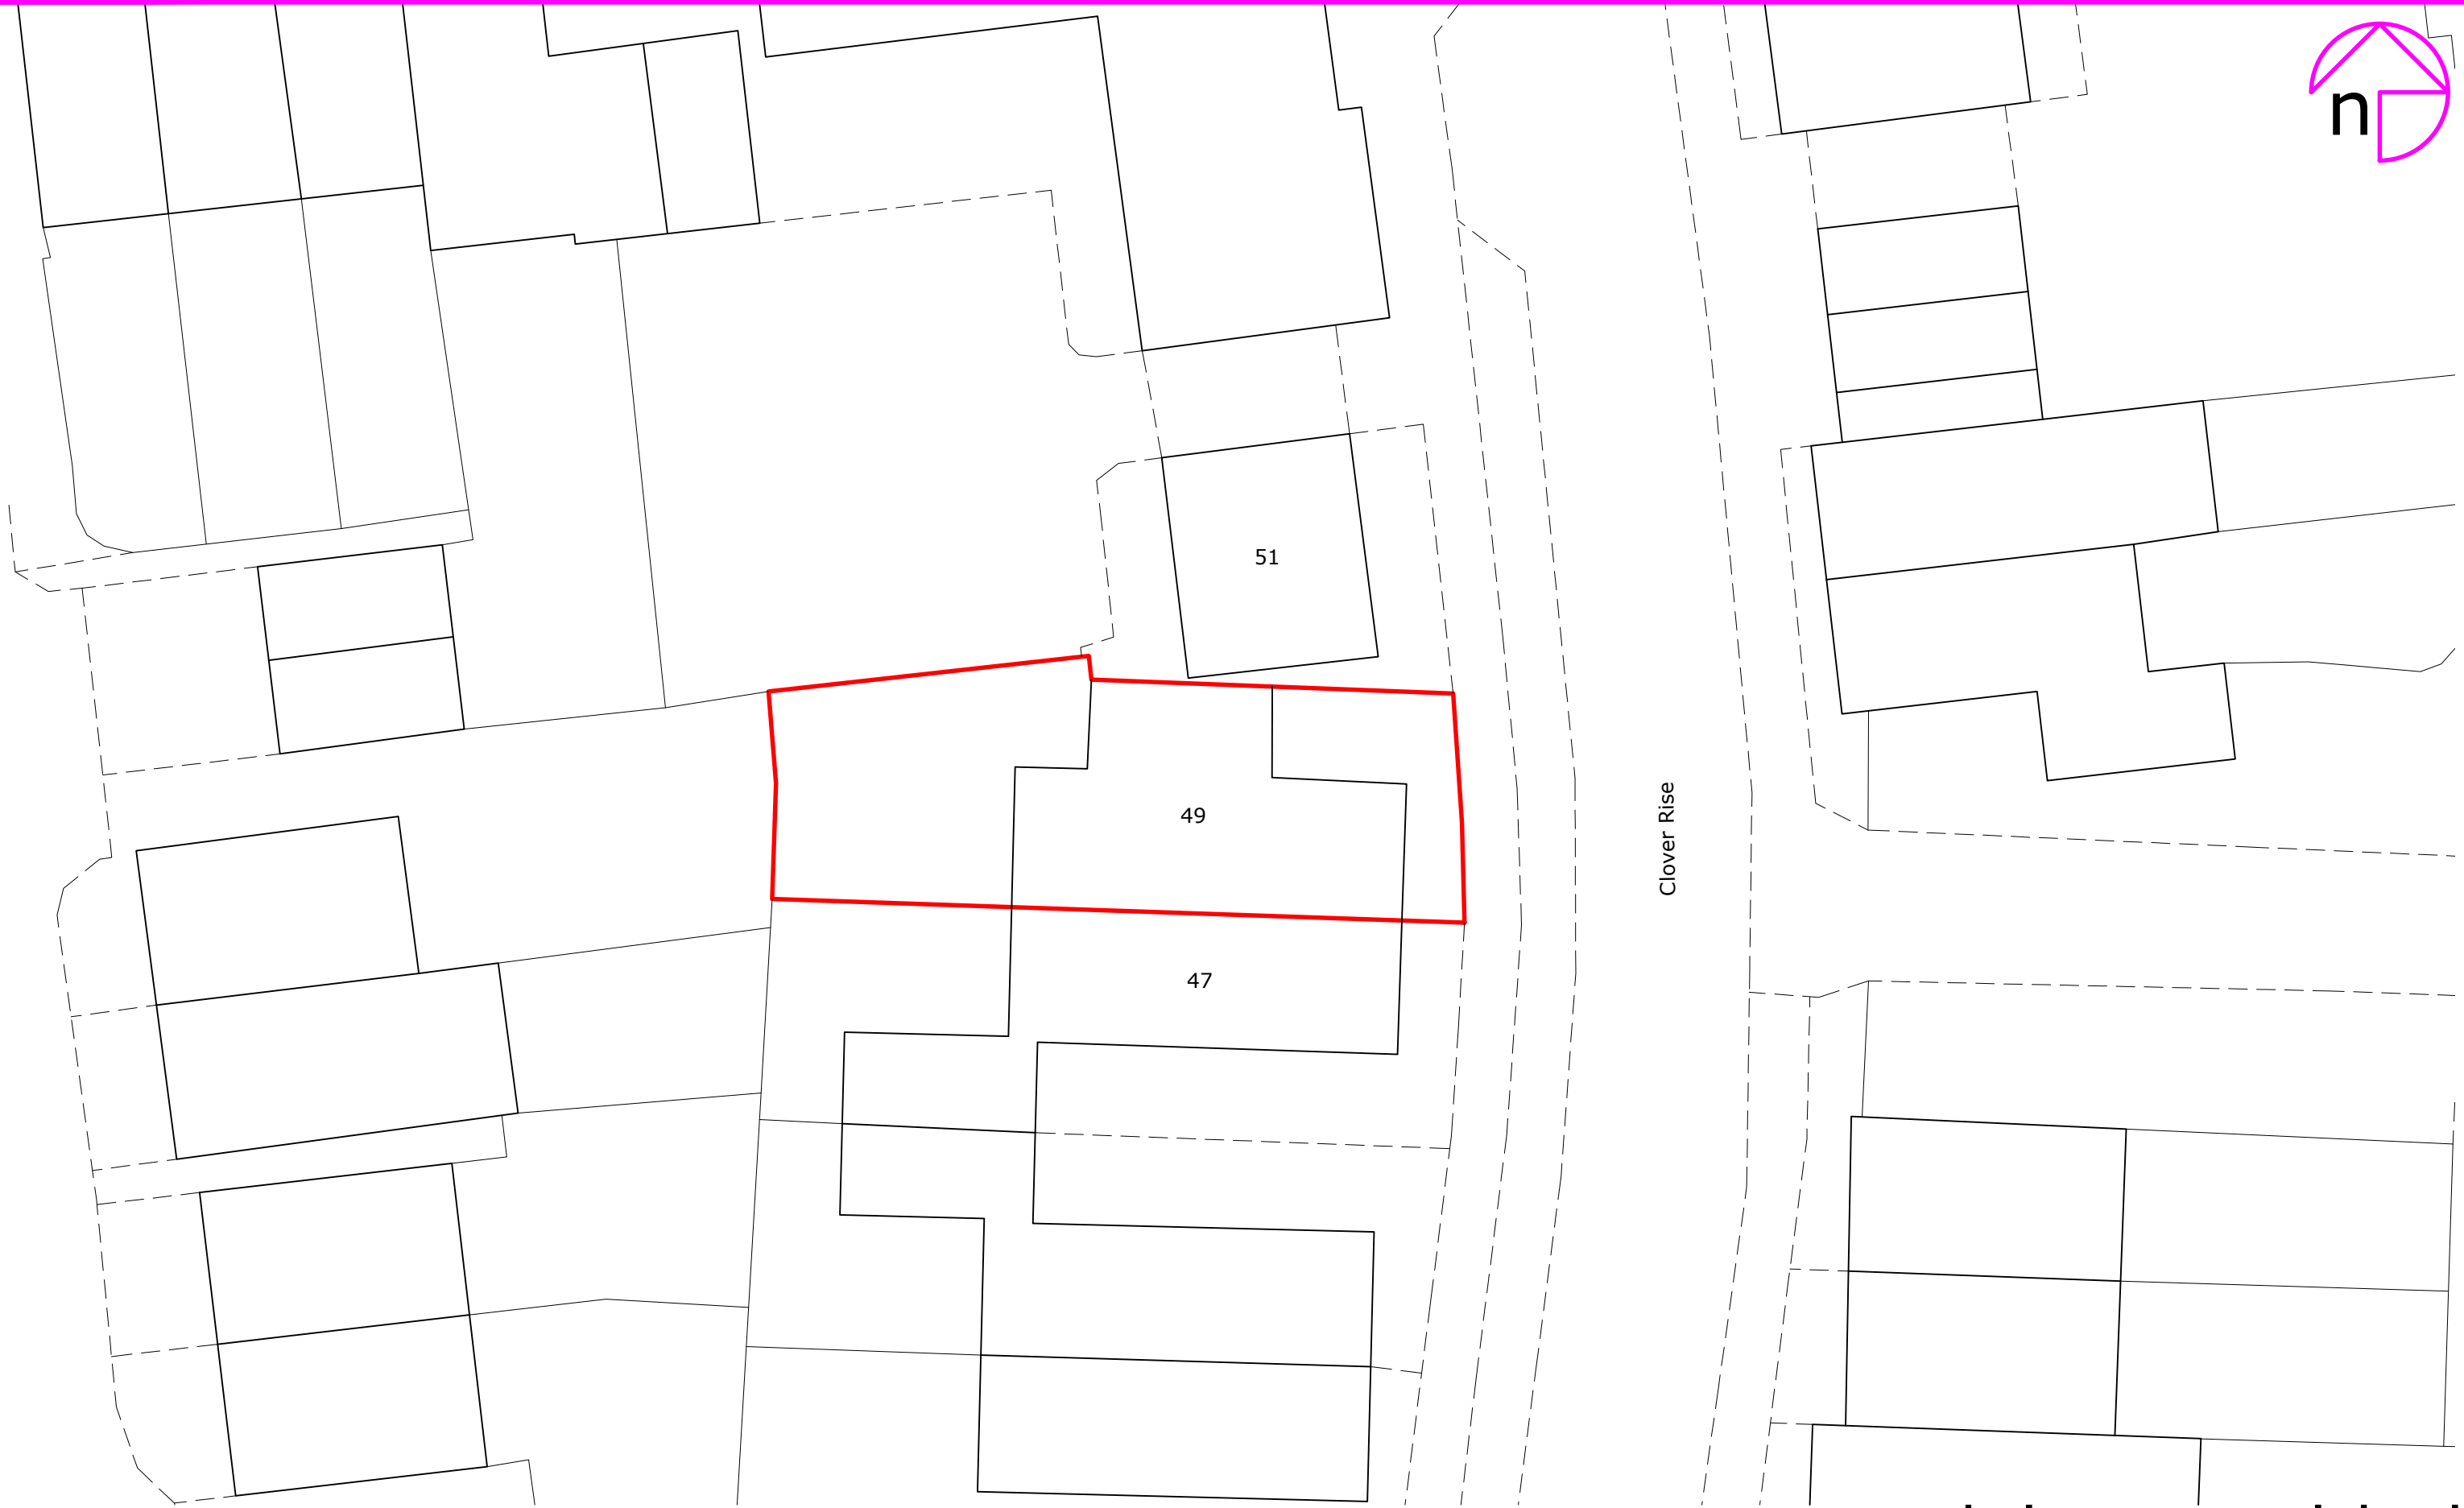

Clover Rise

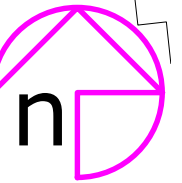

Rev:	Description:	By:	Date:
------	--------------	-----	-------

 

octopusenergy
services

Accredited by:



Client/Project: Adam Williams , 49 Clover Rise, Woodley, RG5 4WL	Project status: PLANNING
	Drawing title: Site plan as existing

Scale: 1:200	Paper Size: A3	Drawn: A.K.	Checked: PM
Project ID: J-49253DC7	Drawing No: 01	Revision:	Date: Jan 2025