



Rev:	Description:	By:	Date:

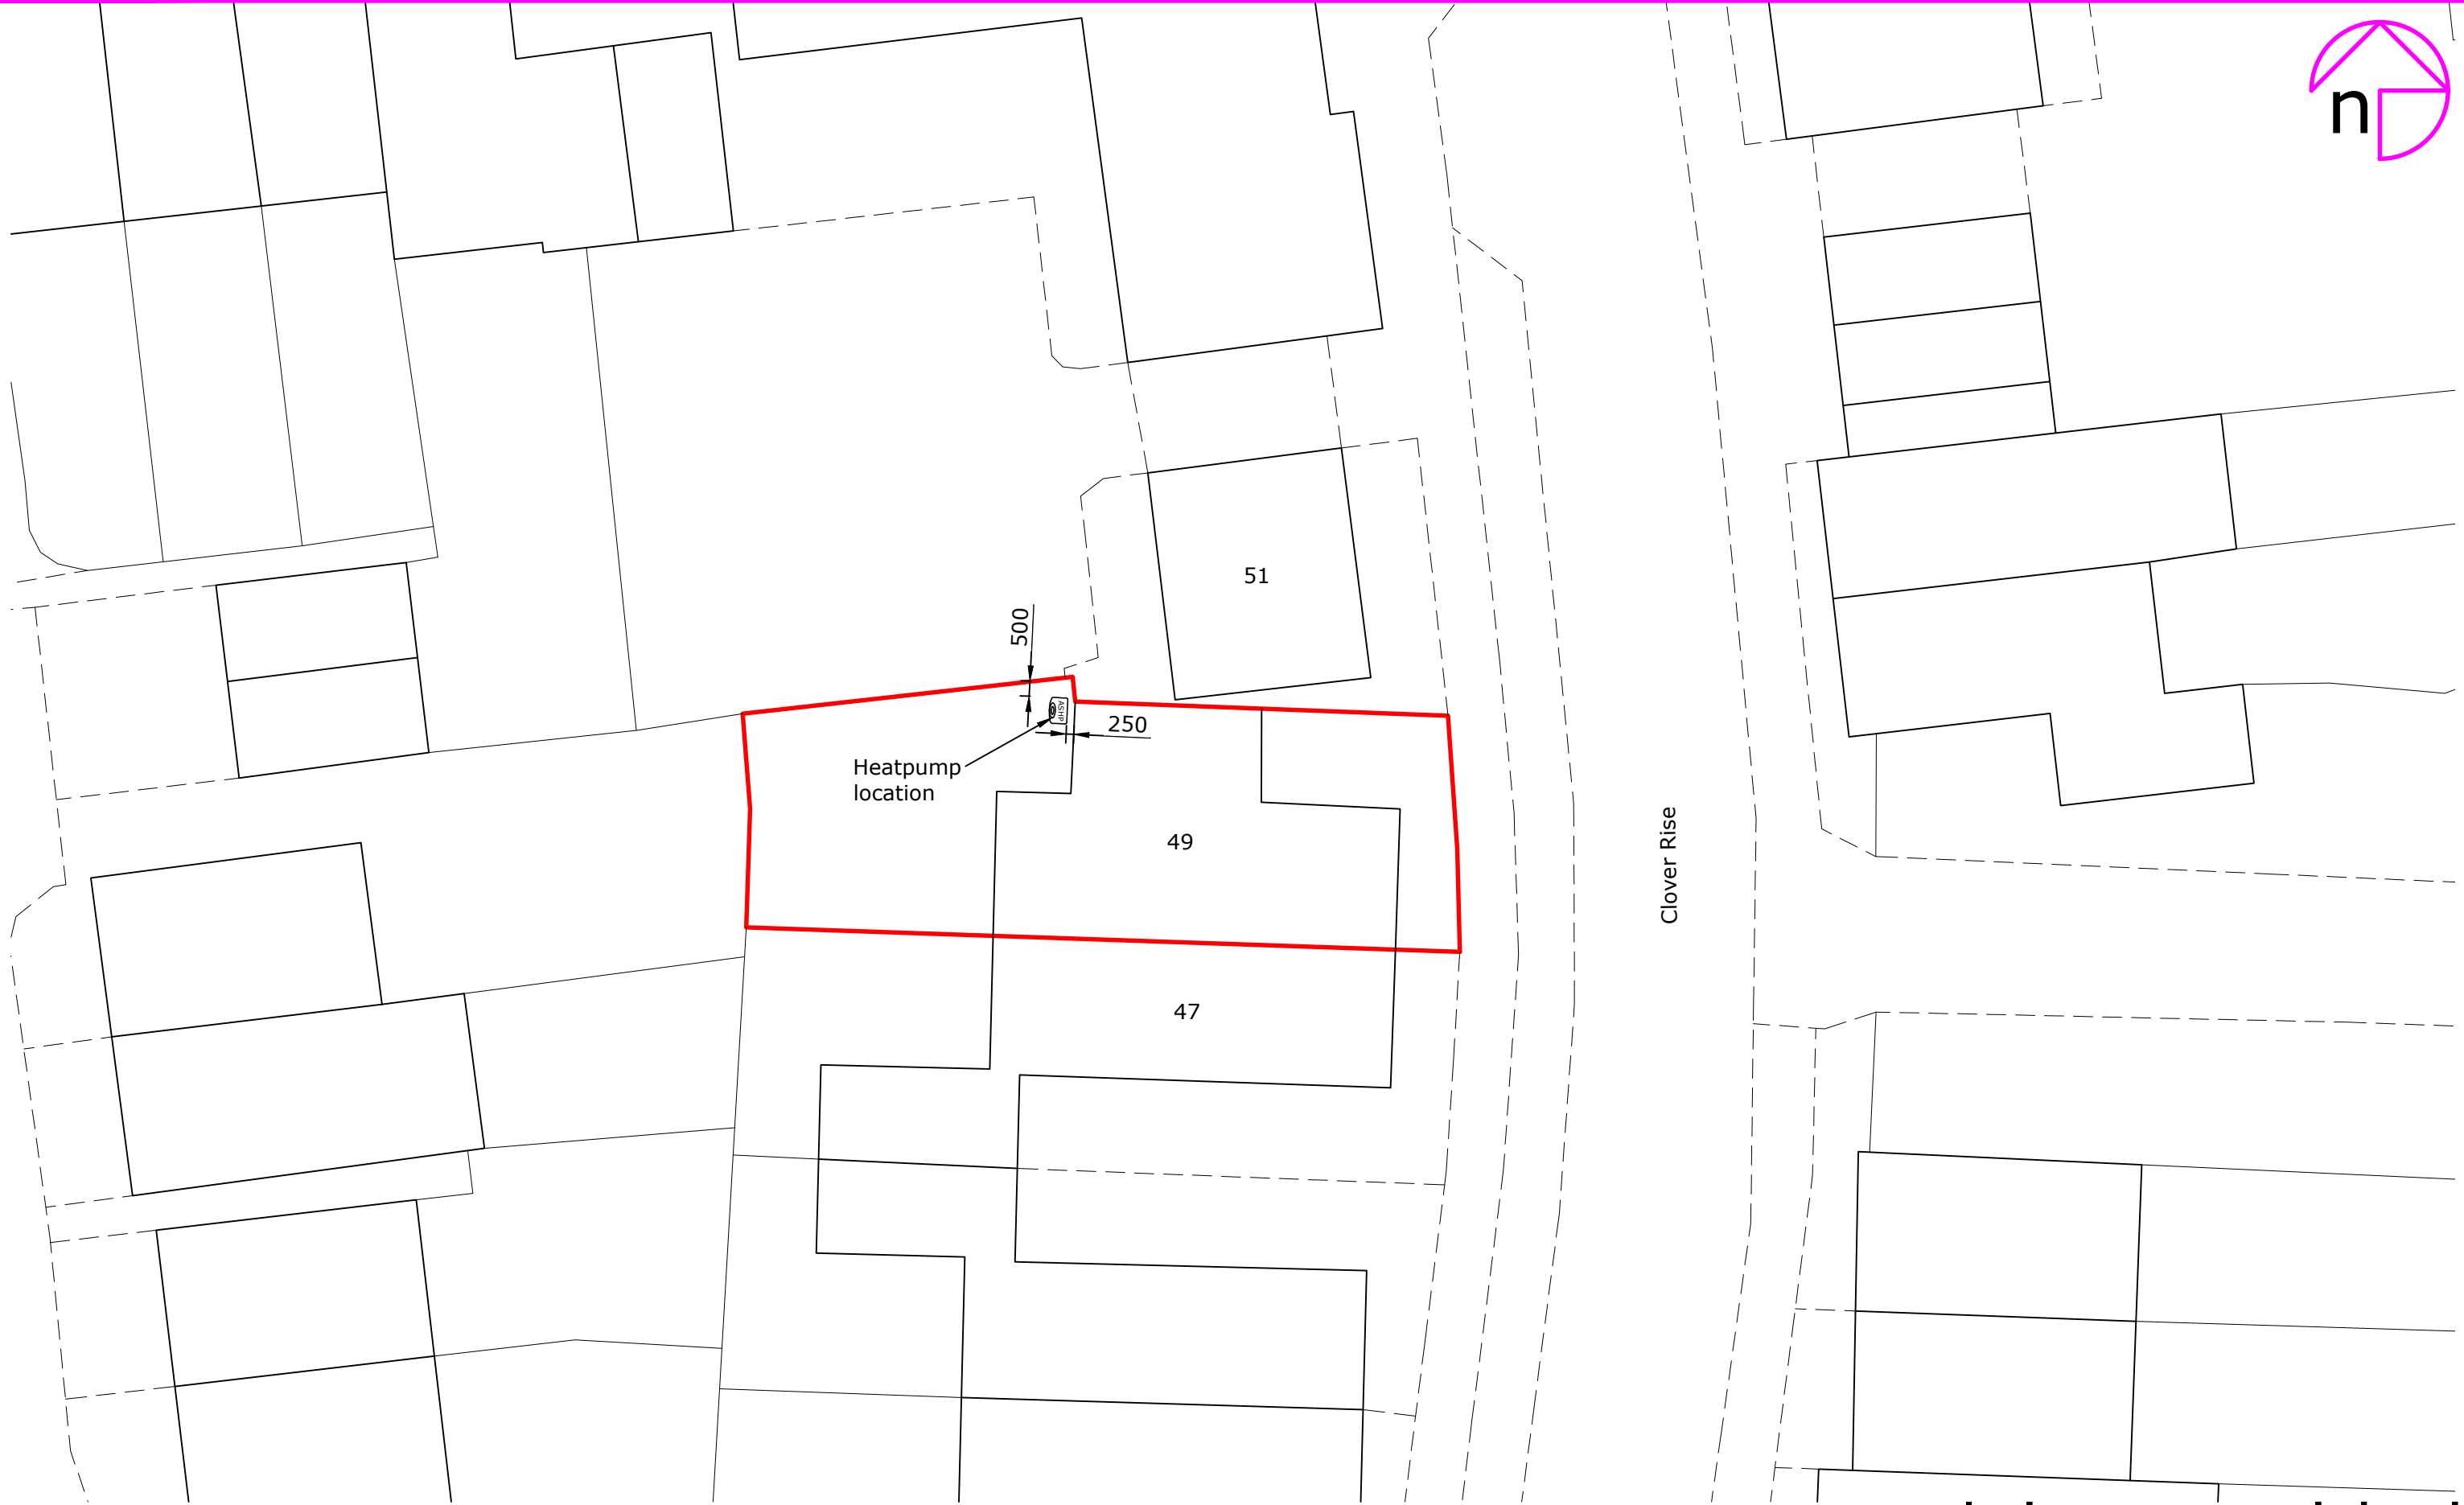

octopusenergy
services

Accredited by:

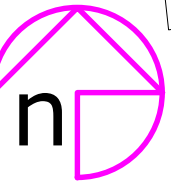

Client/Project: Adam Williams , 49 Clover Rise, Woodley, RG5 4WL	Project status: PLANNING
	Drawing title:Site plan as proposed showing location of air source heat pump

Scale: 1:200	Paper Size: A3	Drawn: A.K.	Checked: PM
Project ID: J-49253DC7	Drawing No: 02	Revision:	Date: Jan 2025