




Existing Elevations 1:100

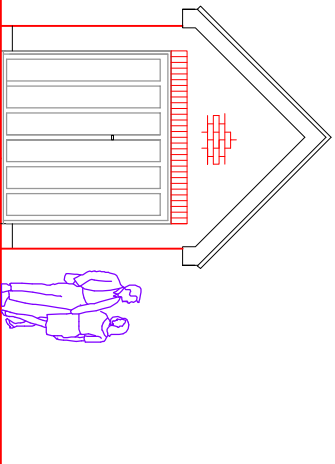


Front Elevation

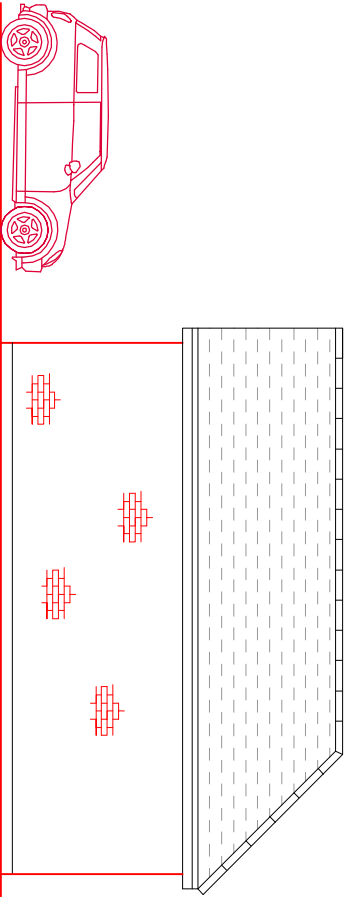


Side Elevation

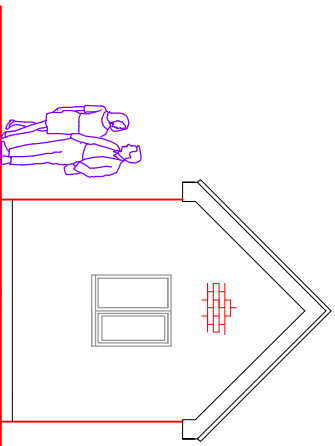



Rear Elevation

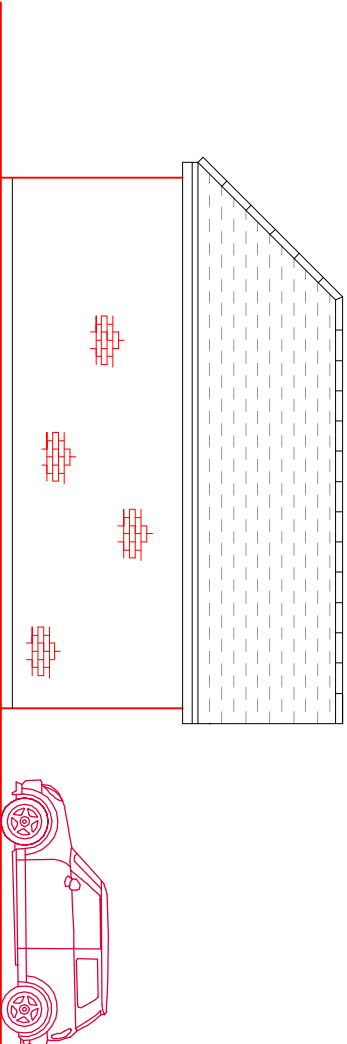



Side Elevation

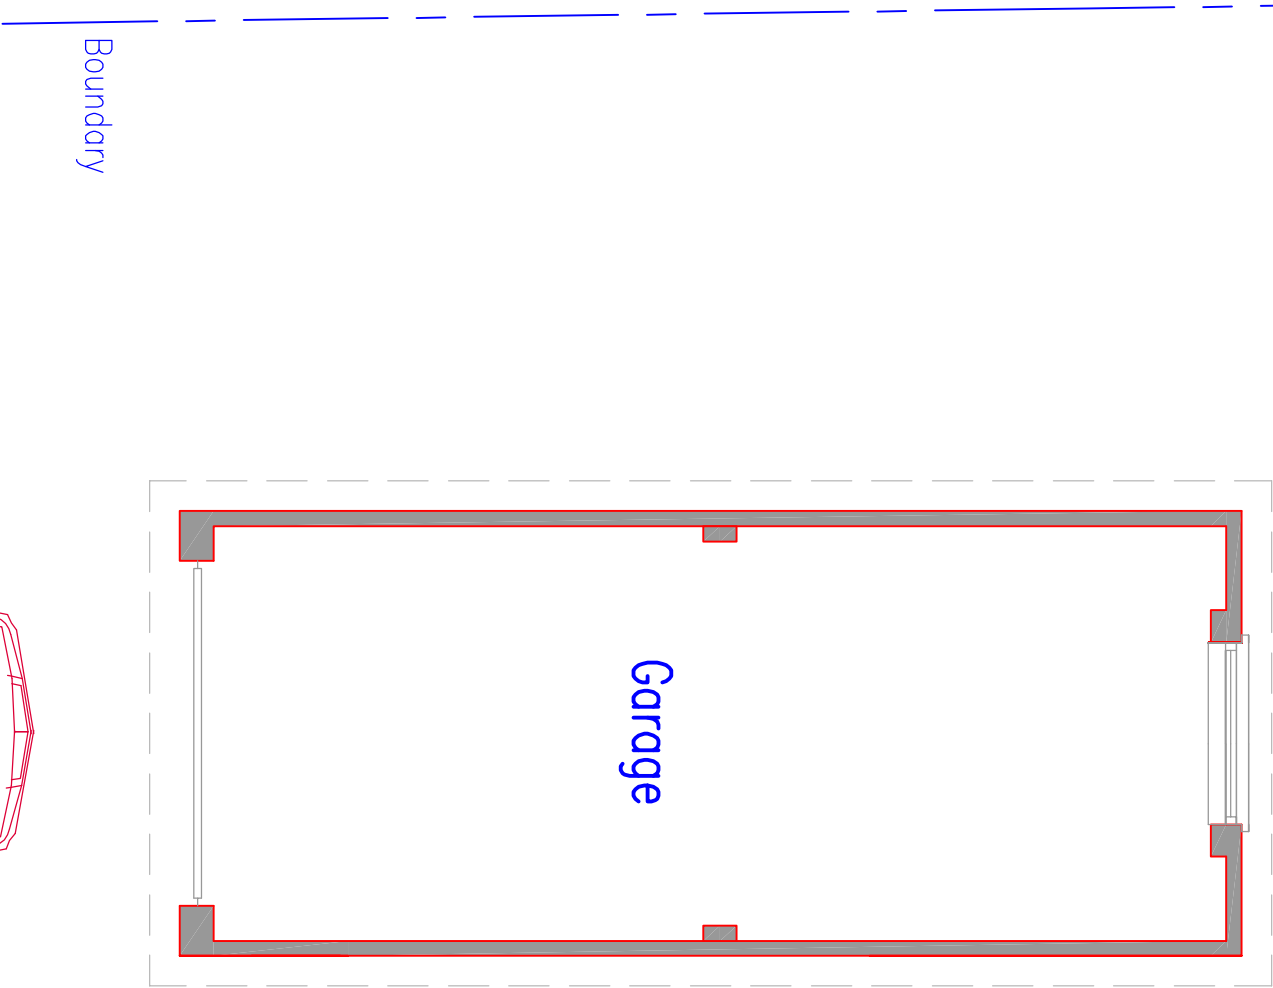

Existing Floor plan 1:50

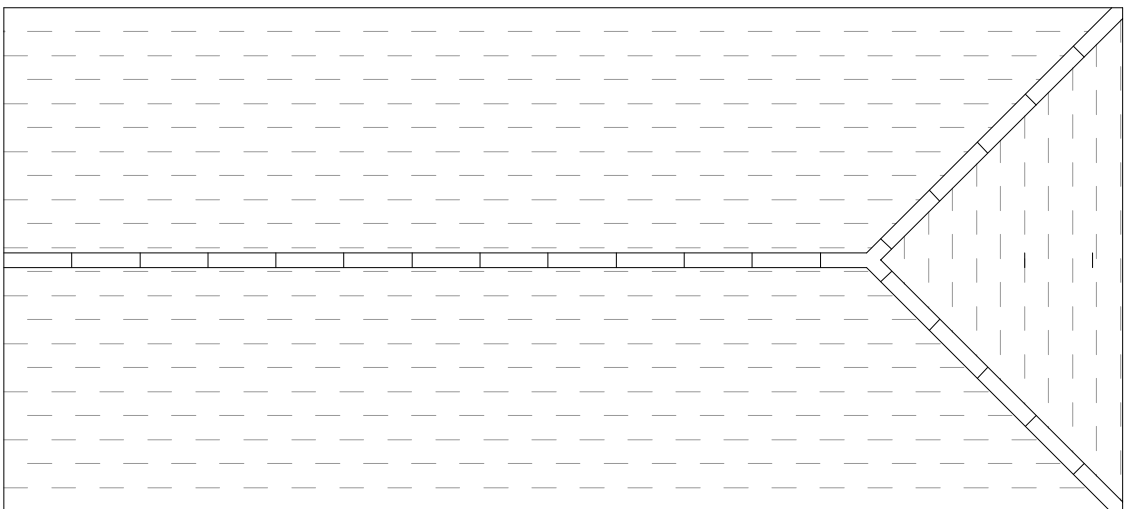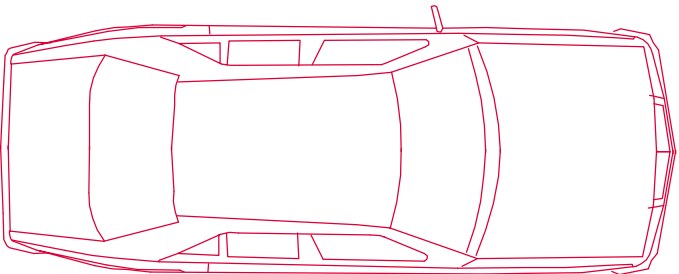

Existing Roof plan 1:50

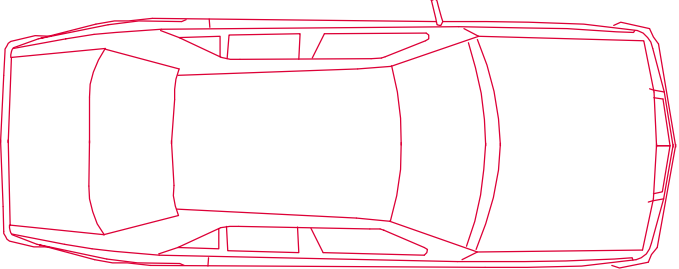 

↑ LOCATION PLAN 1:1250
© Crown Copyright. All rights reserved. Licence no. 100019880

ALL

DESIGN
MATTERS

Eastlands II, London Road, Basingstoke, RG21 4AW 01256 693077

client: Mr & Mrs Young

project: Magnolia Cottage,
Wokingham
RG41 5AE

title: Proposed side and rear extension to garage.
1. Existing garage
2. Location Plan

date: October 2026

drawn: Dermot Gallagher

scale: 1:100, 1:50, 1:1250 @ A1.

drawing no: 01