

FINISHES & MATERIALS

Ref.	Description
01	walls - red plain hanging tiles to match existing front bay
02	external windows - white PVC, double glazed with colour & style to match existing
03	external doors - white PVC double glazed to match existing
04	balustrade - toughened glass with metal handrail
05	roof - red roman pan tiles to match existing style & colour
06	rainwater goods - white PVC, size & style to match existing
07	fascias/soffits - white PVC to match existing style & colour
08	rooflight - double glazed, anthracite finish
09	roof - 3 layer felt flat roof to minimum fall

A	Planning issue	JMR	03/11/2025
P2	Preliminary	JMR	17/10/2025
P1	Preliminary	JMR	03/10/2025
Rev.	Revision Details	By	Date

This drawing is preliminary only, intended for conceptual purposes and not for construction

Client
MR. & MRS. WOLFF

Project Location
**45 ROWAN DRIVE,
WOODLEY, READING,
BERKSHIRE. RG5 4LN**

Project Description
**PROPOSED HIP TO GABLE
LOFT CONVERSION**

Drawing Title
PROPOSED ELEVATIONS

Drawn	JMR	Drawing No.	JMR-25006-025-A
Date	03/11/2025		
Scale	1 : 100	Sheet Size	A3


JMREDMAN
ARCHITECTURE

Jamie M. Redman MCIAT
Jamie@jmra.co.uk | 07823774153
www.JMRedman.co.uk




PROPOSED WEST ELEVATION

SCALE 1 : 100

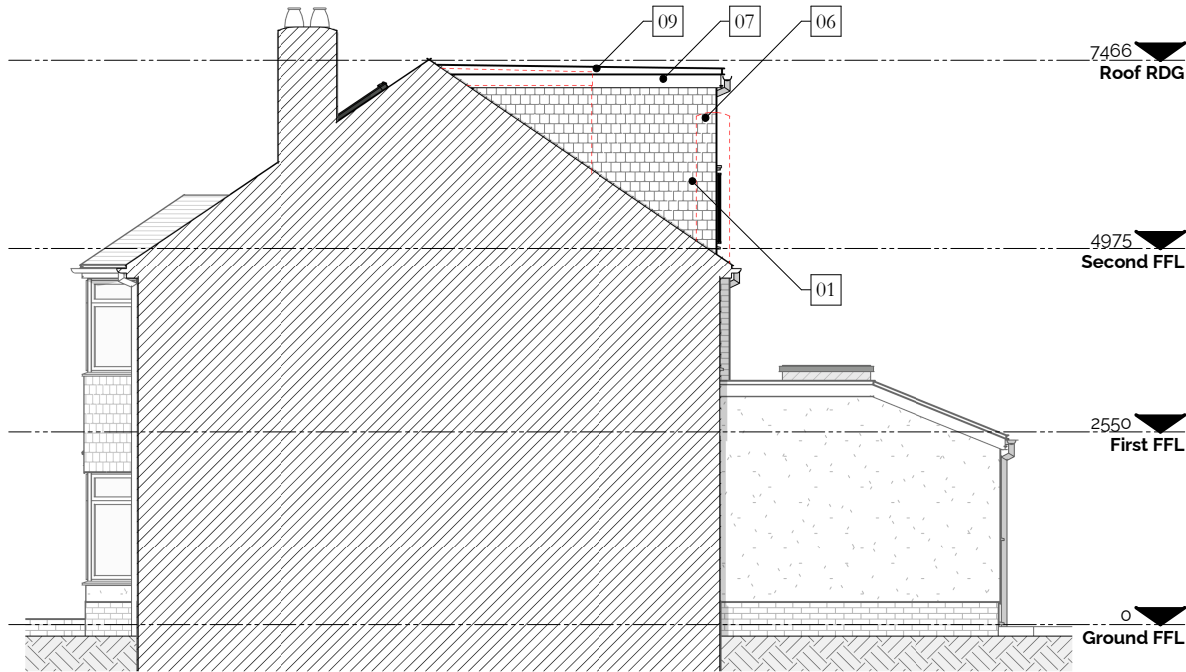


PROPOSED SOUTH ELEVATION

SCALE 1 : 100

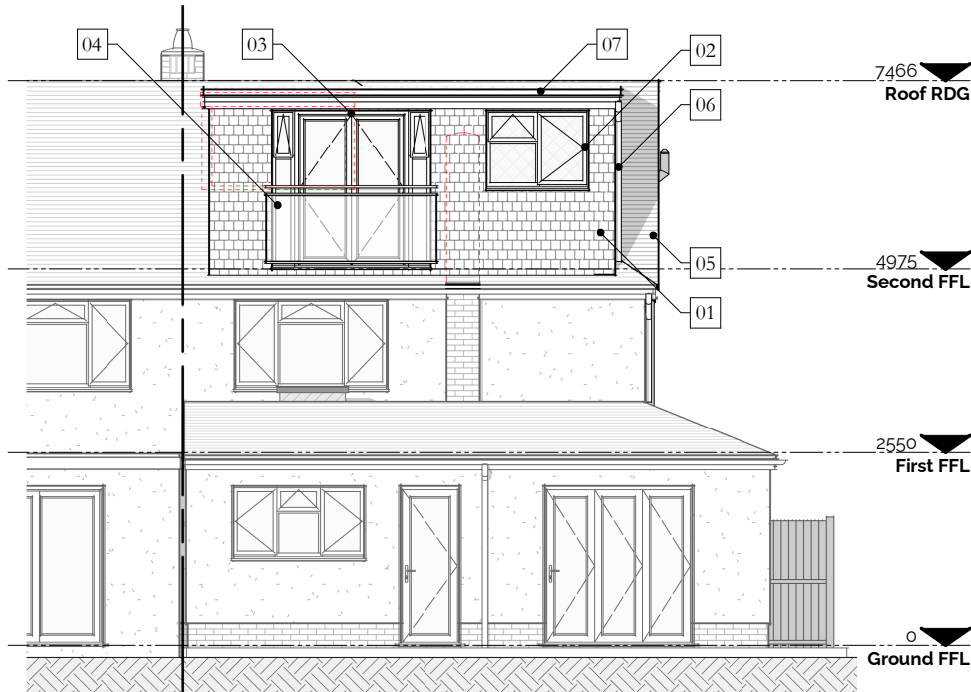

PROPOSED EAST ELEVATION

SCALE 1 : 100

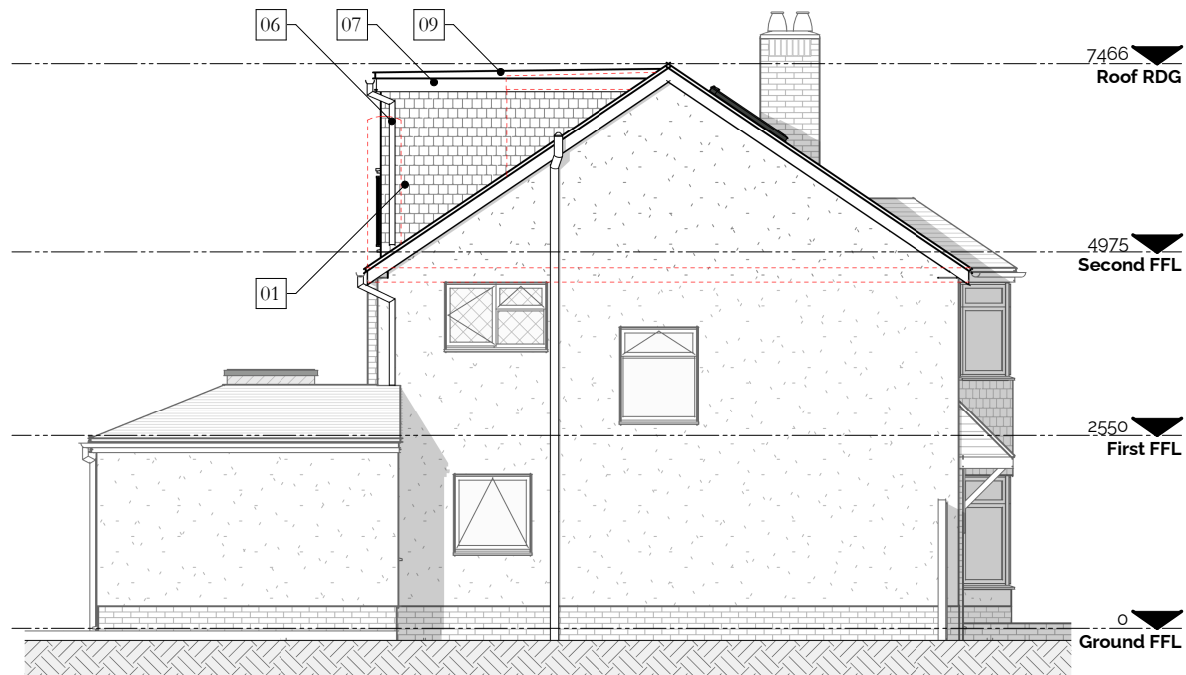

PROPOSED NORTH ELEVATION

SCALE 1 : 100

(Scale 1:100 at A3)
0 1,000 2,000 3,000 5,000