



Front Elevation 1-100






Side Elevation 1-100




Rear Elevation 1-100




Side Elevation 1-100

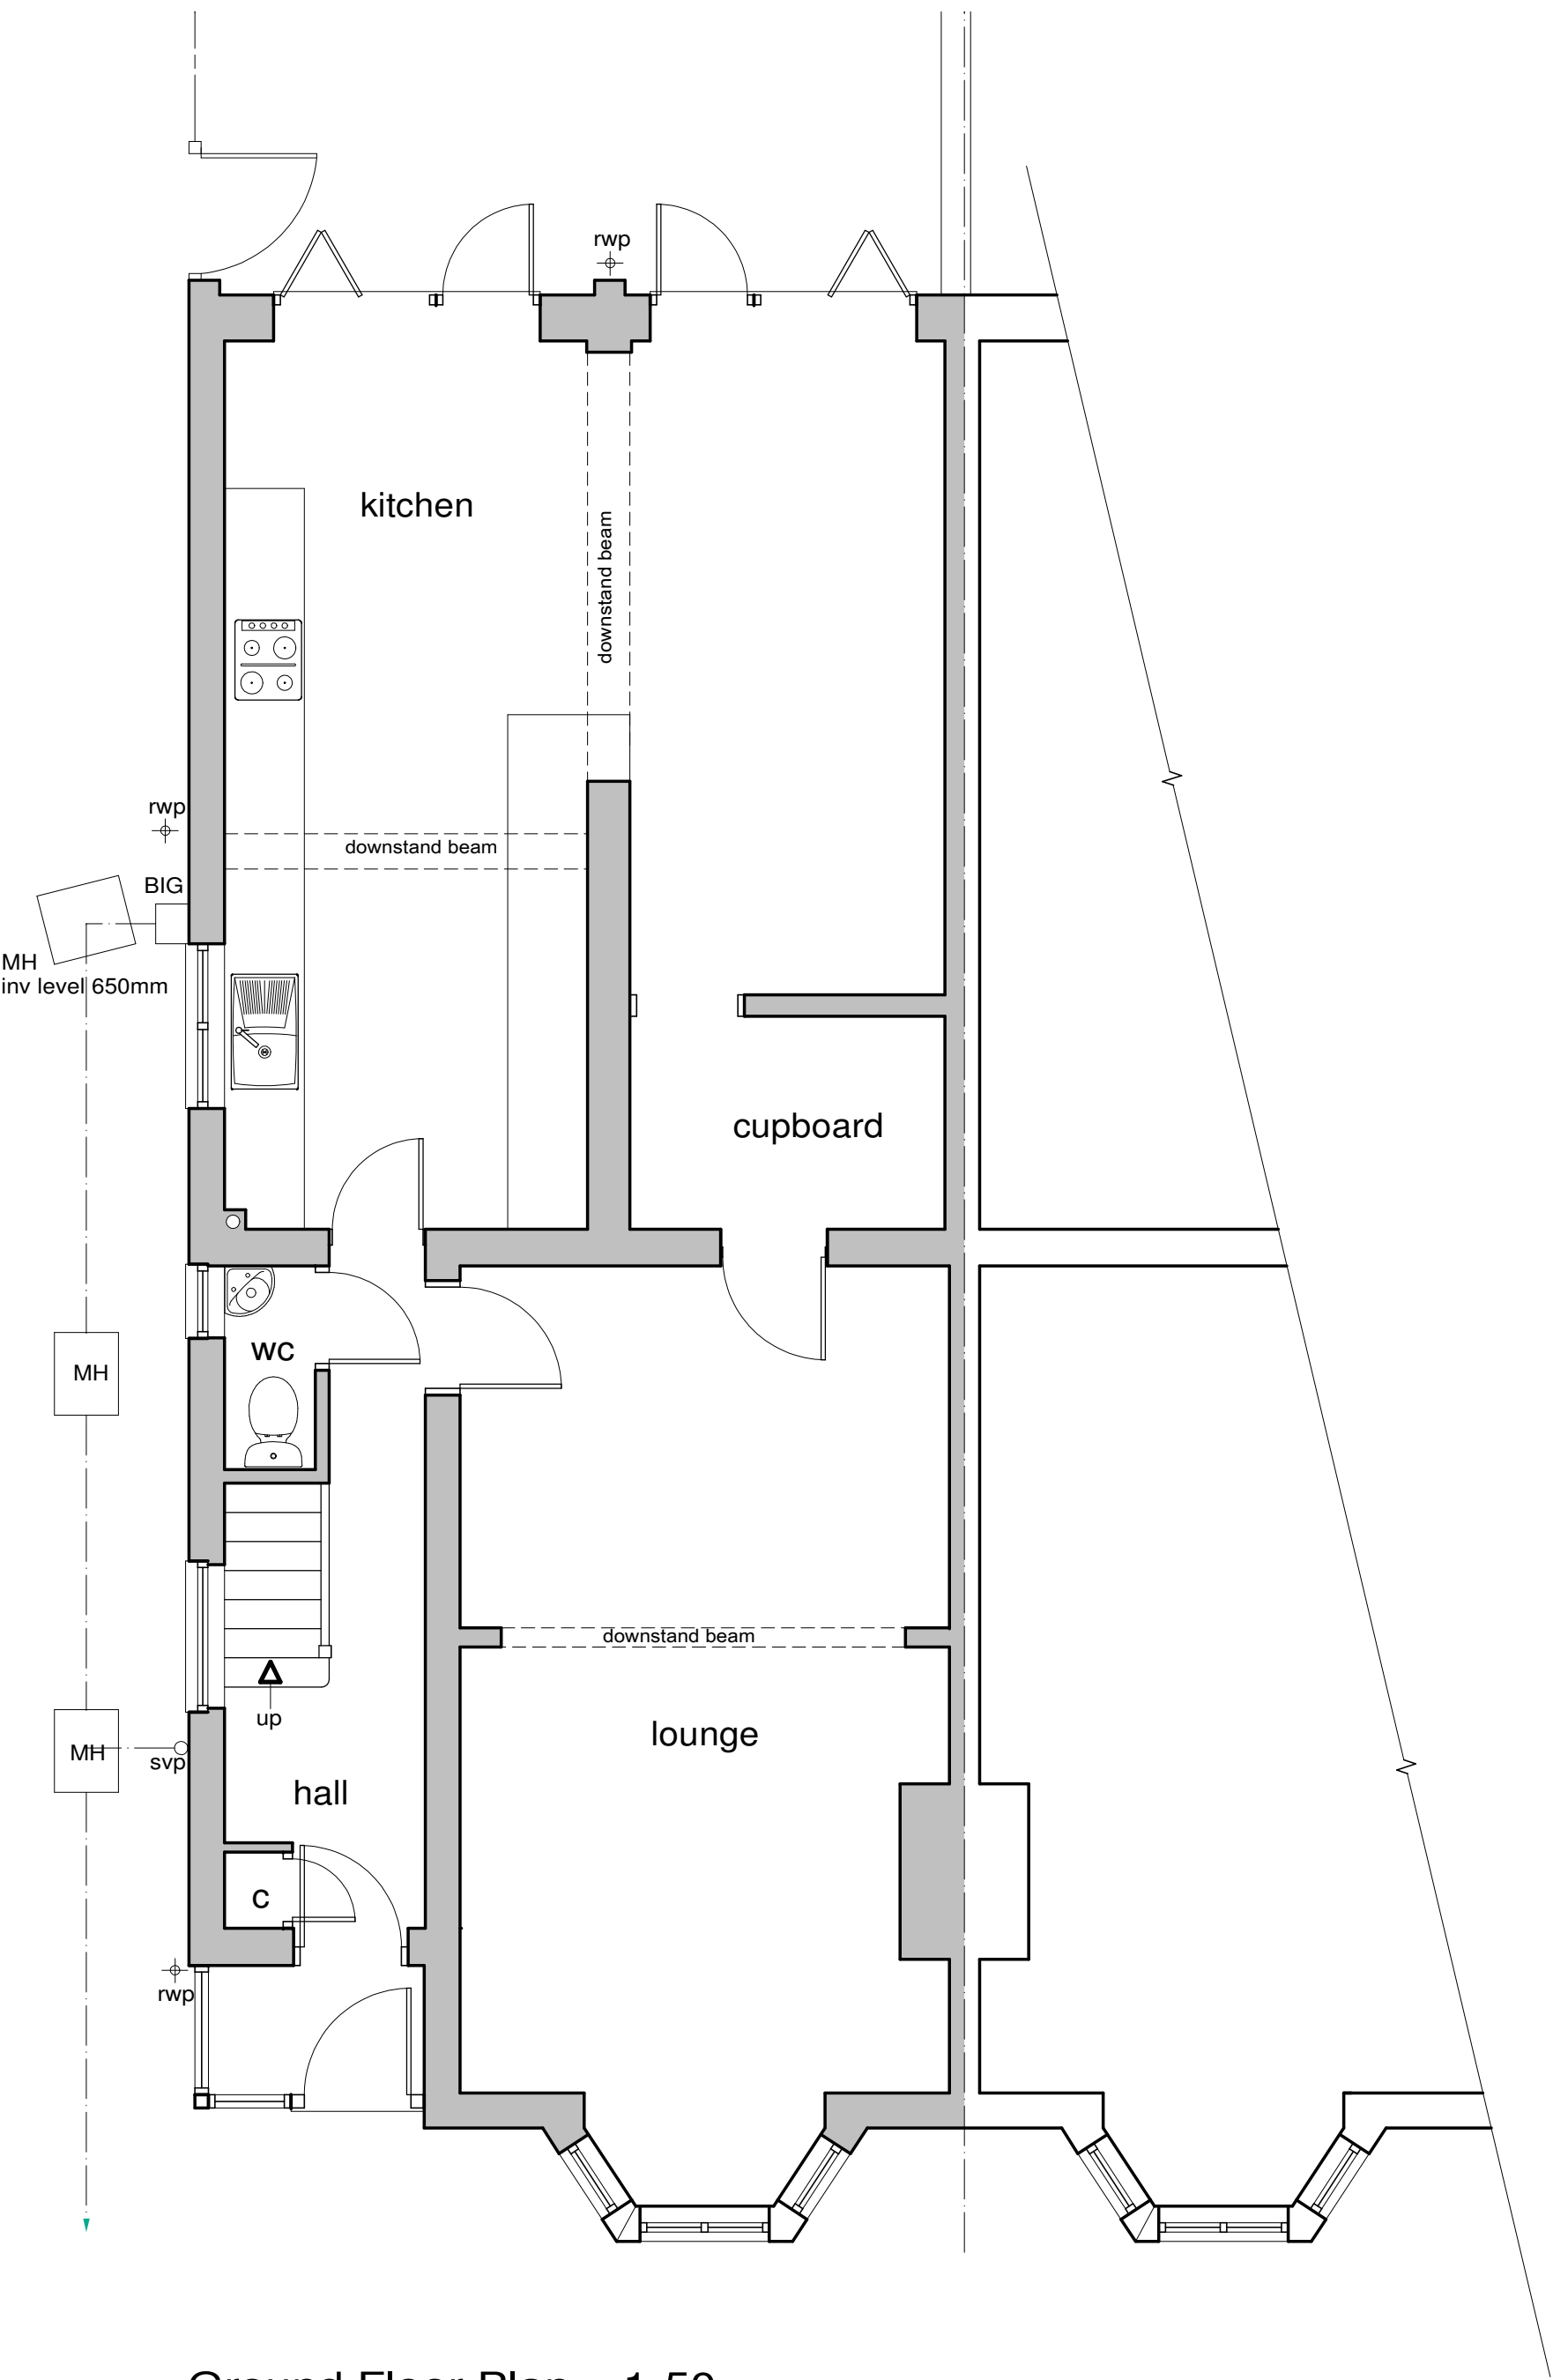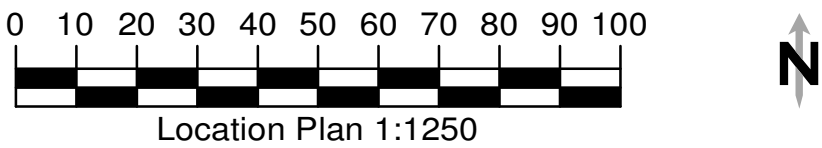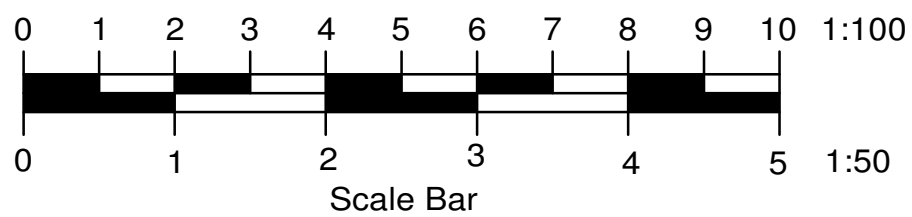



Ground Floor Plan 1-50

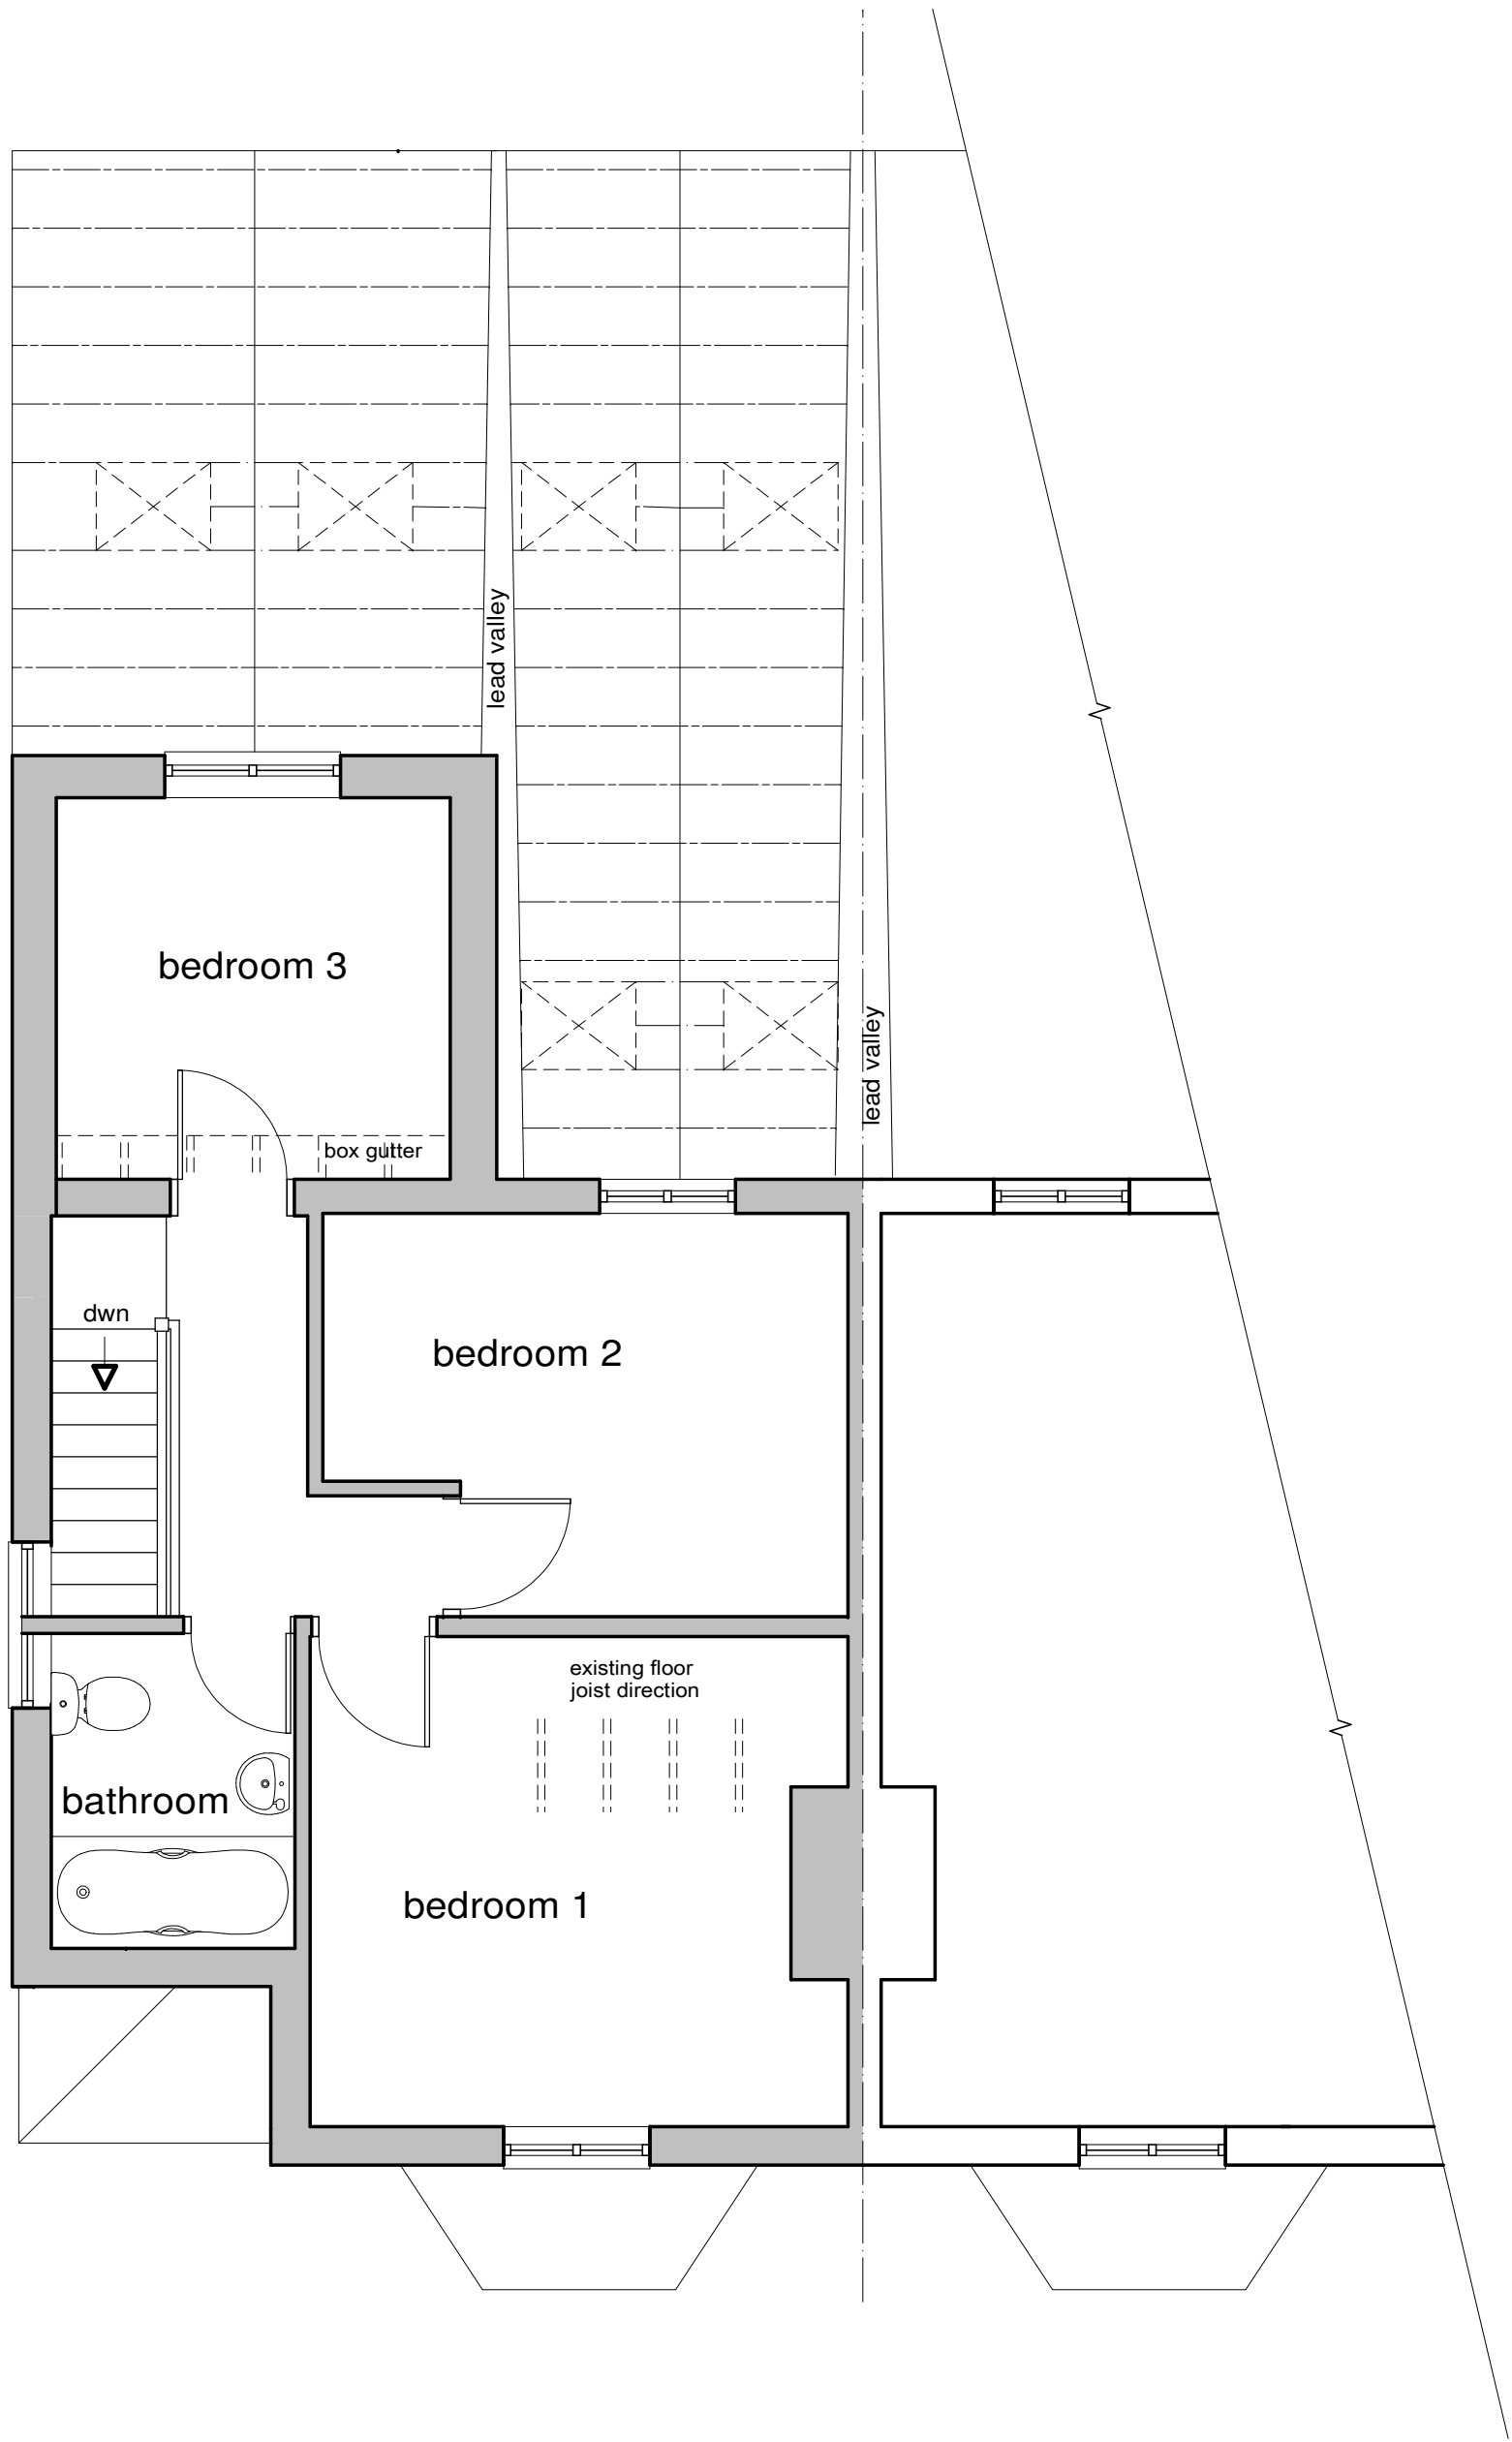

First Floor Plan 1-50

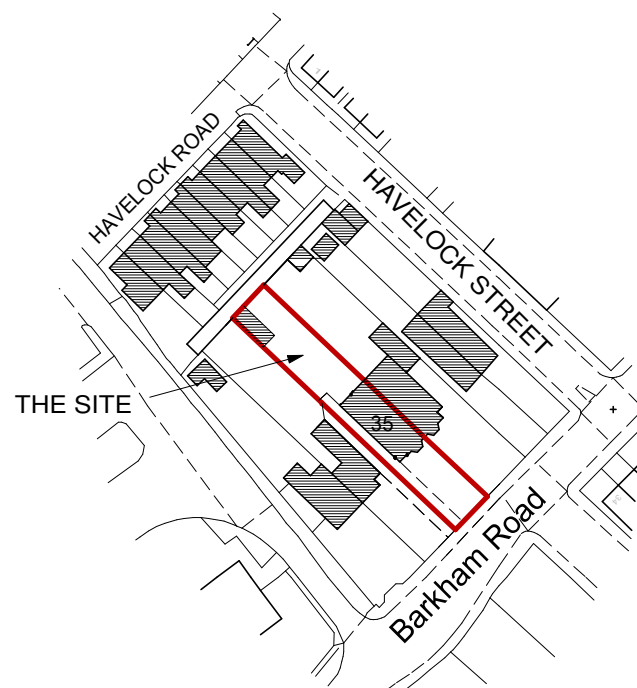

Mapping contents © Crown copyright and database rights 2025 Ordnance Survey 100035207

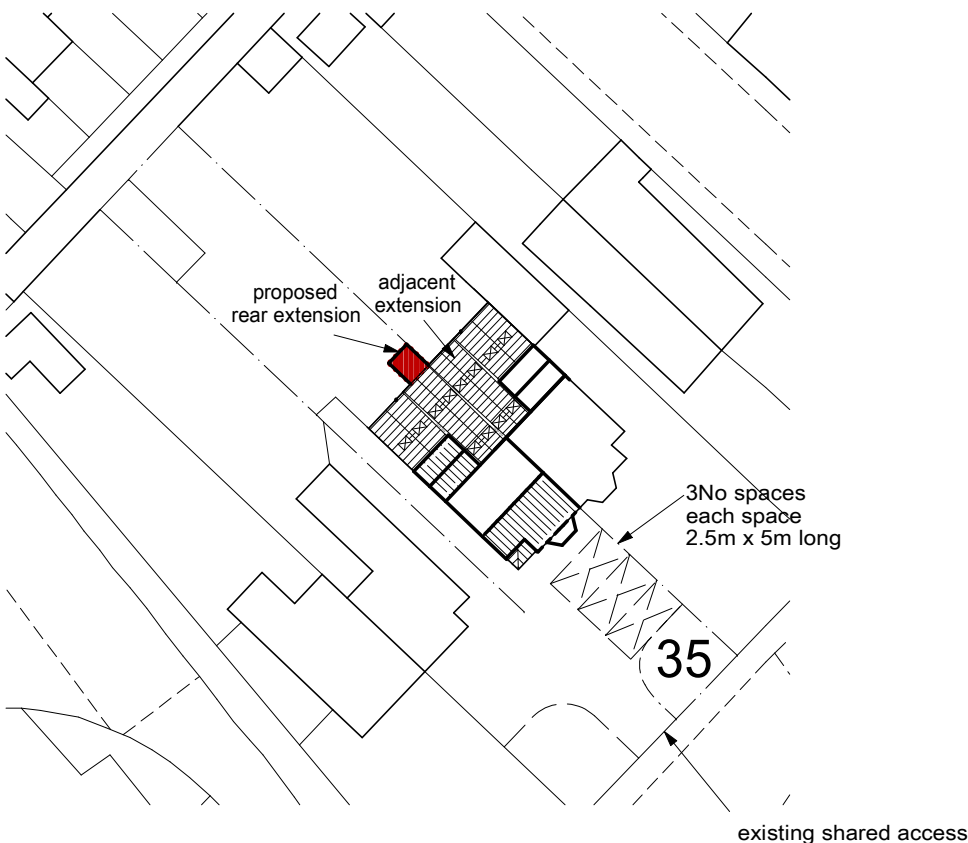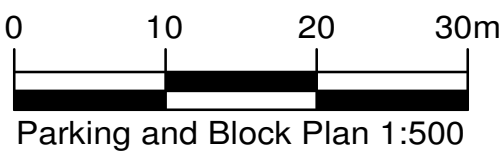

A	DEC 25	PLANNING REVISION
Client		
Claire Ramage		
Job Title		
35 Barkham Road		
Wokingham		
RG41 2XR		
Drawing Title		
Existing Plans and Elevations		
Scale 1-50 1-100		
Date Oct 25		Drawn by wen
Drg No. R- 2845		Rev. A