




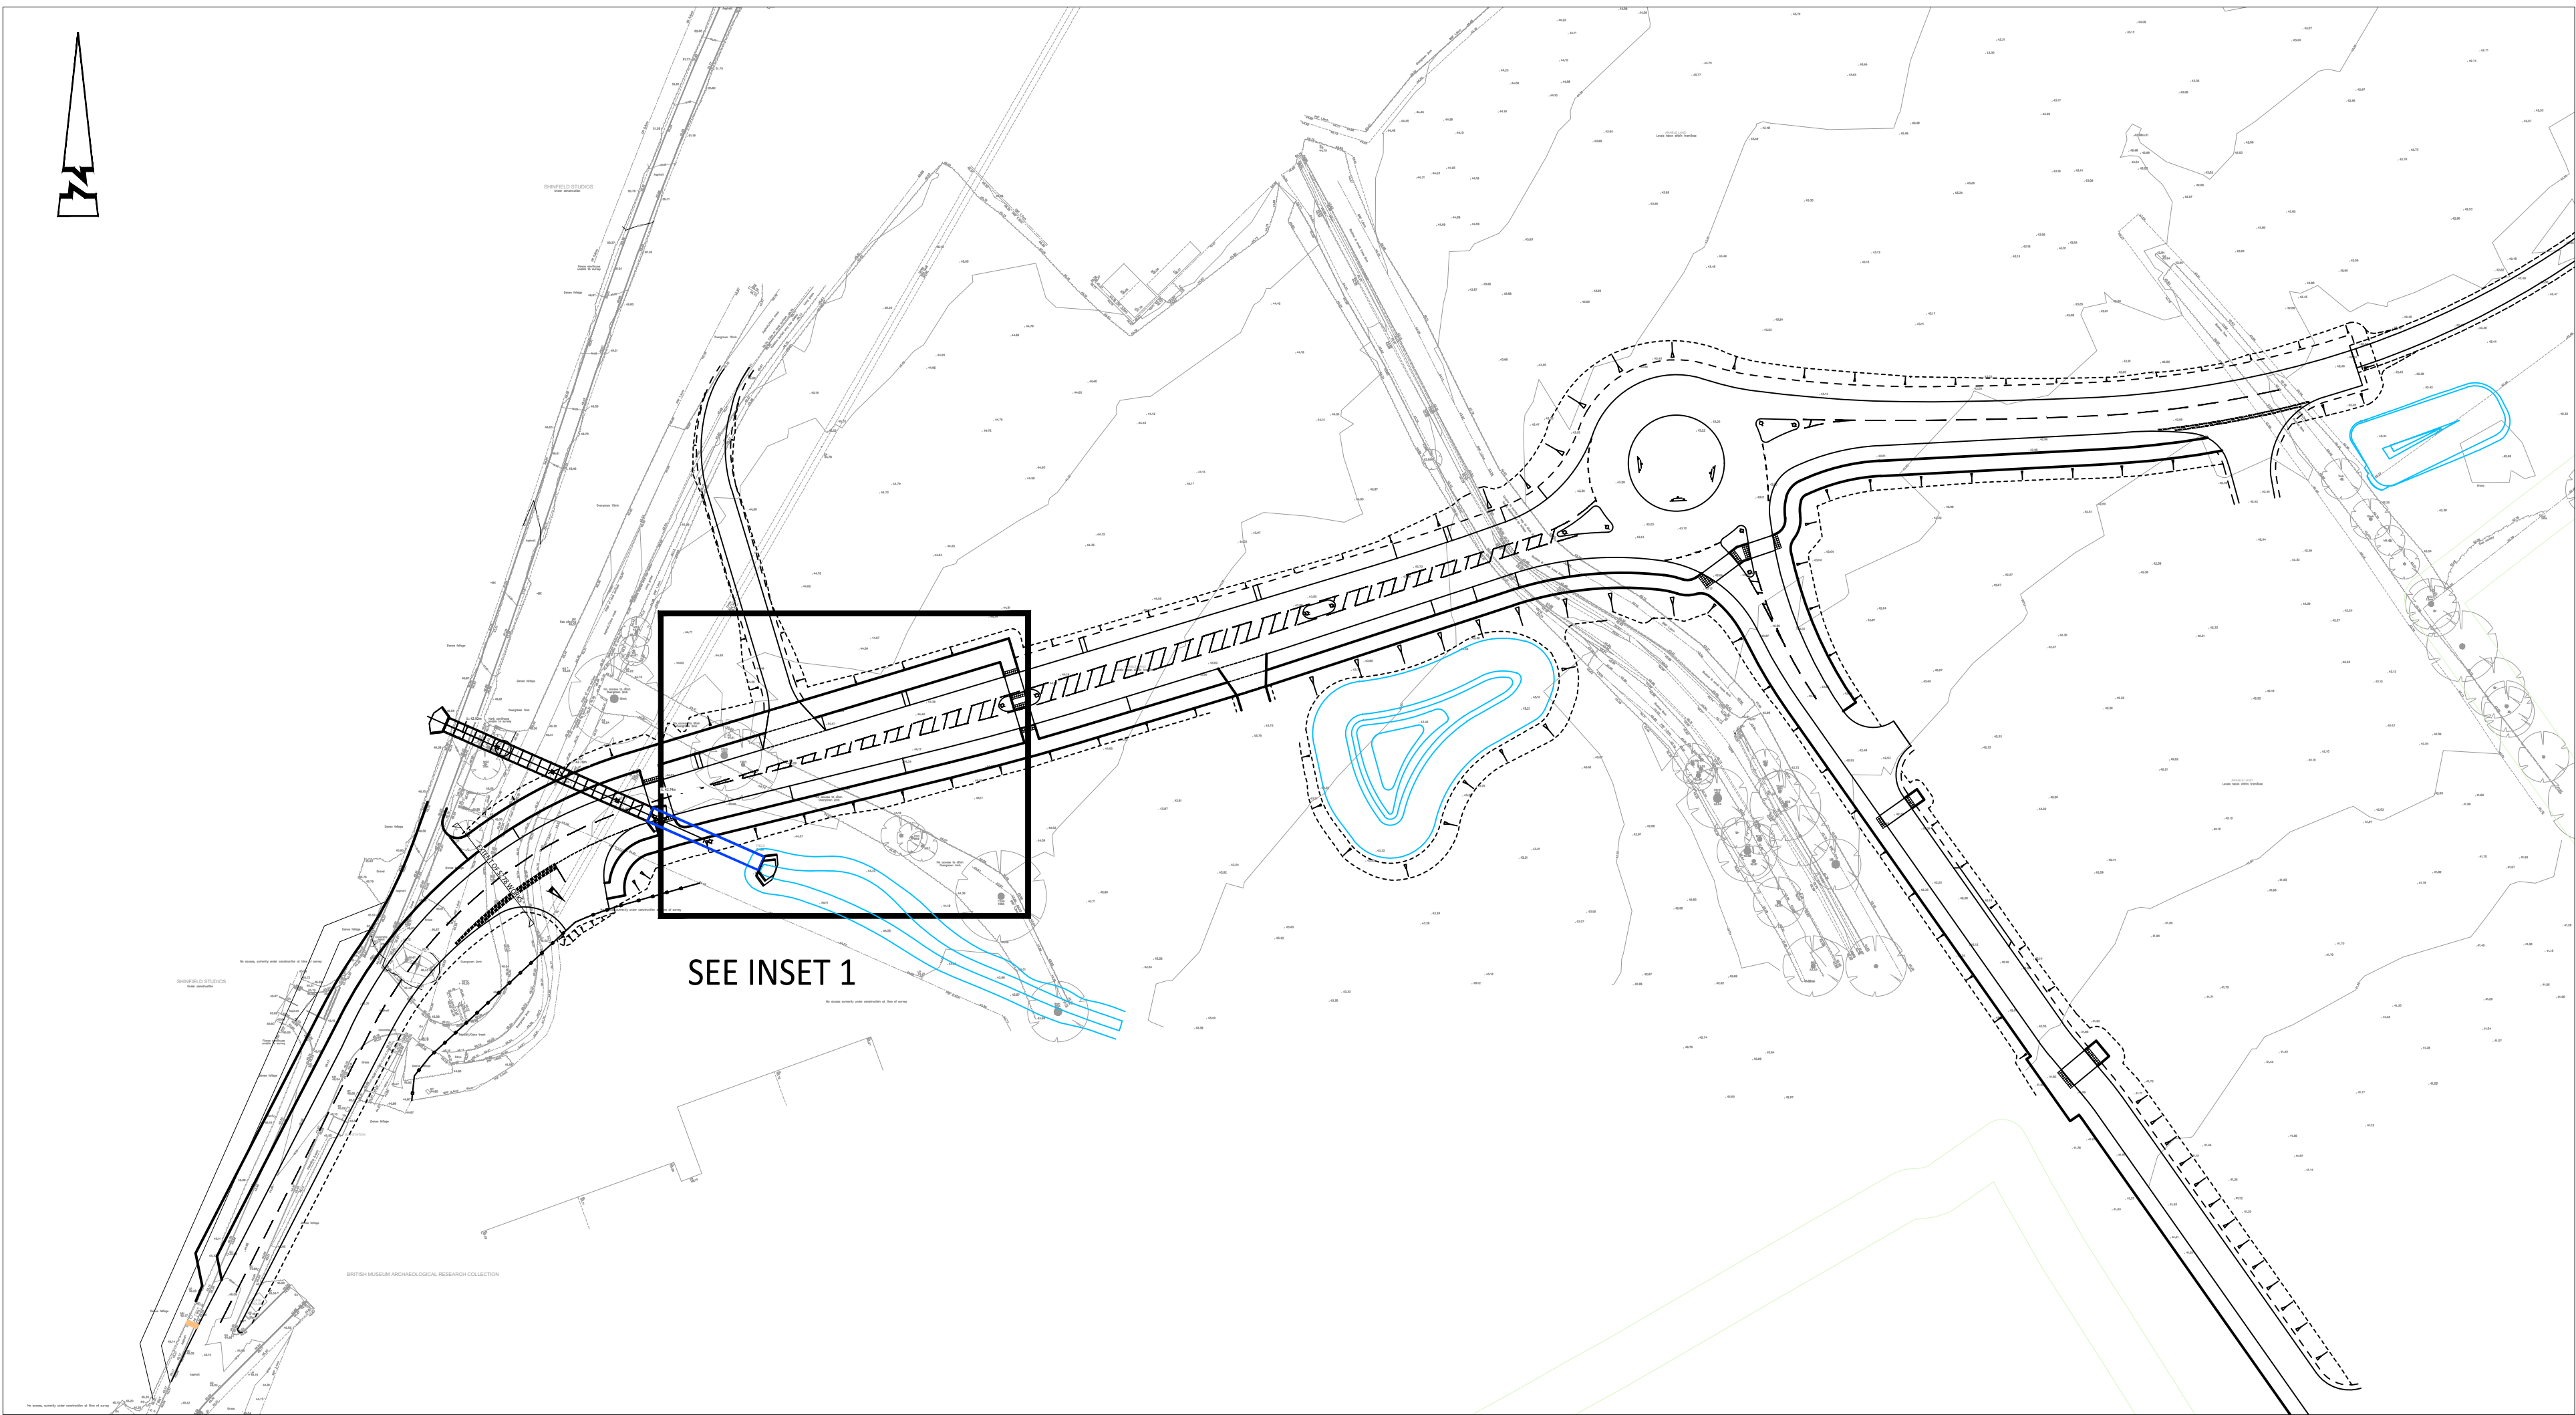

OVERALL SITE PLAN - SCALE 1:1000

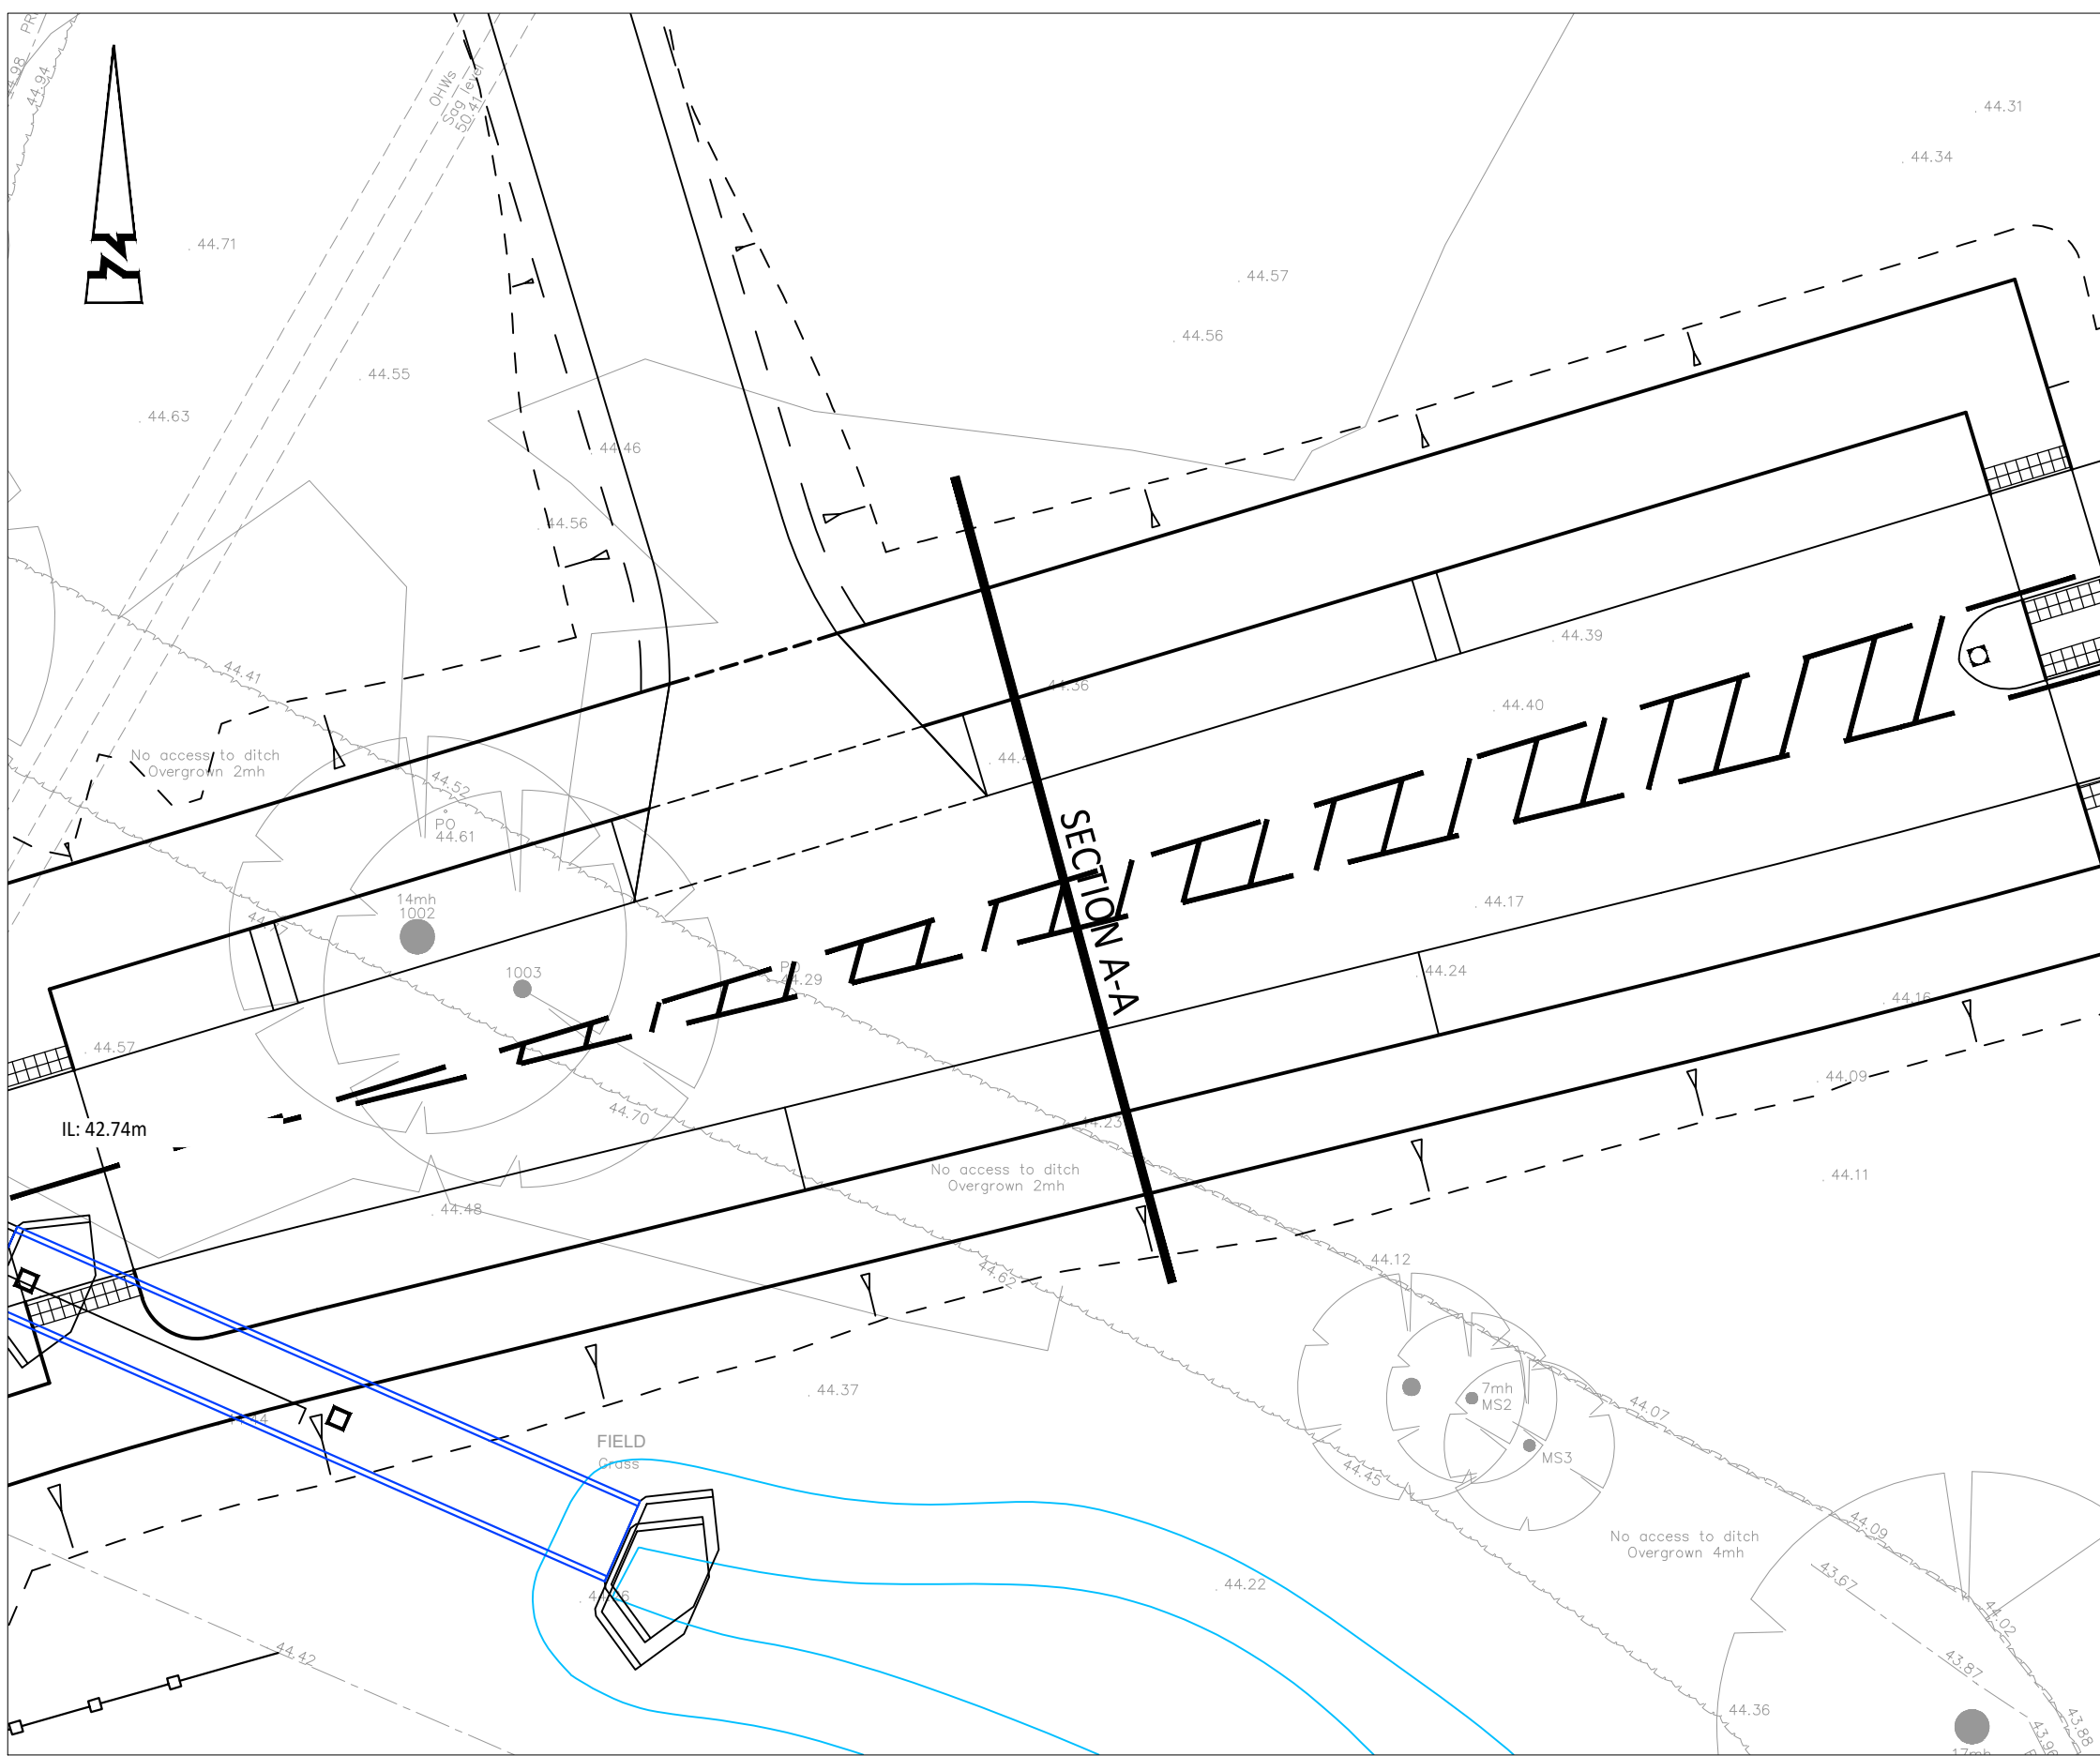

INSET 1 - SCALE 1:250

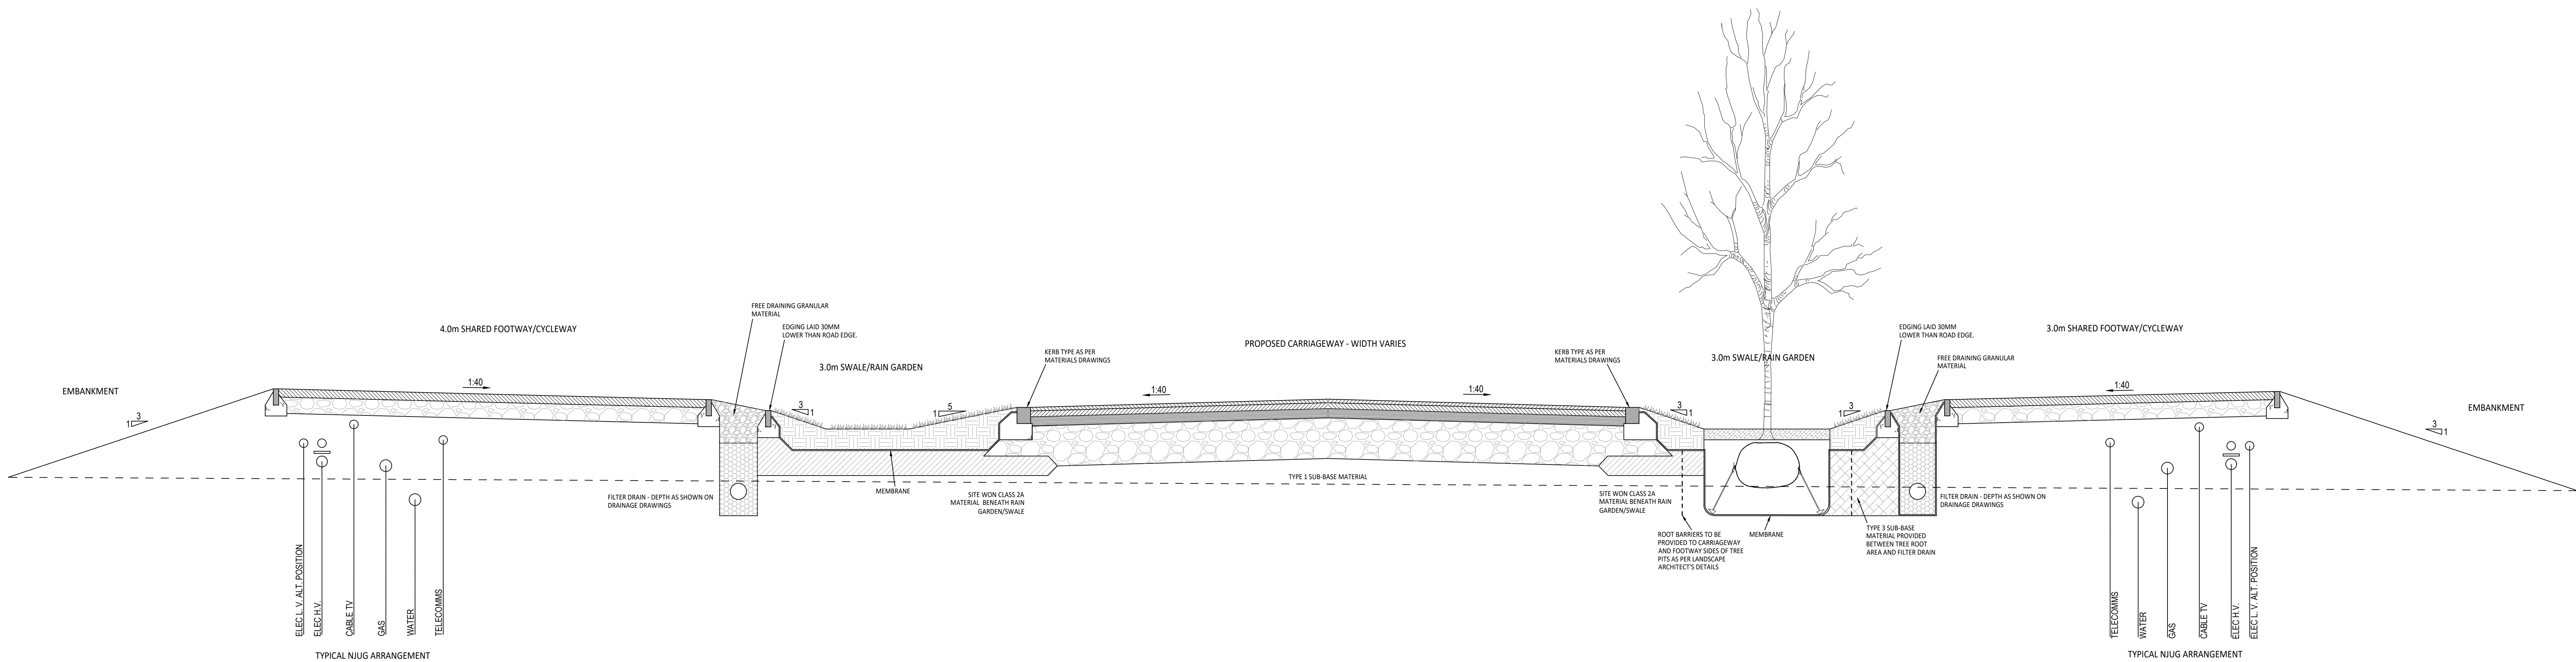

SECTION A-A - SCALE 1:25