

A3 Drawing

REVISION

DATE


DRG. REMAINS COPYRIGHT OF THE ARCHITECT.
DIMENSIONAL DISCREPANCIES TO BE REFERRED
TO THE ARCHITECT
DO NOT SCALE

DRAWING STATUS
☒ PRELIMINARY ☐ FOR APPROVAL ☐ CONSTRUCTION



FRONT ELEVATION


1:100

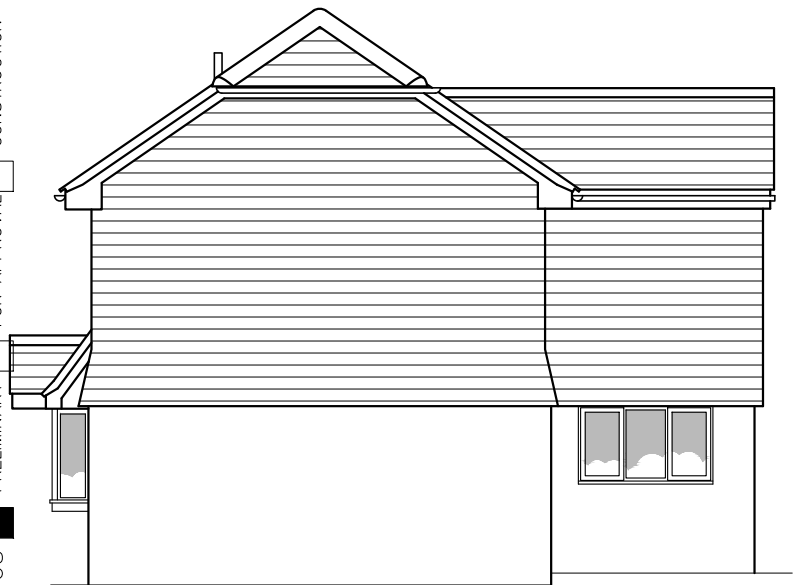

SIDE ELEVATION 1:100
(No change)



REAR ELEVATION 1:100
(No change)

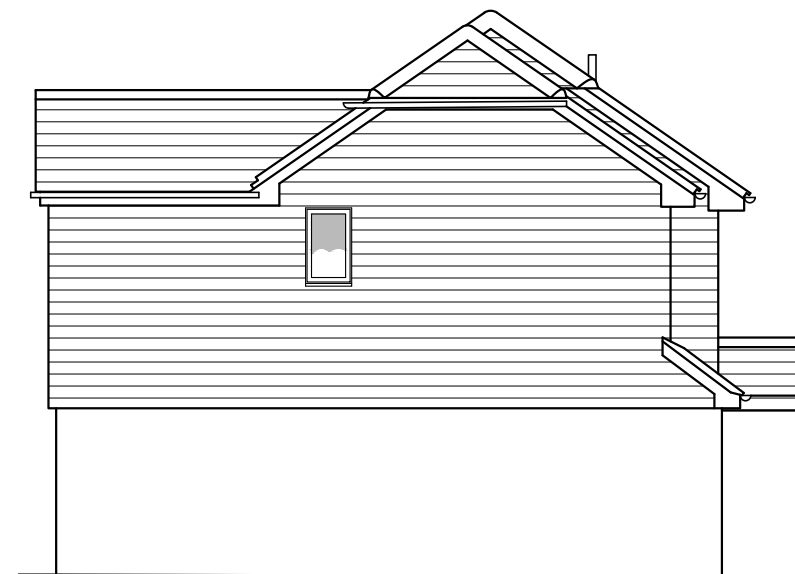

SIDE ELEVATION 1:100
(No change)

Anne Owen Architects Ltd
24 Springfield Park, Twyford, Reading RG10 9JH
+44(0)118 932 0846 / 07788 262602
anne@anneharchitect.co.uk
www.anneharchitect.co.uk
Director: Anne Owen BA (Hons) BACh RIBA
Company Registered in England & Wales No. 8861202



DATE Oct 2024
SCALE 1:50/100
REV. -

JOB TITLE Proposed extension
26 Cotterell Gardens

CLIENT Mr & Mrs R Arthan
DRG TITLE Proposed Elevations

JOB No. 2447
DWG No. 11