



Figured dimensions only are to be taken from this drawing. All dimensions are to be checked on site before any work is put in hand.

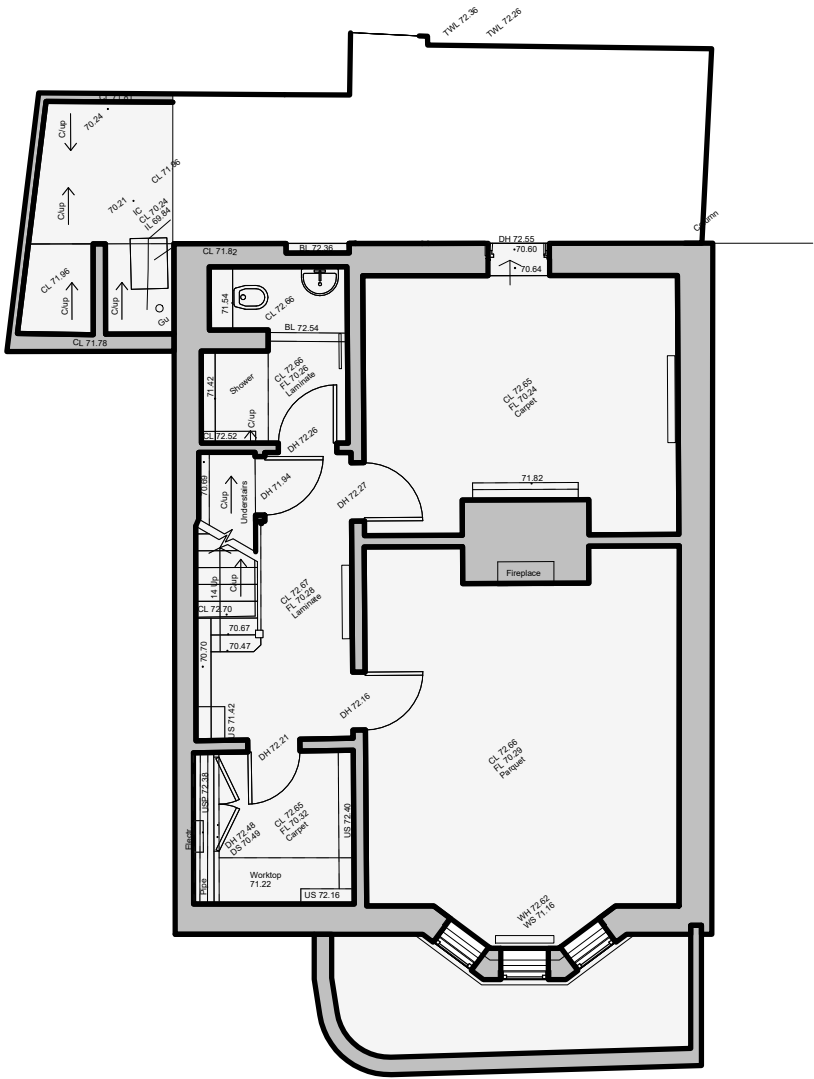

-01_Lower Ground Level
1 : 100

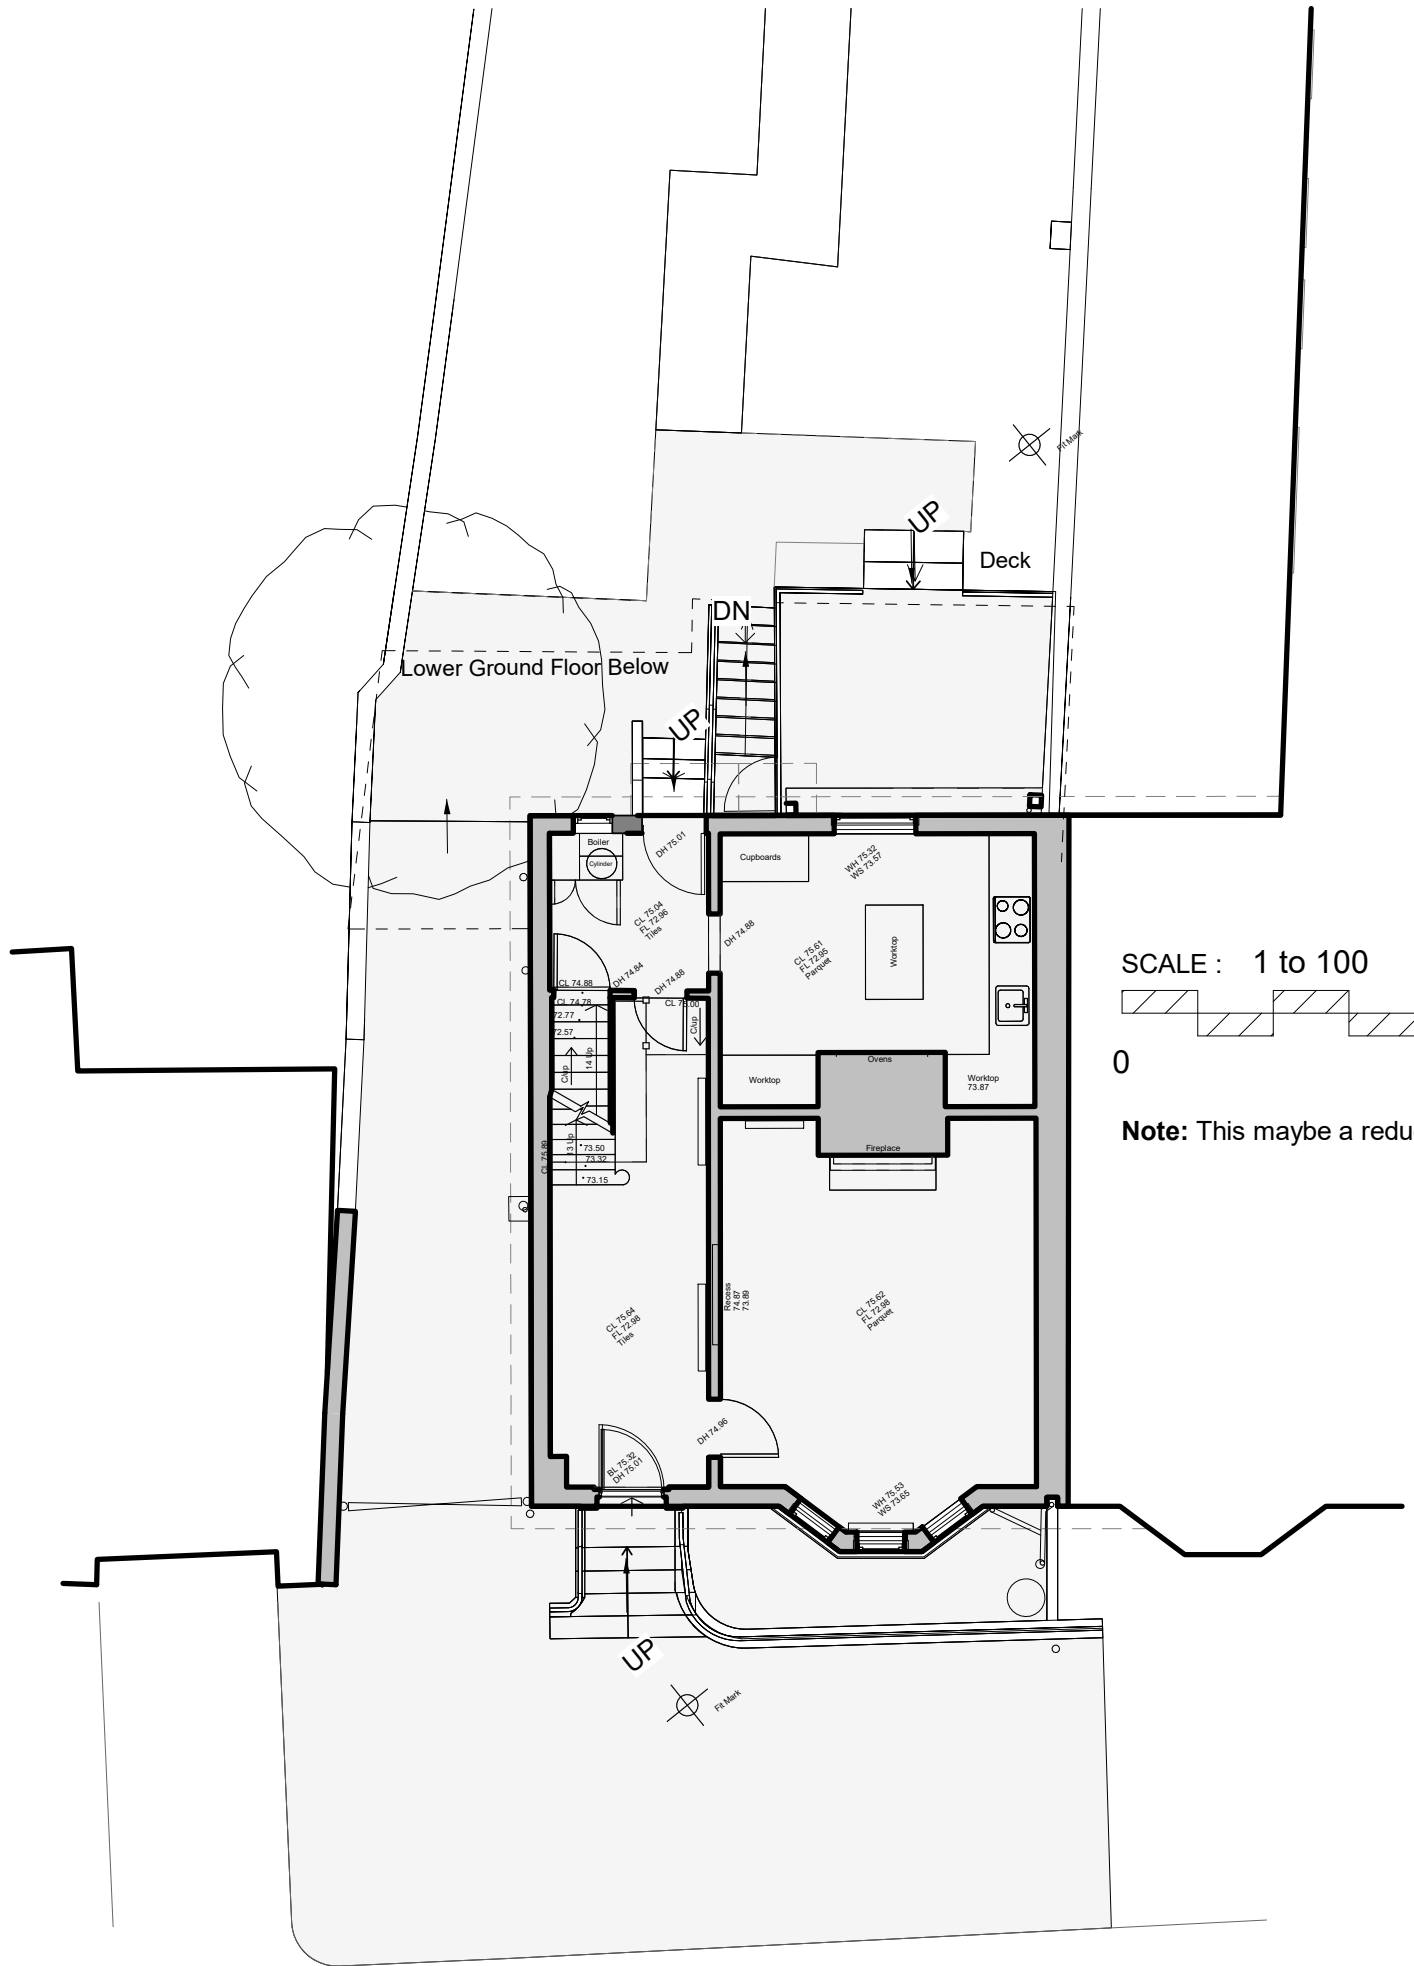

00_Ground Level
1 : 100

SCALE : 1 to 100

0 5m 10m

Note: This maybe a reduced sized print, check scales below

P1	planning	LPA	Date 6	MP
Revision	Description	Drawn	Date	Checked

Client's Name

Mr and Mrs Thapar

Job Title

37 Broad Street, Wokingham,
RG40 1AU

Drawing Title

Existing Ground and Lower
Ground Floor Plans

Scale

1 : 100 @A3

Job No	Drawing No
2174	E03
Status	Rev
	P1