

PROJECT INFORMATION

32 Sutcliffe Avenue, Reading  
RG6 7JN

STATUS

Stage Planning Design  
(only for Planning purposes)

SHEET

Location Plan

CLIENT

Mr L V

DATE

03.09.25

DRAWING NUMBER

LV\_001

SCALE (@ A3)

1 : 1250

REV

VA

DRAWN BY


- NOTES  
ALL DRAWINGS TO BE PRINTED AT 100%  
SCALE.  
DO NOT FIT TO PRINTER MARGINS WHEN  
PRINTING.
1. This drawing is copyright of HAUS Frame Architects & Designers. Reproduction is only to take place with written authority.
  2. These plans are subject to Planning & Building Regulation Approval or any other statute in law before building work commences.
  3. Any structural work where mentioned on this drawing is subject to a qualified structural and civil engineer calculations before building work commences.
  4. These drawings are intended for Building Control purposes only, drawings marked preliminary have not been approved by Building Control. Construction drawings can be supplied separately.
  5. Only Local Authority Planning Departments may scale dimensions from the drawings.
  6. All dimensions to be checked on site by contractor prior to commencement of work, or the placement of any orders. Any discrepancies are to be brought to the attention of HAUS Frame Architects & Designers for rectification.
  7. All boundaries are assumed. To be confirmed on site before building work commences.

HAUS FRAME  
ARCHITECTS & DESIGNERS

a. 6 Simmonds Close  
Bracknell  
RG42 1FL

m. 07400022422

e. valentina.antonuc@hausframe.com  
w. www.hausframe.com

 


North



Boundary Line in Red




OS MasterMap 1250/2500/10000 scale  
ID:MPMBW-01185730  
1:1250 scale Centre: 475728 E, 171433 N  
©Crown Copyright Ordnance Survey. Licence no.  
100041041

 

VISUAL SCALE 1:1250 @ A3


# Location Plan

1 : 1250

 


North

Boundary Line in Red

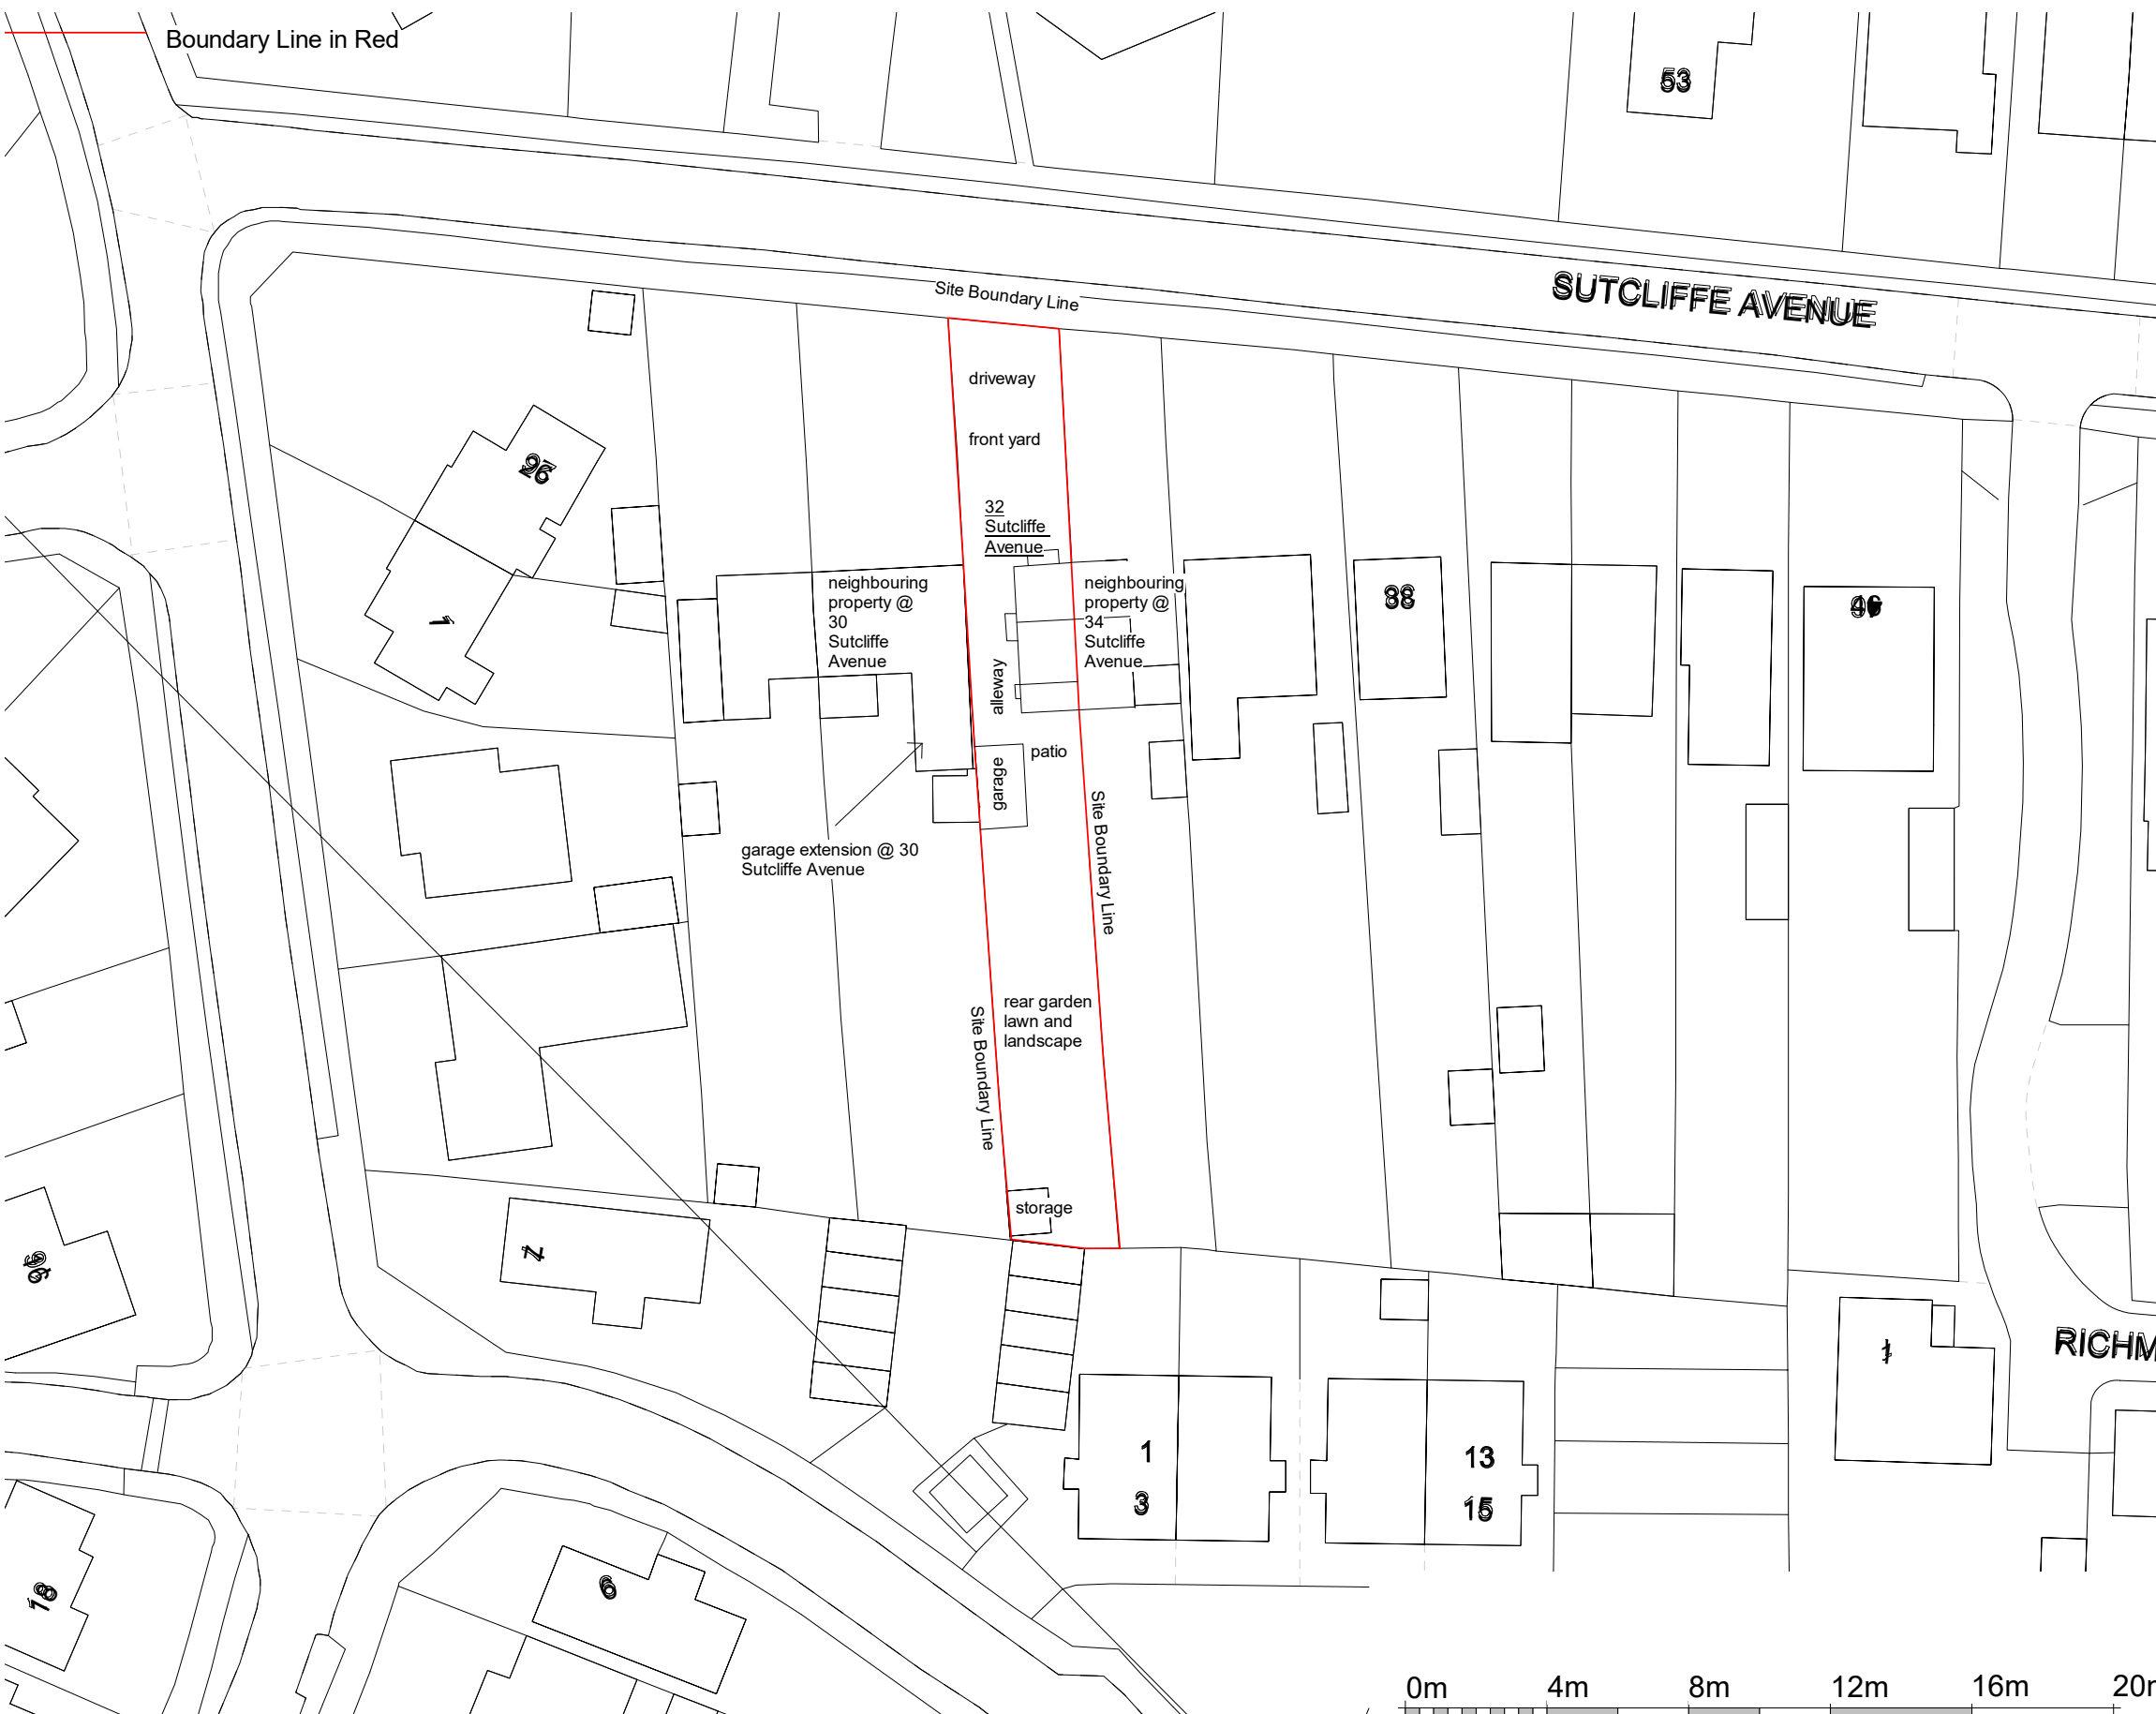

## Block Plan

1 : 500

 

VISUAL SCALE 1:200 @ A3



### PROJECT INFORMATION

32 Sutcliffe Avenue, Reading  
RG6 7JN

### STATUS

Stage Planning Design  
(only for Planning purposes)

### SHEET

Block Plan

### CLIENT

Mr L V

### DATE

03.09.25

### DRAWING NUMBER

LV\_002

### SCALE (@ A3)

1 : 500

### REV

### VA DRAWN BY

NOTES  
ALL DRAWINGS TO BE PRINTED AT 100%  
SCALE.  
DO NOT FIT TO PRINTER MARGINS WHEN  
PRINTING.

1. This drawing is copyright of HAUS Frame Architects & Designers. Reproduction is only to take place with written authority.
2. These plans are subject to Planning & Building Regulation Approval or any other statute in law before building work commences.
3. Any structural work where mentioned on this drawing is subject to a qualified structural and civil engineer calculations before building work commences.
4. These drawings are intended for Building Control purposes only, drawings marked preliminary have not been approved by Building Control. Construction drawings can be supplied separately.
5. Only Local Authority Planning Departments may scale dimensions from the drawings.
6. All dimensions to be checked on site by contractor prior to commencement of work, or the placement of any orders. Any discrepancies are to be brought to the attention of HAUS Frame Architects & Designers for rectification.
7. All boundaries are assumed. To be confirmed on site before building work commences.

HAUS FRAME  
ARCHITECTS & DESIGNERS

a. 6 Simmonds Close  
Bracknell  
RG42 1FL

m. 07400022422

e. valentina.antoniuc@hausframe.com  
w. www.hausframe.com



STATUS

SHEET

CLIENT

DATE \_\_\_\_\_

DRAWING NUMBER

SCALE (@ A3)

REV

DRAWN BY

e. [valentina.antoniuc@hausframe.com](mailto:valentina.antoniuc@hausframe.com)  
w. [www.hausframe.com](http://www.hausframe.com)



1 : 50

PROJECT INFORMATION

32 Sutcliffe Avenue, Reading  
RG6 7JN

STATUS

Stage Planning Design  
(only for Planning purposes)

SHEET

Existing First Floor Plan

CLIENT

Mr L V

DATE

03.09.25

DRAWING NUMBER

LV\_004

SCALE (@ A3)

1 : 50

REV

VA DRAWN BY


NOTES  
ALL DRAWINGS TO BE PRINTED AT 100%  
SCALE.  
DO NOT FIT TO PRINTER MARGINS WHEN  
PRINTING.  
1. This drawing is copyright of HAUS Frame  
Architects & Designers. Reproduction is only to take  
place with written authority.  
2. These plans are subject to Planning & Building  
Regulation Approval or any other statute in law  
before building work commences.  
3. Any structural work where mentioned on  
this drawing is subject to a qualified structural  
and civil engineer calculations before building  
work commences.  
4. These drawings are intended for Building  
Control purposes only, drawings marked  
preliminary have not been approved by Building  
Control. Construction drawings can be supplied  
separately.  
5. Only Local Authority Planning Departments may  
scale dimensions from the drawings.  
6. All dimensions to be checked on site by  
contractor prior to commencement of work, or the  
placement of any orders. Any discrepancies are  
to be brought to the attention of HAUS Frame  
Architects & Designers for rectification.  
7. All boundaries are assumed. To be confirmed  
on site before building work commences.

HAUS FRAME  
ARCHITECTS & DESIGNERS

a. 6 Simmonds Close  
Bracknell  
RG42 1FL

m. 07400022422

e. valentina.antoniu@hausframe.com  
w. www.hausframe.com

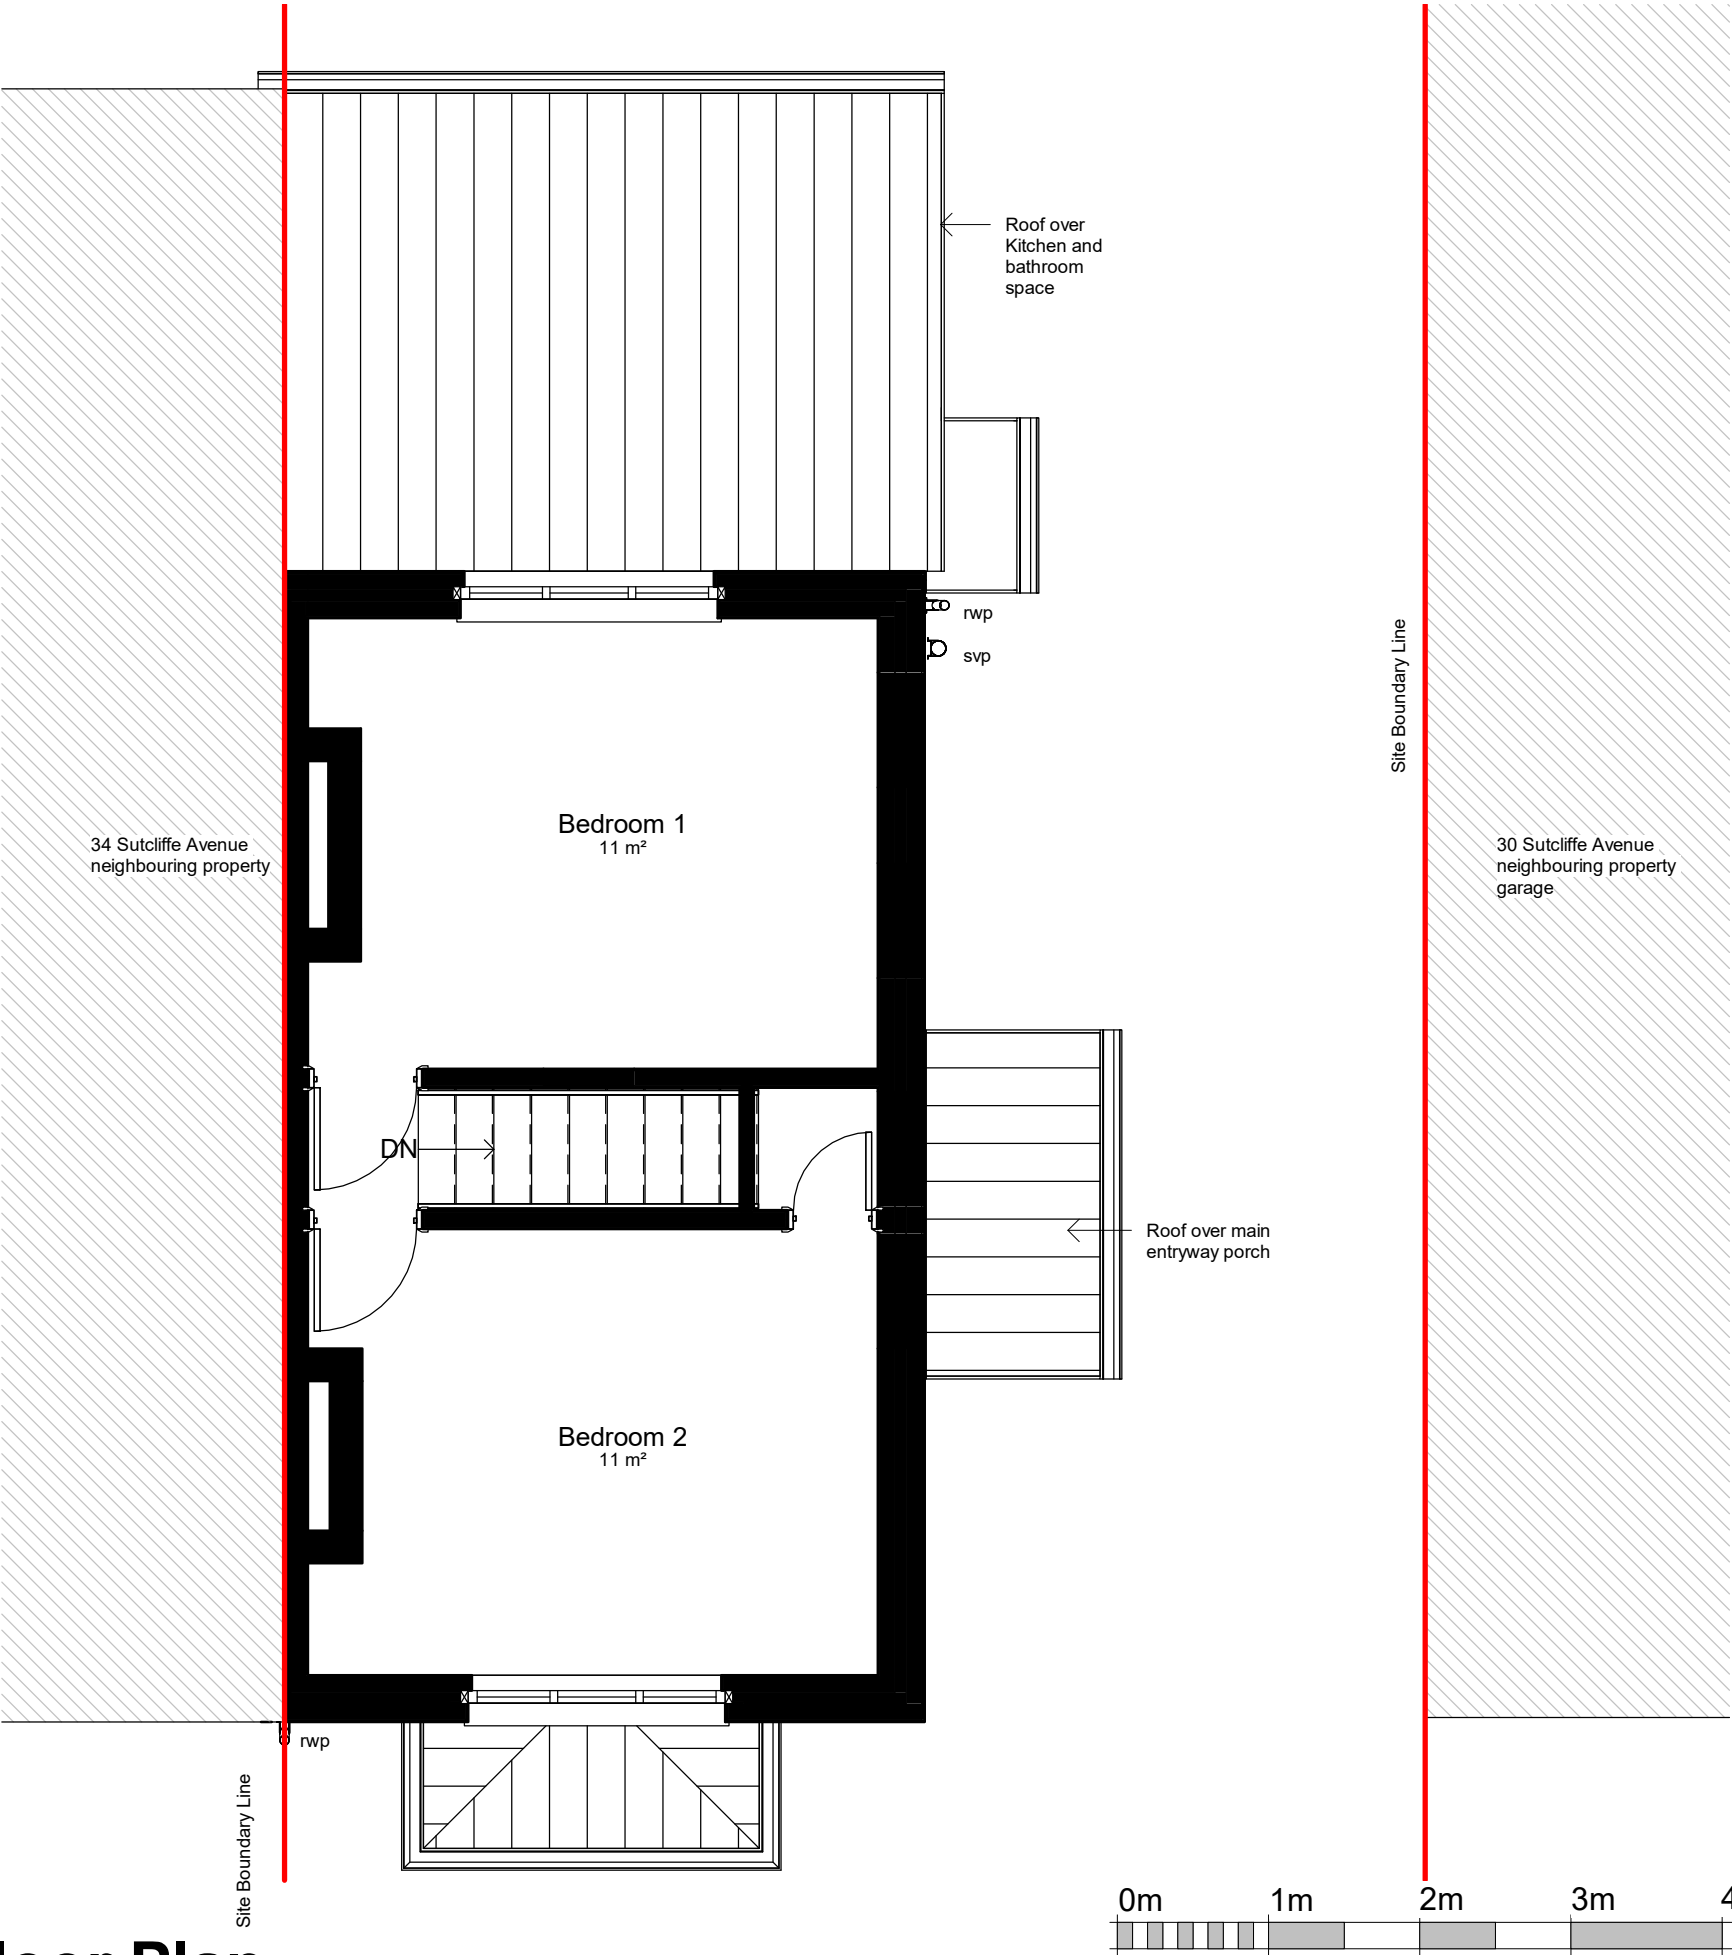

Existing First Floor Plan

1 : 50

VISUAL SCALE 1:50 @ A3



PROJECT INFORMATION

32 Sutcliffe Avenue, Reading  
RG6 7JN

STATUS

Stage Planning Design  
(only for Planning purposes)

SHEET

Existing Roof Plan

CLIENT

Mr L V

DATE

03.09.25

DRAWING NUMBER

LV\_005

SCALE (@ A3)

1 : 50

REV

VA DRAWN BY


NOTES  
ALL DRAWINGS TO BE PRINTED AT 100%  
SCALE.  
DO NOT FIT TO PRINTER MARGINS WHEN  
PRINTING.  
1. This drawing is copyright of HAUS Frame  
Architects & Designers. Reproduction is only to take  
place with written authority.  
2. These plans are subject to Planning & Building  
Regulation Approval or any other statute in law  
before building work commences.  
3. Any structural work where mentioned on  
this drawing is subject to a qualified structural  
and civil engineer calculations before building  
work commences.  
4. These drawings are intended for Building  
Control purposes only, drawings marked  
preliminary have not been approved by Building  
Control. Construction drawings can be supplied  
separately.  
5. Only Local Authority Planning Departments may  
scale dimensions from the drawings.  
6. All dimensions to be checked on site by  
contractor prior to commencement of work, or the  
placement of any orders. Any discrepancies are  
to be brought to the attention of HAUS Frame  
Architects & Designers for rectification.  
7. All boundaries are assumed. To be confirmed  
on site before building work commences.

HAUS FRAME  
ARCHITECTS & DESIGNERS

a. 6 Simmonds Close  
Bracknell  
RG42 1FL


m. 07400022422

e. valentina.antoniuc@hausframe.com  
w. www.hausframe.com

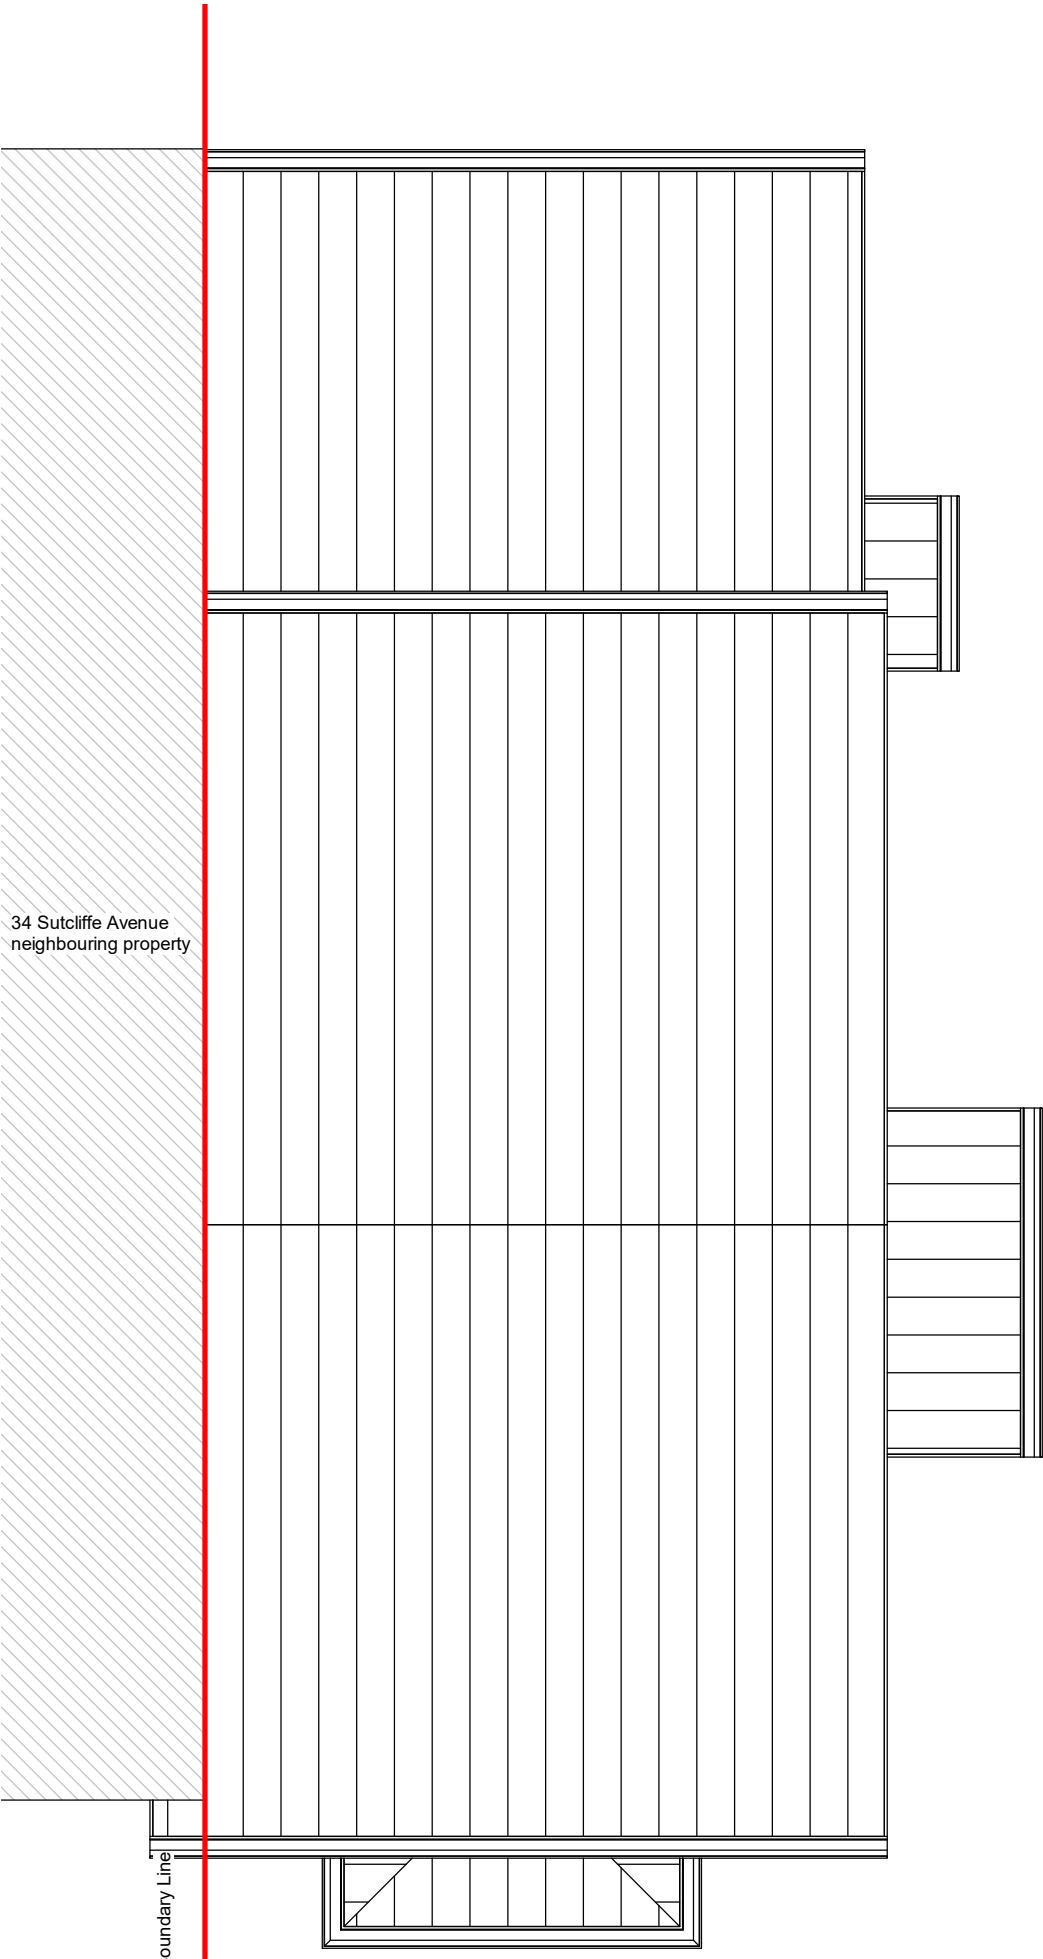

Existing Roof Level

1 : 50

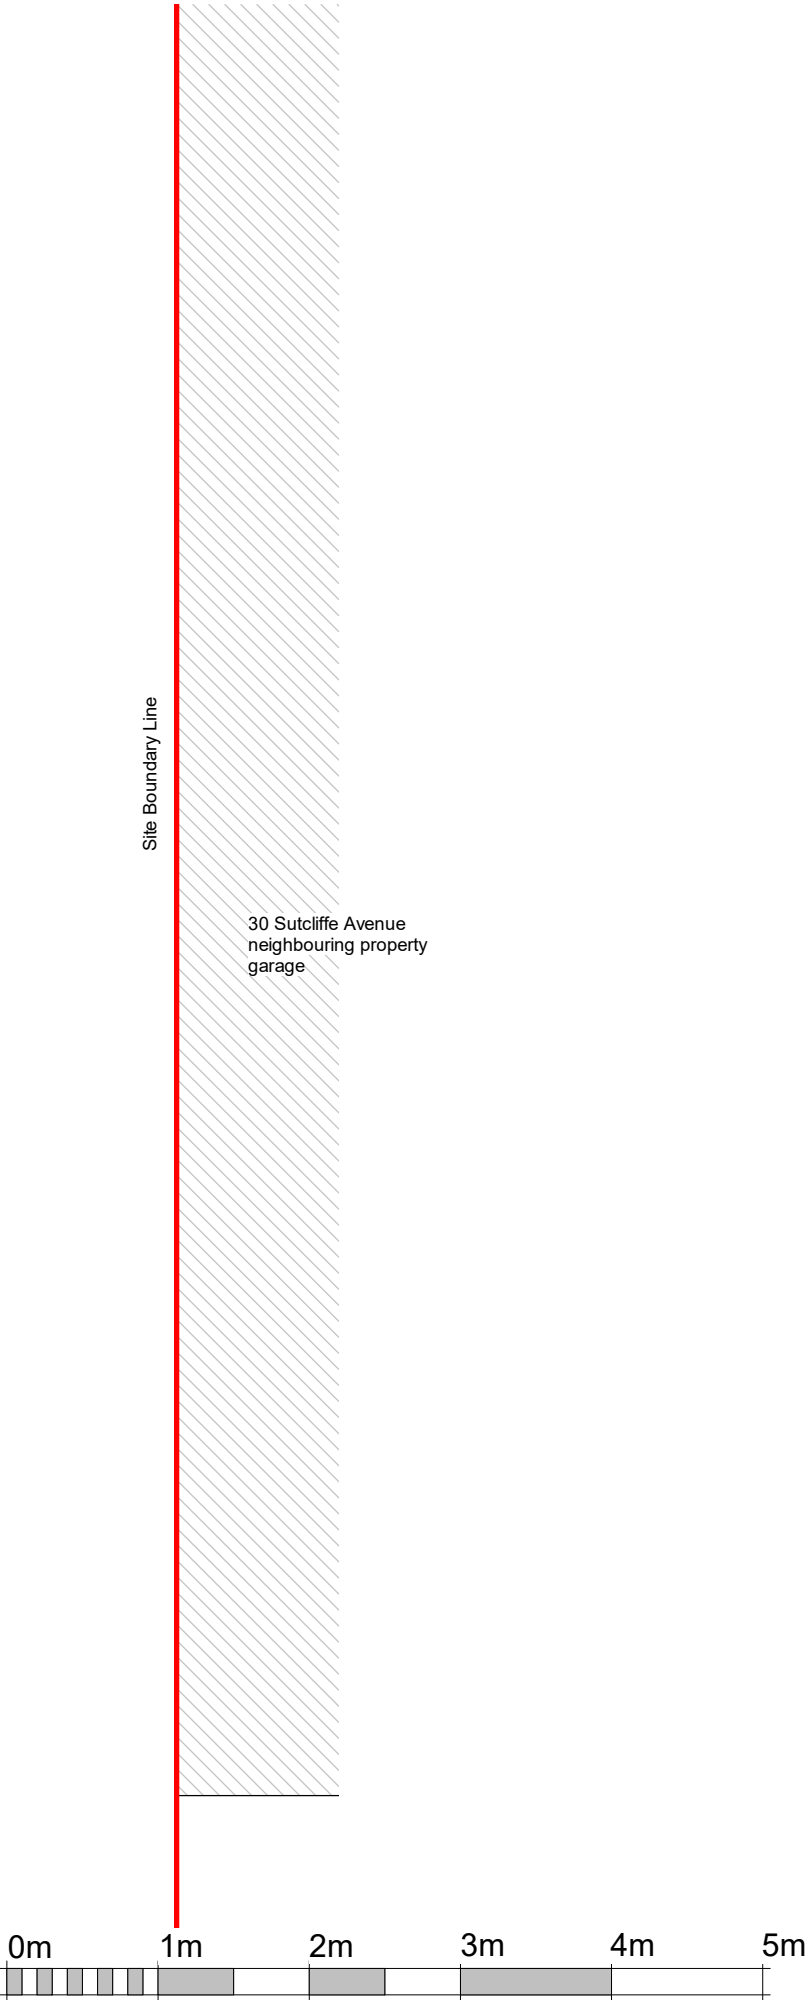

VISUAL SCALE 1:50 @ A3

PROJECT INFORMATION

32 Sutcliffe Avenue, Reading  
RG6 7JN

STATUS  
Stage Planning Design  
(only for Planning purposes)

SHEET  
Existing Elevations

CLIENT  
Mr L V

DATE  
03.09.25

DRAWING NUMBER  
LV\_006

SCALE (@ A3)  
1 : 100

REV

VA DRAWN BY

NOTES  
ALL DRAWINGS TO BE PRINTED AT 100%  
SCALE.  
DO NOT FIT TO PRINTER MARGINS WHEN  
PRINTING.  
1. This drawing is copyright of HAUS Frame  
Architects & Designers. Reproduction is only to take  
place with written authority.  
2. These plans are subject to Planning & Building  
Regulation Approval or any other statute in law  
before building work commences.  
3. Any structural work where mentioned on  
this drawing is subject to a qualified structural  
and civil engineer calculations before building  
work commences.  
4. These drawings are intended for Building  
Control purposes only, drawings marked  
preliminary have not been approved by Building  
Control. Construction drawings can be supplied  
separately.  
5. Only Local Authority Planning Departments may  
scale dimensions from the drawings.  
6. All dimensions to be checked on site by  
contractor prior to commencement of work, or the  
placement of any orders. Any discrepancies are  
to be brought to the attention of HAUS Frame  
Architects & Designers for rectification.  
7. All boundaries are assumed. To be confirmed  
on site before building work commences.

HAUS FRAME  
ARCHITECTS & DESIGNERS


a. 6 Simmonds Close  
Bracknell  
RG42 1FL

m. 07400022422


e. valentina.antoniuc@hausframe.com  
w. www.hausframe.com



Existing Front Elevation  
1 : 100

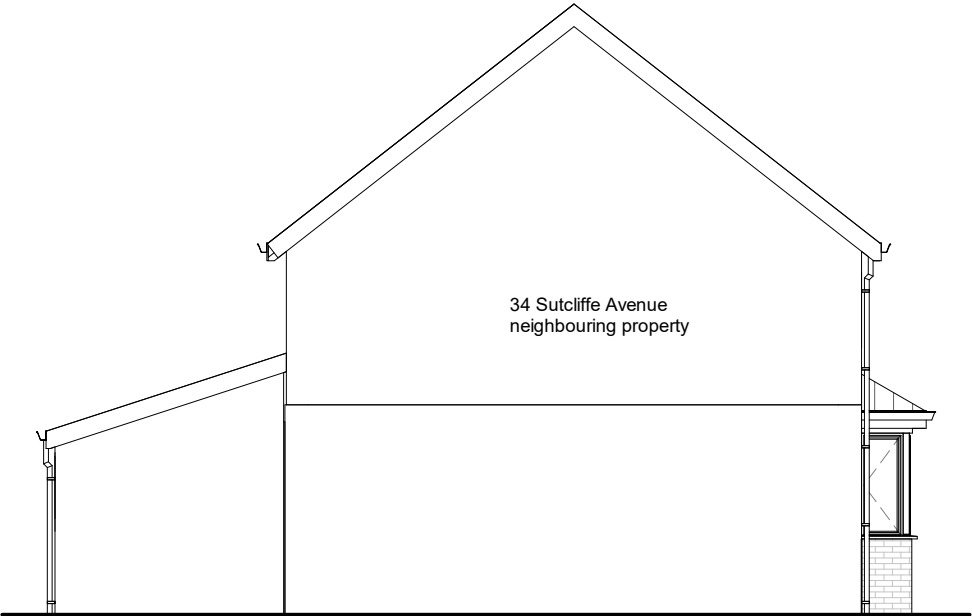


Existing East Side Elevation  
1 : 100

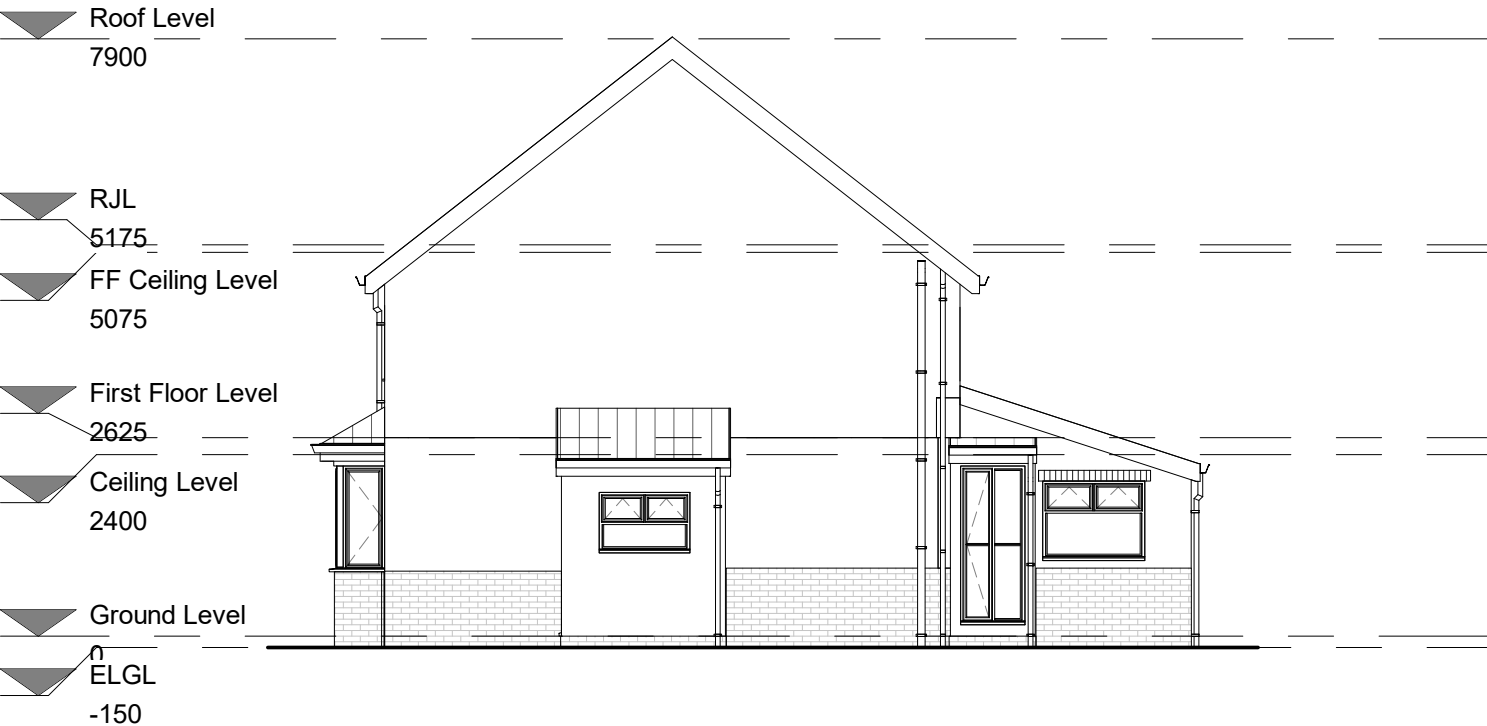

Existing West Side Elevation  
1 : 100




Existing Rear Elevation  
1 : 100

 

North

Boundary Line in Red

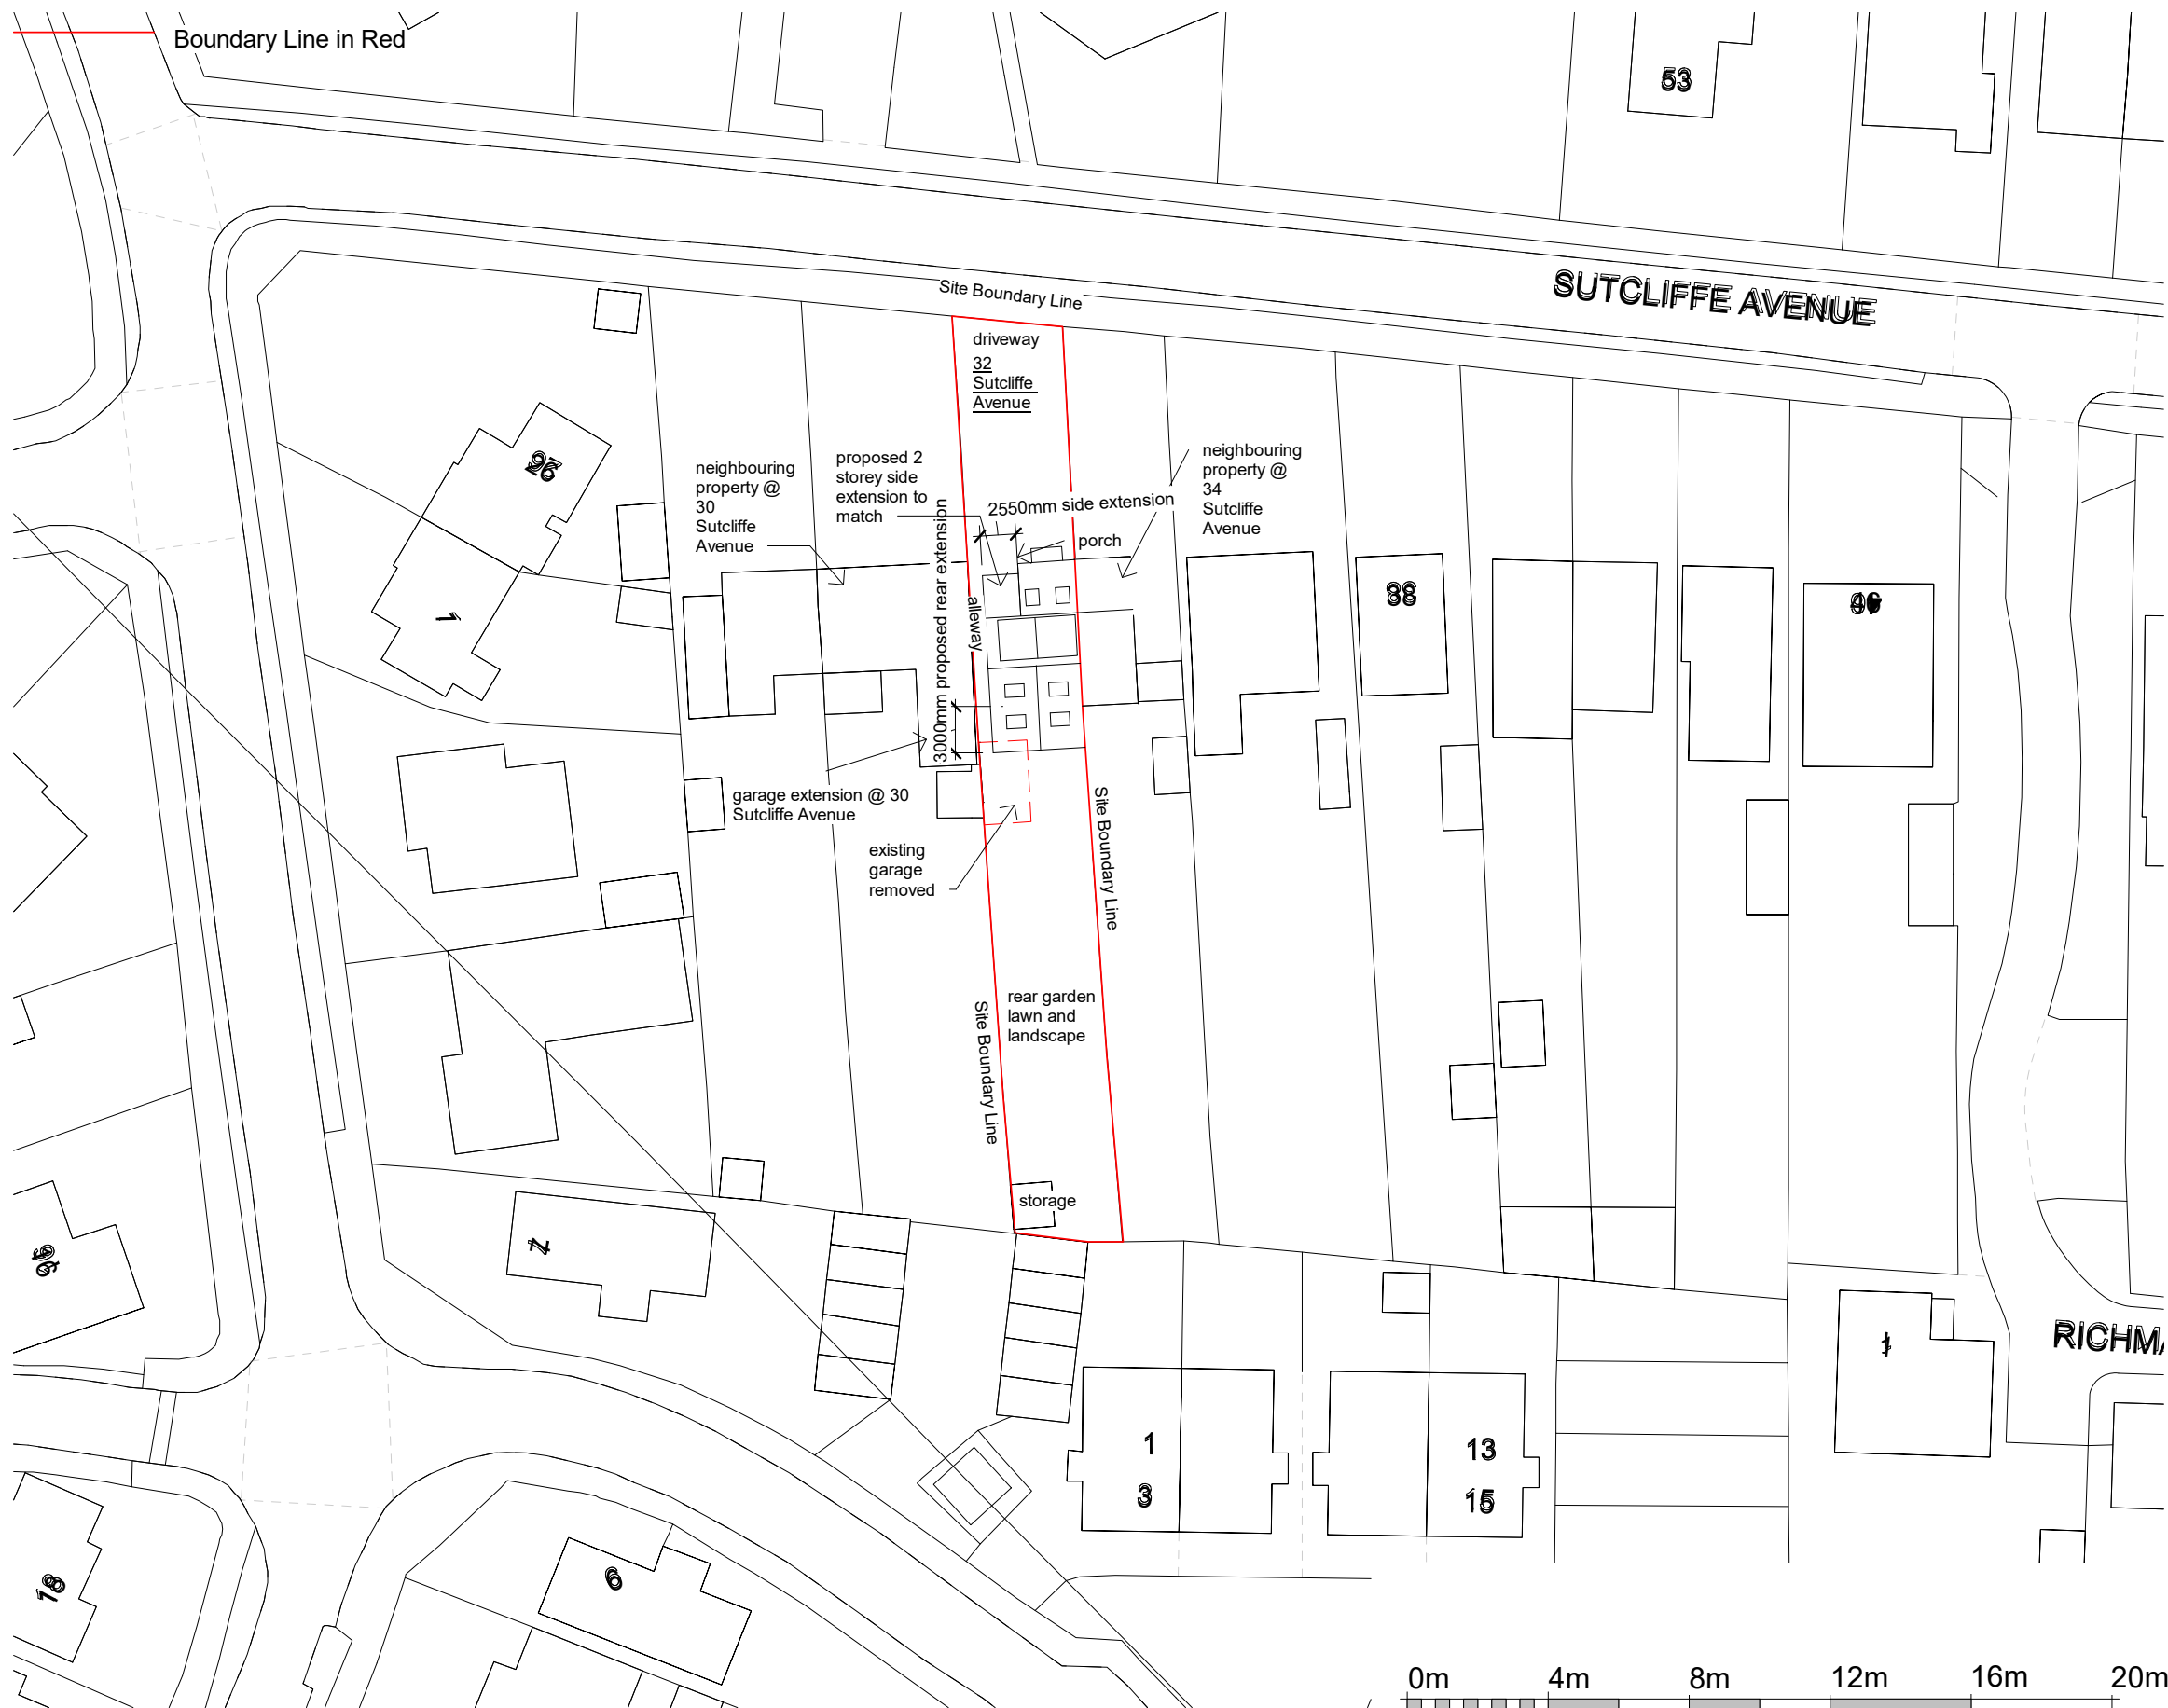

# Proposed Site Plan

1 : 500



VISUAL SCALE 1:200 @ A3



## PROJECT INFORMATION

32 Sutcliffe Avenue, Reading  
RG6 7JN

## STATUS

Stage Planning Design  
(only for Planning purposes)

## SHEET

Proposed Site Plan

## CLIENT

Mr L V

## DATE

03.09.25

## DRAWING NUMBER

LV\_007

## SCALE (@ A3)

1 : 500

## REV

## VA DRAWN BY

NOTES  
ALL DRAWINGS TO BE PRINTED AT 100%  
SCALE.  
DO NOT FIT TO PRINTER MARGINS WHEN  
PRINTING.  
1. This drawing is copyright of HAUS Frame  
Architects & Designers. Reproduction is only to take  
place with written authority.  
2. These plans are subject to Planning & Building  
Regulation Approval or any other statute in law  
before building work commences.  
3. Any structural work where mentioned on  
this drawing is subject to a qualified structural  
and civil engineer calculations before building  
work commences.  
4. These drawings are intended for Building  
Control purposes only, drawings marked  
preliminary have not been approved by Building  
Control. Construction drawings can be supplied  
separately.  
5. Only Local Authority Planning Departments may  
scale dimensions from the drawings.  
6. All dimensions to be checked on site by  
contractor prior to commencement of work, or the  
placement of any orders. Any discrepancies are  
to be brought to the attention of HAUS Frame  
Architects & Designers for rectification.  
7. All boundaries are assumed. To be confirmed  
on site before building work commences.

HAUS FRAME  
ARCHITECTS & DESIGNERS

a. 6 Simmonds Close  
Bracknell  
RG42 1FL

m. 07400022422

e. valentina.antoniuc@hausframe.com  
w. www.hausframe.com

PROJECT INFORMATION

32 Sutcliffe Avenue, Reading  
RG6 7JN

STATUS

Stage Planning Design  
(only for Planning purposes)

SHEET

Demo Plan GF

CLIENT

Mr L V

DATE

03.09.25

DRAWING NUMBER

LV\_008

SCALE (@ A3)

1 : 50

REV

VA DRAWN BY


NOTES  
ALL DRAWINGS TO BE PRINTED AT 100%  
SCALE.  
DO NOT FIT TO PRINTER MARGINS WHEN  
PRINTING.  
1. This drawing is copyright of HAUS Frame  
Architects & Designers. Reproduction is only to take  
place with written authority.  
2. These plans are subject to Planning & Building  
Regulation Approval or any other statute in law  
before building work commences.  
3. Any structural work where mentioned on  
this drawing is subject to a qualified structural  
and civil engineer calculations before building  
work commences.  
4. These drawings are intended for Building  
Control purposes only, drawings marked  
preliminary have not been approved by Building  
Control. Construction drawings can be supplied  
separately.  
5. Only Local Authority Planning Departments may  
scale dimensions from the drawings.  
6. All dimensions to be checked on site by  
contractor prior to commencement of work, or the  
placement of any orders. Any discrepancies are  
to be brought to the attention of HAUS Frame  
Architects & Designers for rectification.  
7. All boundaries are assumed. To be confirmed  
on site before building work commences.

HAUS FRAME  
ARCHITECTS & DESIGNERS

a. 6 Simmonds Close  
Bracknell  
RG42 1FL


m. 07400022422

e. valentina.antoniuc@hausframe.com  
w. www.hausframe.com

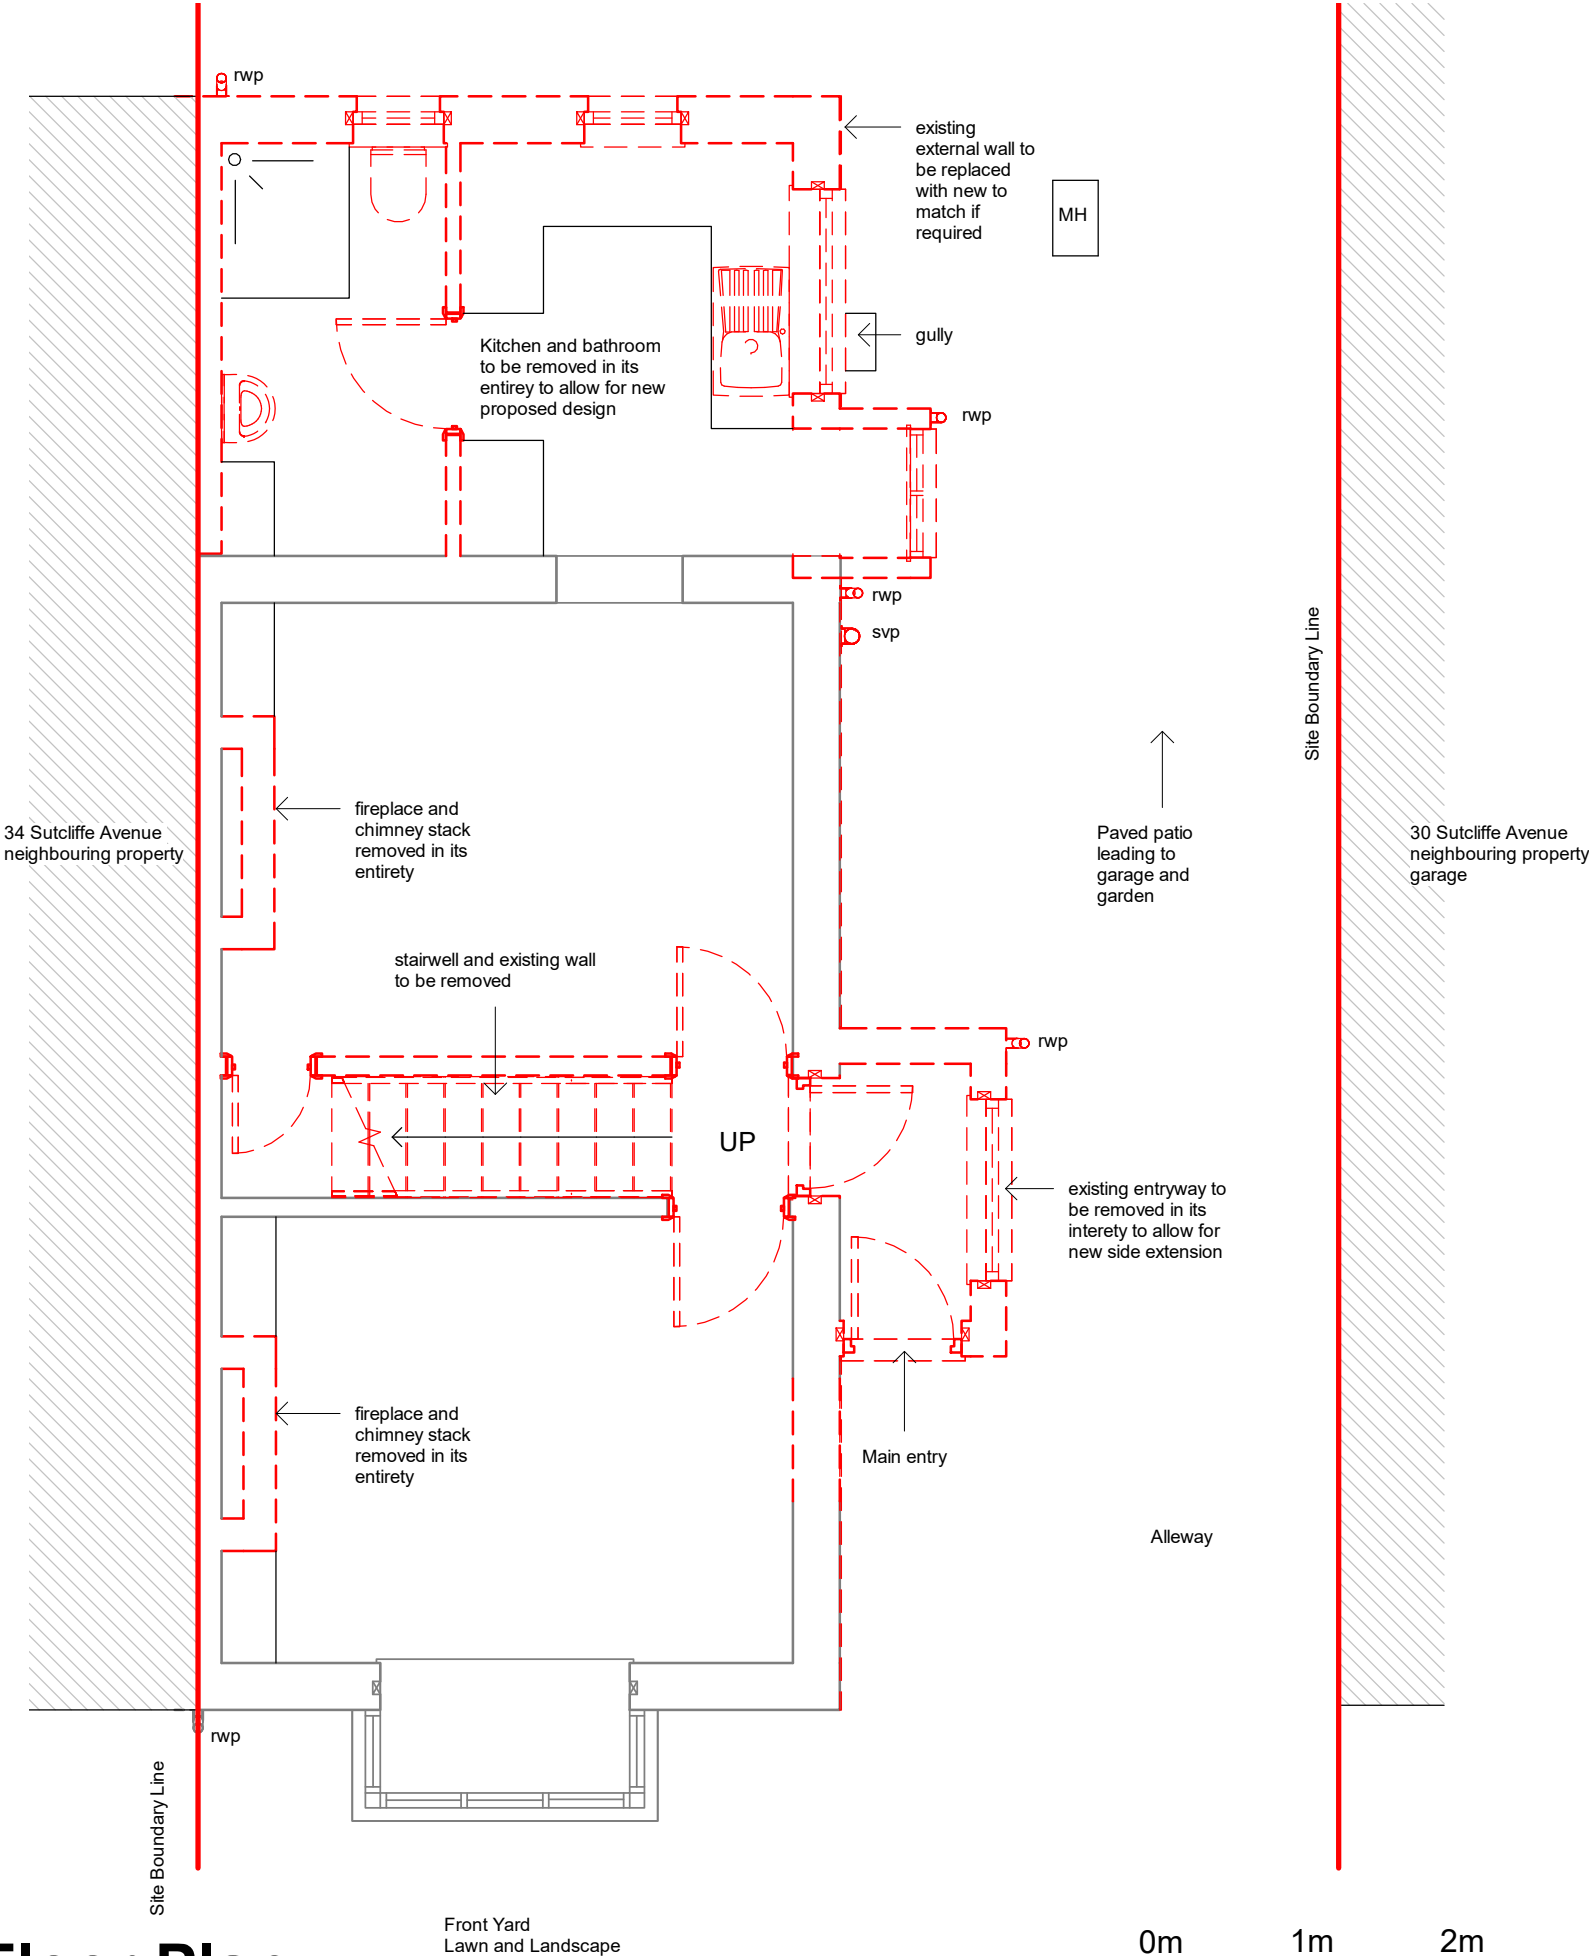

Demo Ground Floor Plan

1 : 50

 

VISUAL SCALE 1:50 @ A3

PROJECT INFORMATION

32 Sutcliffe Avenue, Reading  
RG6 7JN

STATUS

Stage Planning Design  
(only for Planning purposes)

SHEET

Demo Plan FF

CLIENT

Mr L V

DATE

03.09.25

DRAWING NUMBER

LV\_009

SCALE (@ A3)

1 : 50

REV

VA DRAWN BY


NOTES  
ALL DRAWINGS TO BE PRINTED AT 100%  
SCALE.  
DO NOT FIT TO PRINTER MARGINS WHEN  
PRINTING.  
1. This drawing is copyright of HAUS Frame  
Architects & Designers. Reproduction is only to take  
place with written authority.  
2. These plans are subject to Planning & Building  
Regulation Approval or any other statute in law  
before building work commences.  
3. Any structural work where mentioned on  
this drawing is subject to a qualified structural  
and civil engineer calculations before building  
work commences.  
4. These drawings are intended for Building  
Control purposes only, drawings marked  
preliminary have not been approved by Building  
Control. Construction drawings can be supplied  
separately.  
5. Only Local Authority Planning Departments may  
scale dimensions from the drawings.  
6. All dimensions to be checked on site by  
contractor prior to commencement of work, or the  
placement of any orders. Any discrepancies are  
to be brought to the attention of HAUS Frame  
Architects & Designers for rectification.  
7. All boundaries are assumed. To be confirmed  
on site before building work commences.

HAUS FRAME  
ARCHITECTS & DESIGNERS

a. 6 Simmonds Close  
Bracknell  
RG42 1FL

m. 07400022422

e. valentina.antoniuc@hausframe.com  
w. www.hausframe.com

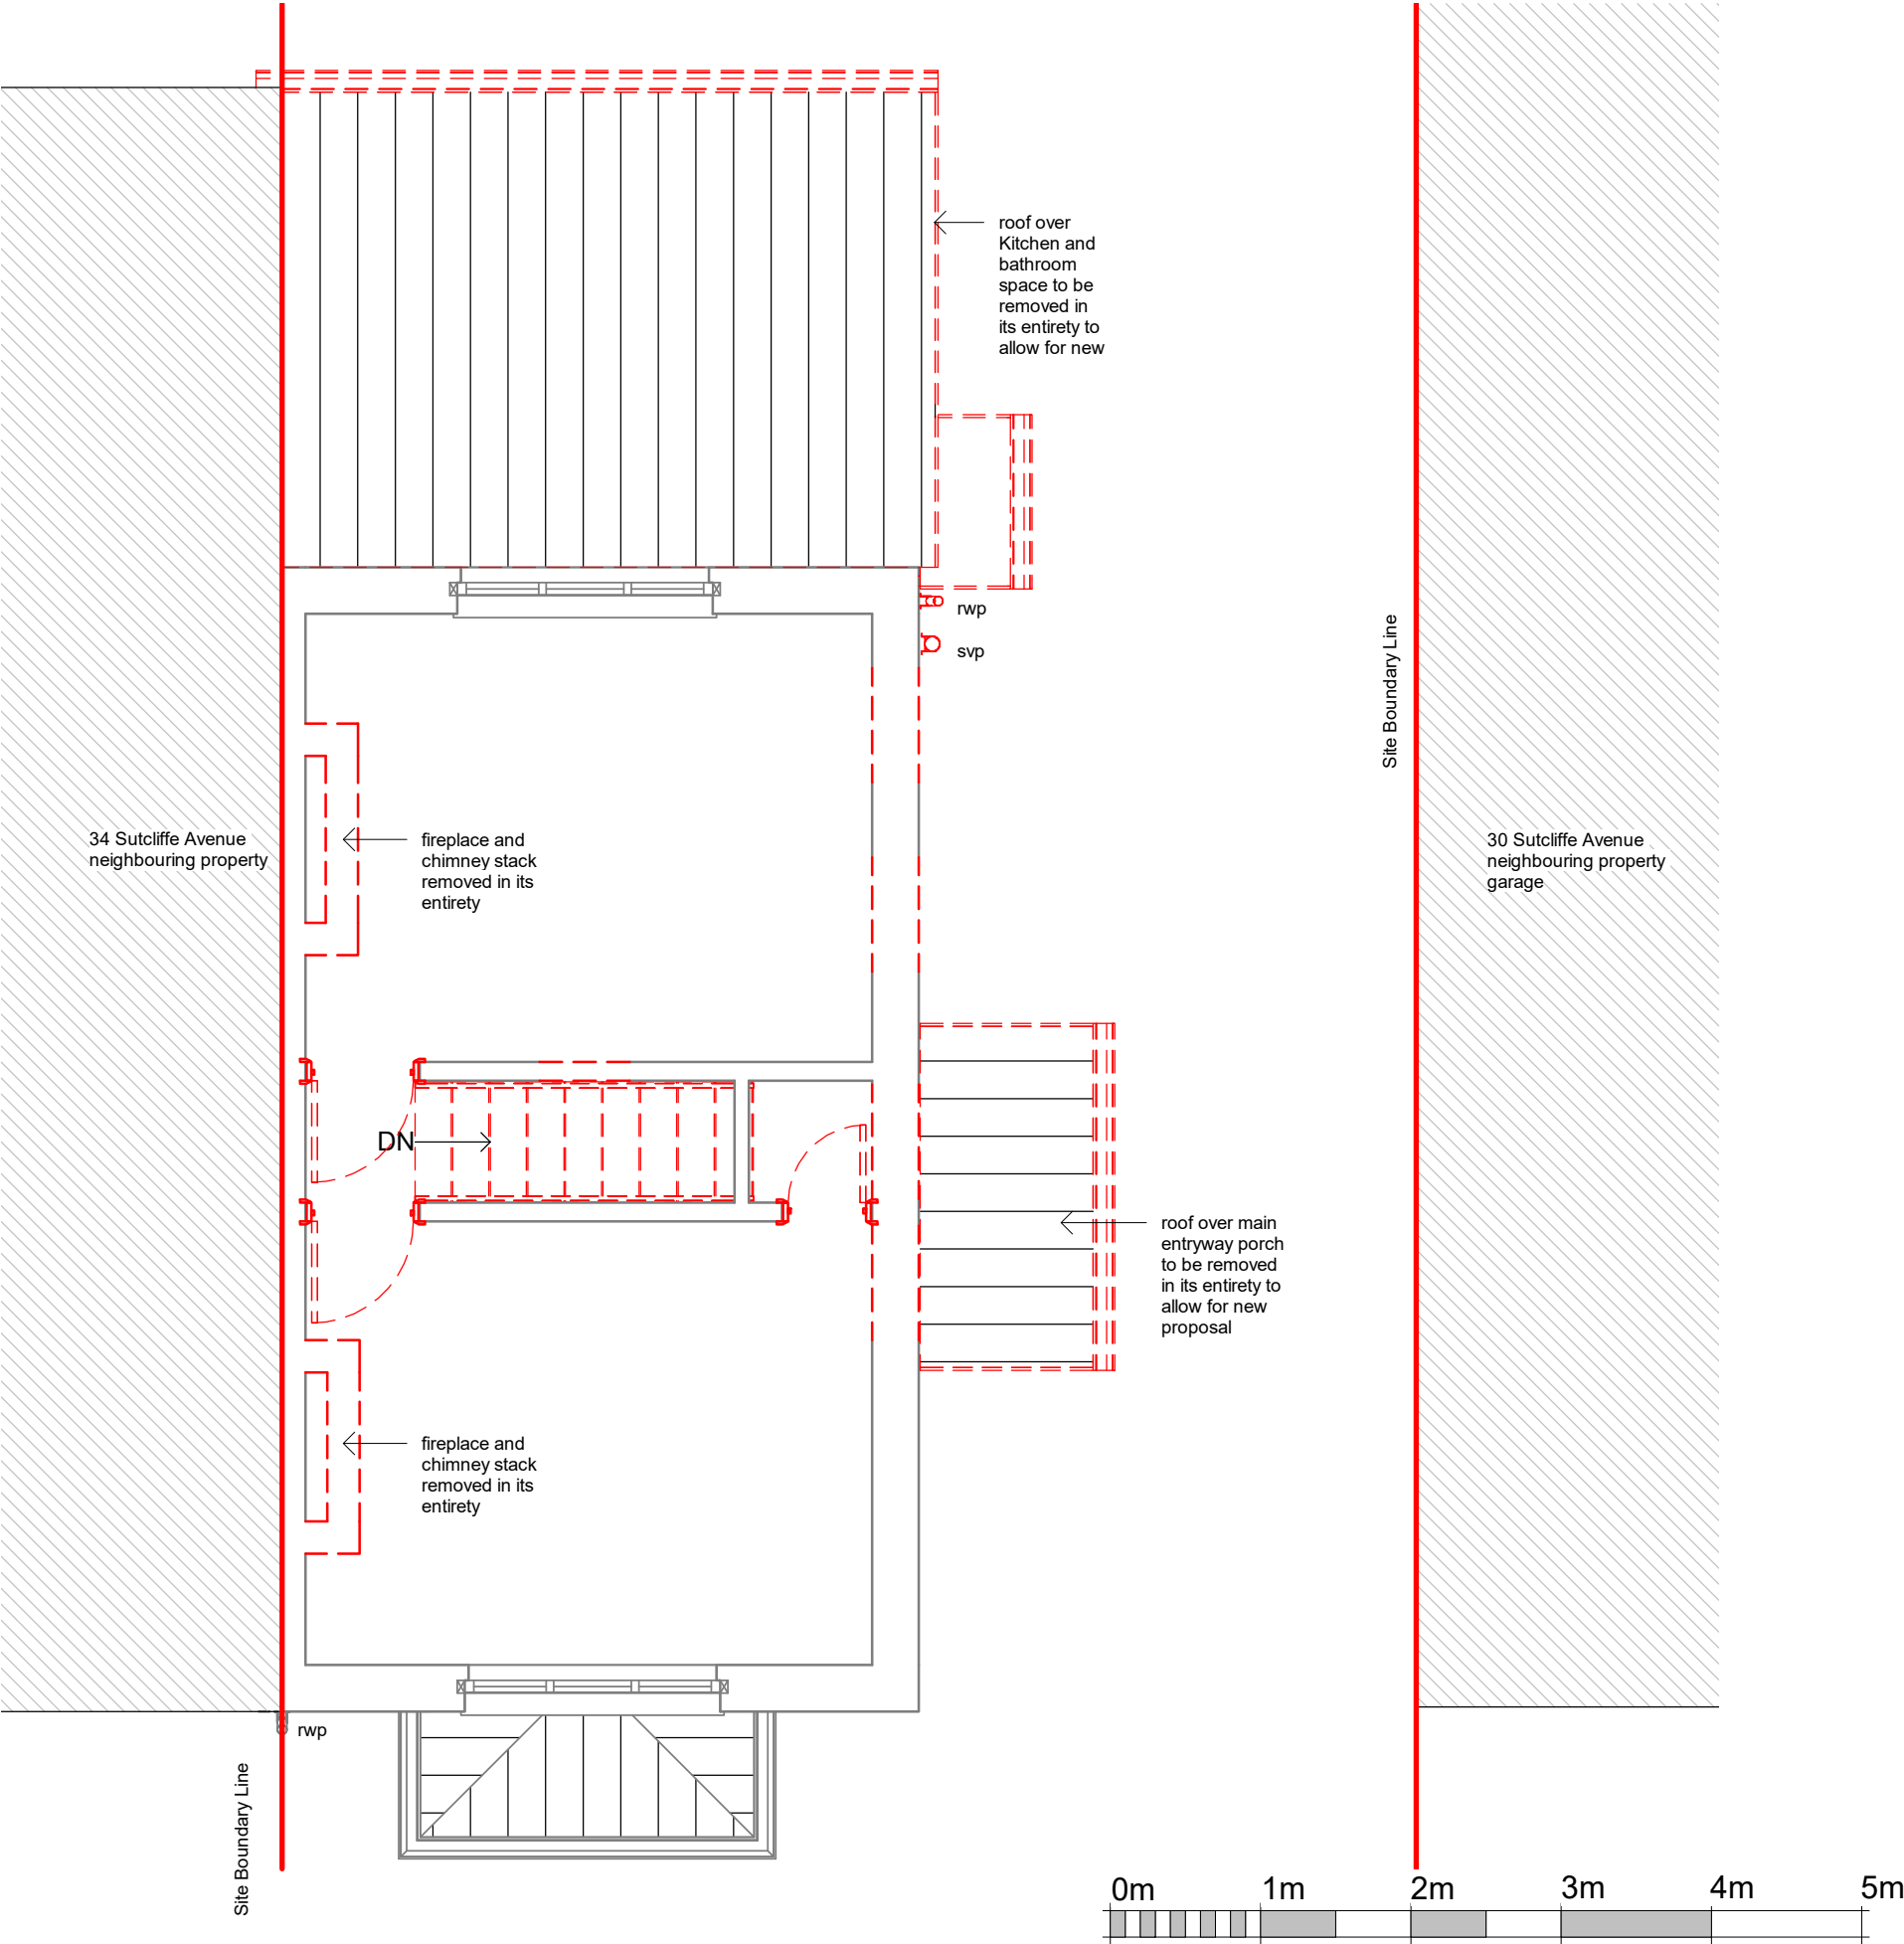

Demo First Floor Plan

1 : 50

32 Sutcliffe Avenue,  
Reading RG6 7JN

STATUS

Stage Planning Design  
(only for Planning purposes)

SHEET

Proposed Ground &  
First Floor Plan

CLIENT

Mr L V

DATE

03.09.25

DRAWING NUMBER

LV\_010

SCALE (@ A1)

1 : 50


REV

DRAWN BY

VA


- NOTES  
ALL DRAWINGS TO BE PRINTED AT 100%  
SCALE.  
DO NOT FIT TO PRINTER MARGINS WHEN  
PRINTING.
1. This drawing is copyright of HAUS Frame Architects & Designers. Reproduction is only to take place with written authority.
  2. These plans are subject to Planning & Building Regulation Approval or any other statute in law before building work commences.
  3. Any structural work where mentioned on this drawing is subject to a qualified structural and civil engineer calculations before building work commences.
  4. These drawings are intended for Building Control purposes only, drawings marked preliminary have not been approved by Building Control. Construction drawings can be supplied separately.
  5. Only Local Authority Planning Departments may scale dimensions from the drawings.
  6. All dimensions to be checked on site by contractor prior to commencement of work, or the placement of any orders. Any discrepancies are to be brought to the attention of HAUS Frame Architects & Designers for rectification.
  7. All boundaries are assumed. To be confirmed on site before building work commences.

HAUS FRAME  
ARCHITECTS & DESIGNERS  
a. 6 Simmonds Close  
Bracknell  
RG42 1FL  
m. 07400022422  
e. valentina.antoniuc@hausframe.com  
w. www.hausframe.com

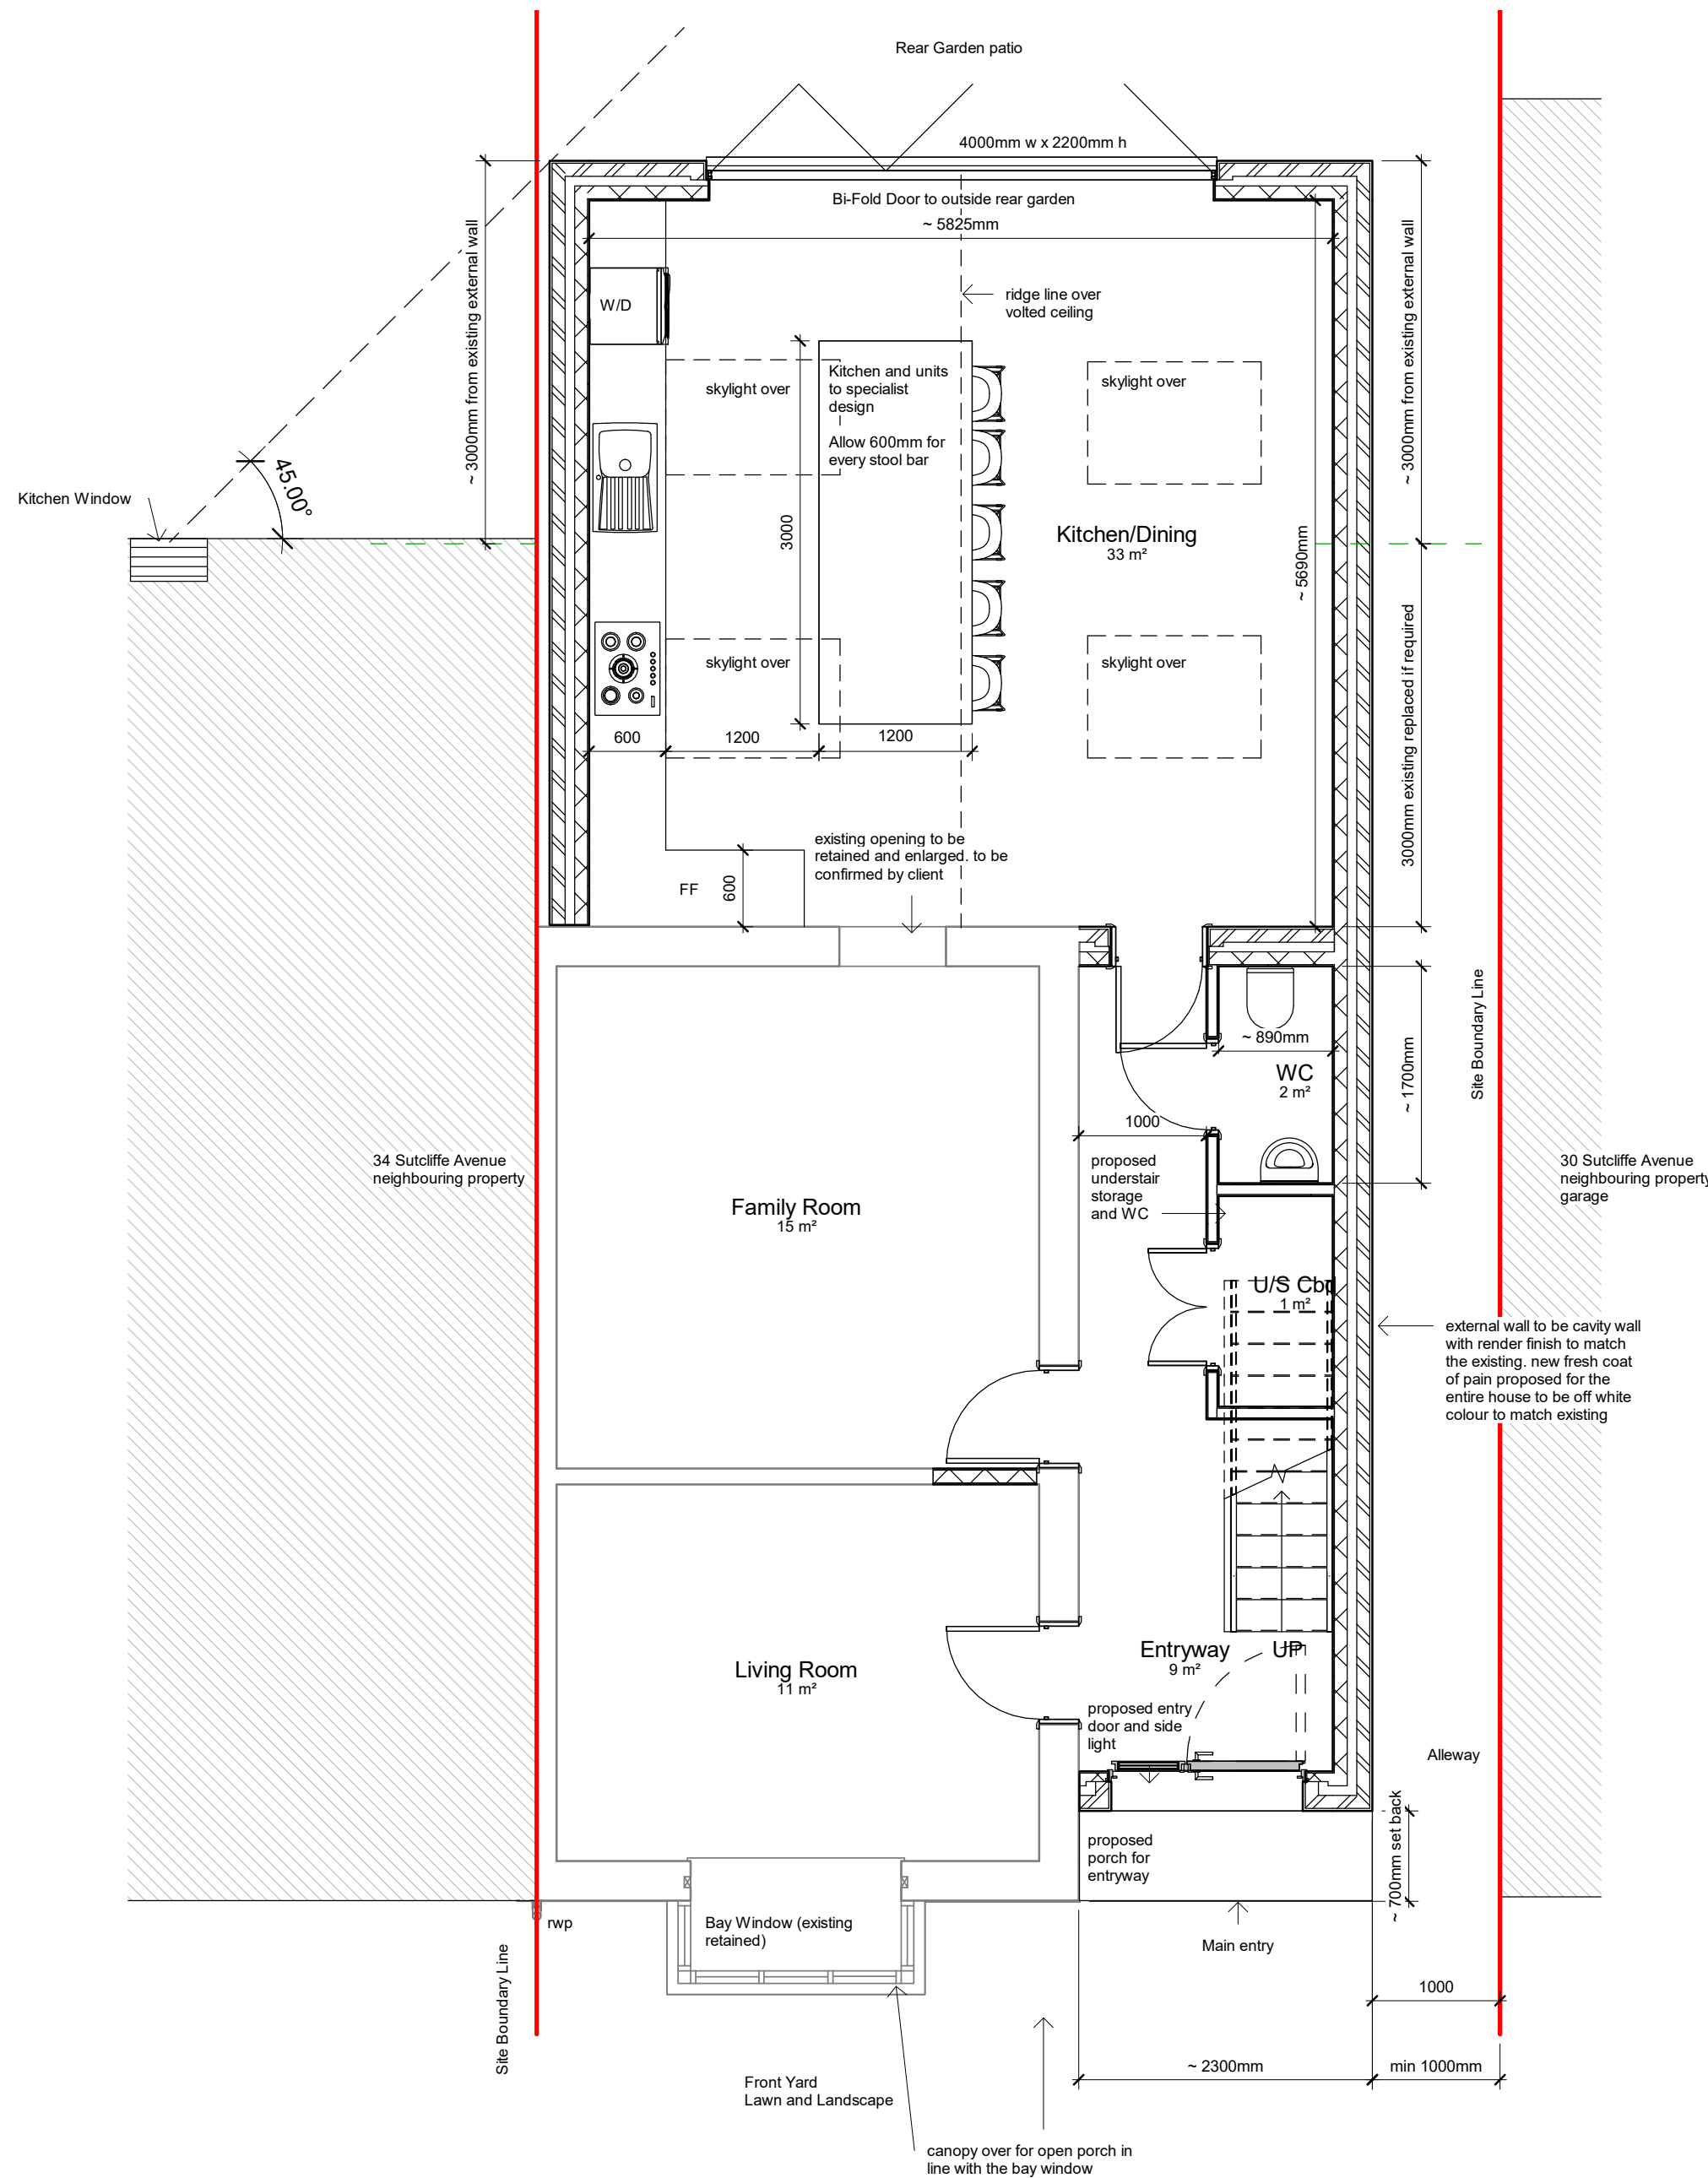

Proposed Ground Floor Plan

1 : 50

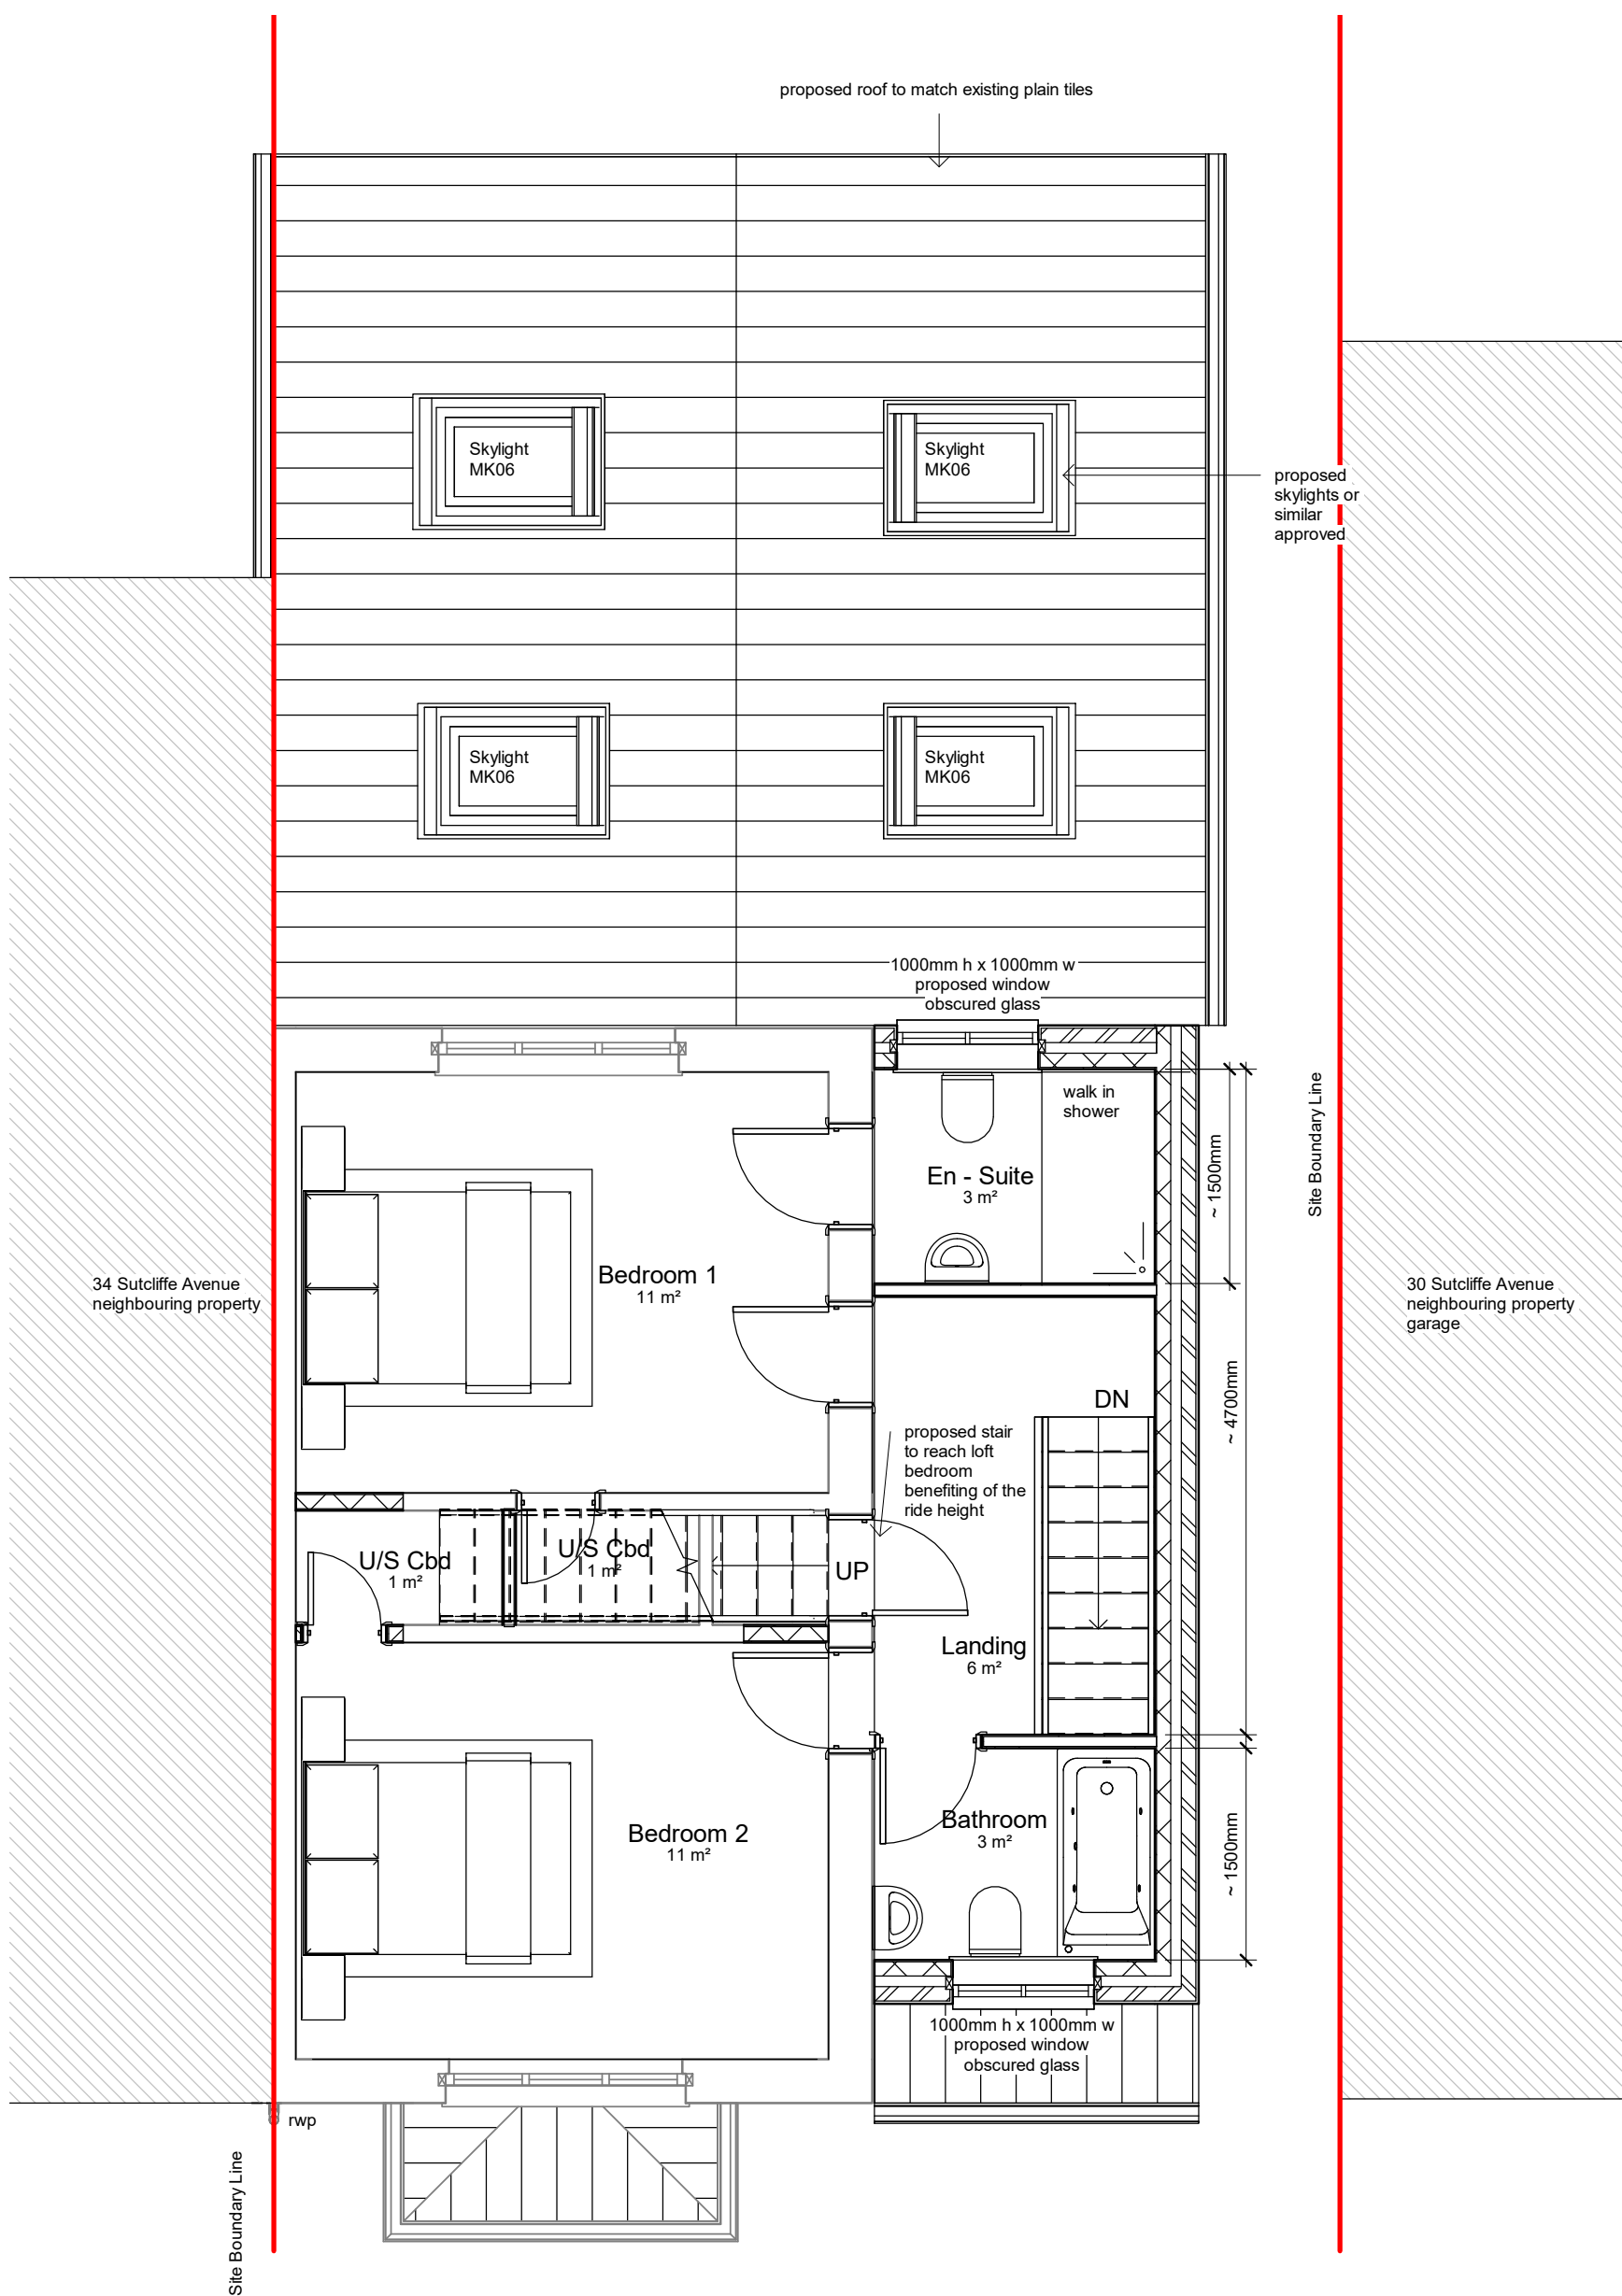

Proposed First Floor Plan

1 : 50

PROJECT INFORMATION

32 Sutcliffe Avenue,  
Reading RG6 7JN

STATUS

SHEET

Proposed Loft &  
Roof Plan

Mr L V

DATE  
03.09.25

DRAWING NUMBER

LV\_011

SCALE (@ A1)

1 : 50

REV

VA \_\_\_\_\_ DRAWN BY \_\_\_\_\_

NOTES

ALL DRAWINGS TO BE PRINTED AT 100% SCALE.

DO NOT FIT TO PRINTER MARGINS WHEN PRINTING.

1. This drawing is copyright of HAUS Frame Architects & Designers. Reproduction is only to take place with written authority.
2. These plans are subject to Planning & Building Regulation Approval or any other statute in law before building work commences.
3. Any structural work where mentioned on this drawing is subject to a qualified structural and civil engineer calculations before building work commences.
4. These drawings are intended for Building Control purposes only, drawings marked preliminary have not been approved by Building Control. Construction drawings can be supplied separately.
5. Only Local Authority Planning Departments may scale dimensions from the drawings.
6. All dimensions to be checked on site by contractor prior to commencement of work, or the placement of any orders. Any discrepancies are to be brought to the attention of HAUS Frame Architects & Designers for rectification.
7. All boundaries are assumed. To be confirmed on site before building work commences.

ALL DRAWINGS TO BE PRINTED AT 100%  
SCALE.  
DO NOT FIT TO PRINTER MARGINS WHEN  
PRINTING.

SCALE.  
DO NOT FIT TO PRINTER MARGINS WHEN  
PRINTING.

DO NOT FIT TO PRINTER MARGINS WHEN  
PRINTING.

2. These plans are subject to Planning & Building Regulation Approval or any other statute in law before building work commences.
3. Any structural work where mentioned on this drawing is subject to a qualified structural and civil engineer calculations before building work commences.
4. These drawings are intended for Building Control purposes only, drawings marked preliminary have not been approved by Building Control. Construction drawings can be supplied separately.

4. These drawings are intended for Building Control purposes only, drawings marked preliminary have not been approved by Building Control. Construction drawings can be supplied separately.

5. Only Local Authority Planning Departments may scale dimensions from the drawings.
6. All dimensions to be checked on site by contractor prior to commencement of work, or the placement of any orders. Any discrepancies are to be brought to the attention of HAUS Frame Architects & Designers for rectification.
7. All boundaries are assumed. To be confirmed on site before building work commences.

HAUS FRAME  
ARCHITECTS & DESIGNERS  
a. 6 Simmonds Close  
Bracknell  
RG42 1FL  
m. 07400022422  
e. [valentina.antoniu@hausframe.com](mailto:valentina.antoniu@hausframe.com)  
[www.hausframe.com](http://www.hausframe.com)

---



# PROJECT INFORMATION

32 Sutcliffe Avenue, Reading  
RG6 7JN

STATUS  
Stage Planning Design  
(only for Planning purposes)

SHEET  
Proposed Elevations

CLIENT  
Mr L V

DATE  
03.09.25

DRAWING NUMBER  
LV\_012

SCALE (@ A3)  
1 : 100

REV

VA DRAWN BY

- NOTES  
ALL DRAWINGS TO BE PRINTED AT 100% SCALE.  
DO NOT FIT TO PRINTER MARGINS WHEN PRINTING.
1. This drawing is copyright of HAUS Frame Architects & Designers. Reproduction is only to take place with written authority.
  2. These plans are subject to Planning & Building Regulation Approval or any other statute in law before building work commences.
  3. Any structural work where mentioned on this drawing is subject to a qualified structural and civil engineer calculations before building work commences.
  4. These drawings are intended for Building Control purposes only, drawings marked preliminary have not been approved by Building Control. Construction drawings can be supplied separately.
  5. Only Local Authority Planning Departments may scale dimensions from the drawings.
  6. All dimensions to be checked on site by contractor prior to commencement of work, or the placement of any orders. Any discrepancies are to be brought to the attention of HAUS Frame Architects & Designers for rectification.
  7. All boundaries are assumed. To be confirmed on site before building work commences.


HAUS FRAME  
ARCHITECTS & DESIGNERS

a. 6 Simmonds Close  
Bracknell  
RG42 1FL


m. 07400022422  
e. valentina.antoniuc@hausframe.com  
w. www.hausframe.com




**Proposed Front Elevation**  
1 : 100

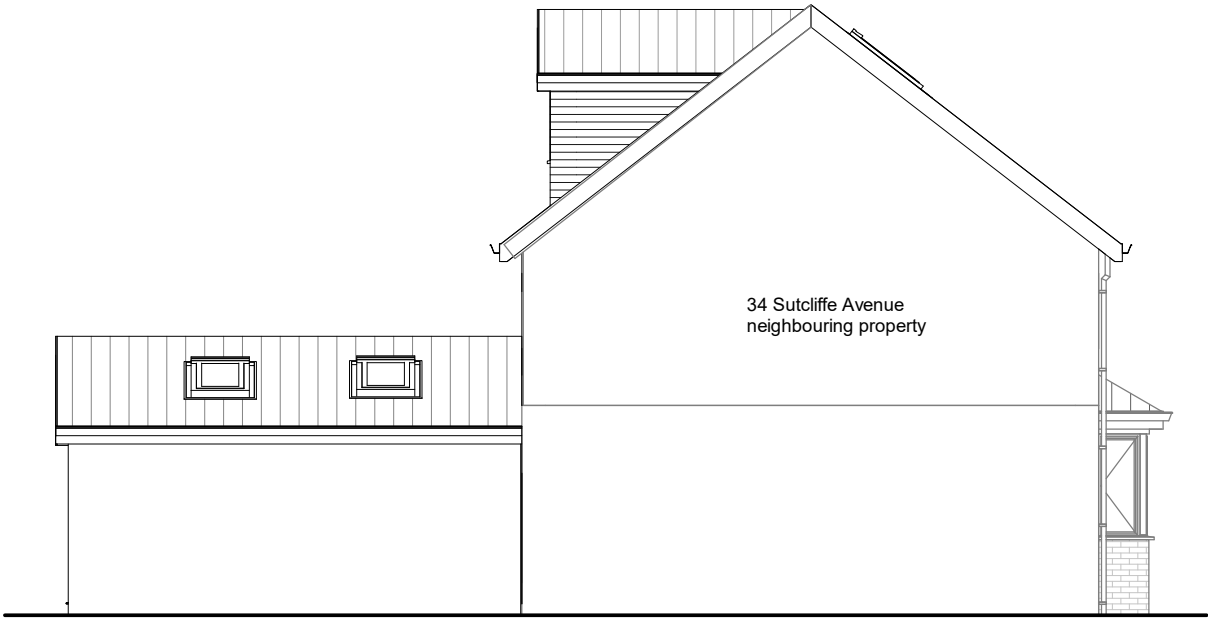

**Proposed East Side Elevation**  
1 : 100

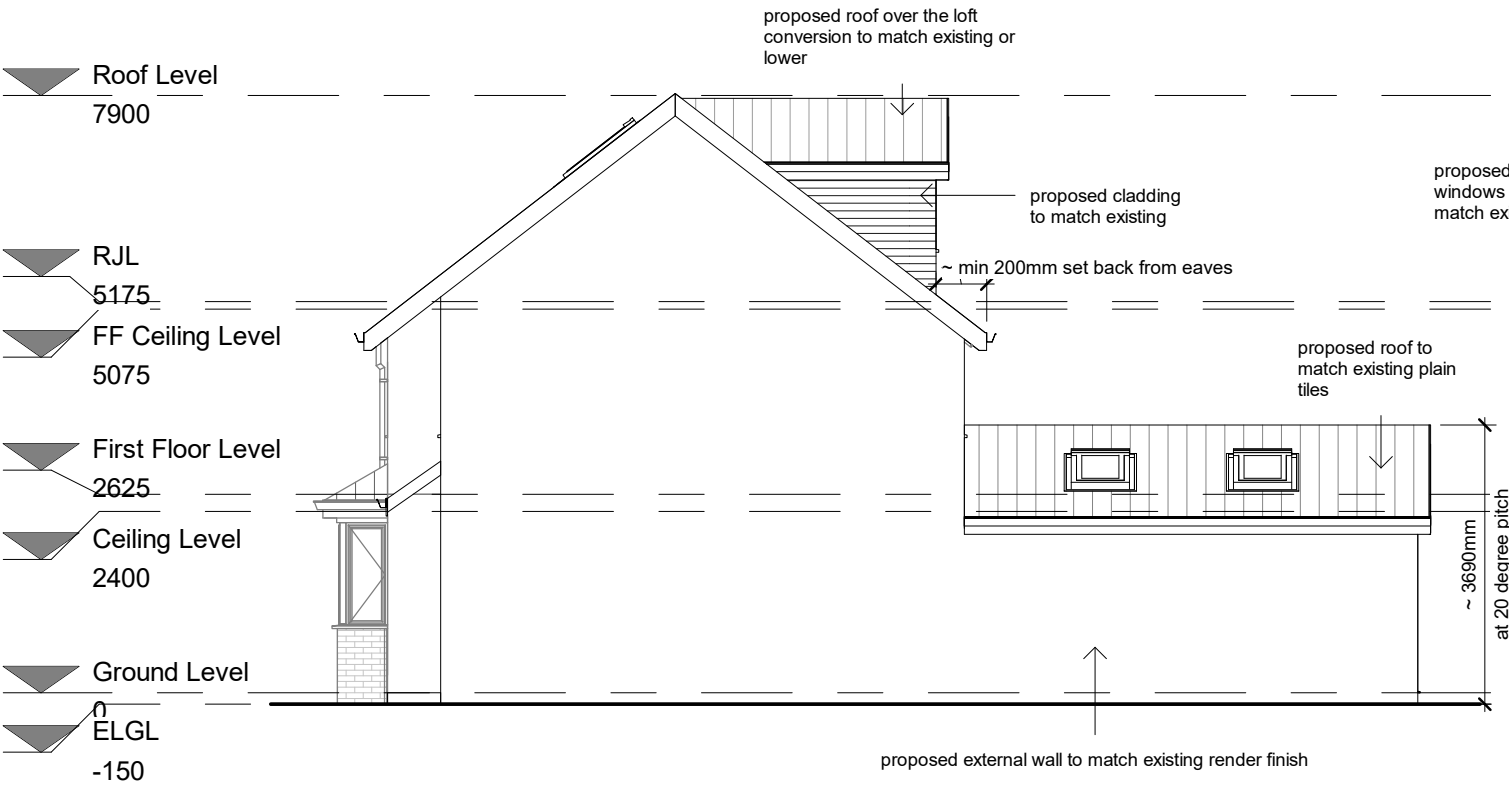

**Proposed West Side Elevation**  
1 : 100

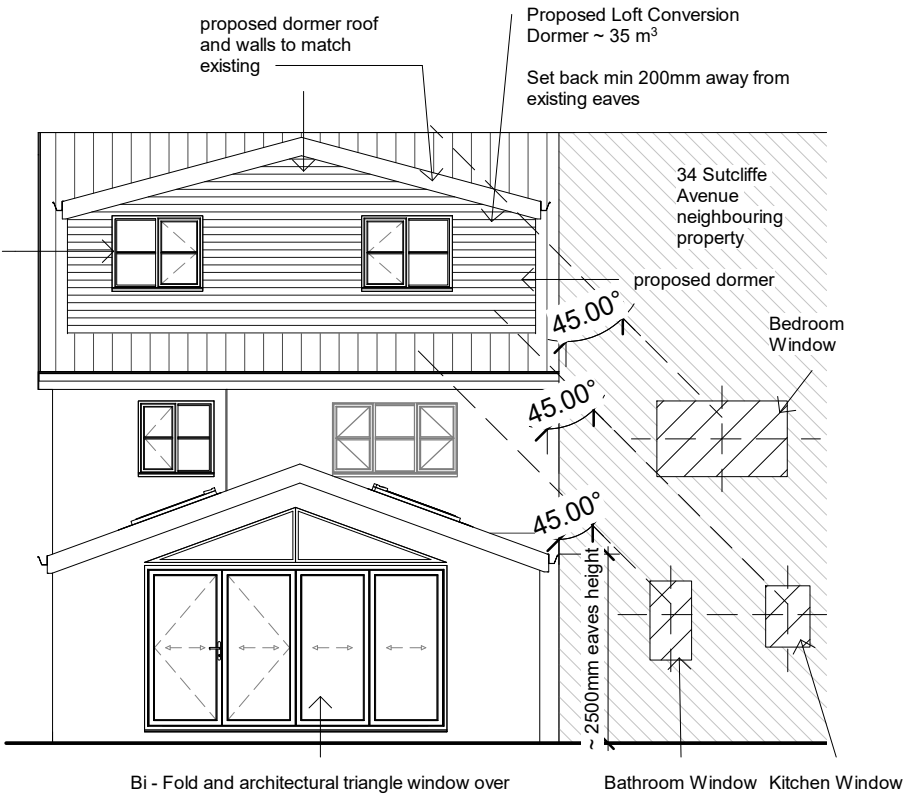

**Proposed Rear Elevation**  
1 : 100

PROJECT INFORMATION

32 Sutcliffe Avenue, Reading  
RG6 7JN

STATUS

Stage Planning Design  
(only for Planning purposes)

SHEET

Proposed Iso Views Existing

CLIENT

Mr L V

DATE

03.09.25

DRAWING NUMBER

LV\_013

SCALE (@ A3)

REV

VA

DRAWN BY

NOTES  
ALL DRAWINGS TO BE PRINTED AT 100%  
SCALE.  
DO NOT FIT TO PRINTER MARGINS WHEN  
PRINTING.  
1. This drawing is copyright of HAUS Frame  
Architects & Designers. Reproduction is only to take  
place with written authority.  
2. These plans are subject to Planning & Building  
Regulation Approval or any other statute in law  
before building work commences.  
3. Any structural work where mentioned on  
this drawing is subject to a qualified structural  
and civil engineer calculations before building  
work commences.  
4. These drawings are intended for Building  
Control purposes only, drawings marked  
preliminary have not been approved by Building  
Control. Construction drawings can be supplied  
separately.  
5. Only Local Authority Planning Departments may  
scale dimensions from the drawings.  
6. All dimensions to be checked on site by  
contractor prior to commencement of work, or the  
placement of any orders. Any discrepancies are  
to be brought to the attention of HAUS Frame  
Architects & Designers for rectification.  
7. All boundaries are assumed. To be confirmed  
on site before building work commences.

HAUS FRAME  
ARCHITECTS & DESIGNERS

a. 6 Simmonds Close  
Bracknell  
RG42 1FL

m. 07400022422

e. valentina.antoniu@hausframe.com  
w. www.hausframe.com



Existing Front View



Existing Rear View

PROJECT INFORMATION

32 Sutcliffe Avenue, Reading  
RG6 7JN

STATUS

Stage Planning Design  
(only for Planning purposes)

SHEET

Proposed Iso Views Demo

CLIENT

Mr L V

DATE

03.09.25

DRAWING NUMBER

LV\_014

SCALE (@ A3)

REV

VA

DRAWN BY

- NOTES  
ALL DRAWINGS TO BE PRINTED AT 100%  
SCALE.  
DO NOT FIT TO PRINTER MARGINS WHEN  
PRINTING.
1. This drawing is copyright of HAUS Frame Architects & Designers. Reproduction is only to take place with written authority.
  2. These plans are subject to Planning & Building Regulation Approval or any other statute in law before building work commences.
  3. Any structural work where mentioned on this drawing is subject to a qualified structural and civil engineer calculations before building work commences.
  4. These drawings are intended for Building Control purposes only, drawings marked preliminary have not been approved by Building Control. Construction drawings can be supplied separately.
  5. Only Local Authority Planning Departments may scale dimensions from the drawings.
  6. All dimensions to be checked on site by contractor prior to commencement of work, or the placement of any orders. Any discrepancies are to be brought to the attention of HAUS Frame Architects & Designers for rectification.
  7. All boundaries are assumed. To be confirmed on site before building work commences.

HAUS FRAME  
ARCHITECTS & DESIGNERS


a. 6 Simmonds Close  
Bracknell  
RG42 1FL

m. 07400022422

e. valentina.antoniu@hausframe.com  
w. www.hausframe.com



Demo View Front

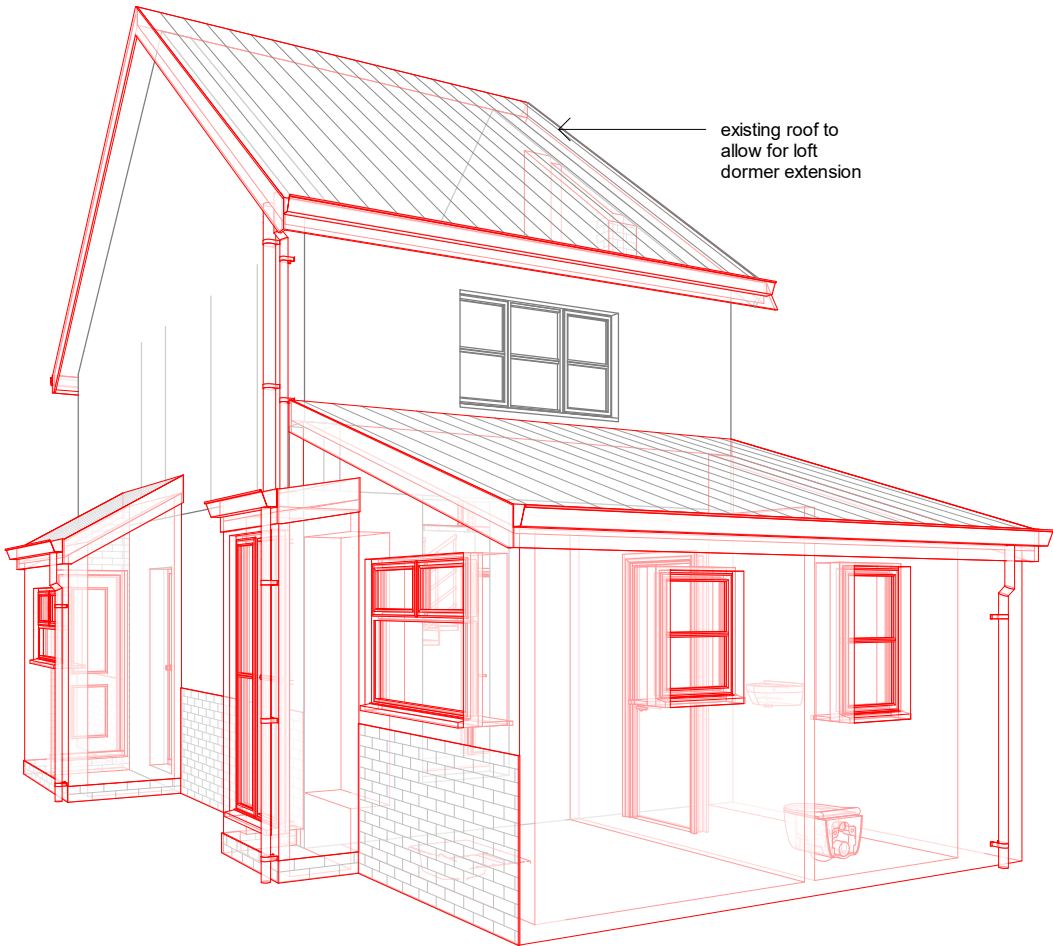

Demo View Rear

PROJECT INFORMATION

32 Sutcliffe Avenue, Reading  
RG6 7JN

STATUS

Stage Planning Design  
(only for Planning purposes)

SHEET

Proposed Iso Views Proposed

CLIENT

Mr L V

DATE

03.09.25

DRAWING NUMBER

LV\_015

SCALE (@ A3)

REV

DRAWN BY

VA

NOTES  
ALL DRAWINGS TO BE PRINTED AT 100%  
SCALE.  
DO NOT FIT TO PRINTER MARGINS WHEN  
PRINTING.  
1. This drawing is copyright of HAUS Frame  
Architects & Designers. Reproduction is only to take  
place with written authority.  
2. These plans are subject to Planning & Building  
Regulation Approval or any other statute in law  
before building work commences.  
3. Any structural work where mentioned on  
this drawing is subject to a qualified structural  
and civil engineer calculations before building  
work commences.  
4. These drawings are intended for Building  
Control purposes only, drawings marked  
preliminary have not been approved by Building  
Control. Construction drawings can be supplied  
separately.  
5. Only Local Authority Planning Departments may  
scale dimensions from the drawings.  
6. All dimensions to be checked on site by  
contractor prior to commencement of work, or the  
placement of any orders. Any discrepancies are  
to be brought to the attention of HAUS Frame  
Architects & Designers for rectification.  
7. All boundaries are assumed. To be confirmed  
on site before building work commences.

HAUS FRAME  
ARCHITECTS & DESIGNERS

a. 6 Simmonds Close  
Bracknell  
RG42 1FL

m. 07400022422


e. valentina.antonuc@hausframe.com  
w. www.hausframe.com



Proposed Front View



Proposed Rear View

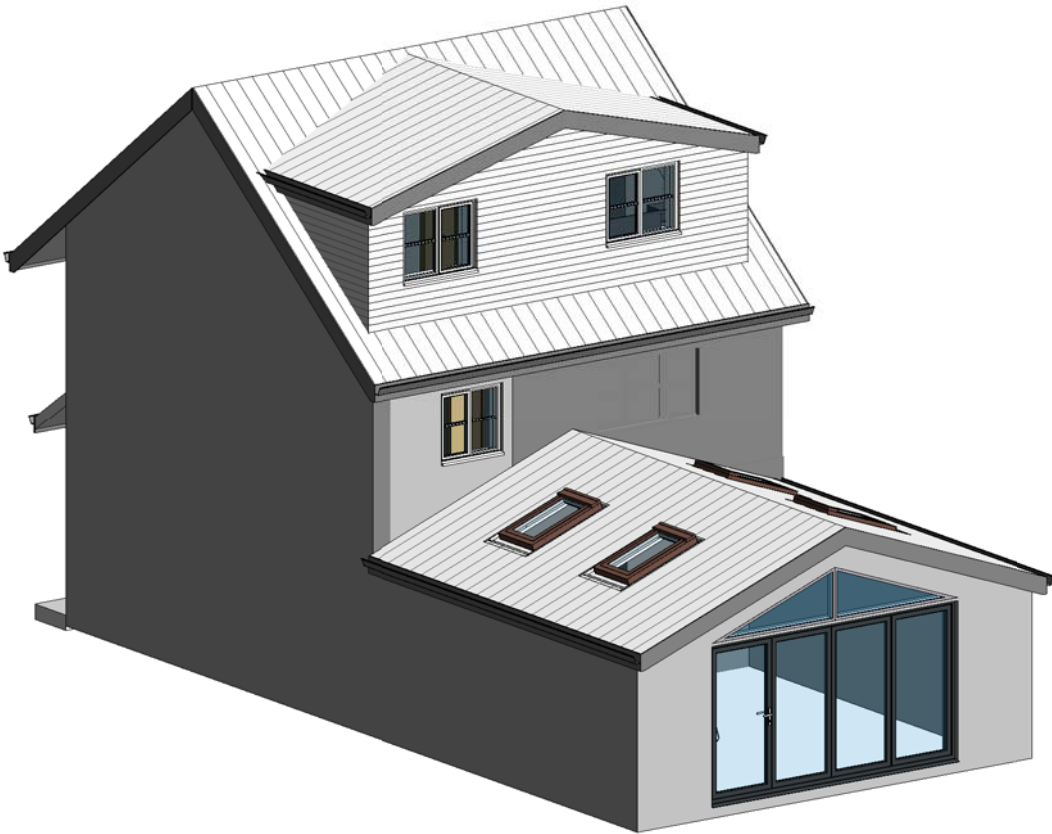

Iso View



PROJECT INFORMATION

32 Sutcliffe Avenue, Reading  
RG6 7JN

STATUS

SHEET

Proposed Parking Plan

CLIENT

Mr L V

DATE

03.09.25

DRAWING NUMBER

LV\_016

SCALE (@ A3)

1 : 100

REV

VA DRAWN BY


- NOTES  
ALL DRAWINGS TO BE PRINTED AT 100%  
SCALE.  
DO NOT FIT TO PRINTER MARGINS WHEN  
PRINTING.
1. This drawing is copyright of HAUS Frame Architects & Designers. Reproduction is only to take place with written authority.
  2. These plans are subject to Planning & Building Regulation Approval or any other statute in law before building work commences.
  3. Any structural work where mentioned on this drawing is subject to a qualified structural and civil engineer calculations before building work commences.
  4. These drawings are intended for Building Control purposes only, drawings marked preliminary have not been approved by Building Control. Construction drawings can be supplied separately.
  5. Only Local Authority Planning Departments may scale dimensions from the drawings.
  6. All dimensions to be checked on site by contractor prior to commencement of work, or the placement of any orders. Any discrepancies are to be brought to the attention of HAUS Frame Architects & Designers for rectification.
  7. All boundaries are assumed. To be confirmed on site before building work commences.

HAUS FRAME  
ARCHITECTS & DESIGNERS

a. 6 Simmonds Close  
Bracknell  
RG42 1FL

m. 07400022422


e. valentina.antoniuc@hausframe.com  
w. www.hausframe.com

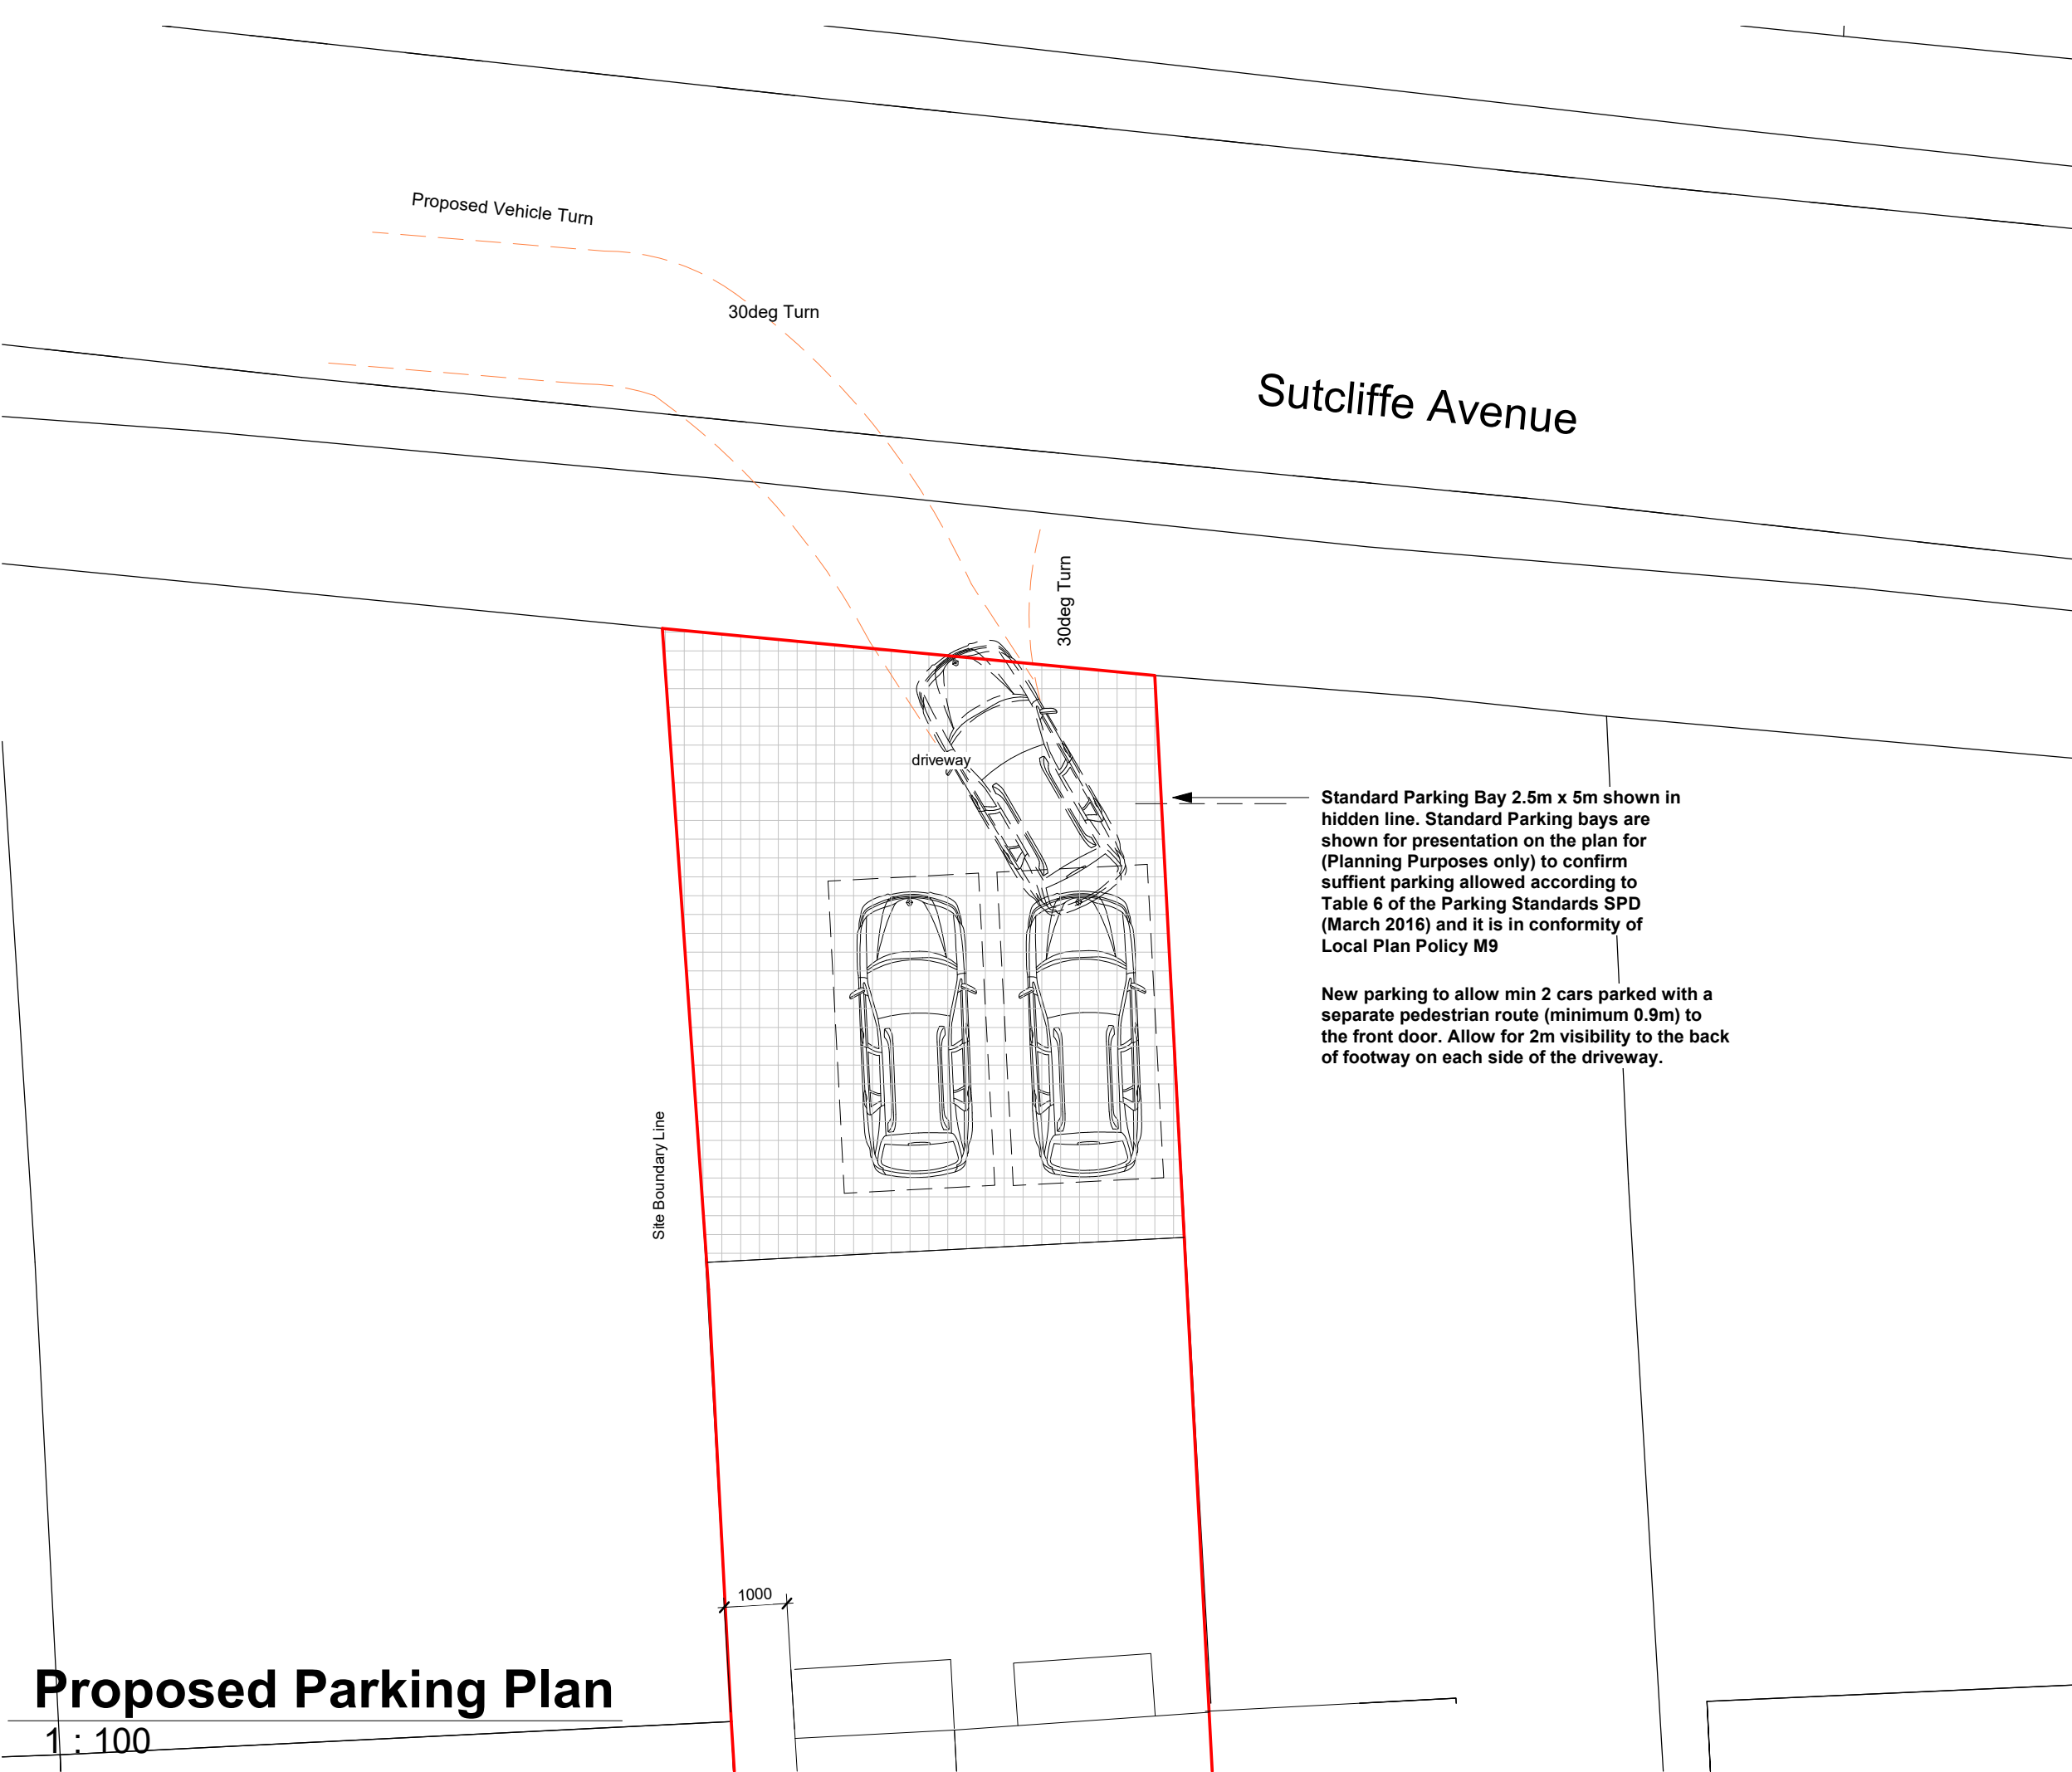

Proposed Parking Plan

1 : 100

# Summer Analysis

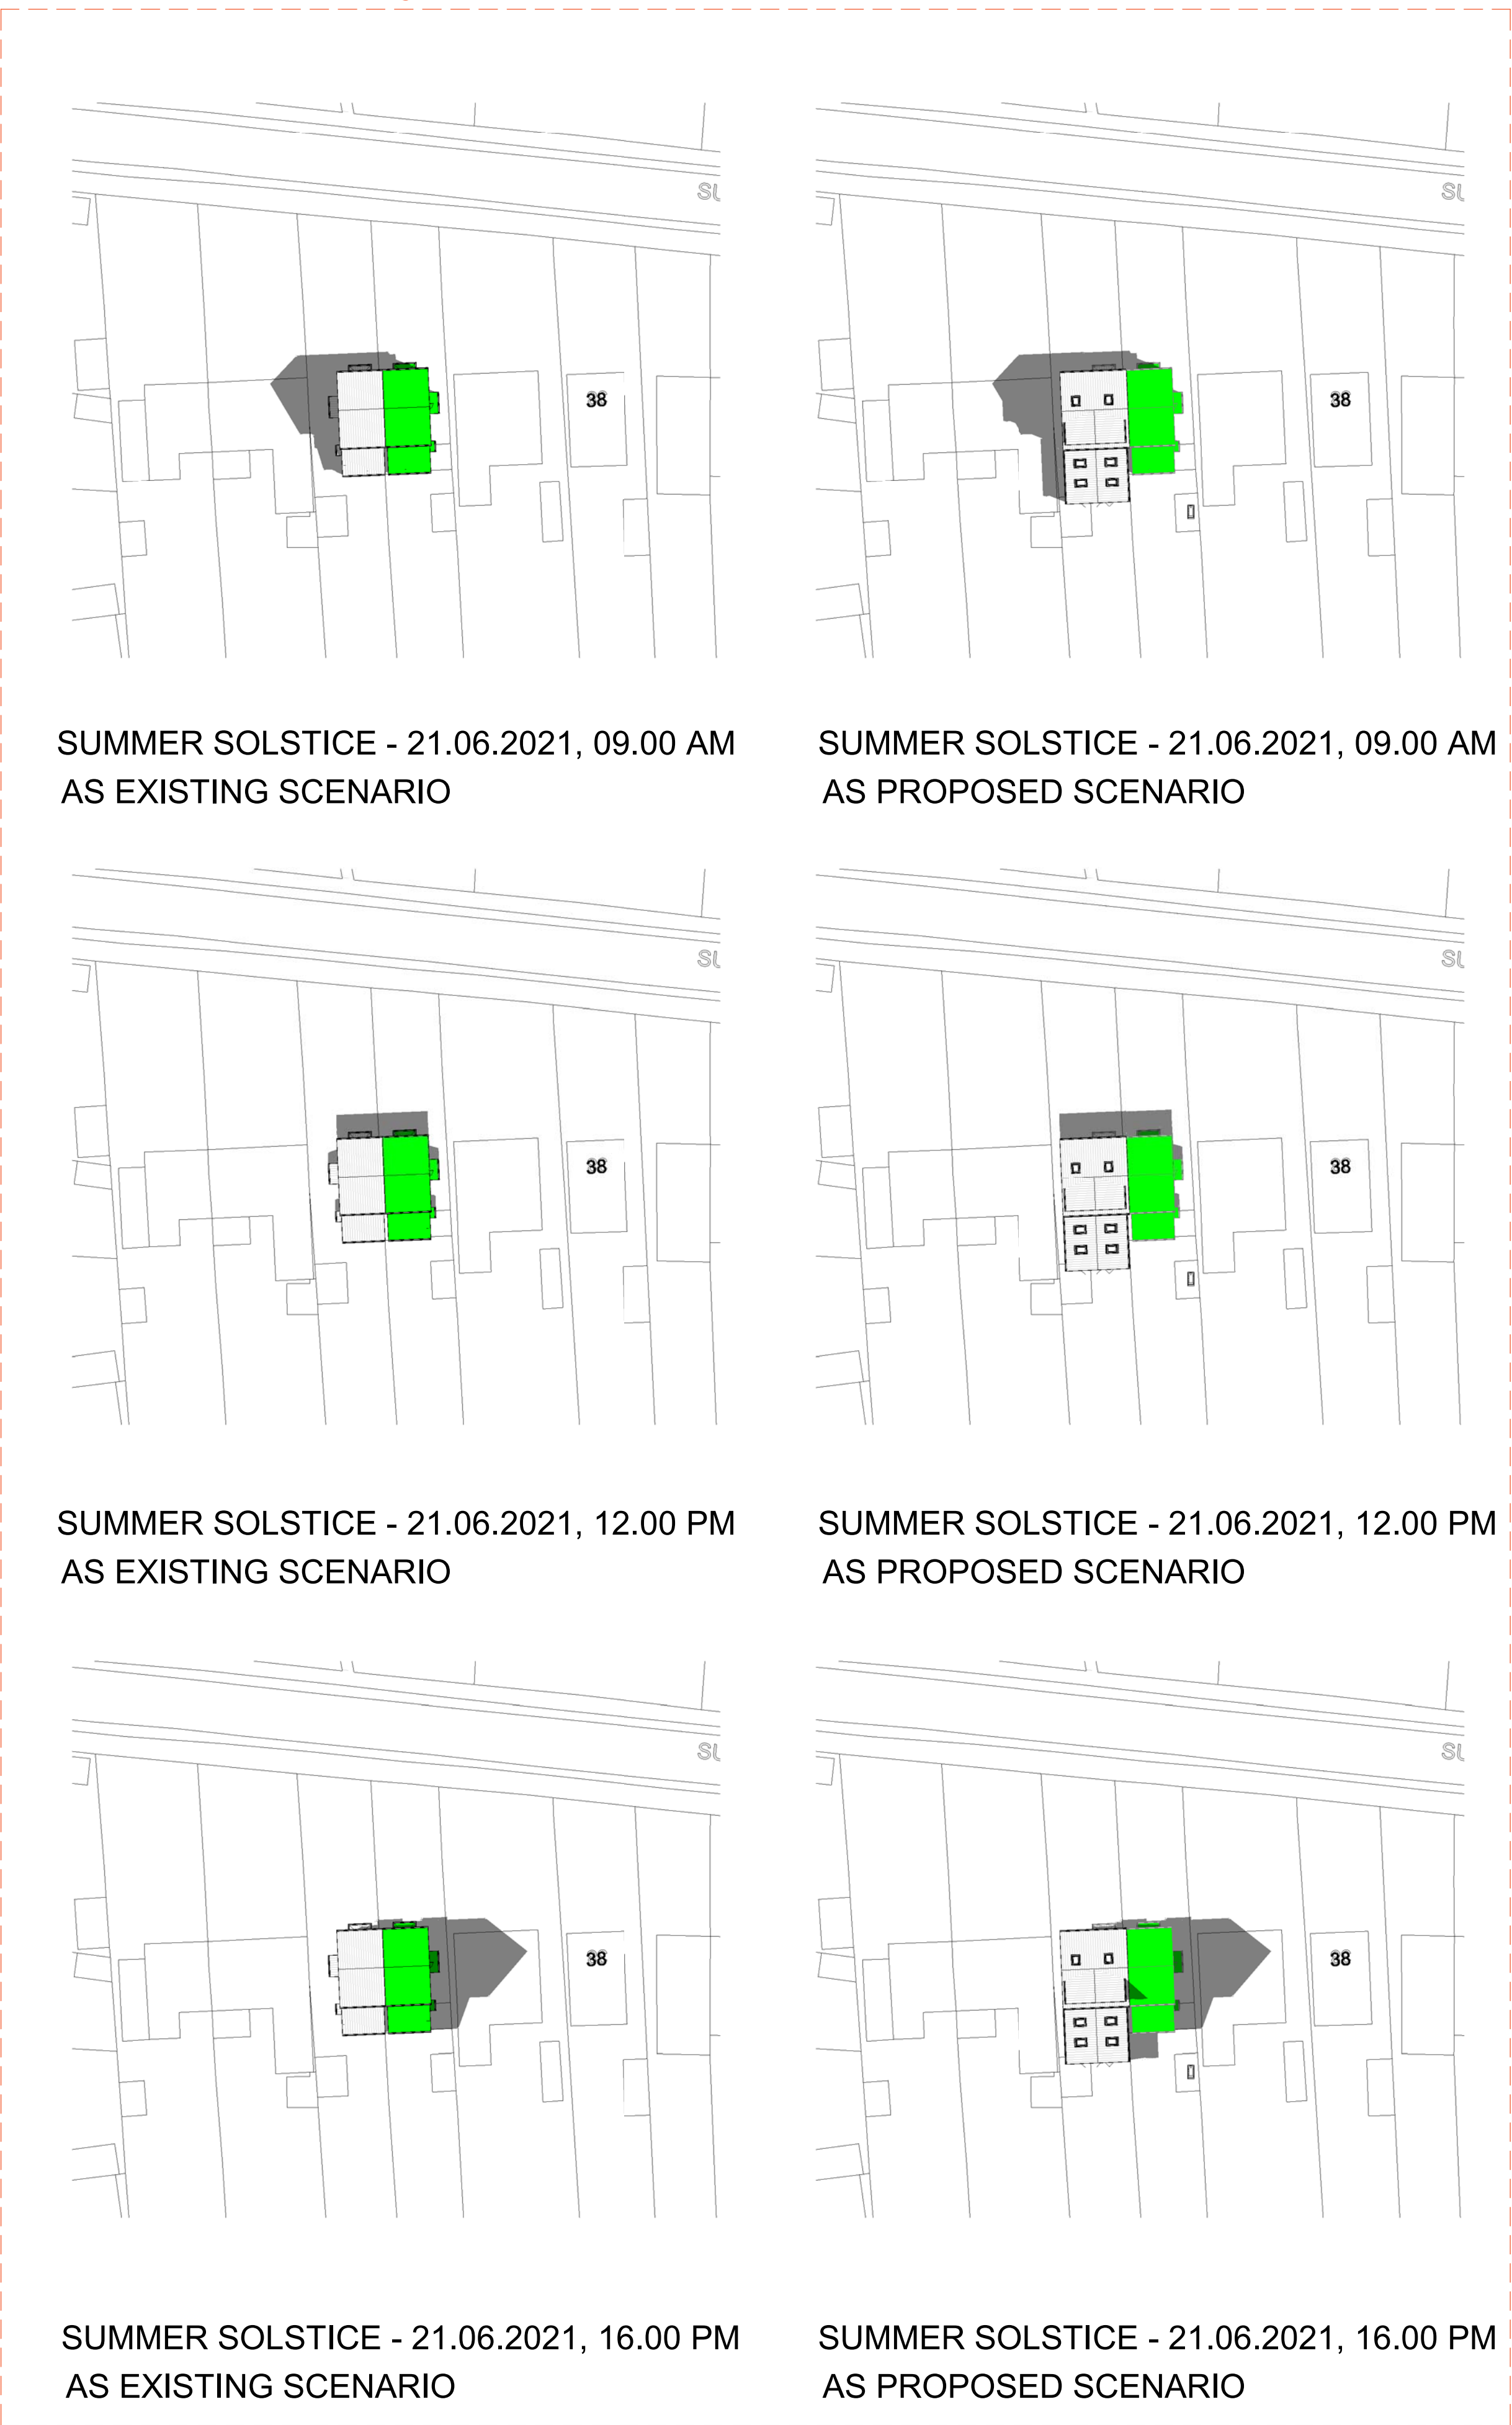

# Winter Analysis



0m 10m 20m 30m 40m 50m  
VISUAL SCALE 1:500 @ A1



## PROJECT INFORMATION

32 Sutcliffe Avenue,  
Reading RG6 7JN

STATUS

SHEET

Proposed Sunlight  
Analysis

CLIENT

Mr L V

DATE

03.09.25

DRAWING NUMBER

LV\_017

SCALE (@ A1)

1 : 500

REV

**Sun Analysis Conclusion:**  
The real life simulation shadowing created by the new proposal would remain in principle similar to existing situation and would have no impact on neighbouring properties.

VA

DRAWN BY

- NOTES**  
ALL DRAWINGS TO BE PRINTED AT 100% SCALE.  
DO NOT FIT TO PRINTER MARGINS WHEN PRINTING.
1. This drawing is copyright of HAUS Frame Architects & Designers. Reproduction is only to take place with written authority.
  2. These plans are subject to Planning & Building Regulation Approval or any other statute in law before building work commences.
  3. Any structural work where mentioned on this drawing is subject to a qualified structural and civil engineer calculations before building work commences.
  4. These drawings are intended for Building Control purposes only, drawings marked preliminary have not been approved by Building Control. Construction drawings can be supplied separately.
  5. Only Local Authority Planning Departments may scale dimensions from the drawings.
  6. All dimensions to be checked on site by contractor prior to commencement of work, or the placement of any orders. Any discrepancies are to be brought to the attention of HAUS Frame Architects & Designers for rectification.
  7. All boundaries are assumed. To be confirmed on site before building work commences.

HAUS FRAME  
ARCHITECTS & DESIGNERS  
a. 6 Simmonds Close  
Bracknell  
RG42 1FL  
m. 07400022422  
e. valentina.antoniuc@hausframe.com  
w. www.hausframe.com