


All dimensions are to be checked on site before work commences.
Figured dimensions to be taken in preference to scaled dimensions.
If in doubt please ask.
© Copyright reserved.

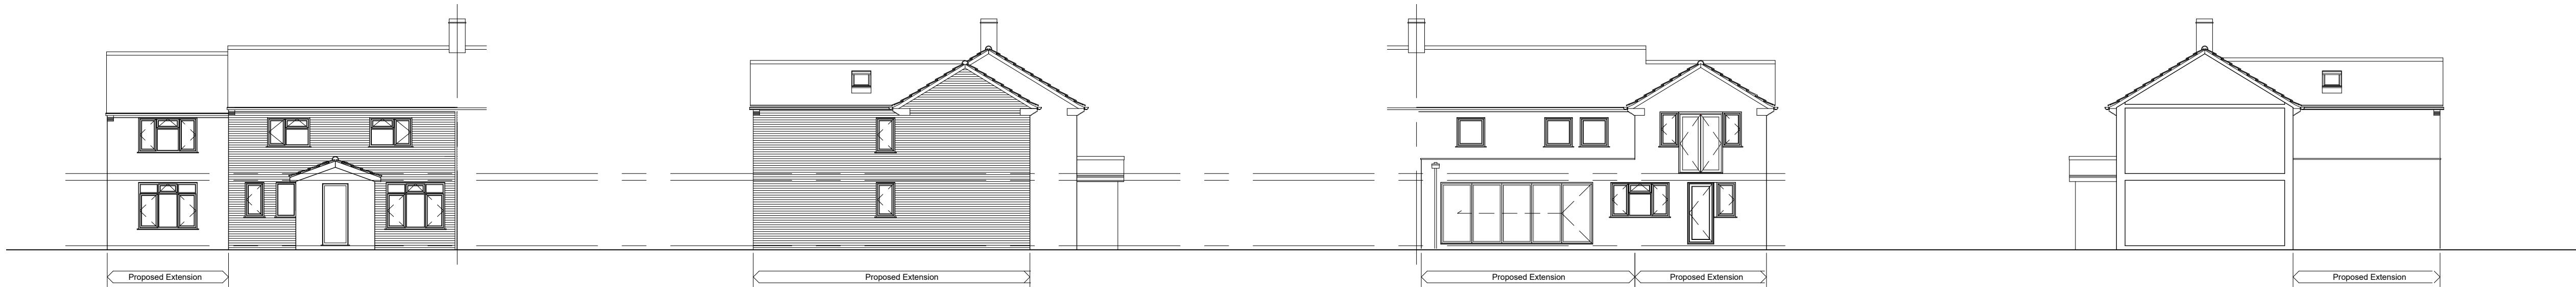


FRONT ELEVATION - As Proposed
Scale 1:100

SIDE ELEVATION - As Proposed
Scale 1:100

REAR ELEVATION - As Proposed
Scale 1:100

SIDE ELEVATION - As Proposed
Scale 1:100

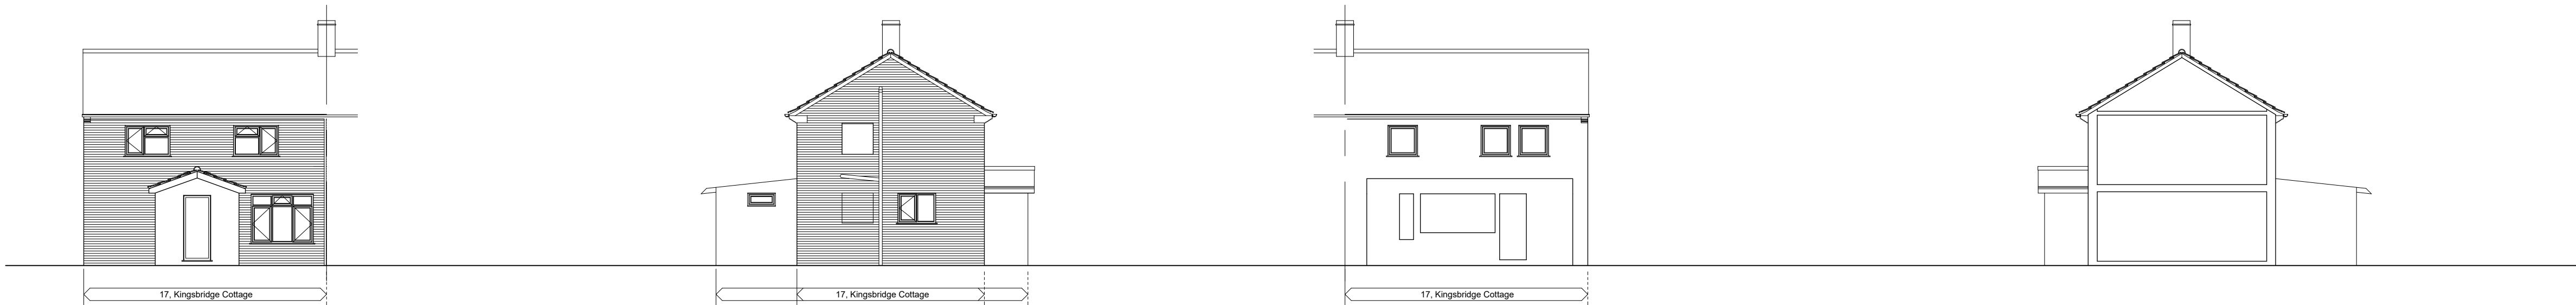


FRONT ELEVATION - As Existing
Scale 1:100

SIDE ELEVATION - As Existing
Scale 1:100

REAR ELEVATION - As Existing
Scale 1:100

SIDE ELEVATION - As Existing
Scale 1:100

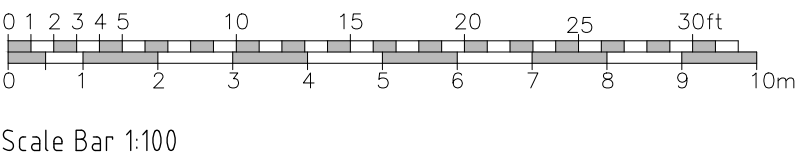

Rev	Description	Date	Initials
FOR PLANNING SUBMISSION			
HOLTHAM+NEWMAN ARCHITECTS The Old Dairy 282a Hyde End Road, Spencer's Wood, Reading, Berkshire RG7 1DN T: 07971 316499 E: hello@hnarchitects.co.uk			
Project: 17, Kingsbridge Cottage Nine Mile Ride Wokingham RG40 3LY			
Client Matt Goodchild			
Drawing Title: External Elevations Front, Side and Rear Views - As Existing and Proposed			
Scale: 1:100 @ A1		Dwg. No.: 2315-P103	
-		-	
Drawn by: DH		-	
Date: July 2025		-	