



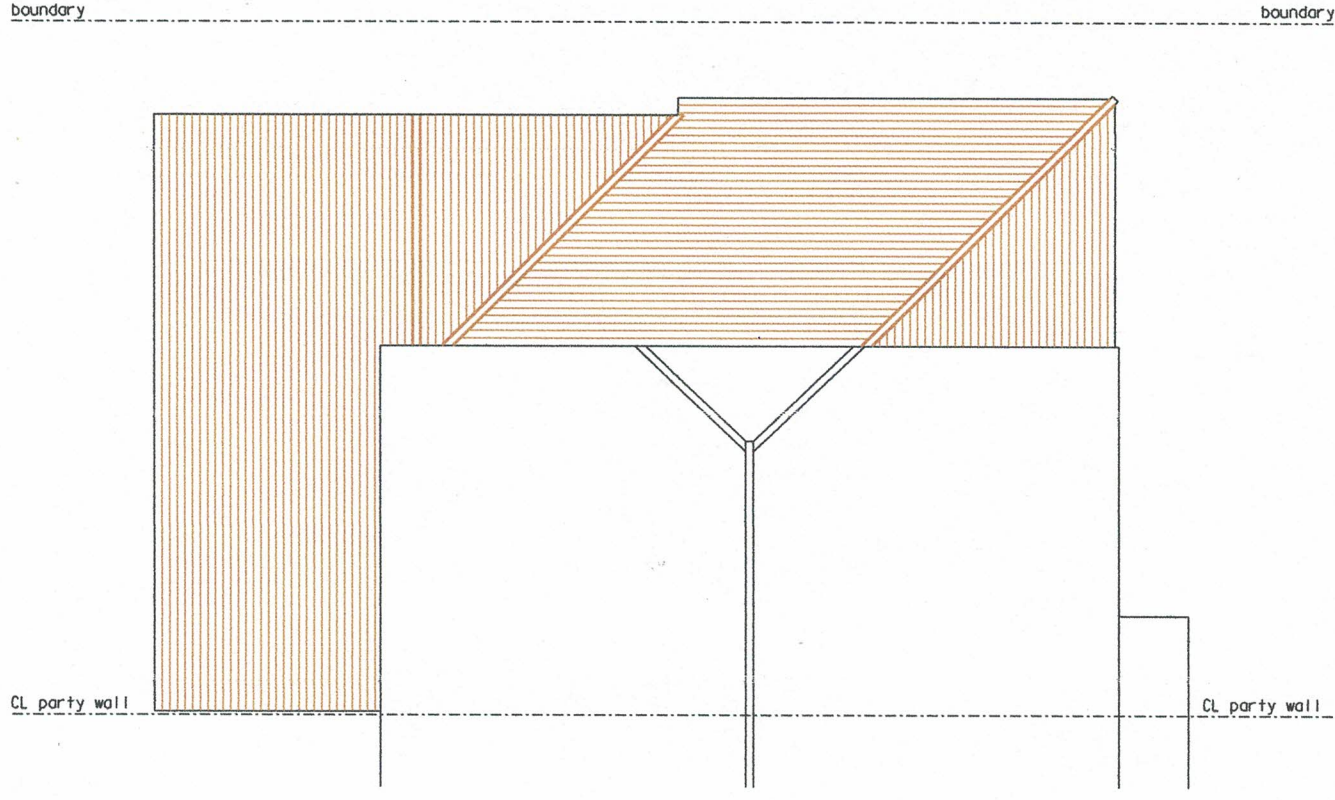

ROOF PLAN AS PROPOSED

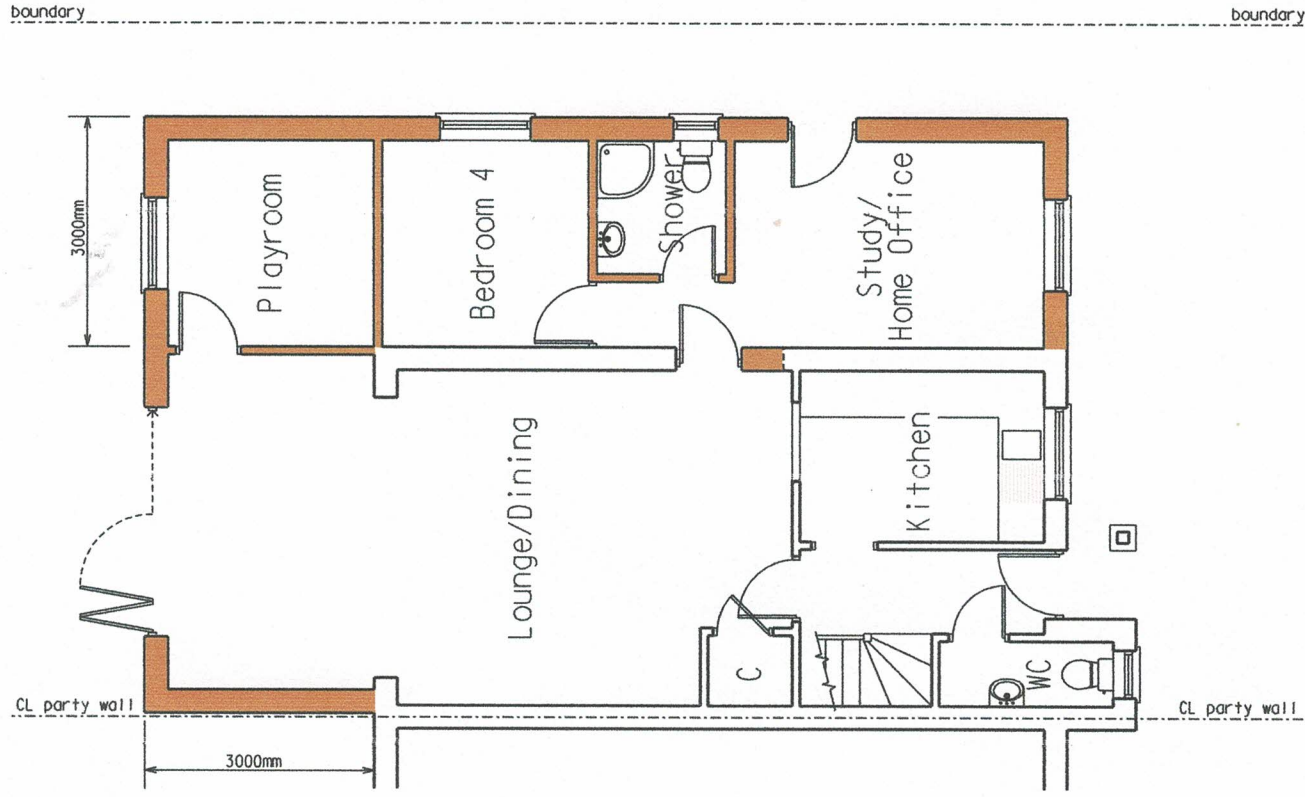

DATE July 2024
SCALE 1:100 (of A3)
DRG NO P/2485/2A



GROUND FLOOR PLAN AS PROPOSED

CLIENT Mr. Chi Hong Law
ADDRESS 45 Amber Close, Earley
CONTRACT Single-Storey Rear and Side Extension
ARCHITECTURAL DESIGN & PLANNING CONSULTANT
2 WIELD COURT, LOWER EARLEY, BERKS RG6 3TF
PHONE : 0118 9669485 or 07768 611156


KEITH A. WRIGHT

ARCHITECTURAL DESIGN & PLANNING CONSULTANT


2 WIELD COURT, LOWER EARLEY, BERKS RG6 3TF
PHONE : 0118 9669485 or 07768 611156

Single-Storey Rear and Side Extension


(A3)

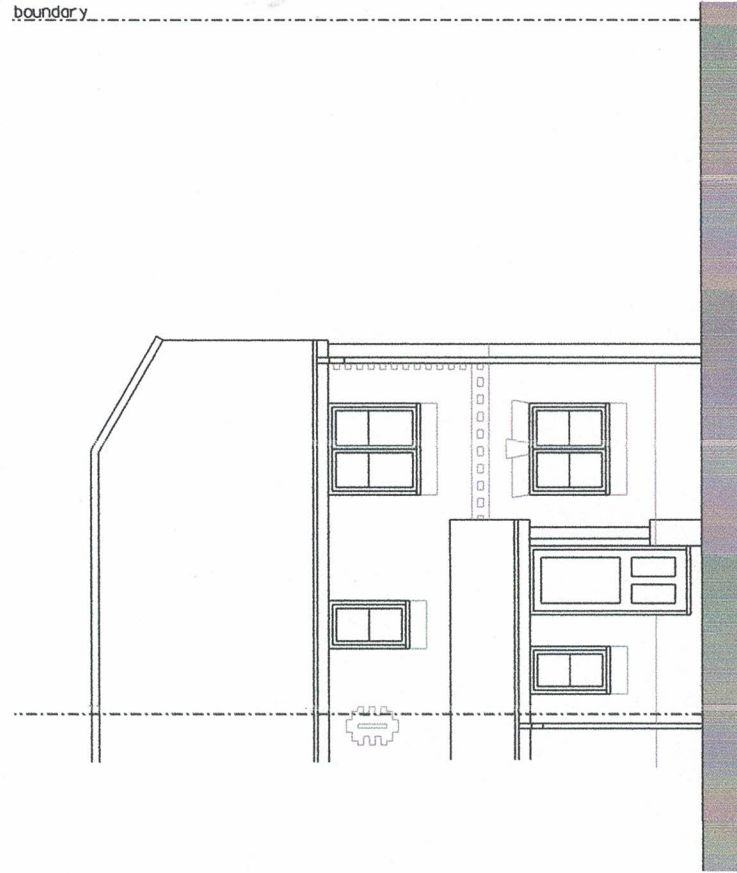


FRONT ELEVATION AS EXISTING

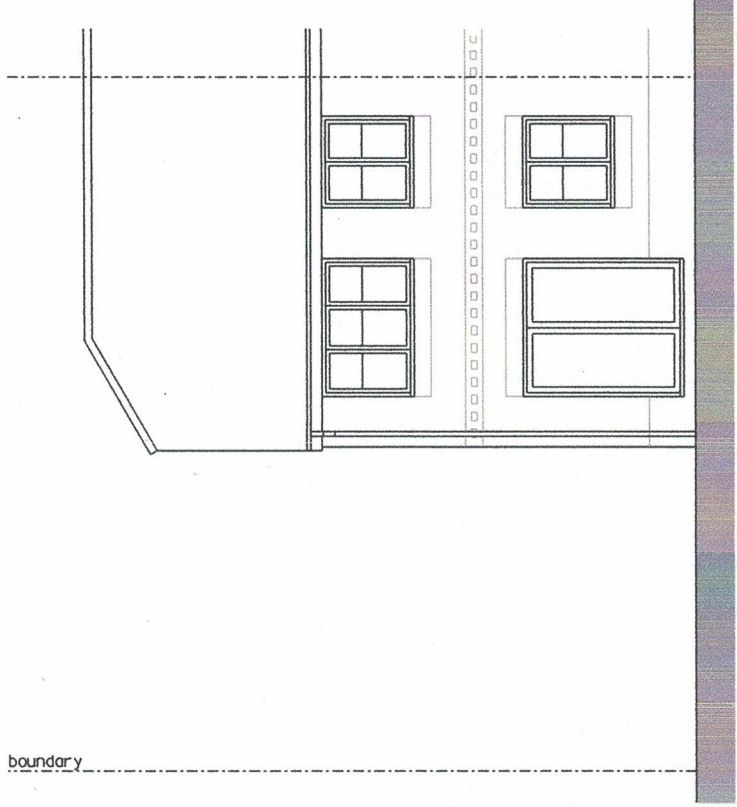


REAR ELEVATION AS EXISTING

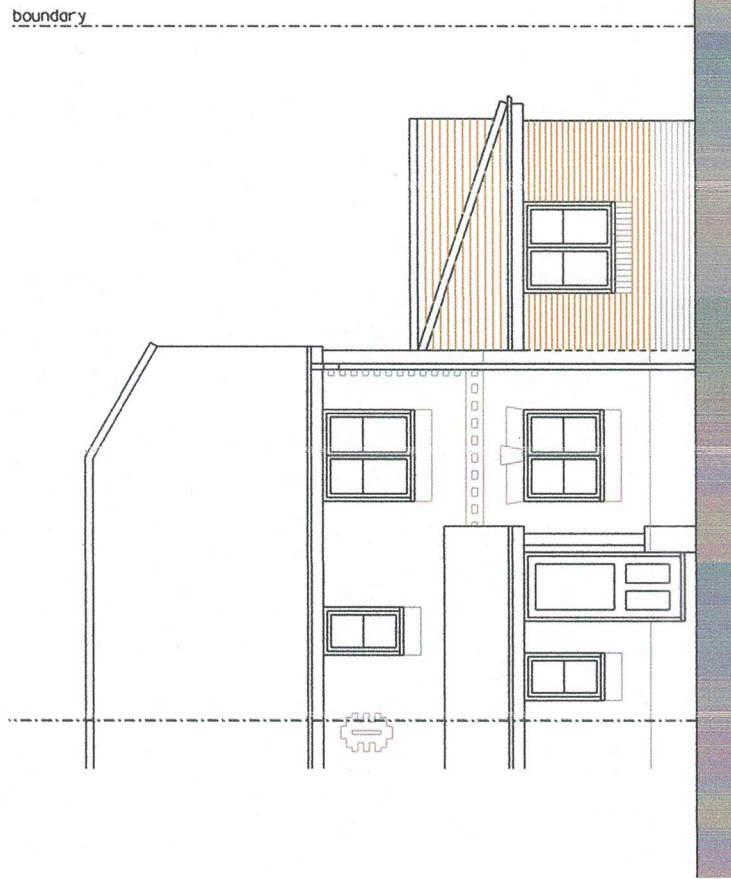

FRONT ELEVATION AS PROPOSED

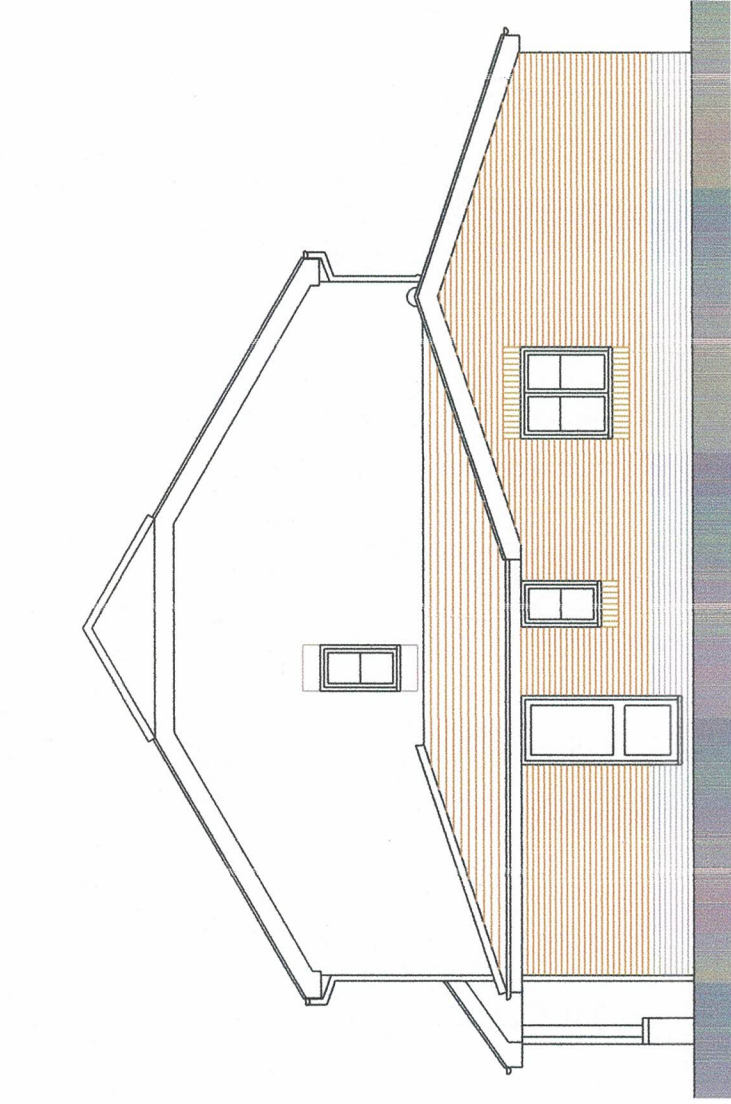

SIDE ELEVATION AS PROPOSED

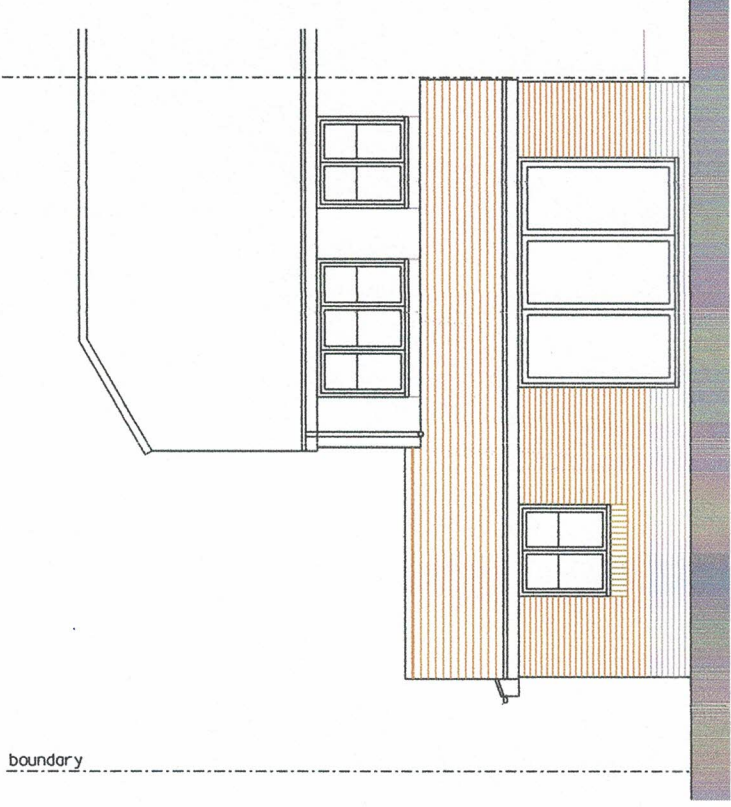

REAR ELEVATION AS PROPOSED

1:100
0.0 1.0 2.0 3.0 4.0 5.0 6.0 7.0 8.0 9.0 10.0m

CLIENT
Mr. Chi Hong Law
ADDRESS

45 Amber Close, Earley

CONTRACT

Single- Storey Rear
and Side Extension

KEITH A. WRIGHT

ARCHITECTURAL DESIGN & PLANNING CONSULTANT

2 WIELD COURT, LOWER EARLEY, BERKS RG6 3TF

PHONE : 0118 9669485 or 07768 611156

DATE
JULY 2024

SCALE

1:100 (at A3)

DRG NO

P/2485/3A