


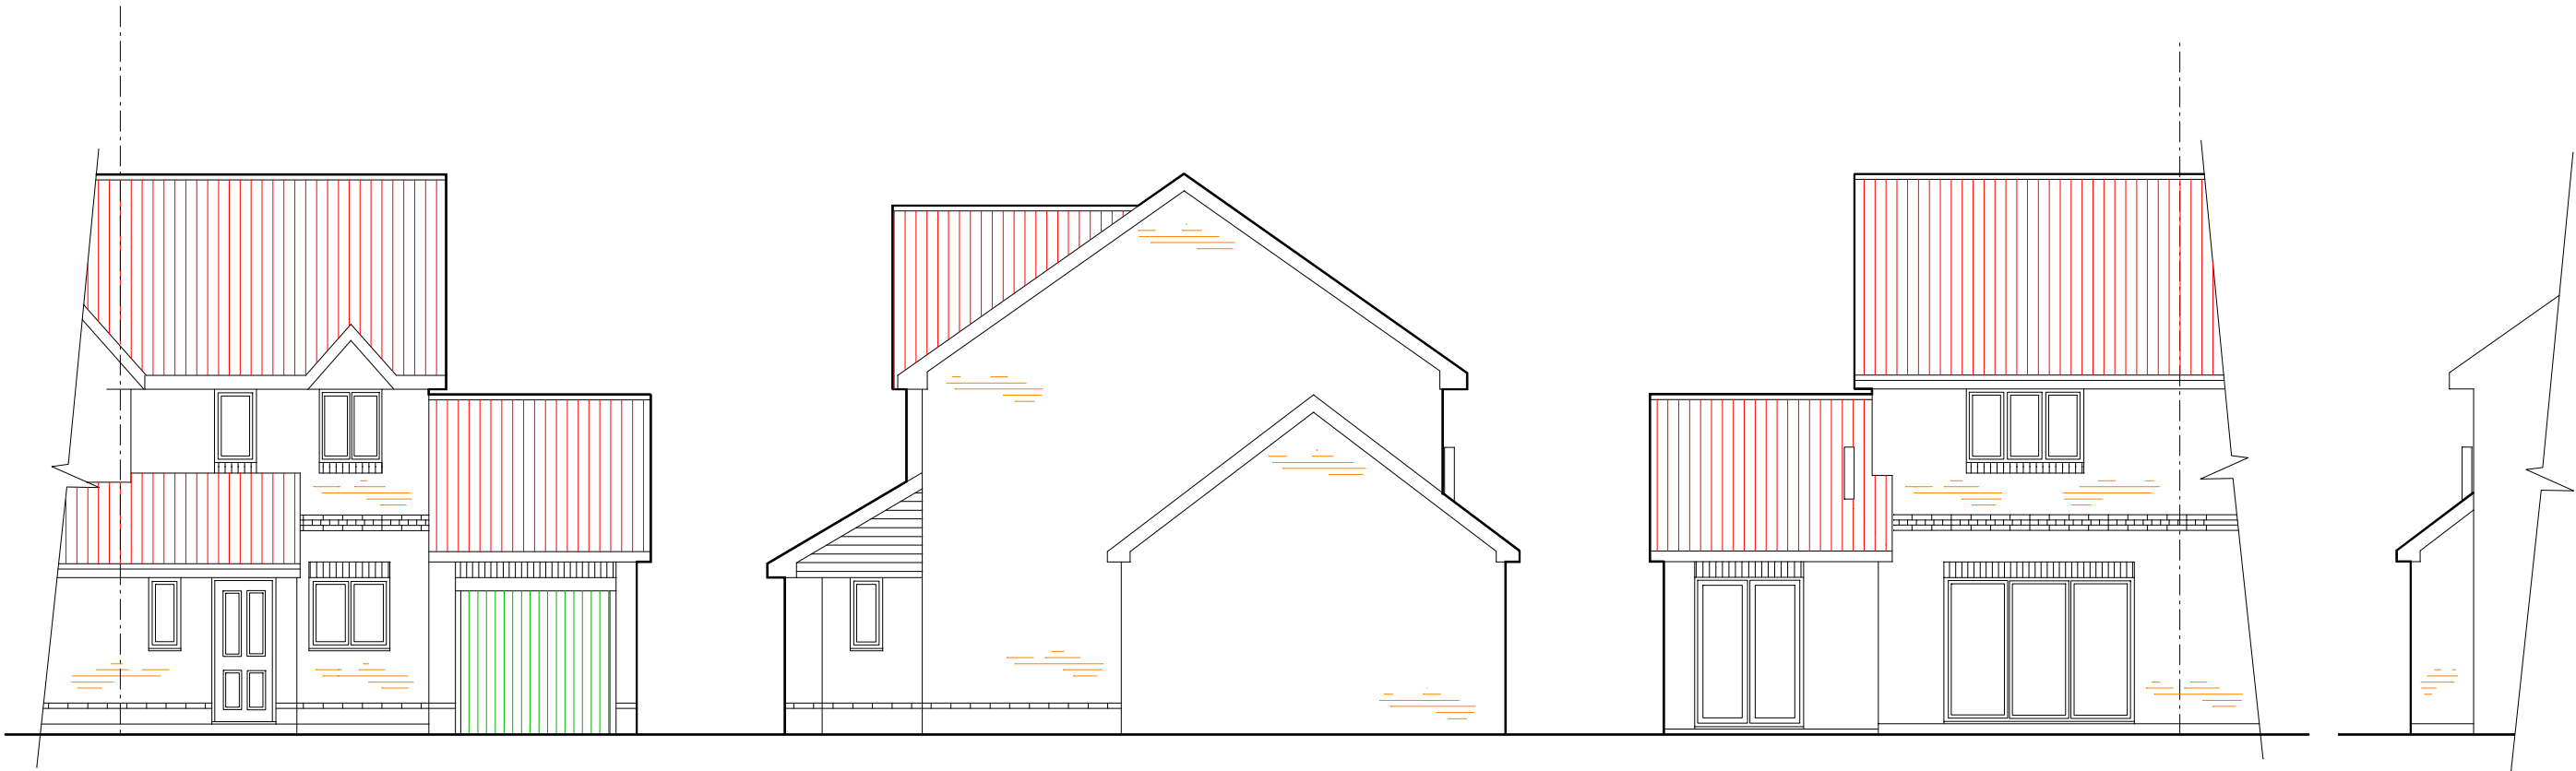


front elevation

side elevation

rear elevation

side elevation

Existing elevations

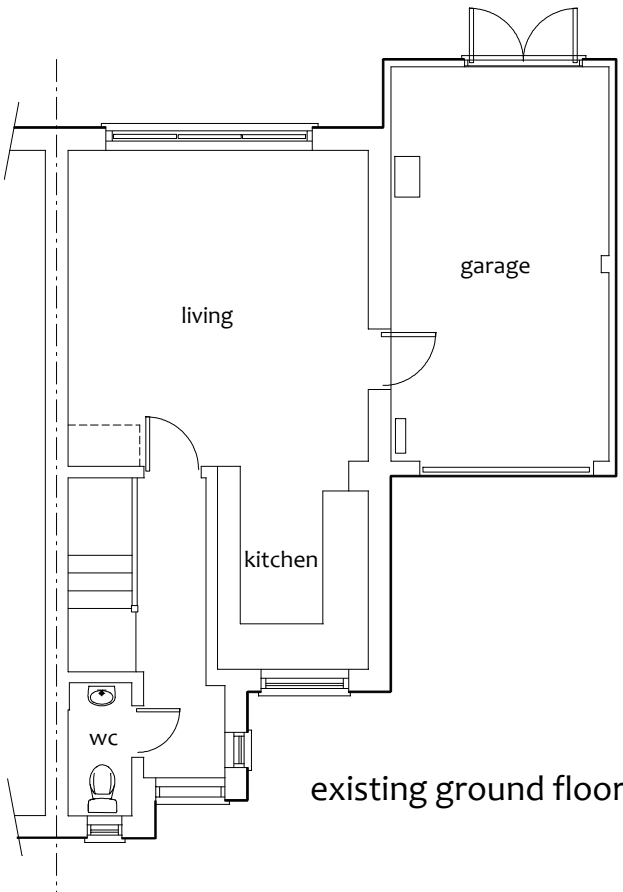

existing ground floor plan

Note:
Upper floor layout and rear
elevation remain unchanged

ISSUE A INTRO 09/07/24			
Project	Proposed garage conversion at 34 Carey Road RG40 2NP	Client Nicola Davis	
		Scale 1:100	Date: 09/07/24
Drawing title	Existing plans and elevations	Drg No 3216-1	