



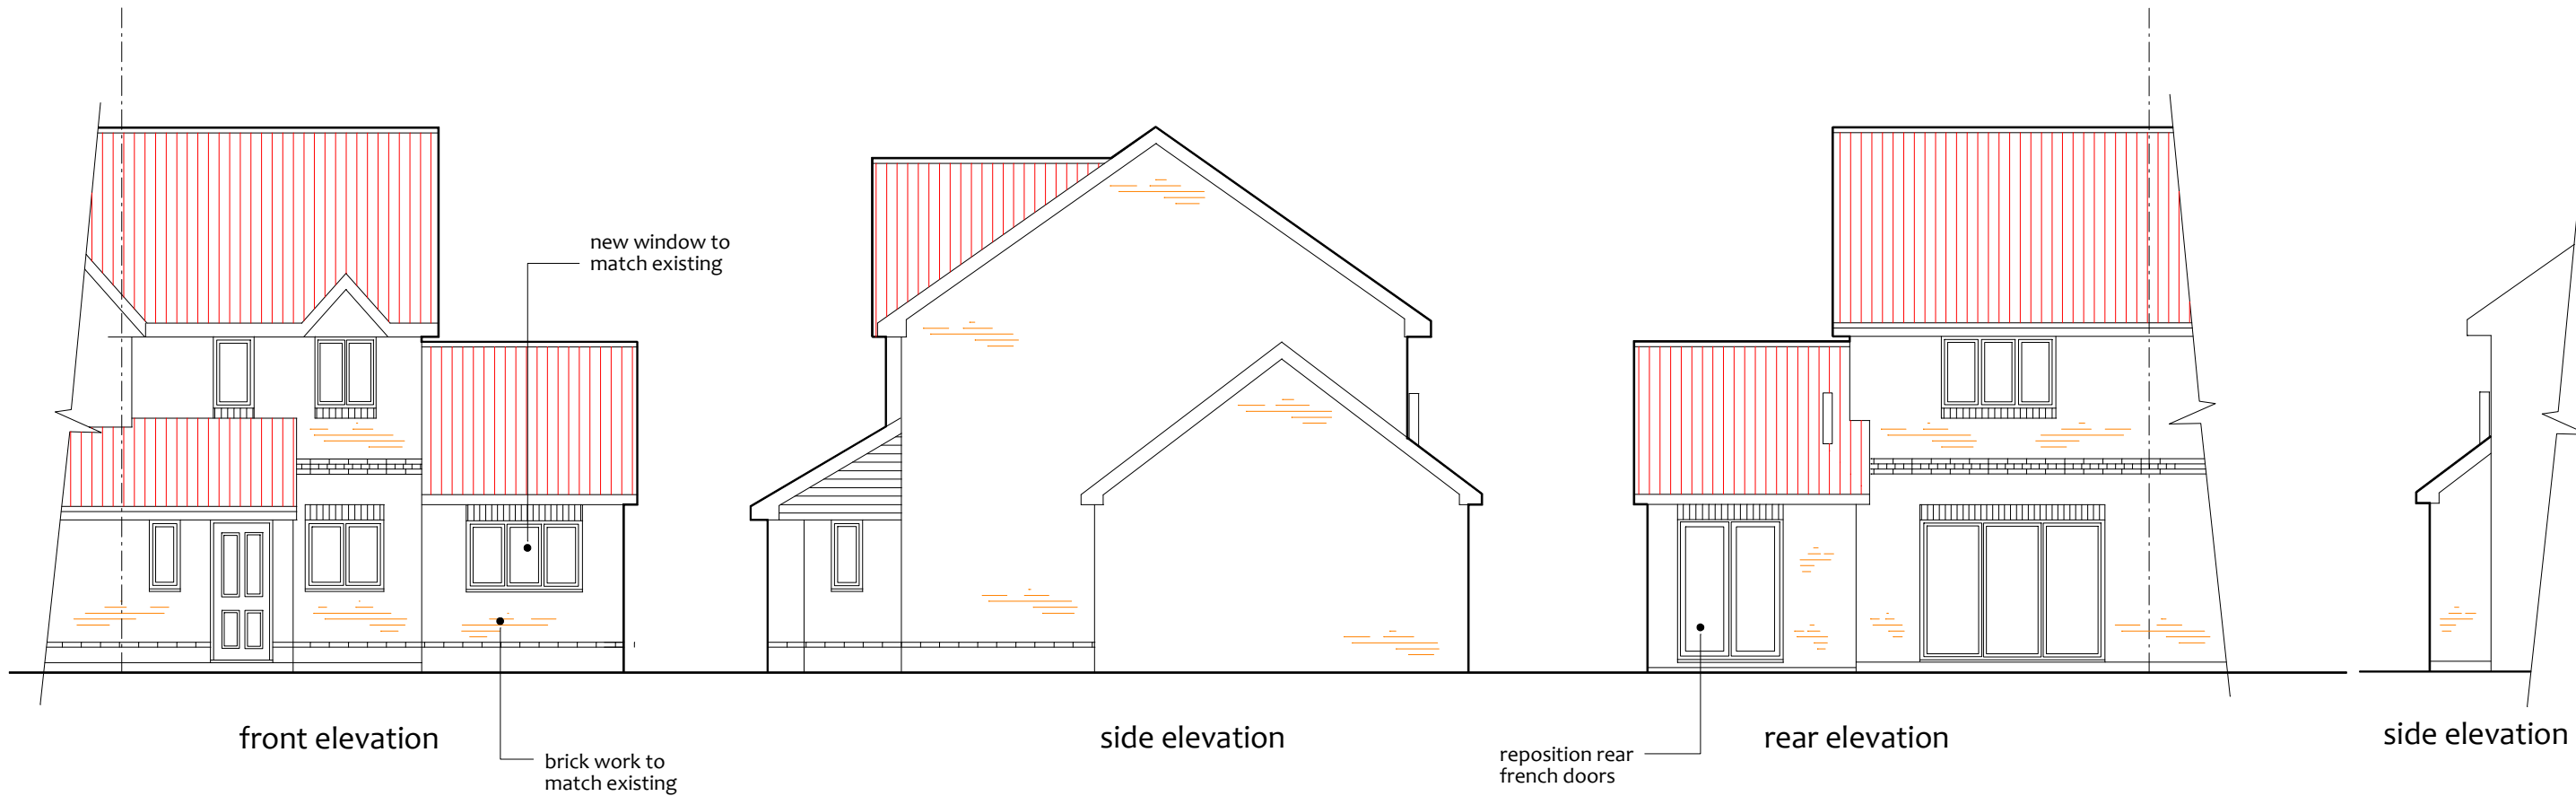

Proposed elevations

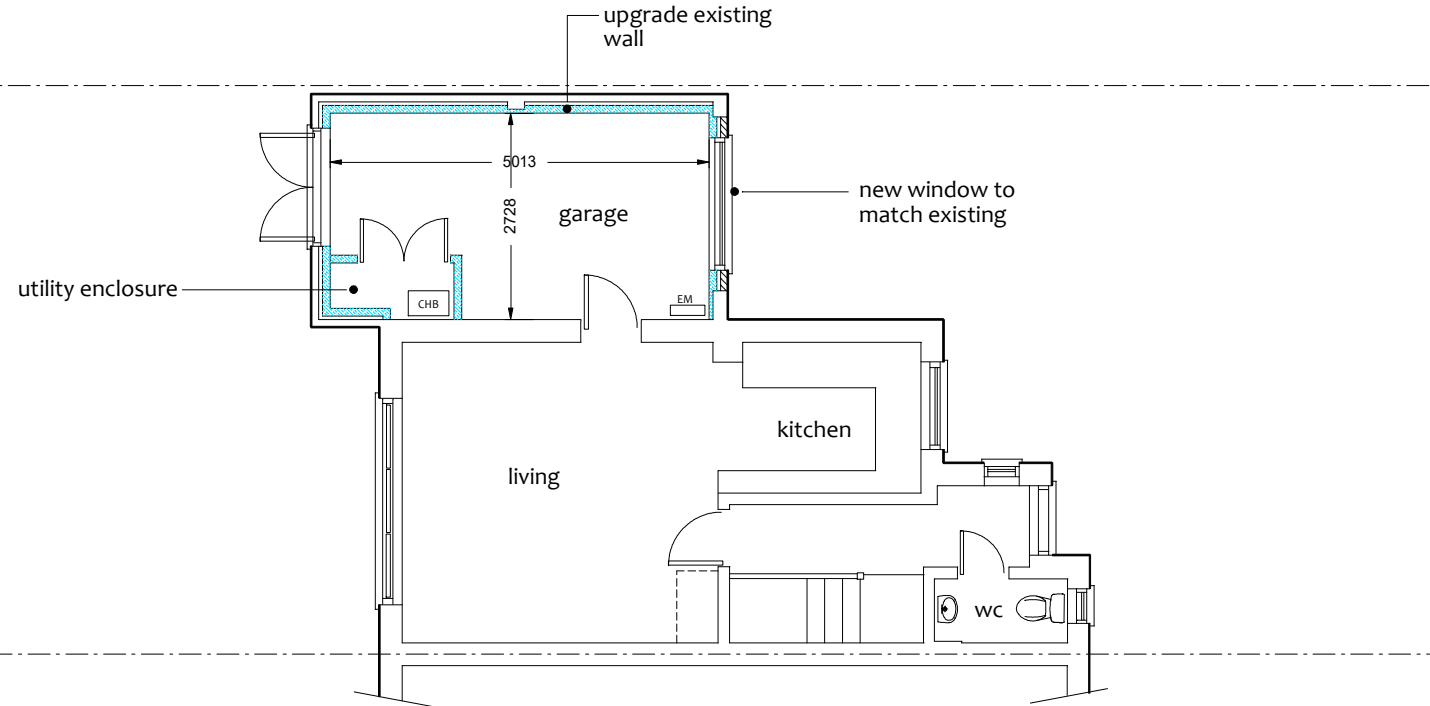

proposed ground floor plan

Note:
Upper floor layout and rear
elevation remain unchanged

ISSUE A INTRO 09/07/24		
Project	Proposed garage conversion at 34 Carey Road RG40 2NP	
	Client	Nicola Davis
Drawing title	Scale 1:100	Date: 09/07/24
	Proposed plans and elevations	
Drg No		3216-2