


20 metres

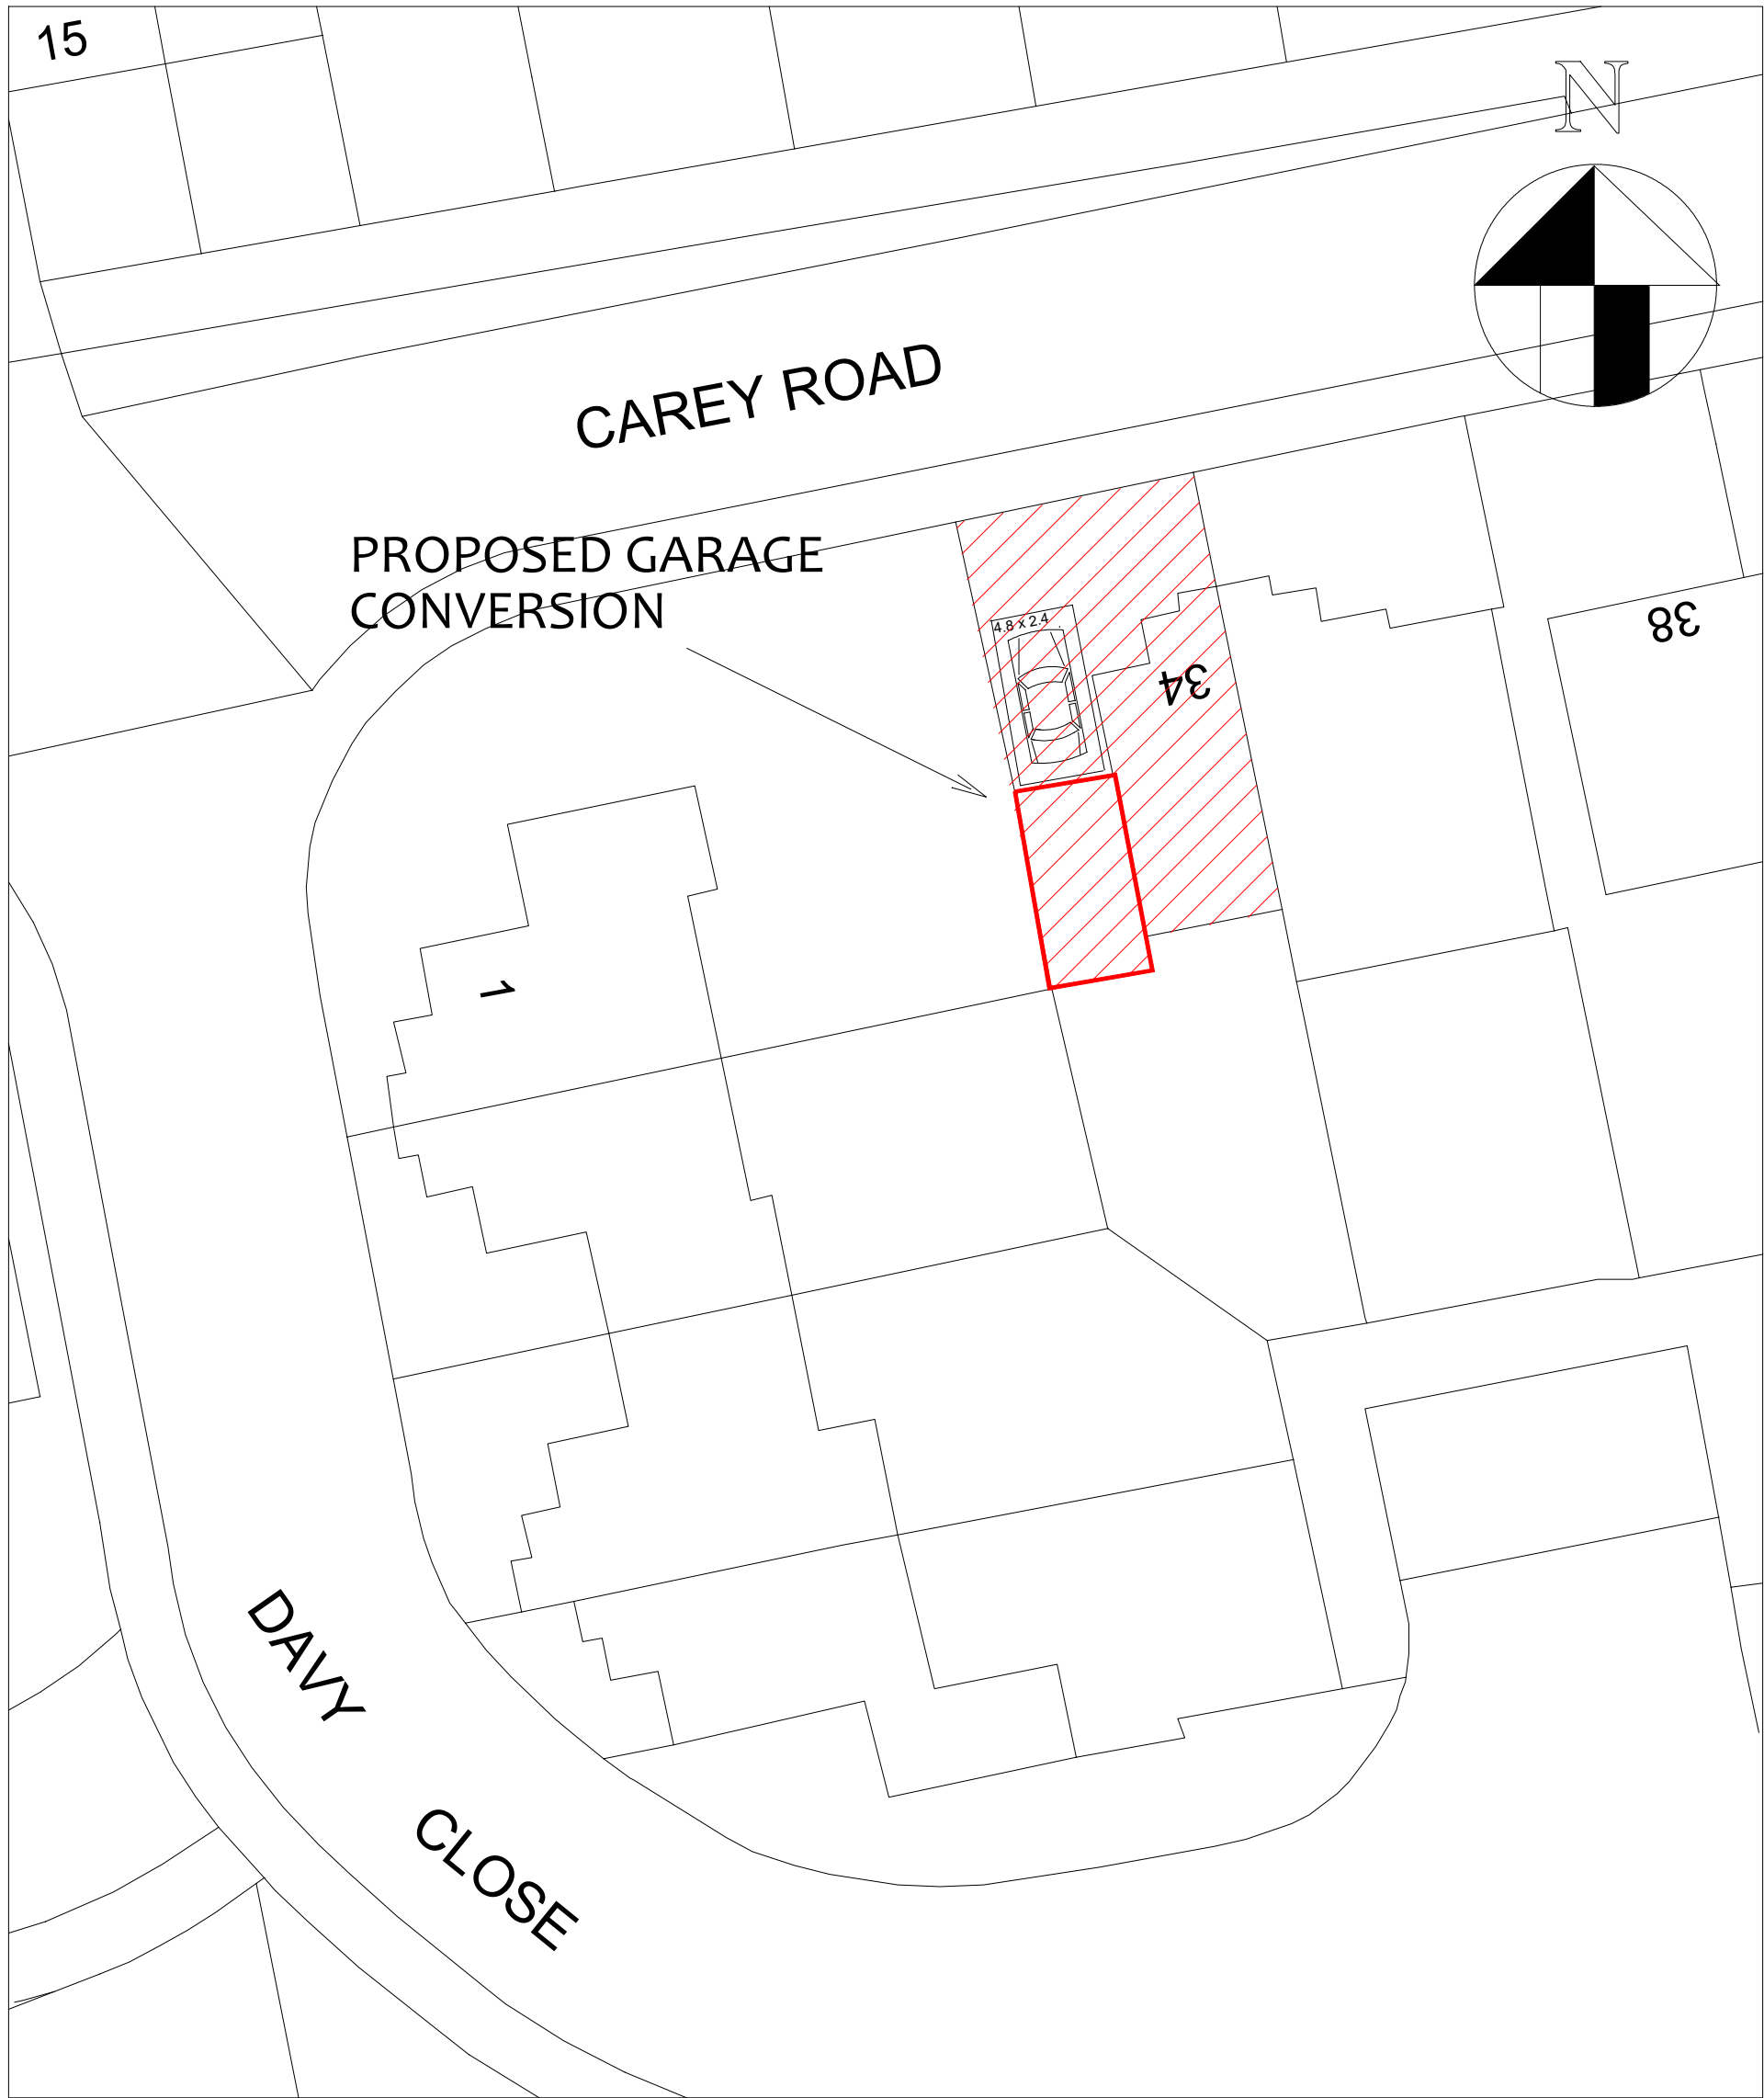

A3



Serial number: 98770

Crown copyright and database right 2016
Ordnance Survey licence 100048957
Reproduction in whole or in part is prohibited
without the prior permission of Ordnance Survey

ISSUE A INTRO 09/07/24		
Project Proposed garage conversion at 34 Carey Road RG40 2NP	Client Nicola Davis	
	Scale 1:1200	Date: 09/07/24
Drawing title Site Plan	Drg No 3216-10	